Revision	Date	Comment

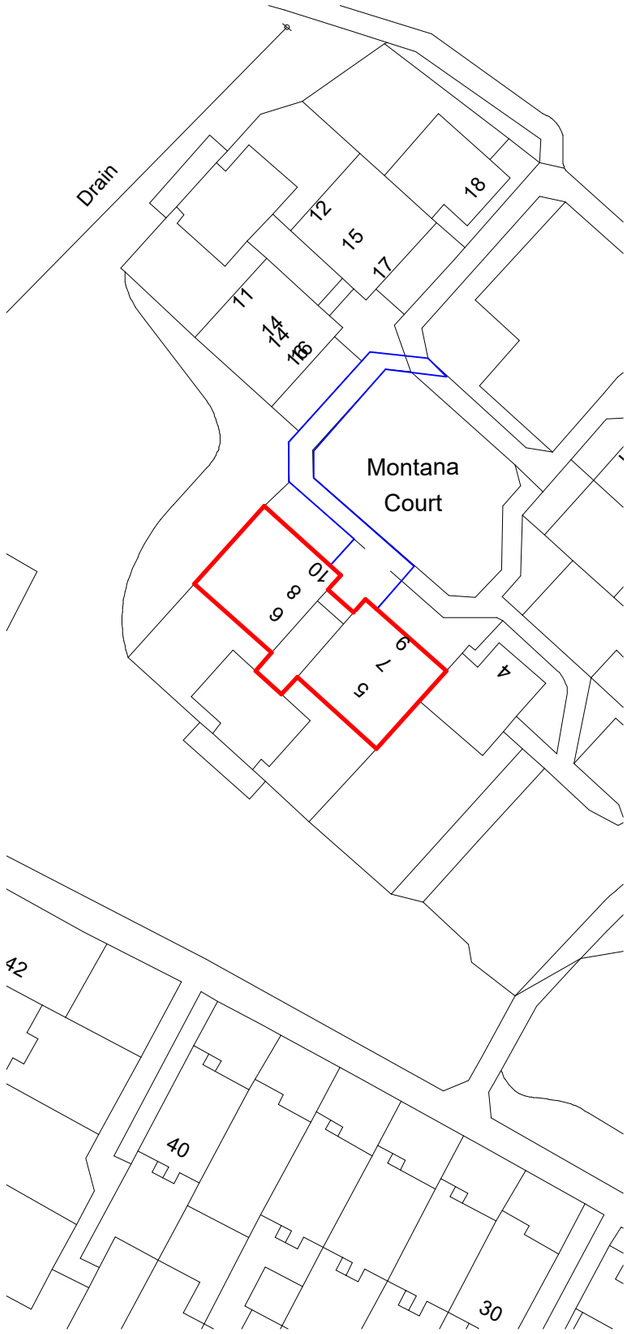

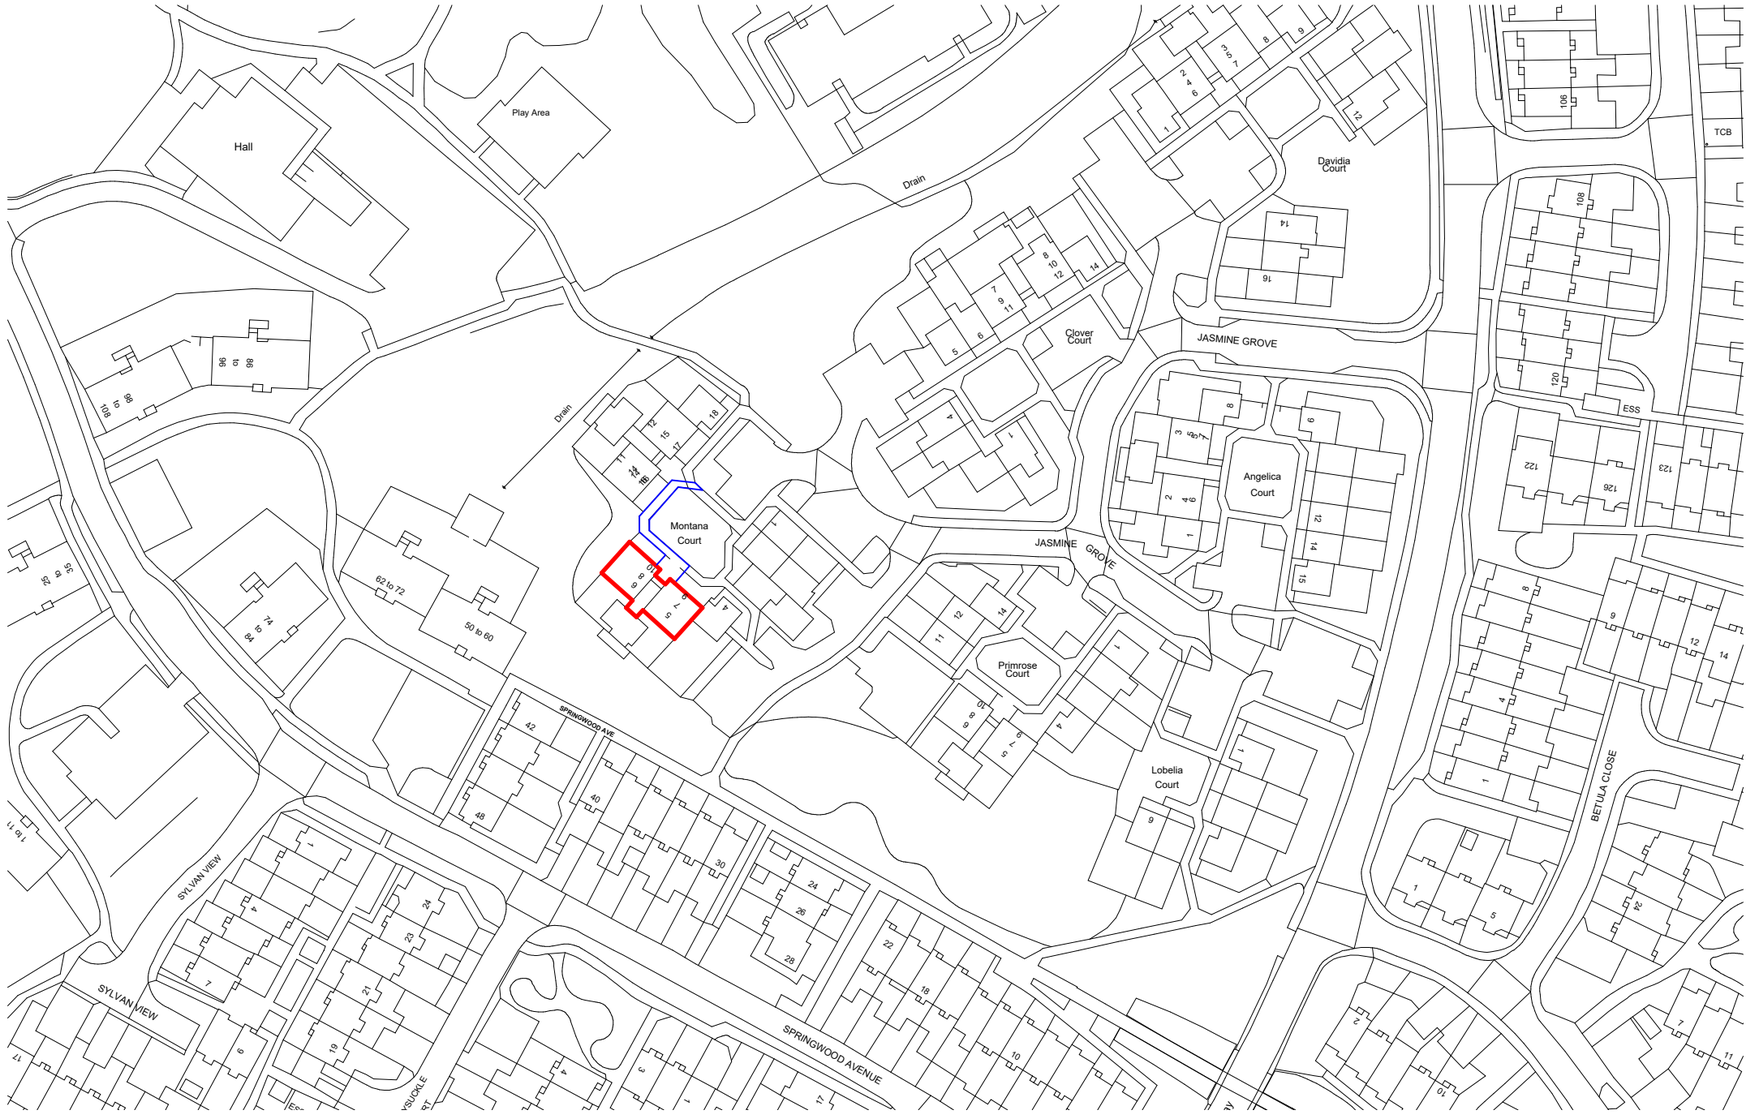

5-10 montana1-1250

1 : 1250

5-10 montana

1 : 500

N

Scale 1 to 100

0 5m 10m

Client Morgan Sindall	Project Y2 Door Replacements
Property 5-10 Montana Court Waterlooville, PO7 8BP	Drawing Title 5-10 Montana Cout Block Plans

BLAKENEY LEIGH EST. 1986
SURVEYING | ARCHITECTURE | PROJECTS

3 Sherman Walk, London SE10 0YJ
Tel: 020 8777 7700
Email: enquiries@blakeneyleigh.co.uk

Drawn By	Date	Scale @ A3	Drawing No.	Checked By	Revision No.
SG	Oct26	As indicated	A104	SG	