



NORTH ELEVATION

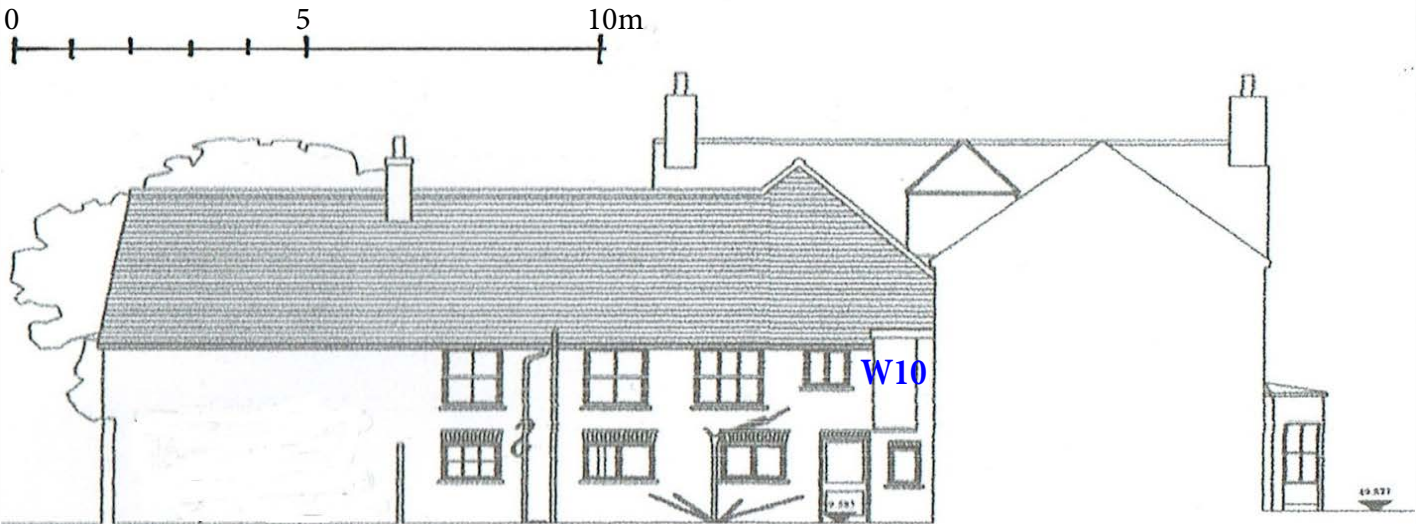

SOUTH ELEVATION

EAST ELEVATION

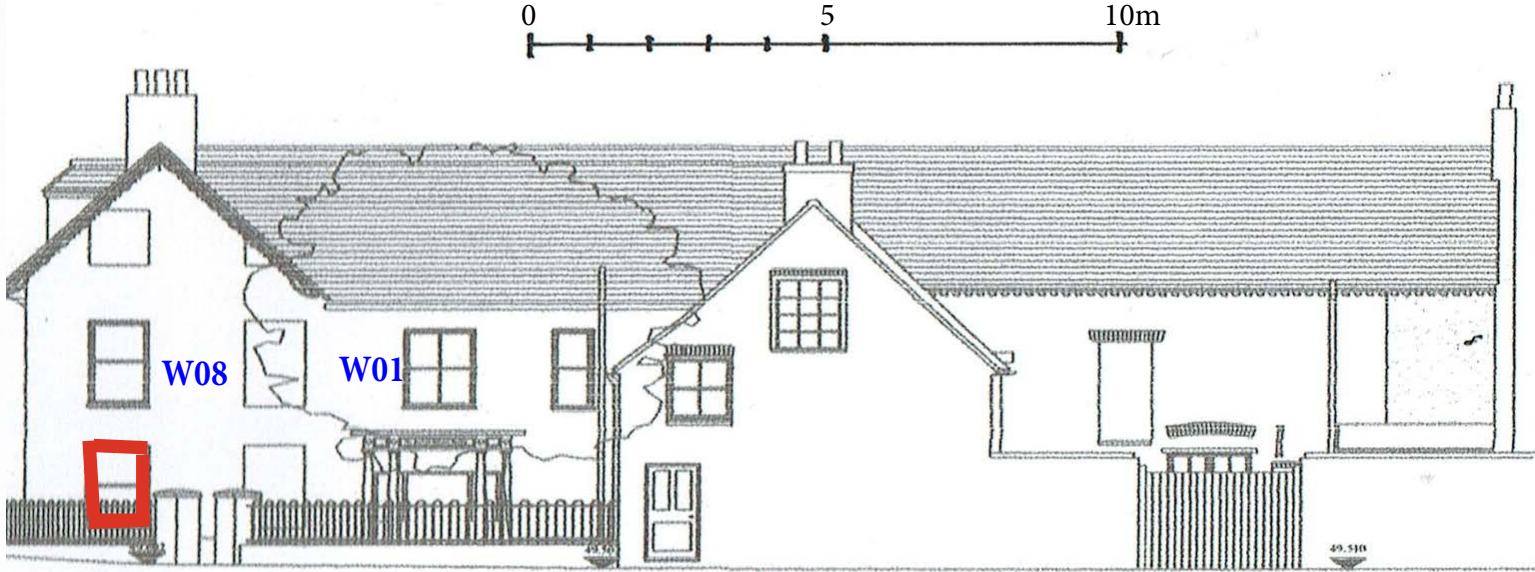

WEST ELEVATION

Note:
Ground floor windows previously replaced in phase 1 outlined in red
First floor windows to be replaced in phase 2 replacement numbered thus W01

ST FAITH'S CHURCH HOUSE
THE PALLANT, HAVANT, HANTS
WINDOW REPLACEMENT:
LOCATION ELEVATIONS

ANDY BURRELL
ARCHITECTURE

169 Western Road
Haywards Heath
West Sussex RH16 3LH
Telephone 01444 702708
andy@andyburrellarchitecture.co.uk
www.andyburrellarchitecture.co.uk