





EAST ELEVATION

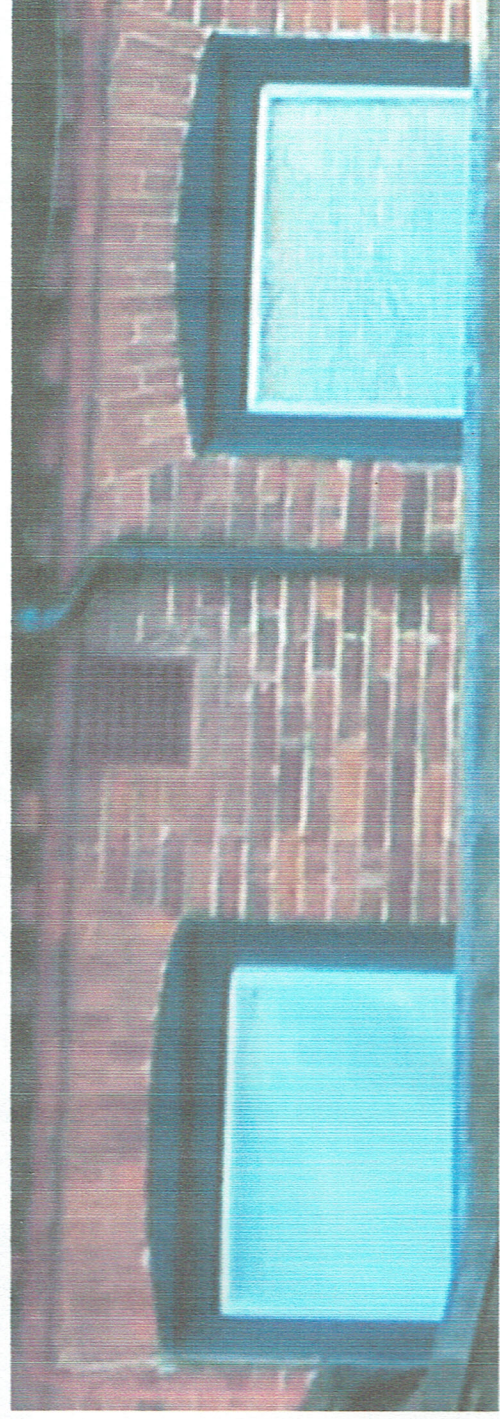

W07

W06

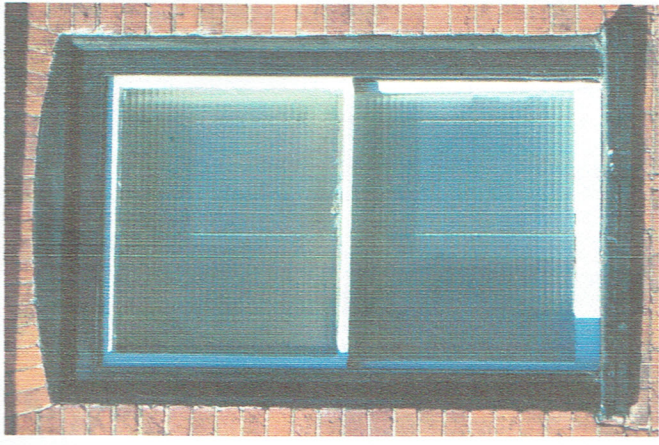


W05




W04

W03

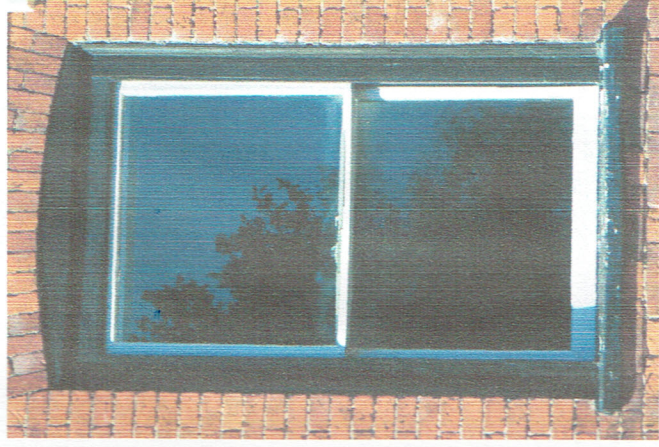

W02

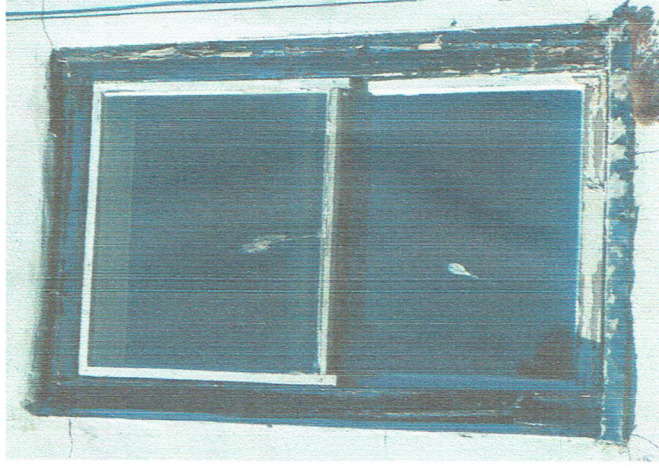

W13



SOUTH
ELEVATION



W10

ST FAITH'S CHURCH HOUSE
THE PALLANT, HAVANT, HANTS
WINDOW REPLACEMENT:
PHOTOGRAPHS OF WINDOWS (1)

ANDY BURRELL
ARCHITECTURE

169 Western Road
Haywards Heath
West Sussex RH16 3LH
Telephone 01444 702708
andy@andyburrellarchitecture.co.uk
www.andyburrellarchitecture.co.uk

10.26

4410/06/04