

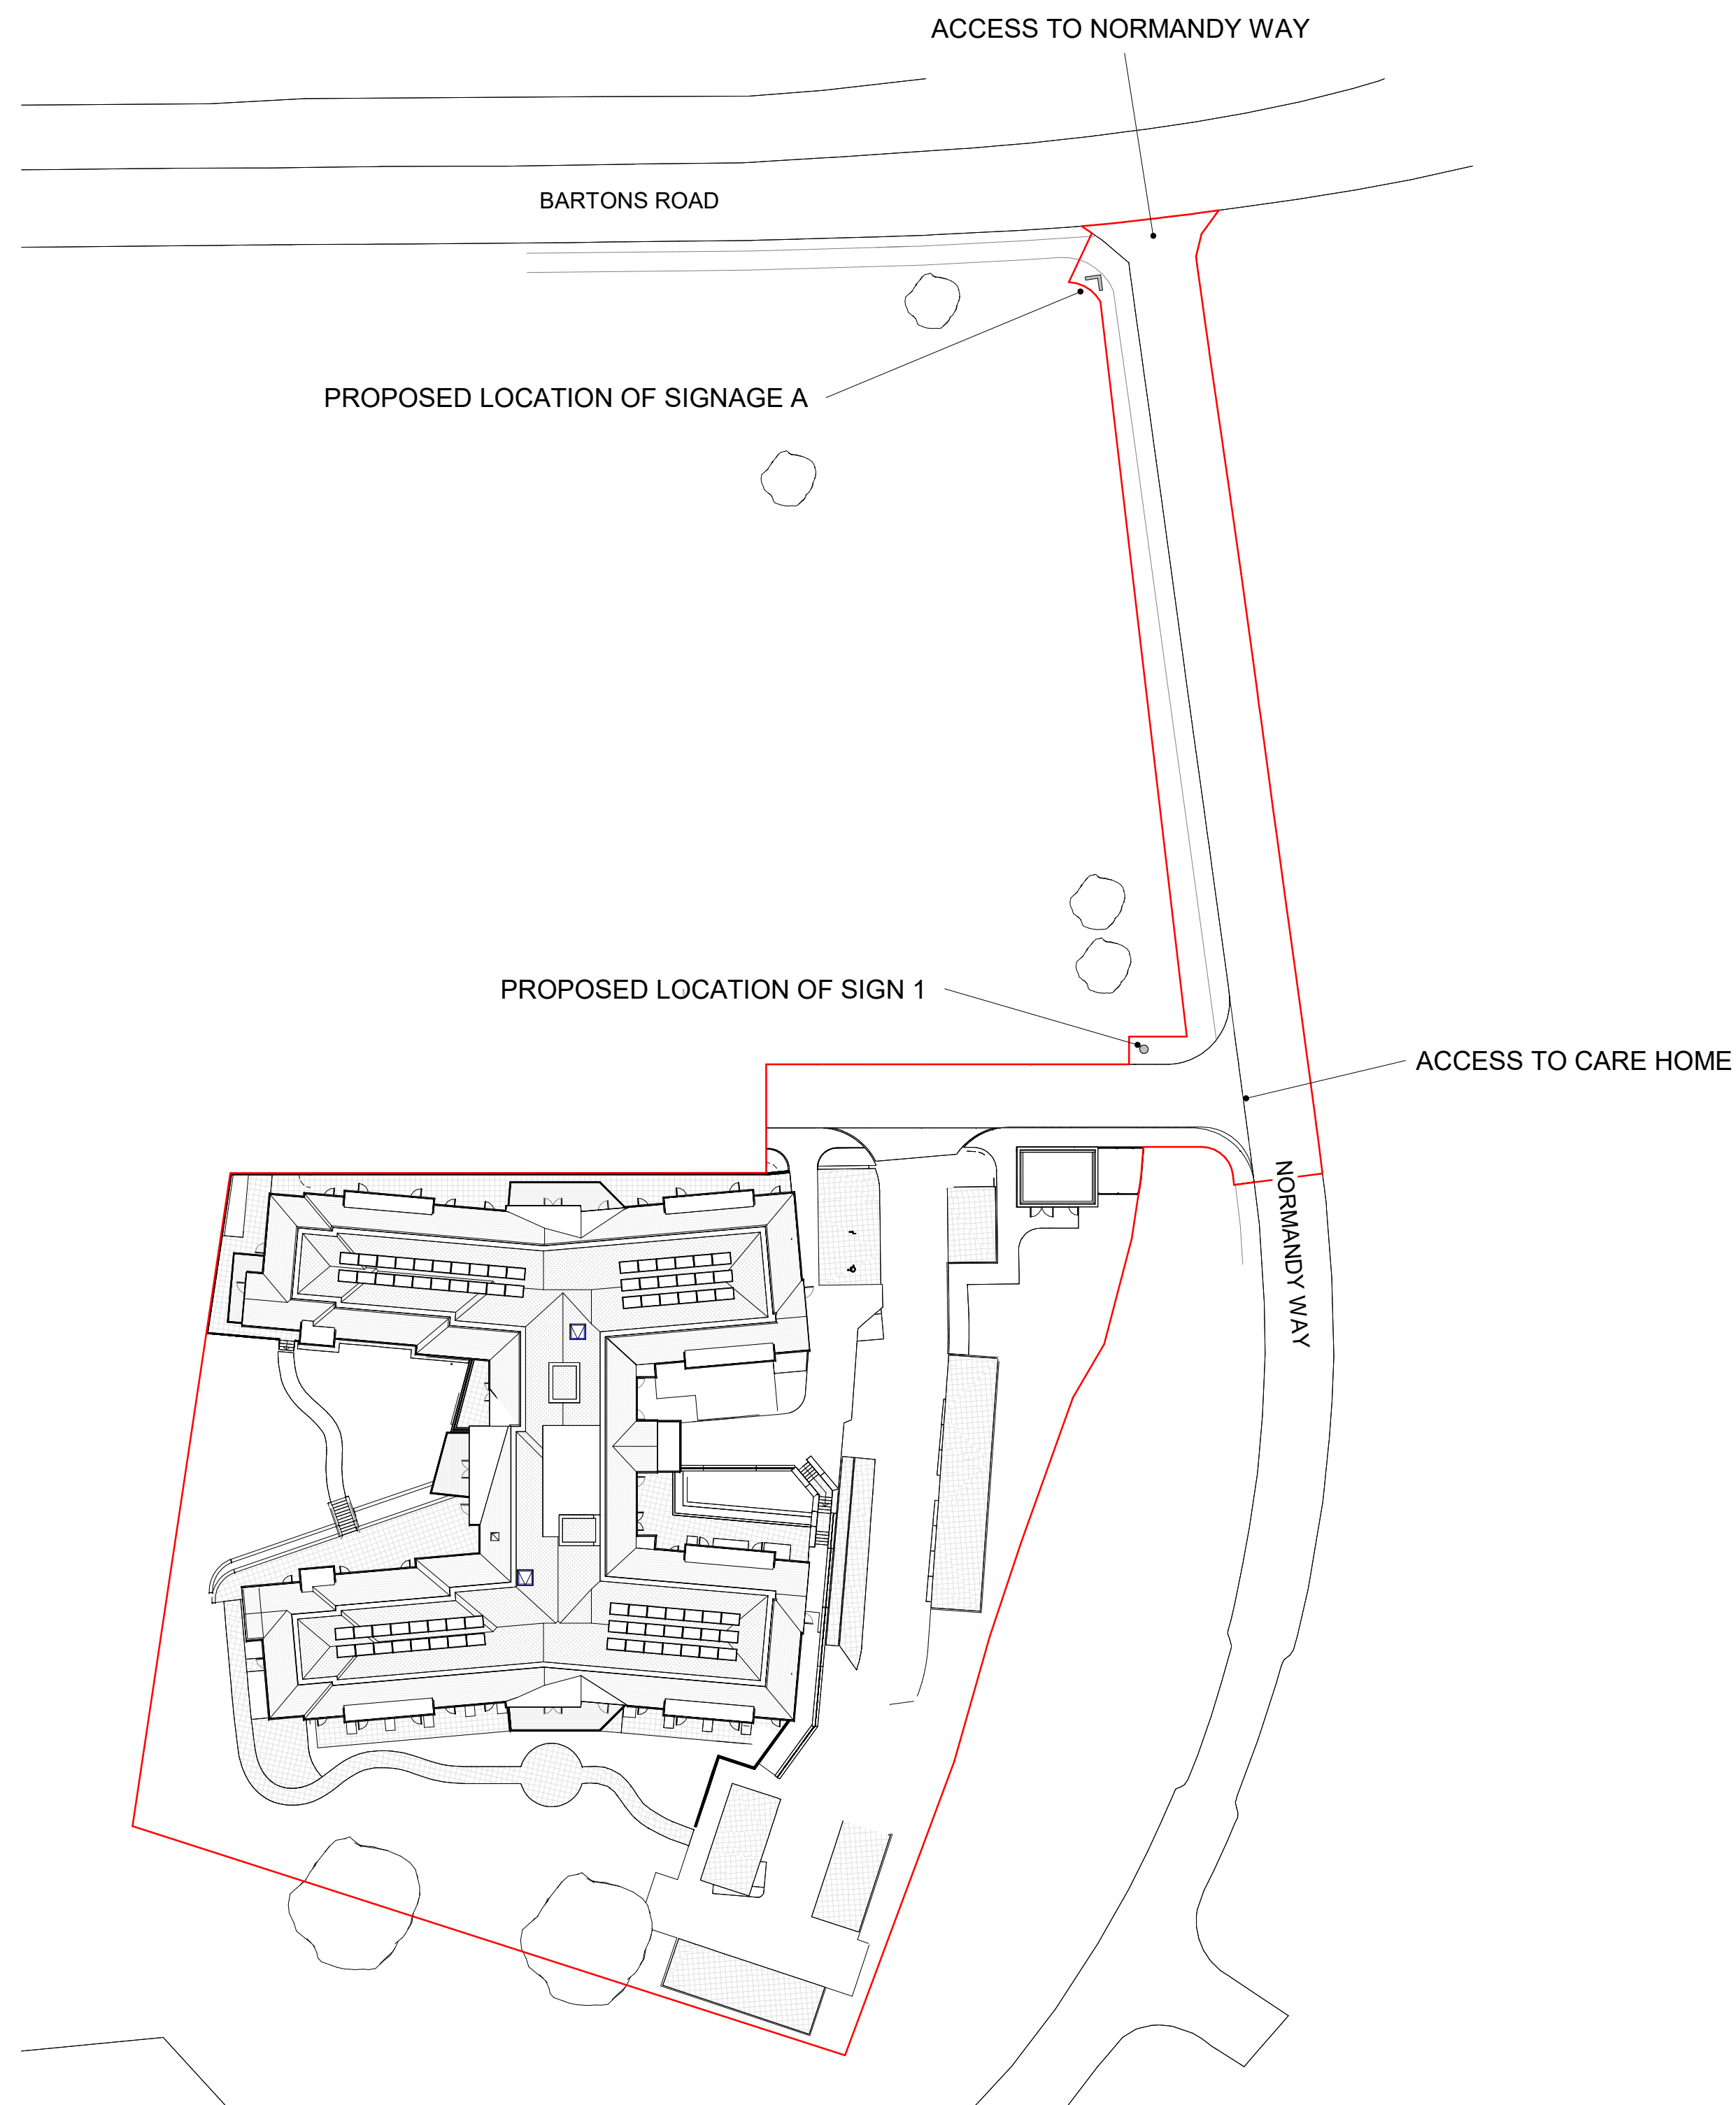


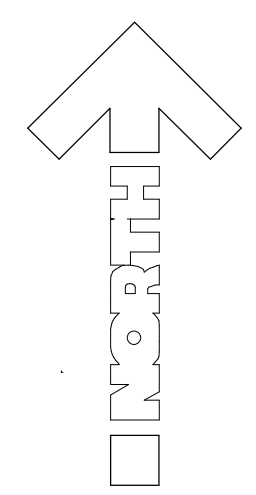

NOTE:
DO NOT SCALE IF IN DOUBT ASK!
ALL DIMENSIONS AND LEVELS MUST BE VERIFIED ON SITE PRIOR TO COMMENCEMENT AND ANY DISCREPANCIES NOTIFIED.
THIS DRAWING TO BE READ IN CONJUNCTION WITH RELEVANT SPECIALIST DRAWINGS, DETAILS AND SPECIFICATIONS.
REFER TO GENERAL ARRANGEMENTS PLANS FOR SETTING OUT AND LOCATION.
REFER TO BUILDING REGULATION AND NBS SPECIFICATION (LATEST REVISION) FOR FULL DETAILS AND SPECIFICATION.
FOR ALL STRUCTURAL DETAILS REFER TO STRUCTURAL ENGINEERS DRAWINGS AND SPECIFICATION.
FOR ALL SERVICES REFER TO M & E ENGINEERS DRAWINGS AND SPECIFICATION.

APPLICATION BOUNDARY

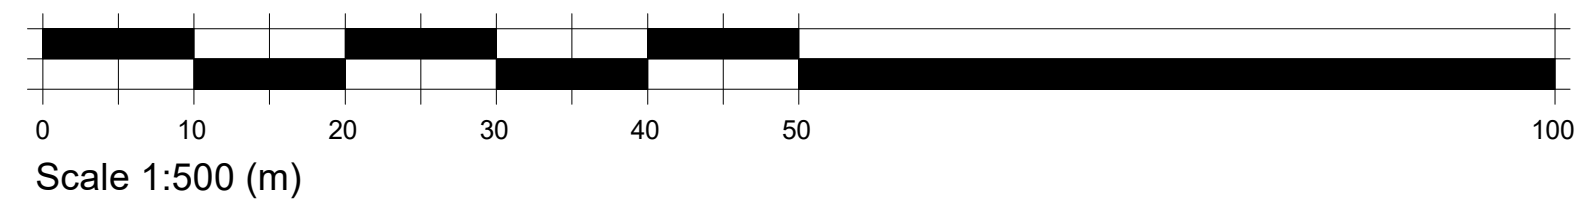

P2	ISSUED FOR PLANNING CONSENT	AK	GM	28.10.26
P1	ISSUED FOR COMEMINT	AK	GM	06.08.26

Rev.	Description	Author	Checked	Date
------	-------------	--------	---------	------

CARLESS + ADAMS

01628 665131 enquiries@carless-adams.co.uk
carless-adams.co.uk

Design the best,
to live the best

Client ANAVO DEVELOPMENTS LIMITED

Project HAVANT CARE HOME
BARTONS ROAD, HAVANT, HAMPSHIRE PO9 5FH

Title	EXTERNAL SIGNAGE SITE PLAN	CAP no.	A
-------	----------------------------	---------	---

scale	As indicated	author	AK	chk'd	MVH	date	09/01/22	sheet size	A1
-------	--------------	--------	----	-------	-----	------	----------	------------	----

project.	org.	zone.	level.	type.	role.	class.	num.	status.	rev.
1014							SK16	P	P2

For construction purposes dimensions shall not be scaled & figured dimensions must be verified on site before work commences.
This drawing is Copyright ©

PRELIMINARY