

BRANDING BOUTIQUE

STRICTLY PRIVATE AND CONFIDENTIAL

Avano - Homewell Spring Carew Home External Signage Plan - Design MASTER SET - ALL SIGNAGE

28th October 2026


Branding Boutique Ltd

0141 561 8262 | hello@brandingboutique.com

ALL CONTENTS WITHIN THIS PRESENTATION DOCUMENT ARE PROTECTED BY COPYRIGHT LAW. © BRANDING BOUTIQUE LTD 2026

HOMEWELL SPRING CARE HOME

EXTERNAL SIGNAGE PLAN

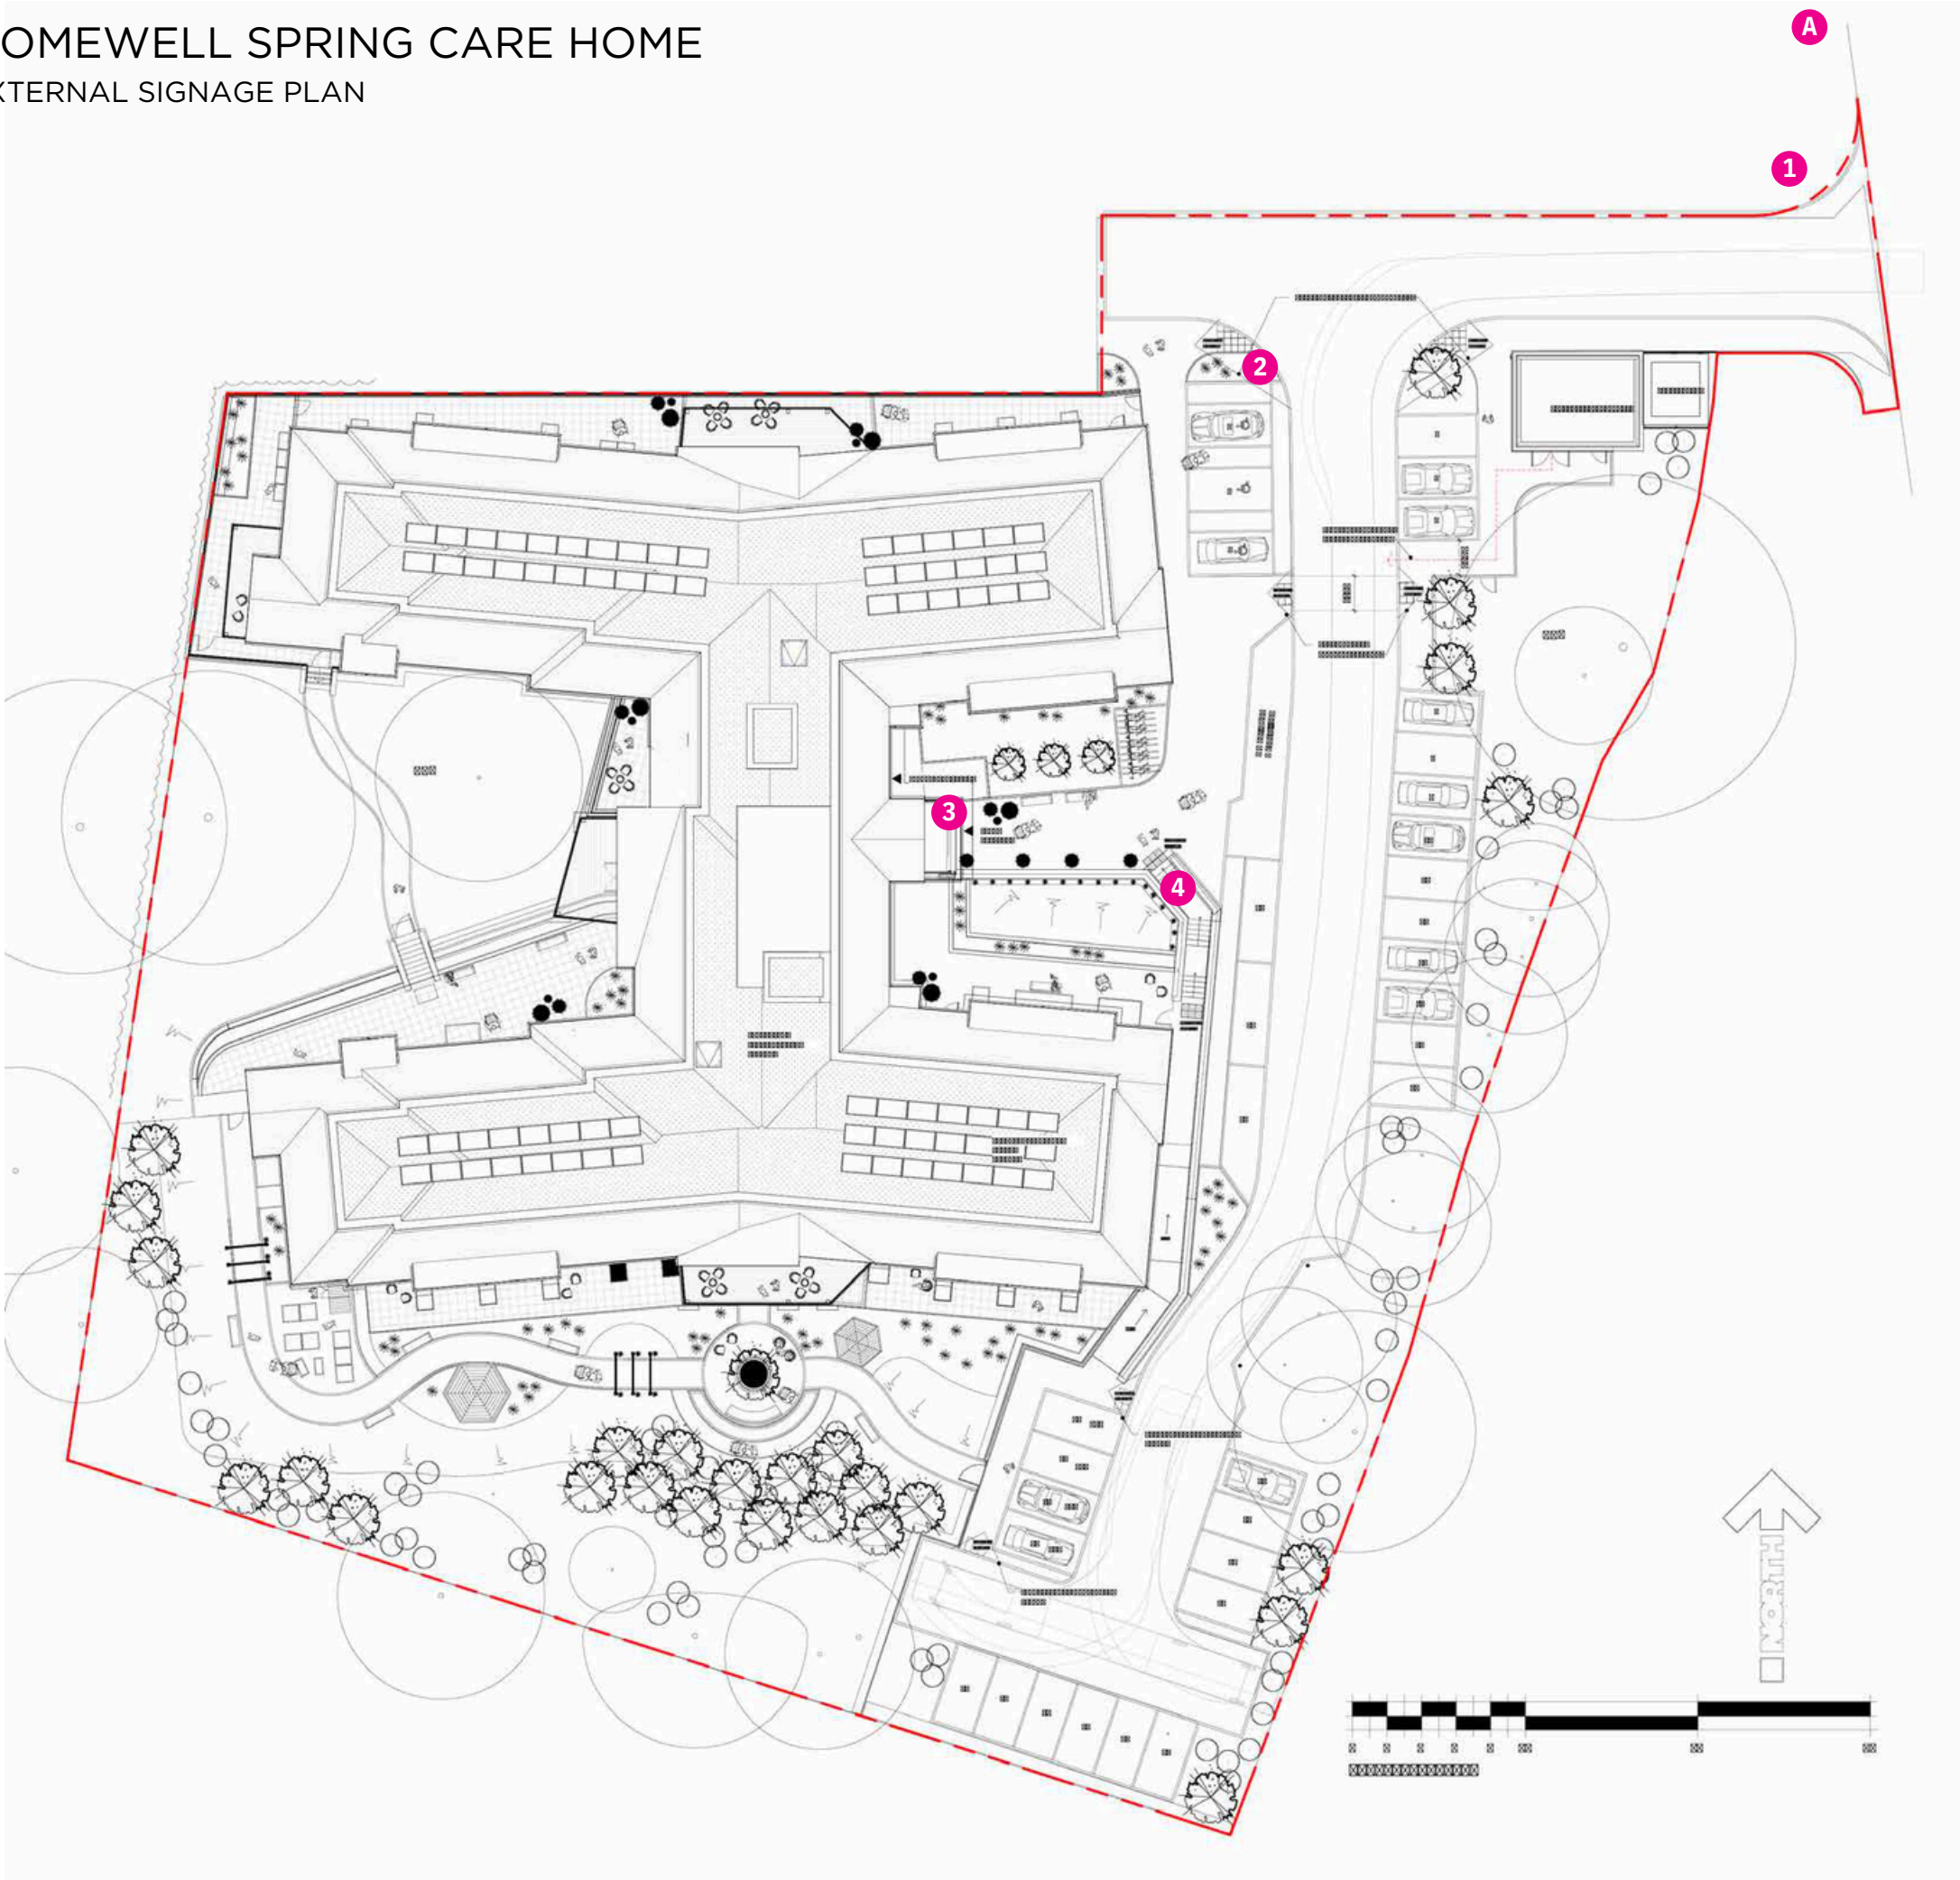

A - Brand Totem at main road as per supplied location
Sign panels wrapped around brick plinth
3mm ACM. Capping strip on 3 edges
Flat panels x2 1483 x 2800mm
Returns x2
Home name in cut 10mm white opaque acrylic
Other elements applied in vinyl

1 - Brand logo and contact details facing road.
Mid Level. Sign top at 1400mm.
150 x 150mm Oak Posts with box panel suspended between.
Panel size 1000 x 600mm

2 - Directional with brand logo:
< Reception
< Parking
Mid Level. Sign top at 1400mm.
150 x 150mm Oak Posts with box panel suspended between.
Panel size 1000 x 600mm


3 - Welcome Panel
Box Panel 650x500x60mm
Brand Logo and Welcome
Directional Arrow to delivery entrance

4 - Internally Lit Light Box. Recessed into brick plinth.
Text fret cut into face of powder coated folded sign panel.
Acrylic insert behind fret cut to defuse light.
Web address applied in vinyl to face
1600 x 600 x 90mm



HOMEWELL SPRING CARE HOME

EXTERNAL SIGNAGE PLAN

Sign 1
Pressure treated Oak timber posts with suspended folded aluminium metal box panel
Posts 150 x 150mm. Powder Coated Box Panel 1200 x 700 x 60mm
Max font Height 116mm

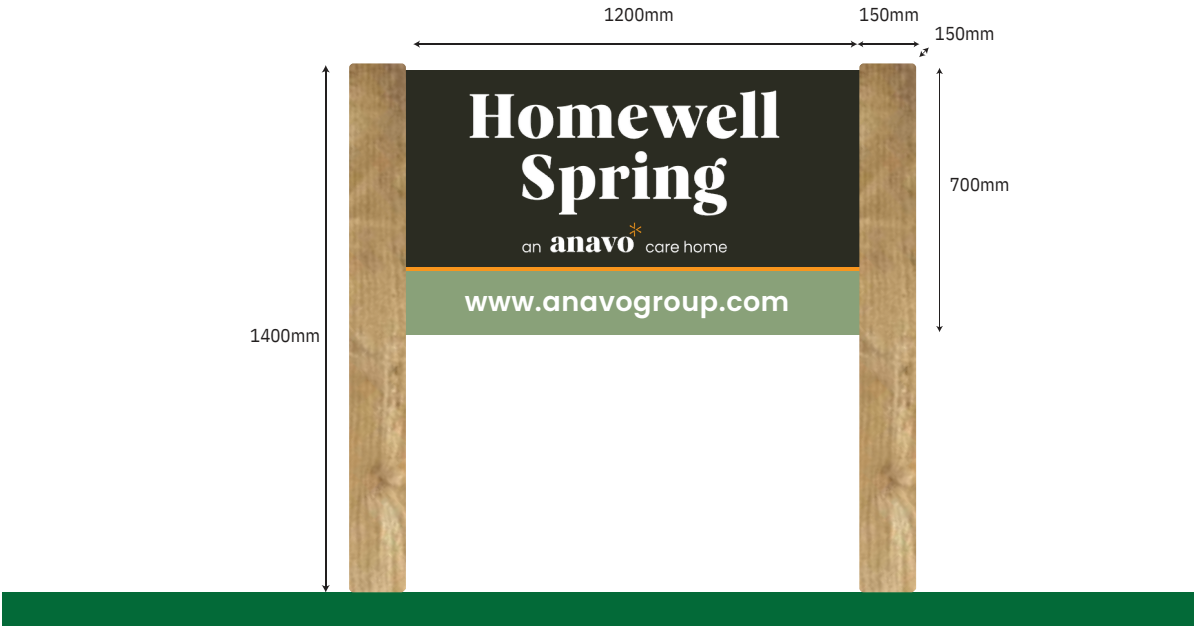


Sign 2
Pressure treated Oak timber posts with suspended folded aluminium metal box panel
Posts 150 x 150mm. Powder Coated Box Panel 1200 x 900 x 60mm
Max font Height 116mm

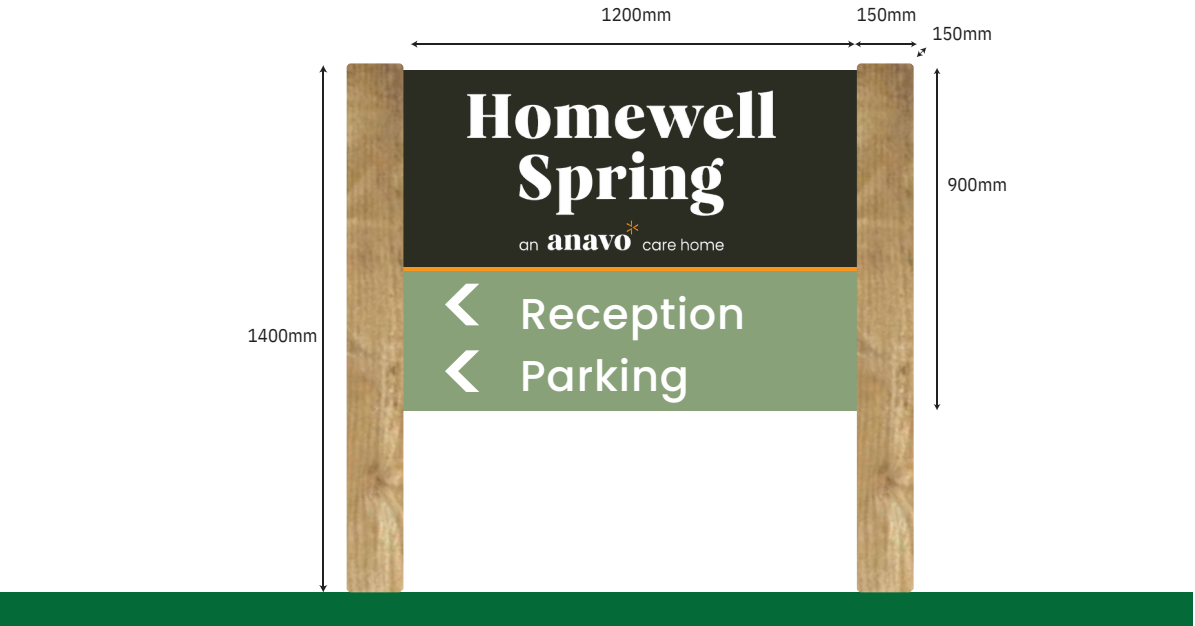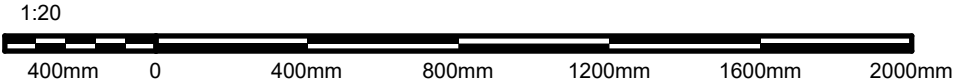




HOMEWELL SPRING CARE HOME
EXTERNAL SIGNAGE PLAN

SIGN 3
Folded box panel
500x650x60mm

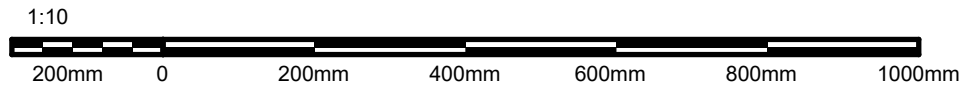



HOMEWELL SPRING CARE HOME
EXTERNAL SIGNAGE PLAN

- SIGN 4
Internally Lit Light Box. Recessed into brick plinth.
Text fret cut into face of powder coated folded sign panel.
Acrylic insert behind fret cut to defuse light.
Sub text applied in vinyl to face
1600 x 600 x 90mm
- Hole in recess large enough to allow 3 pin plug and cable to be fed through from behind sign.
 - Lockable IP66 rated socked installed to rear of plinth to supply power. (Supplied by site)

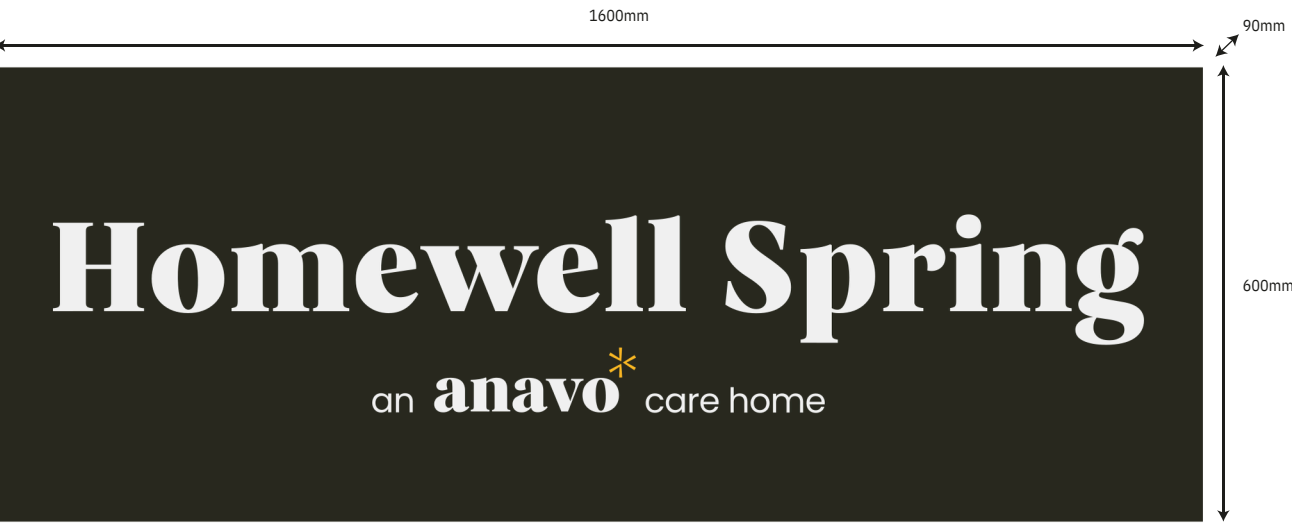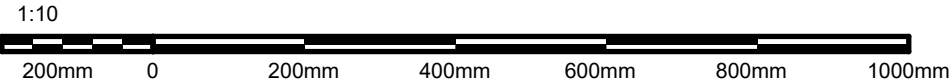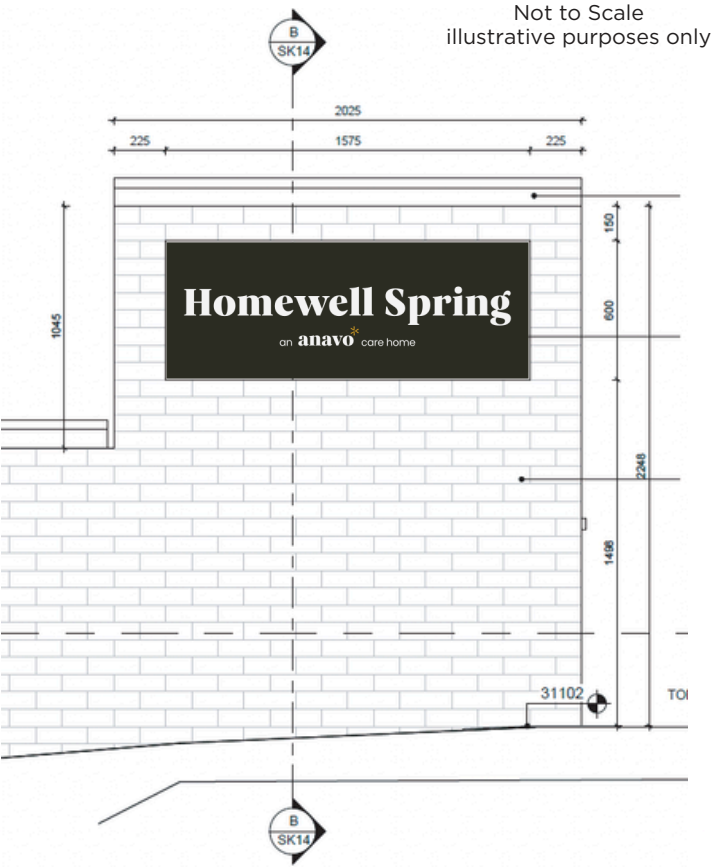


HOMEWELL SPRING CARE HOME
EXTERNAL SIGNAGE PLAN

- SIGN A
- Sign panels wrapped around brick plinth
- 3mm ACM.
- Capping strip on 3 edges
- Flat panels x2 1483 x 2800mm
- Returns x2 Size TBC
- Home name in cut 10mm white opaque acrylic
- Other elements applied in vinyl

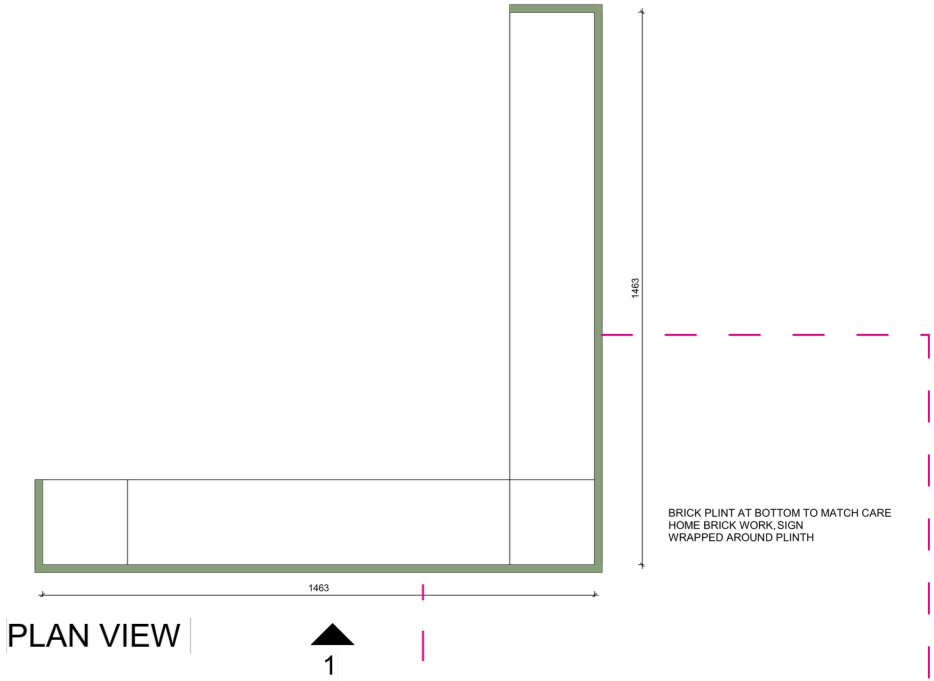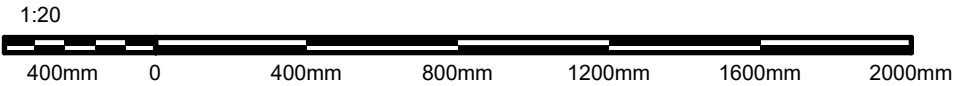


Additional Information


NOTE:
DO NOT SCALE IF IN DOUBT ASK!
ALL DIMENSIONS AND LEVELS MUST BE VERIFIED ON SITE PRIOR TO COMMENCEMENT AND ANY DISCREPANCIES NOTIFIED.
THIS DRAWING TO BE READ IN CONJUNCTION WITH RELEVANT SPECIALIST DRAWINGS, DETAILS AND SPECIFICATIONS.
REFER TO GENERAL ARRANGEMENTS PLANS FOR SETTING OUT AND LOCATION.
REFER TO BUILDING REGULATION AND NBS SPECIFICATION (LATEST REVISION) FOR FULL DETAILS AND SPECIFICATION.
FOR ALL STRUCTURAL DETAILS REFER TO STRUCTURAL ENGINEERS DRAWINGS AND SPECIFICATION.
FOR ALL SERVICES REFER TO M & E ENGINEERS DRAWINGS AND SPECIFICATION.

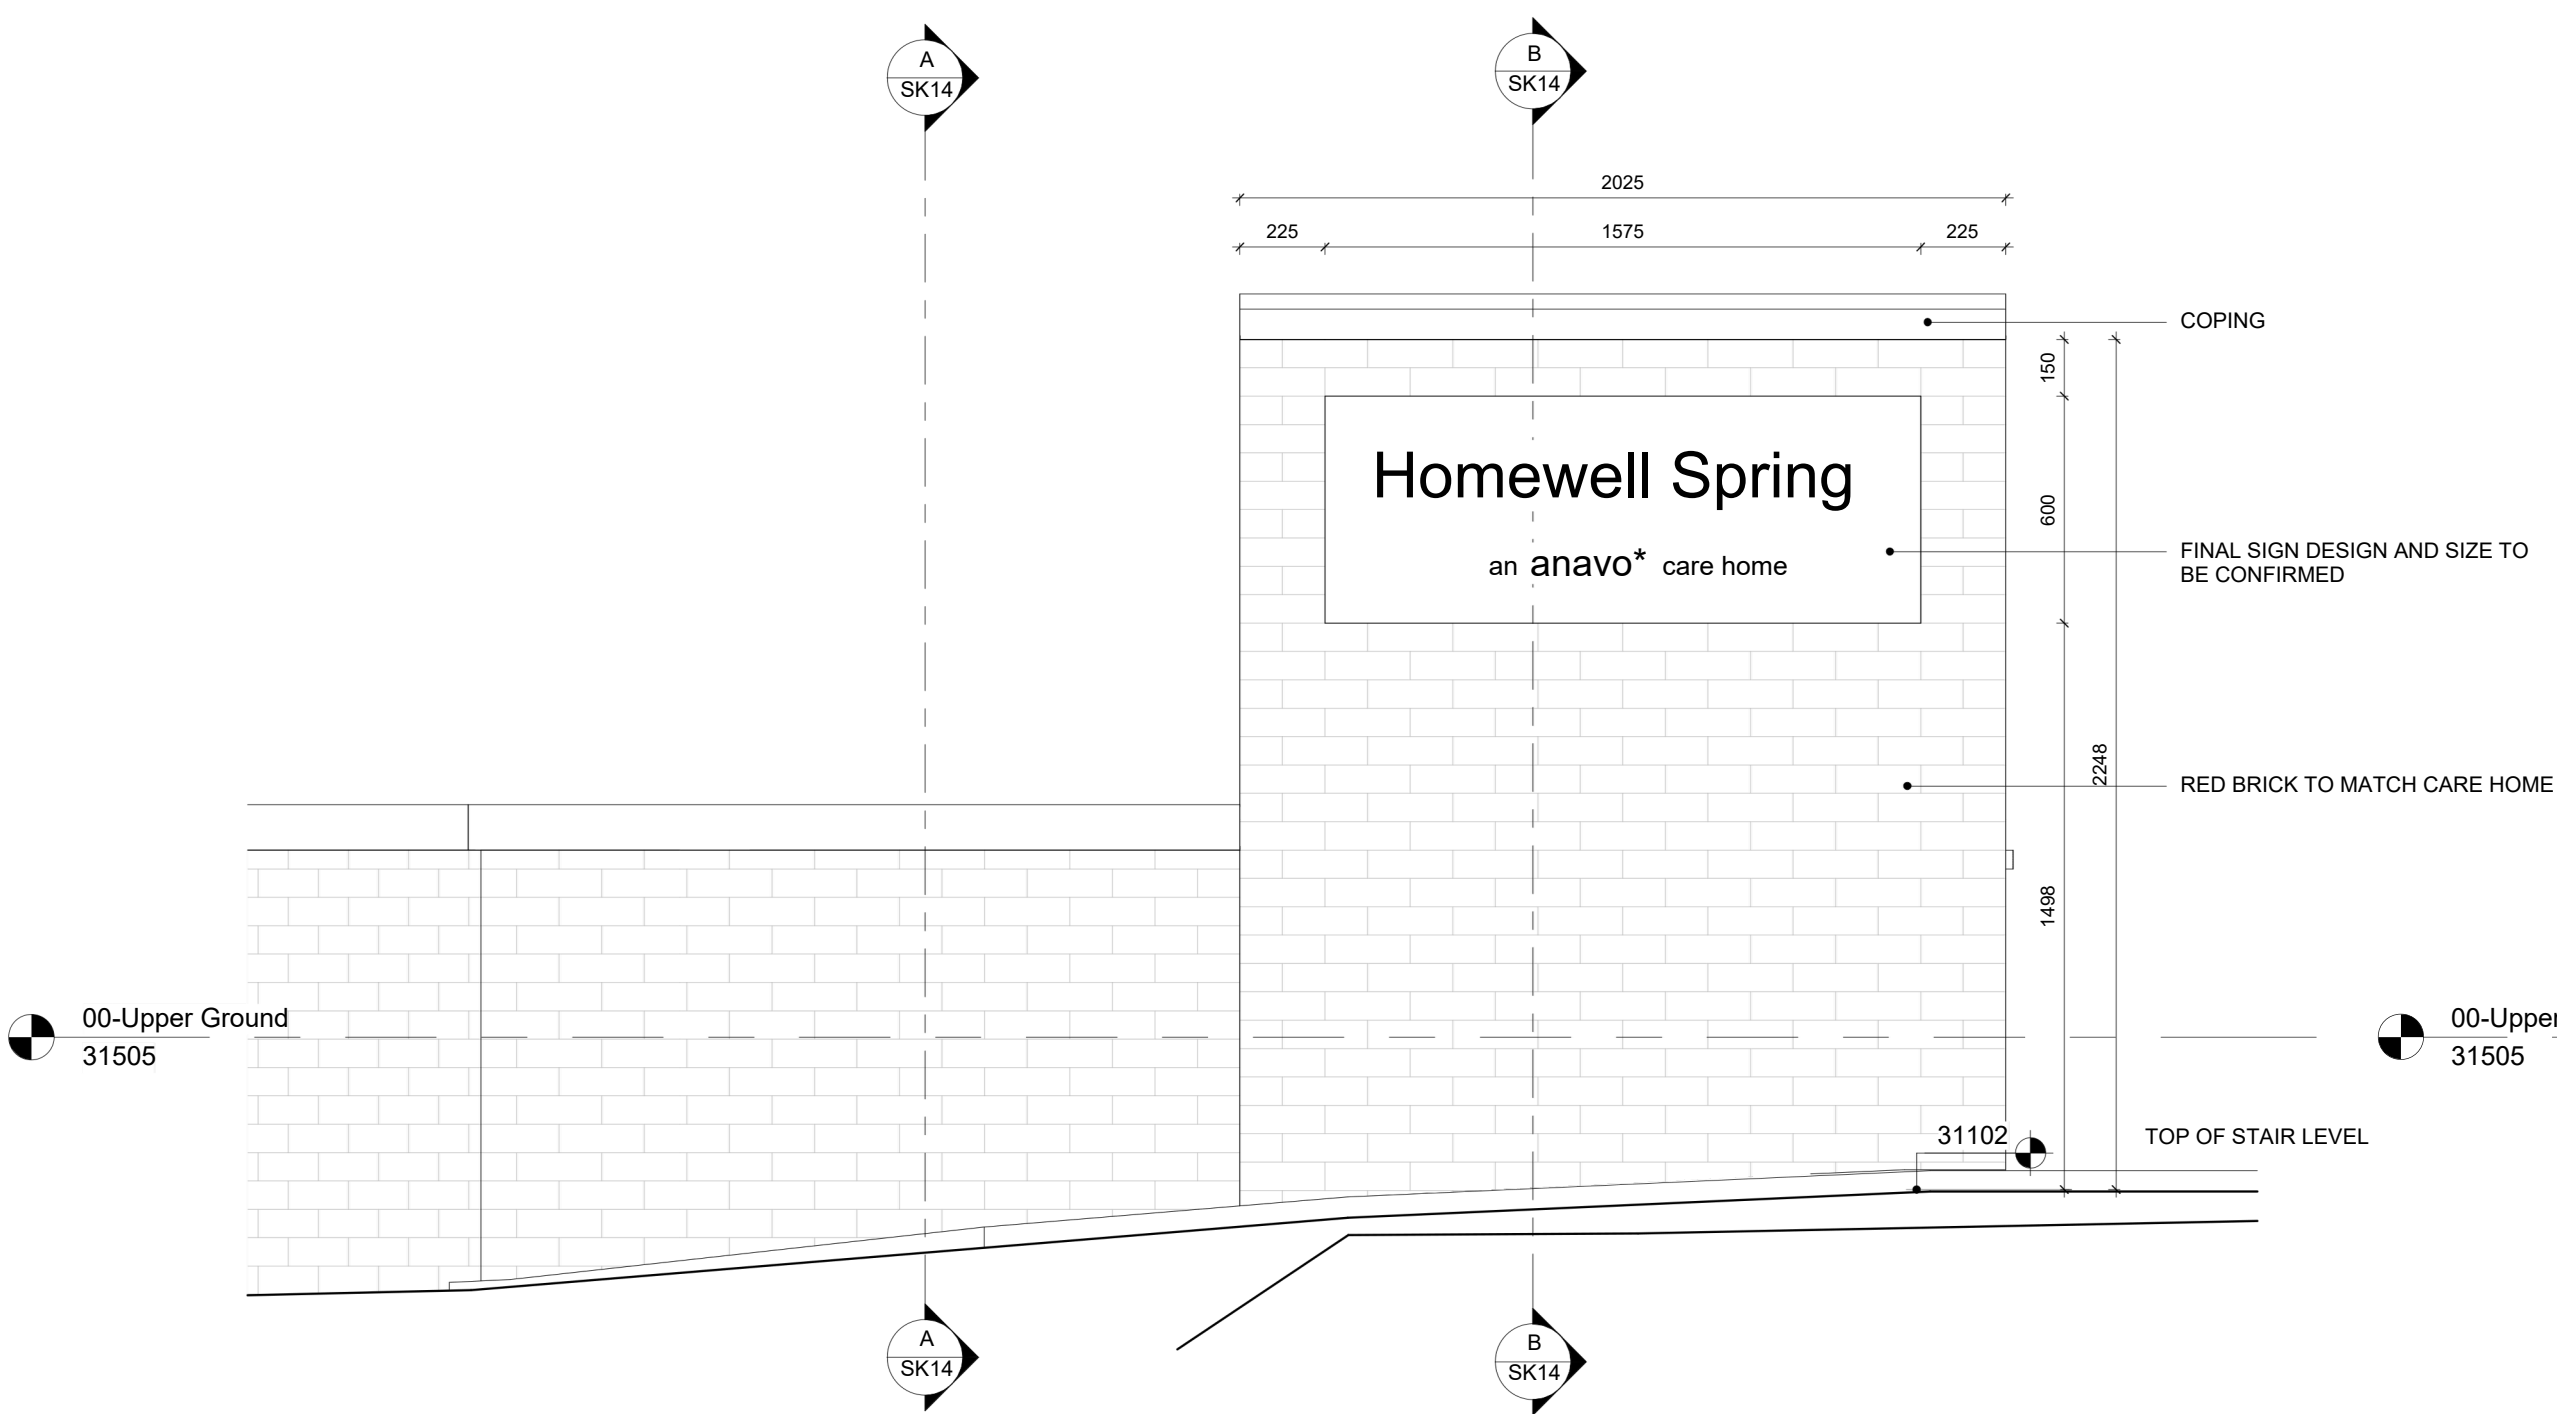

1 **EXTERNAL SIGNAGE ELEVATION**
1 : 20

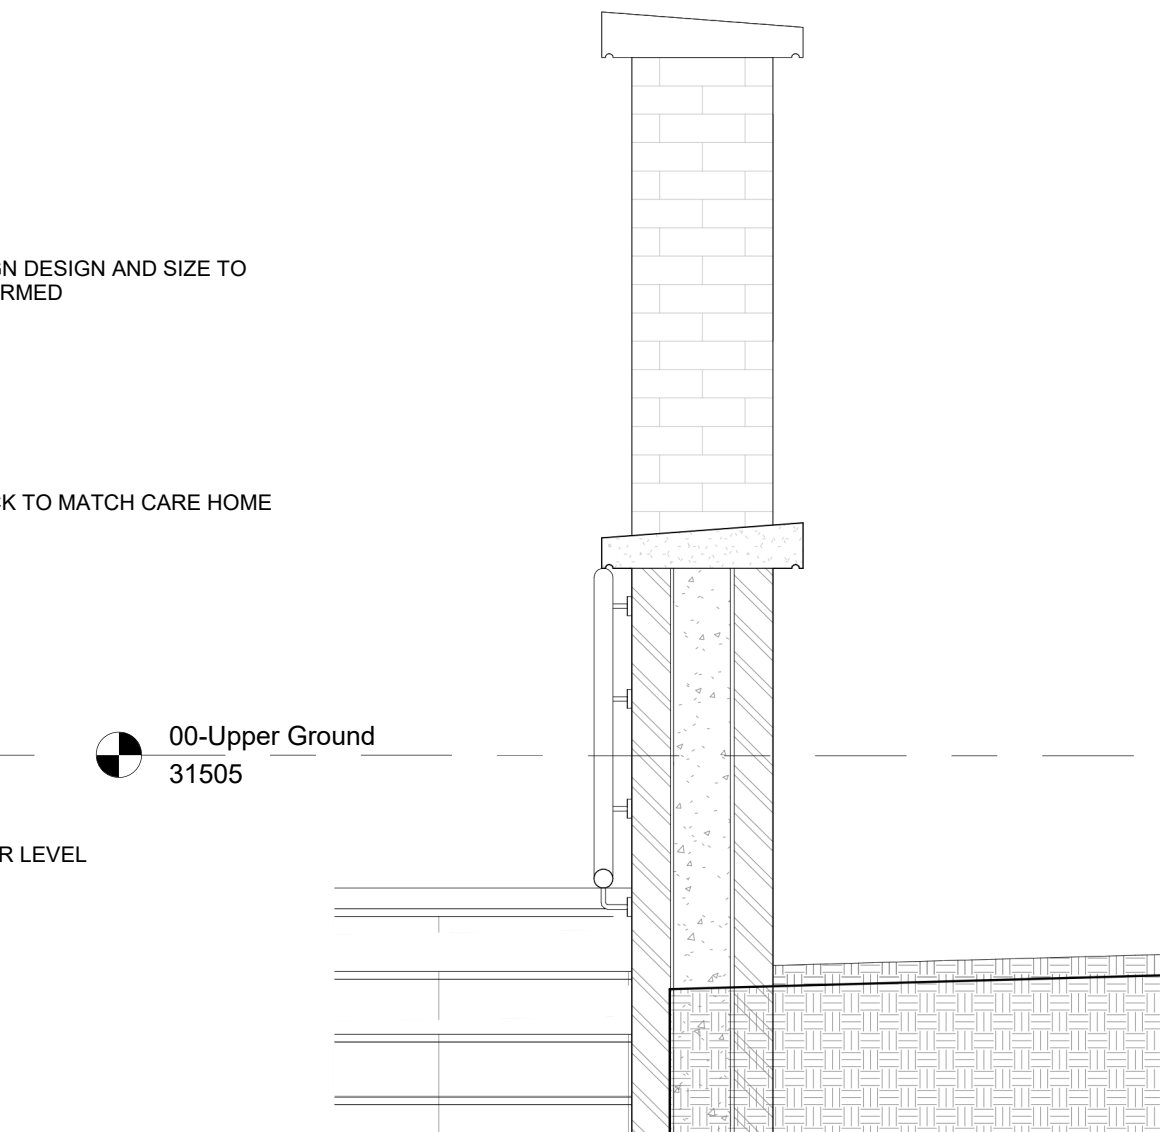

A **EXTERNAL SIGNAGE SECTION A**
1 : 20

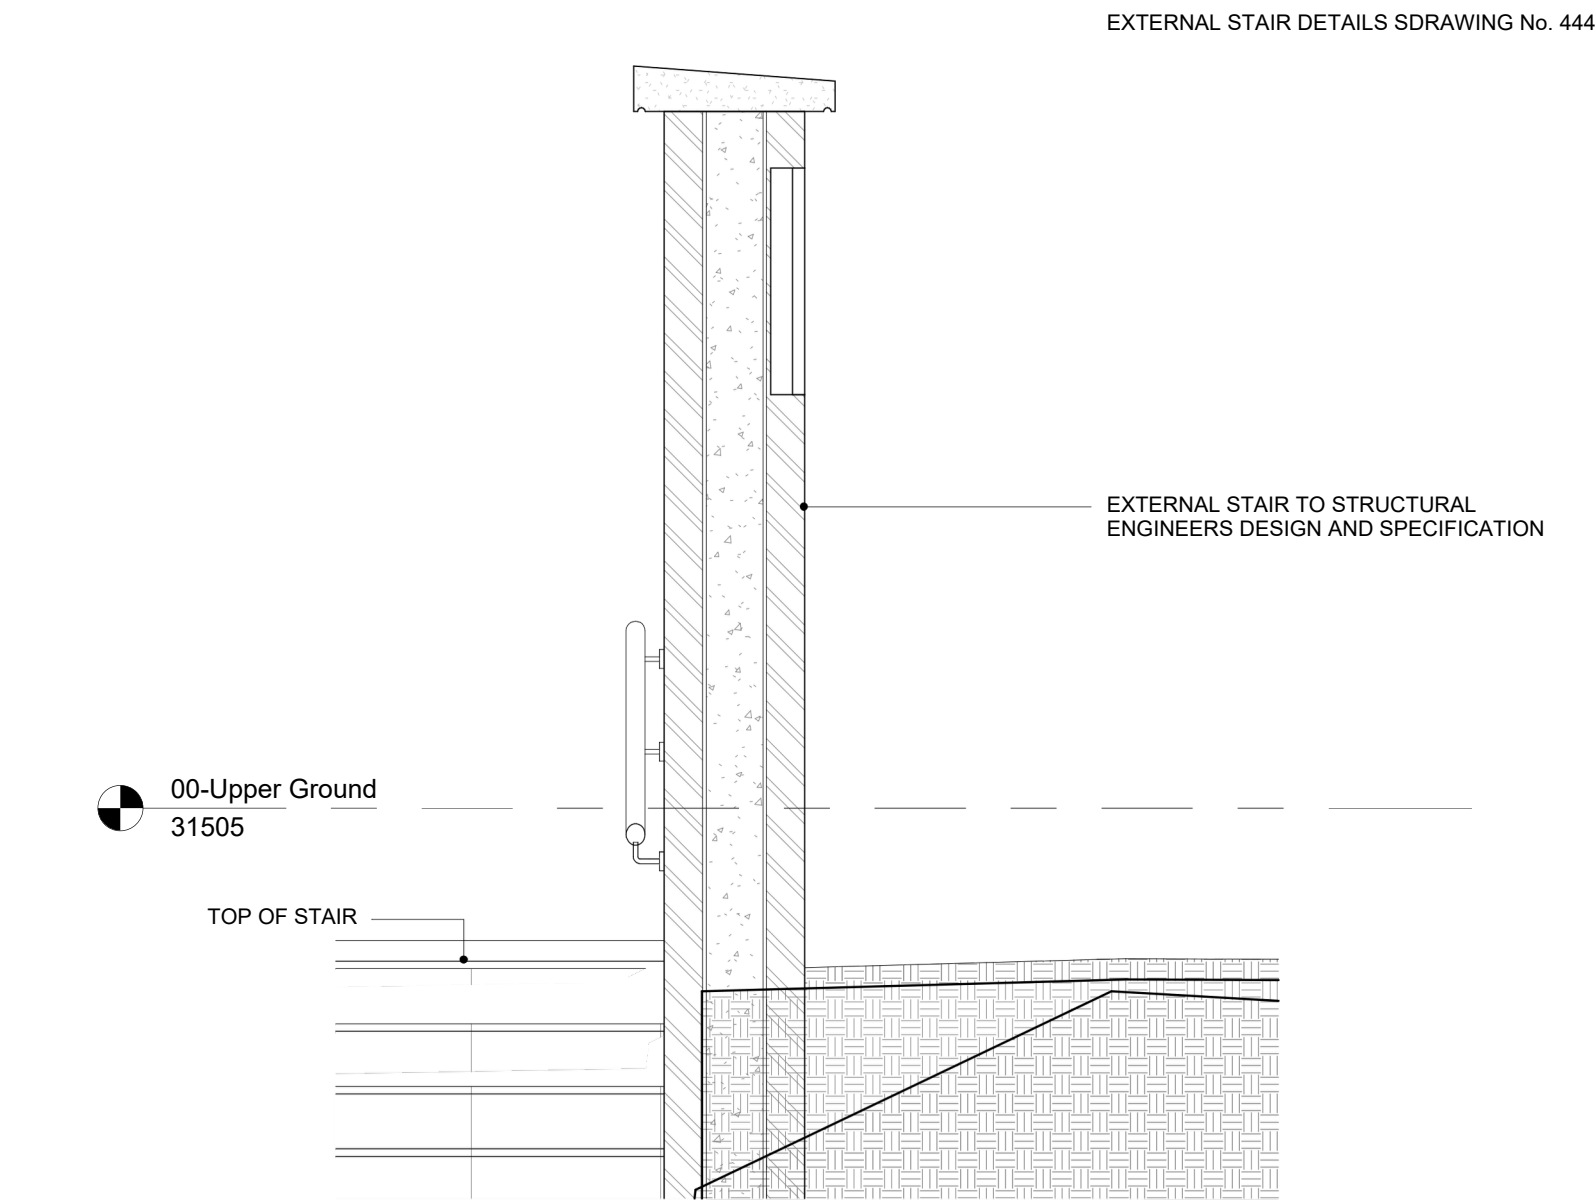

B **EXTERNAL SIGNAGE SECTION B**
1 : 20

EXTERNAL STAIR DETAILS SDRAWING No. 444

EXTERNAL STAIR TO STRUCTURAL ENGINEERS DESIGN AND SPECIFICATION

P3	ISSUED FOR COMMENT	AK	GM	06.08.26
P2	ISSUED FOR COMMENT	AK	MVH	24.06.26
P1	ISSUED FOR COMMENT	AK	MVH	23.06.26

Rev.	De s c r i p t i o n	Author	Checked	Date
------	----------------------	--------	---------	------

CARLESS + ADAMS

01628 665131 enquiries@carless-adams.co.uk
carless-adams.co.uk

Design the best,
to live the best

Client	ANAVO DEVELOPMENTS LIMITED		
--------	----------------------------	--	--

Project	HAVANT CARE HOME BARTONS ROAD, HAVANT, HAMPSHIRE PO9 5FH		
---------	---	--	--

Title	EXTERNAL SIGNAGE FRONT OF BUILDING			CAP no.	A
-------	------------------------------------	--	--	---------	---

scale	1 : 20	author	AK	chk'd	MVH	date	09/01/22	sheet size	A1
-------	--------	--------	----	-------	-----	------	----------	------------	----

p r o j e c t	no.	orig.	zone.	level.	type.	role.	class.	num.	status.	rev.
1014								SK14		P3

For construction purposes dimensions shall not be scaled & figured dimensions must be verified on site before work commences.
This drawing is Copyright ©

DRAFT



NOTE:

DO NOT SCALE IF IN DOUBT ASK!

ALL DIMENSIONS AND LEVELS MUST BE VERIFIED ON SITE PRIOR TO COMMENCEMENT AND ANY DISCREPANCIES NOTIFIED.

THIS DRAWING TO BE READ IN CONJUNCTION WITH RELEVANT SPECIALIST DRAWINGS, DETAILS AND SPECIFICATIONS.

REFER TO GENERAL ARRANGEMENTS PLANS FOR SETTING OUT AND LOCATION.

REFER TO BUILDING REGULATION AND NBS SPECIFICATION (LATEST REVISION) FOR FULL DETAILS AND SPECIFICATION.

FOR ALL STRUCTURAL DETAILS REFER TO STRUCTURAL ENGINEERS DRAWINGS AND SPECIFICATION.

FOR ALL SERVICES REFER TO M & E ENGINEERS DRAWINGS AND SPECIFICATION.

P	ISSUED	FOR	GM	A	06.08.2
3	COMEMNT	ISSUED	MV	K	6
P	FOR	COMMENT	H	A	24.06.2
2	ISSUED	FOR	MV	K	6
P	COMMENT		H	A	23.06.2
Rev.	De s c rip tio n		i nti al	Chkd	6 Date

CARLESS + ADAMS

01628 665131 enquiries@carless-adams.co.uk
carless-adams.co.uk

Design the best,
to live the best

Client

ANAVO DEVELOPMENTS LIMITED

Project

HAVANT CARE HOME
BARTONS ROAD, HAVANT, HAMPSHIRE PO9 5FH

Title



EXTERNAL SIGNAGE FRONT OF
BUILDING 3D VIEWS

CAP no. A

scale	author	chk'd	date	size
	AK	MVH	09/01/22	A3

p ro j ec t . org .	zone .	level .	type .	role .	class .	num .	status .	rev .
1014						SK15		P3

For construction purposes dimensions shall not be scaled & figured dimensions must be verified on site before work commences. This drawing is Copyright ©

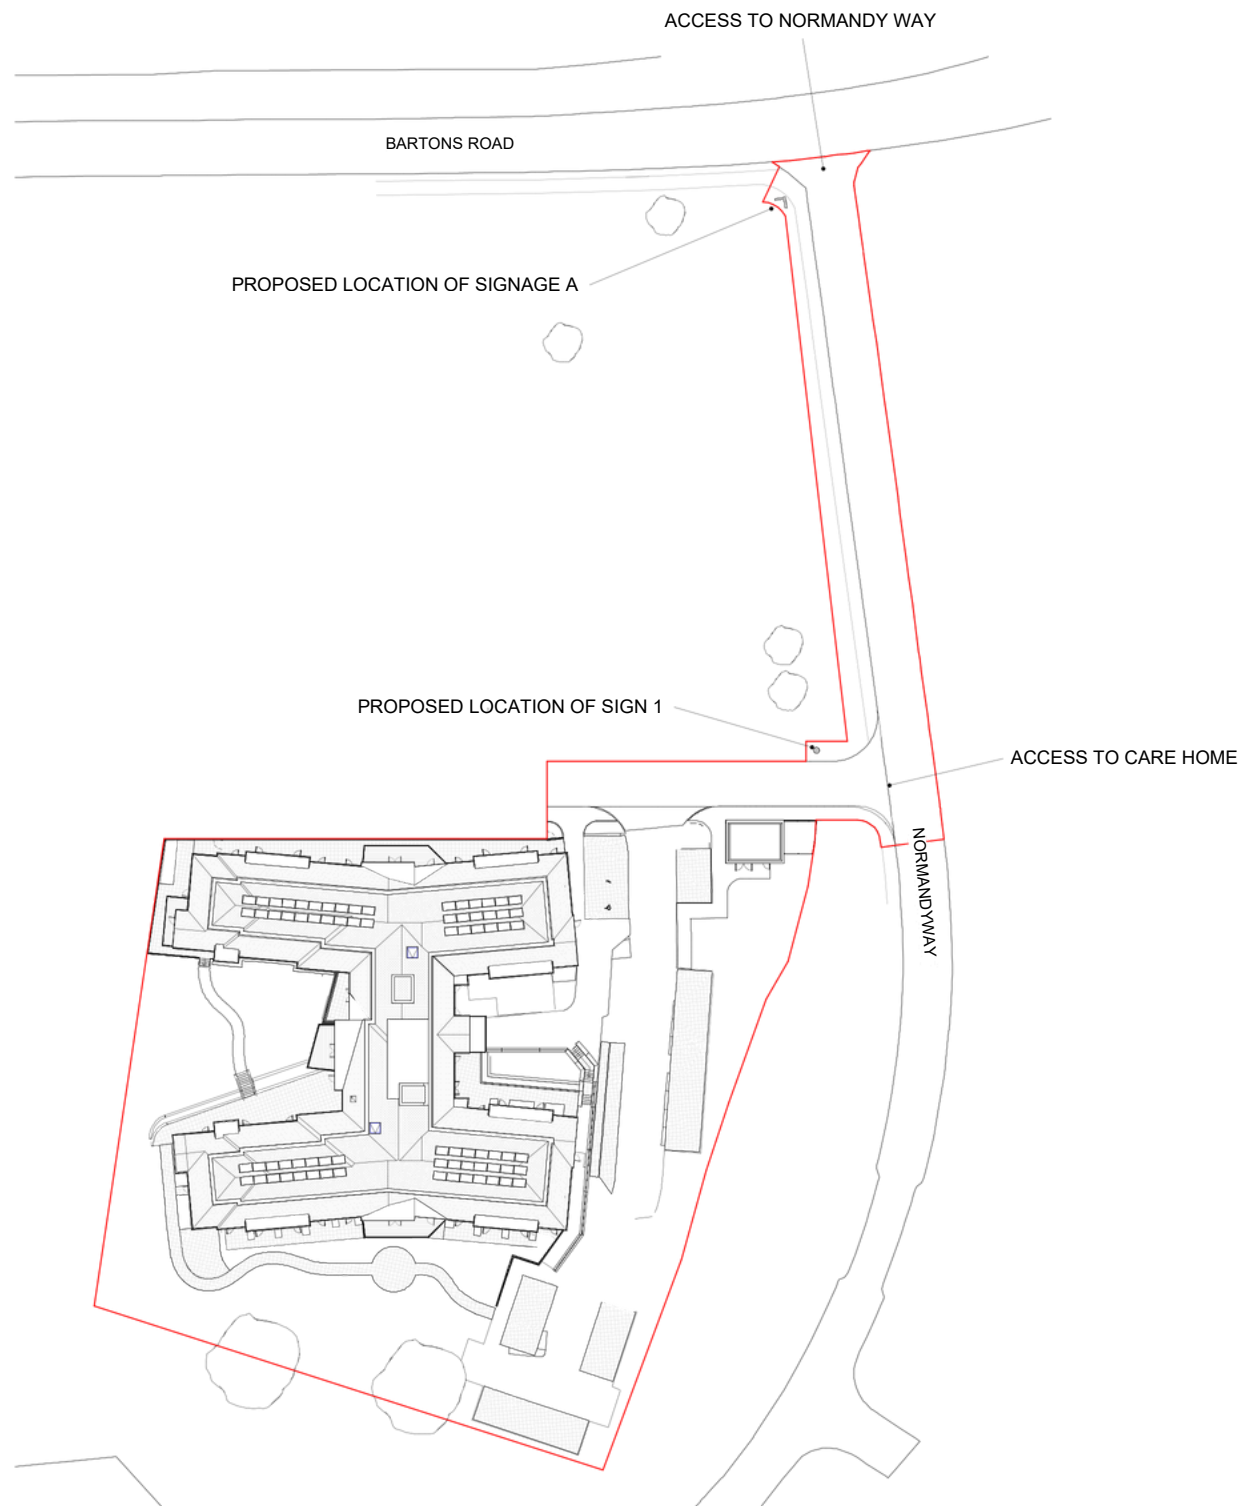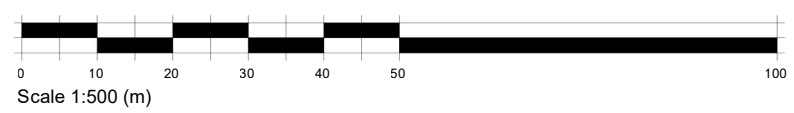

NOTE:
DO NOT SCALE IF IN DOUBT ASK!
ALL DIMENSIONS AND LEVELS MUST BE VERIFIED ON SITE PRIOR TO COMMENCEMENT AND ANY DISCREPANCIES NOTIFIED.
THIS DRAWING TO BE READ IN CONJUNCTION WITH RELEVANT SPECIALIST DRAWINGS, DETAILS AND SPECIFICATIONS.
REFER TO GENERAL ARRANGEMENTS PLANS FOR SETTING OUT AND LOCATION.
REFER TO BUILDING REGULATION AND NBS SPECIFICATION (LATEST REVISION) FOR FULL DETAILS AND SPECIFICATION.
FOR ALL STRUCTURAL DETAILS REFER TO STRUCTURAL ENGINEERS DRAWINGS AND SPECIFICATION.
FOR ALL SERVICES REFER TO M & E ENGINEERS DRAWINGS AND SPECIFICATION.

APPLICATION BOUNDARY

P2
P1

ISSUED FOR PLANNING CONSENT
ISSUED FOR COMMENT

AK
AK

GM
GM

28.10.26
06.08.26

Rev.	De s c r i p t i o n	Author	Checked	Date

PRELIMINARY

CARLESS + ADAMS

01628 665131 enquiries@carless-adams.co.uk
carless-adams.co.uk

Design the best,
to live the best

Client

ANAVO DEVELOPMENTS LIMITED

Project

HAVANT CARE HOME
BARTONS ROAD, HAVANT, HAMPSHIRE PO9 5FH

Title

EXTERNAL SIGNAGE SITE PLAN

CAP no. A

scale

As indicated

author AK

chk'd MVH

date 09/01/22

sheet size A1

p r o j e c t	org.	zone.	level.	type.	role.	class.	num.	status.	rev.
1014							SK16	P	P2

For construction purposes dimensions shall not be scaled & figured dimensions must be verified on site before work commences.
This drawing is Copyright ©