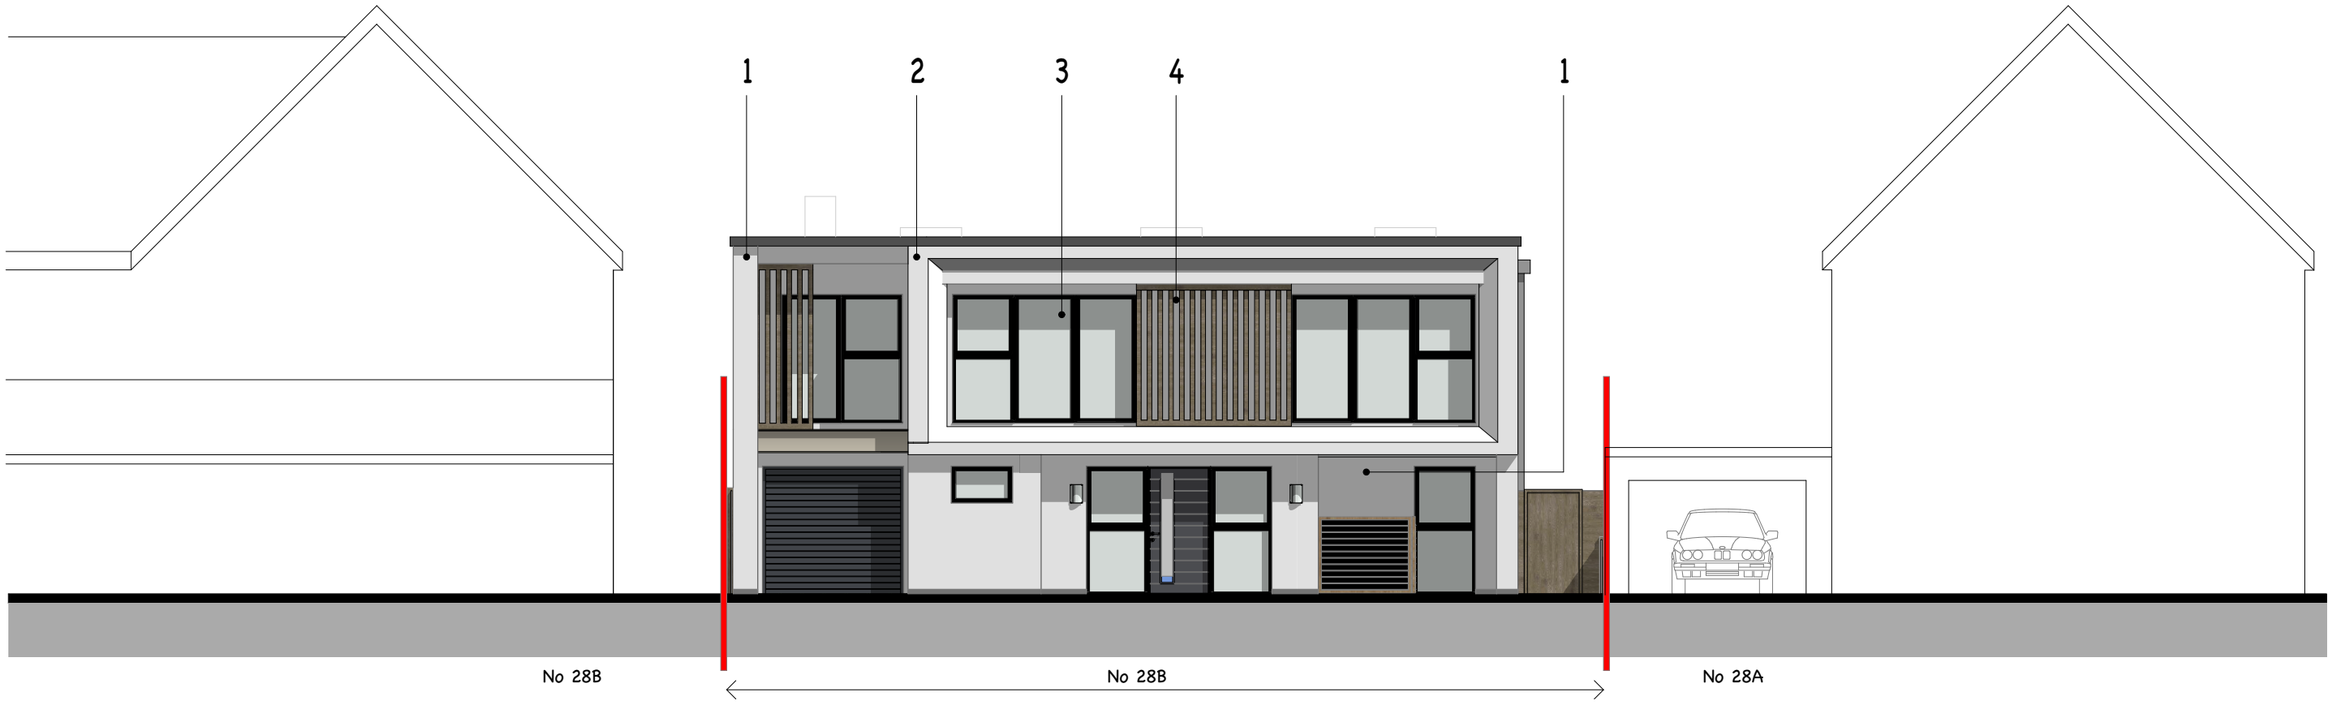

Proposed Front - West Elevation

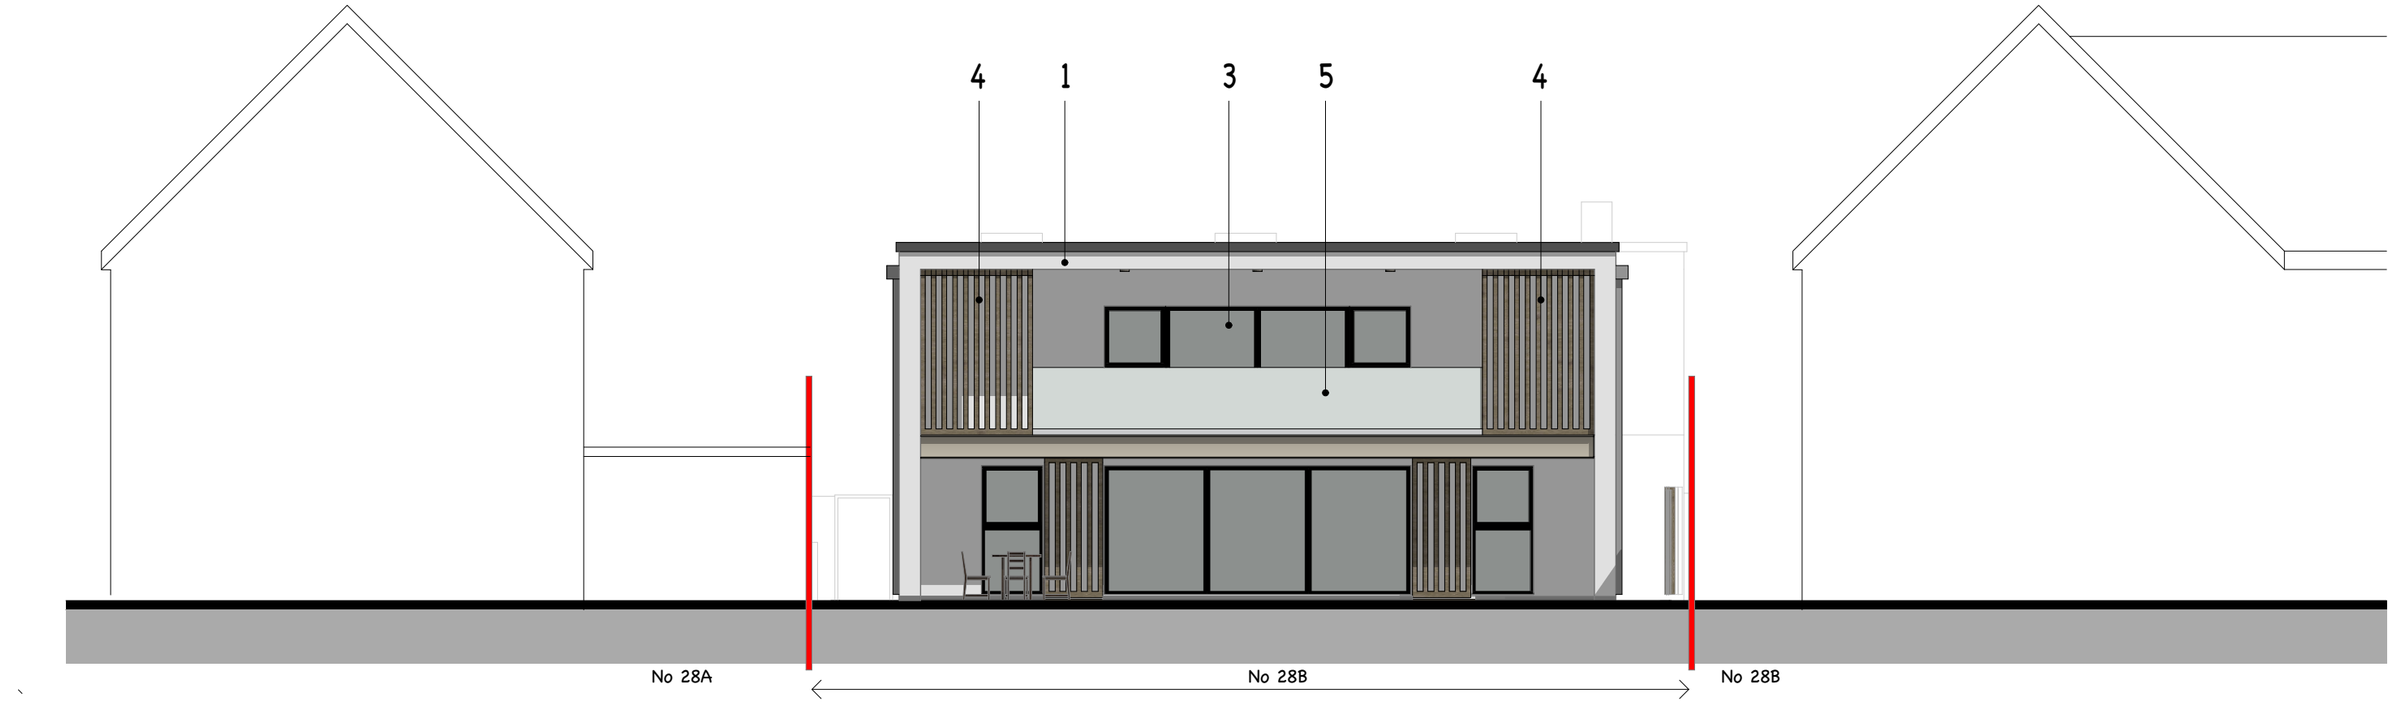

Proposed Rear - East Elevation

Please Note:

This drawing can only be scaled for planning purposes. Dimensions to be checked on site and any discrepancies are to be highlighted to the Architect prior to construction.

Topographical / Ordnance Survey /Production information shown has been prepared by a third party, we accept no responsibility for accuracy or completeness of the survey.

Design subject to detail development by others / approval. Measurements and layout subject to amendments following coordinated input by others.

Materials Key:

1 - K-Rend (or similar) through render - Colour White
2 - Rendered profiled surround to match
3 - Aluminium Glazed doors and windows - Colour Grey
4 - Timber Fin Screening
5 - Glazed privacy balcony

FR DESIGN

CLIENT: **Mr F. Yeganeh**
ADDRESS: 28B Beach Road
Emsworth
Hampshire
PO10 7JS

Proposed Elevation East & West

PROJECT
DATE Oct 2026
SCALE 1:100@A3
DRAWING No. **2610.07.007**
REVISION