

Existing Front - West Elevation

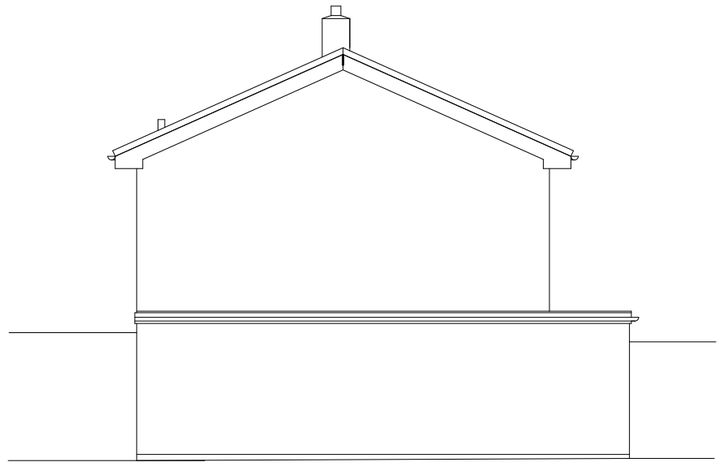

Existing Side - North Elevation

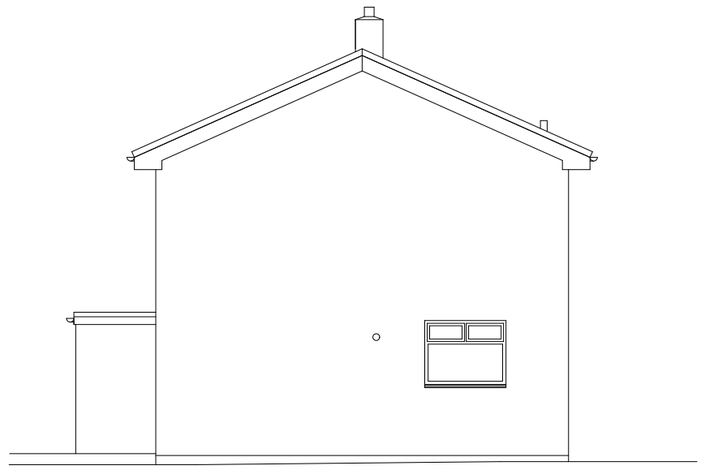

Existing Side - South Elevation



Existing Rear - East Elevation

0 1 2 3 4 5

Please Note:

This drawing can only be scaled for planning purposes. Dimensions to be checked on site and any discrepancies are to be highlighted to the Architect prior to construction.

Topographical / Ordnance Survey /Production information shown has been prepared by a third party, we accept no responsibility for accuracy or completeness of the survey.

Design subject to detail development by others / approval. Measurements and layout subject to amendments following coordinated input by others.

FR DESIGN

CLIENT: **Mr F. Yeganeh**

ADDRESS: 28B Beach Road
Emsworth
Hampshire
PO10 7JS

Existing Elevations

PROJECT
DATE Oct 2026
SCALE 1:100@A3
DRAWING No. 2610.07.004
REVISION