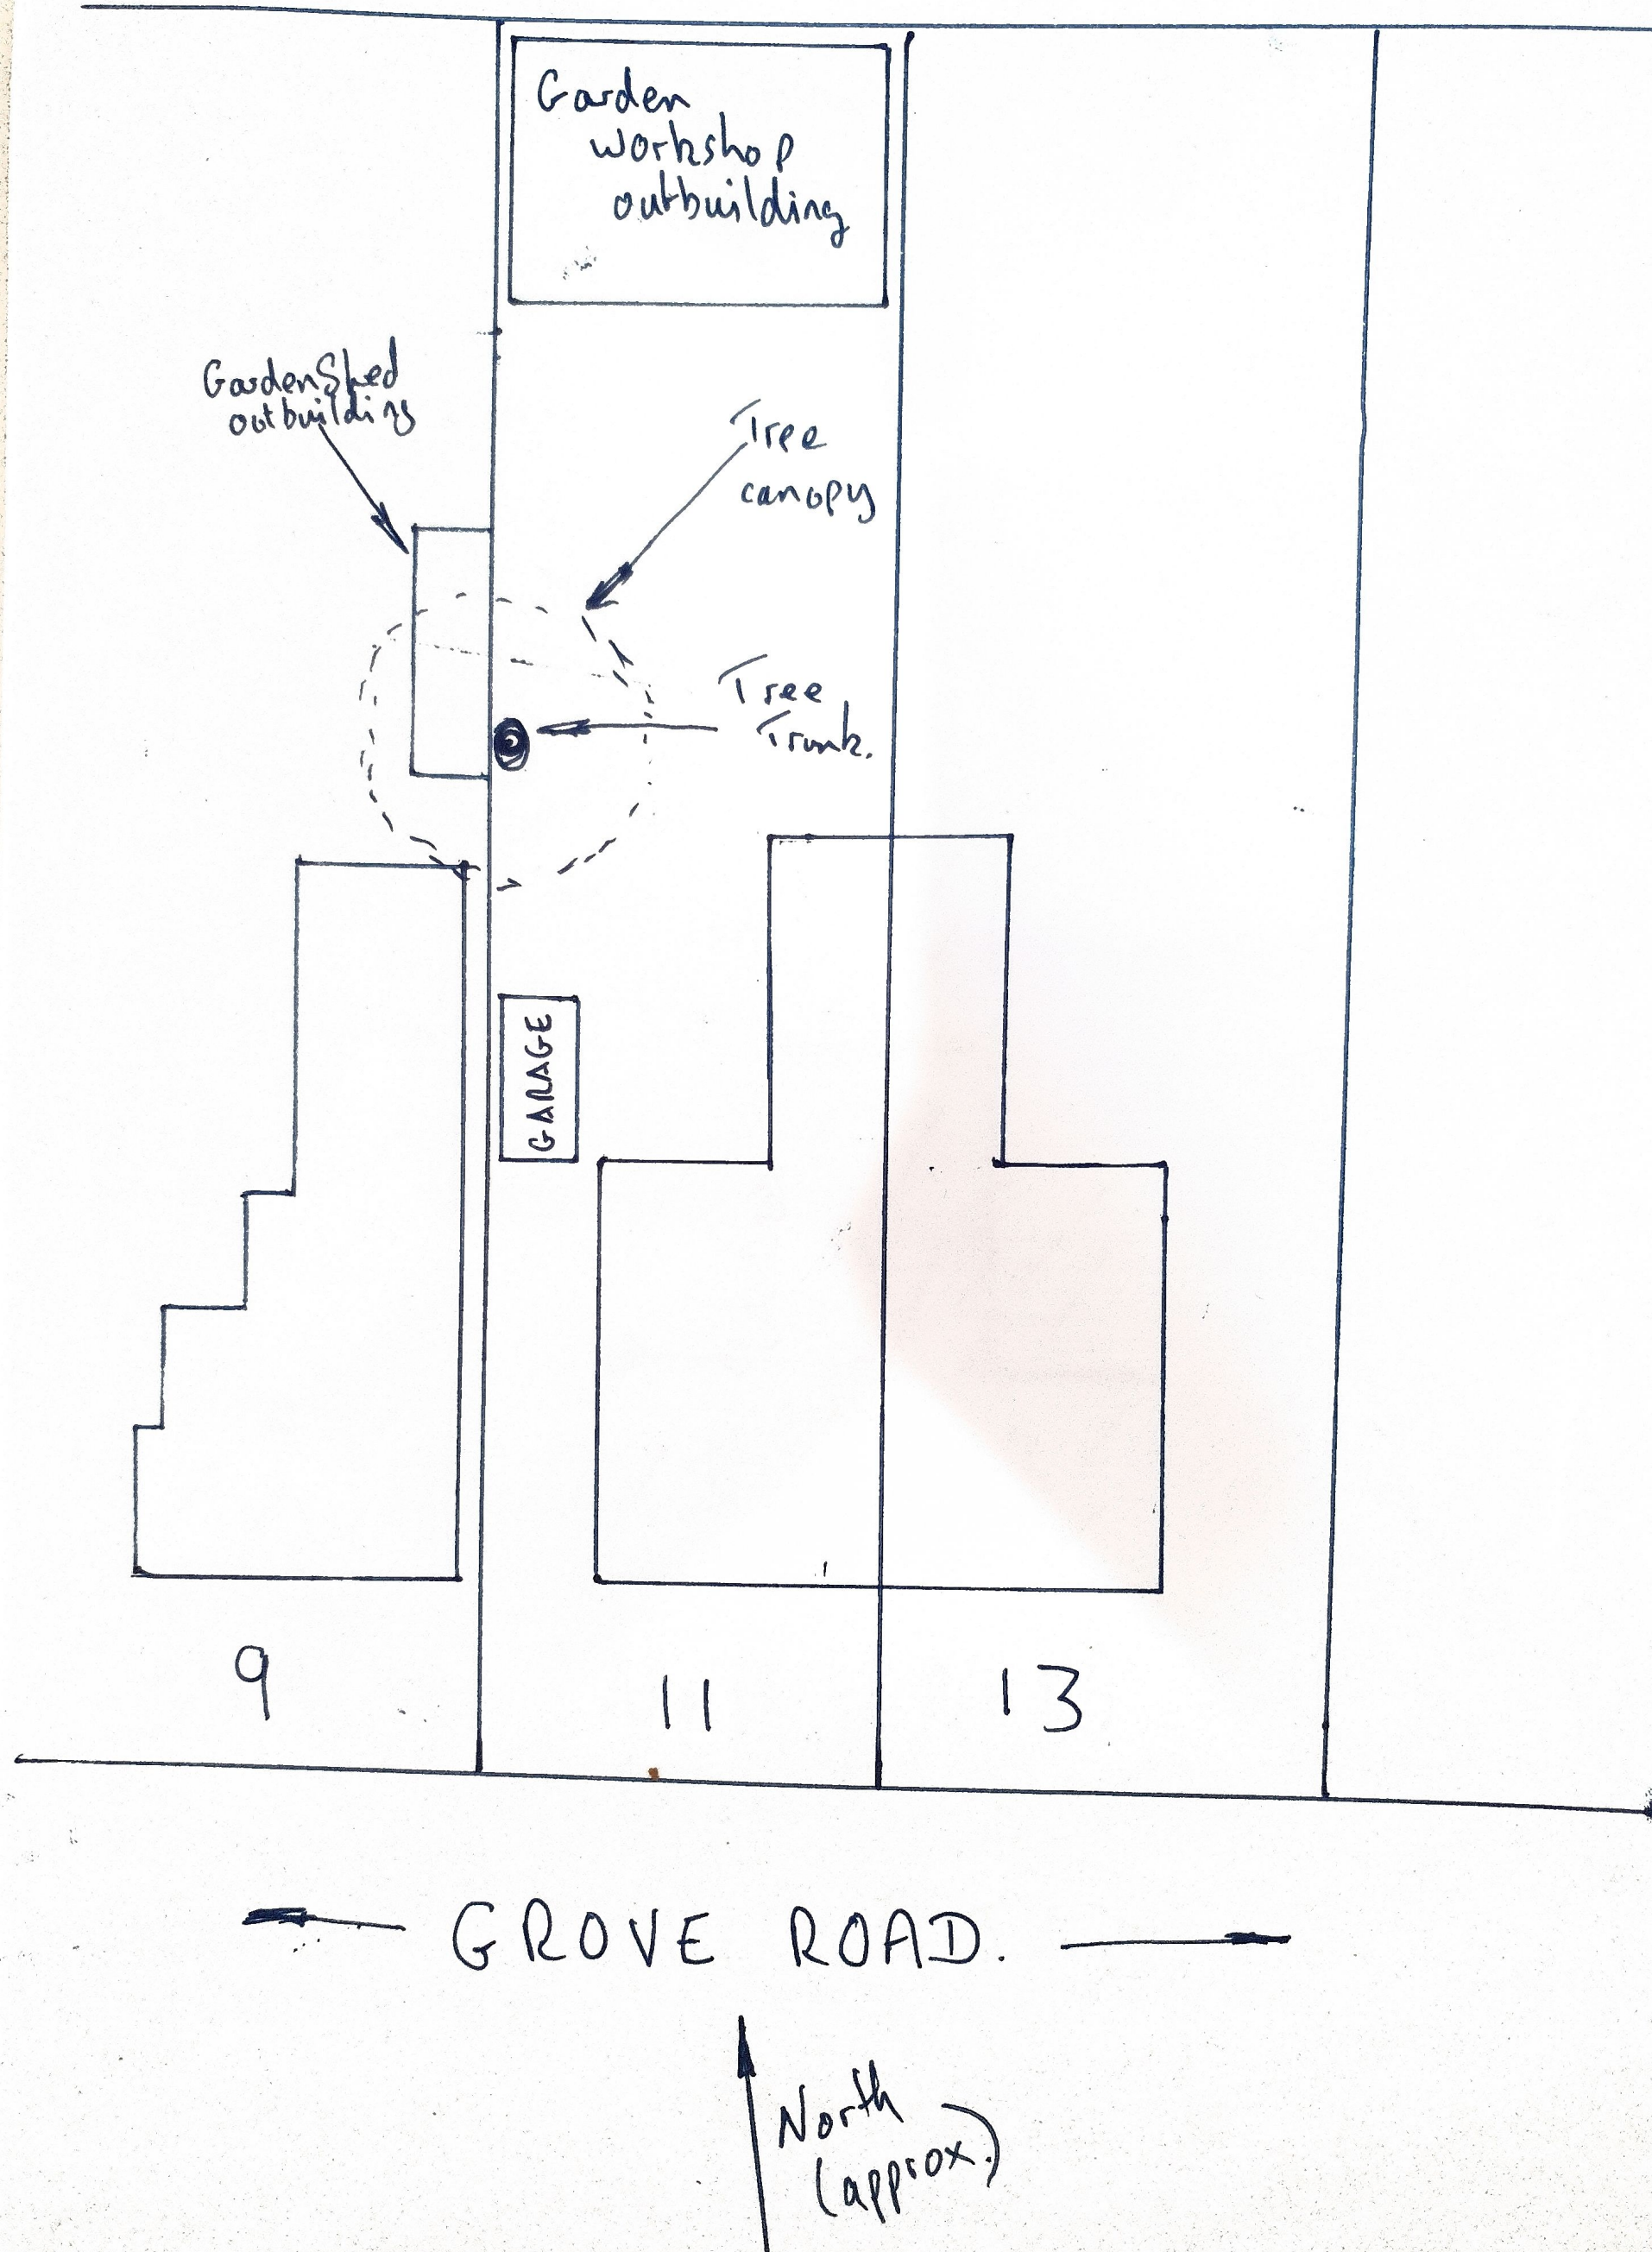
Garden workshop outbuilding
Garden Shed outbuilding
Tree canopy
Tree trunk.
GARAGE
9
11
13
GROVE ROAD.
North (approx.)