© Solent Design Ltd 2026 - All Rights reserved

NORTH

1:50 5m
1:100 10m
1:200 20m
1:1250 120m



Proposed Side Elevation
1:100

Proposed Front Elevation
1:100

Proposed Rear Elevation (Brick)
1:100

Proposed Side Elevation
1:100

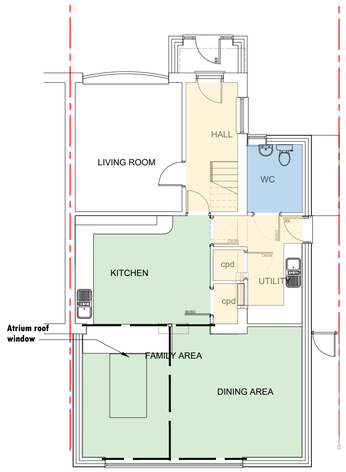

Ground Floor Plan
Scale 1:100

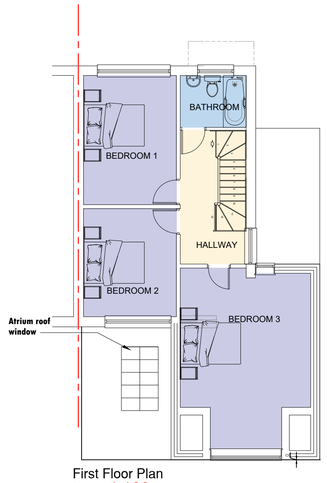

First Floor Plan
Scale 1:100

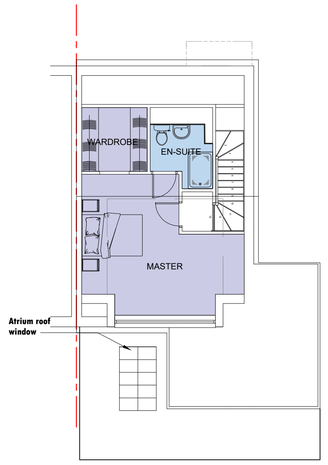

Second Floor Plan
Scale 1:100

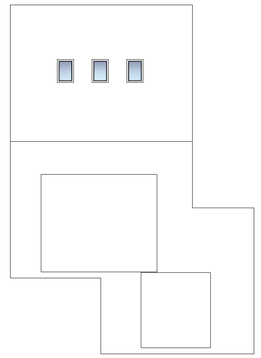

Roof Plan
Scale 1:100

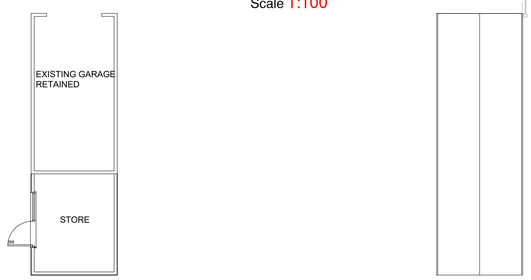

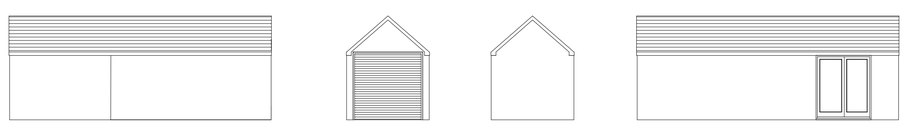

Proposed Garage Elevations
Scale 1:100

Solent Design Ltd
5 The old Railway
Spring Garden Lane
Gosport
PO12 1FQ

SOLENT DESIGN.

tel: 02392 580745 mob: 07771 355742 e-mail: info@solentplans.com

PROJECT DESCRIPTION:
Rear & Side Extensions

DRAWING TITLE:
Proposed plans and Elevations

ADDRESS:
53 Hillmead Gdns
Havant
PO9 3NN

CLIENT:
Mr & Mrs Hankin

FIRST DRAWN:
May 2026

DRAWING No.: SD-2521-03
REVISION: B
SCALE: 1:100

drawing status: Issued for Comment

NORTH