© Solent Design Ltd 2026 - All Rights reserved

NORTH

1:50 1:100 1:200 1:1250 — 0m 5m 10m 20m 120m

HILLMEAD GA

55

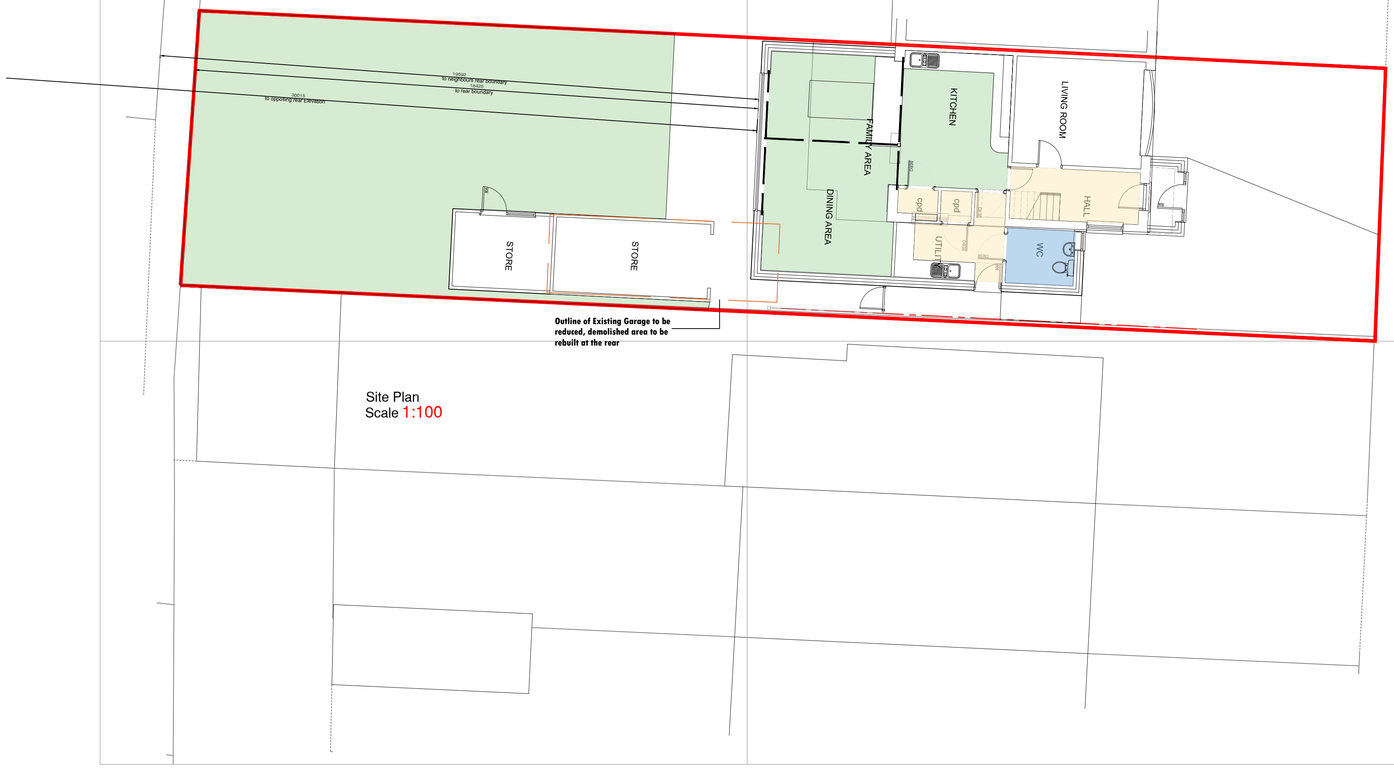

Site Plan
Scale 1:100



Location Plan
Scale 1:1250

Solent Design Ltd
5 The old Railway
Spring Garden Lane
Gosport
PO12 1FQ
tel: 02392 580745 mob: 07771 355742 e-mail: info@solentplans.com

PROJECT DESCRIPTION:
Side and Rear Extensions

DRAWING TITLE:
Proposed plans and Elevations

ADDRESS:
53 Hillmead Gdns
Havant
PO9 3RD

CLIENT:
Mr & Mrs Hankin

FIRST DRAWN:
May 2025

DRAWING No. SD-2521-01
REVISION: A
SCALE: 1:100 1:1250

drawing status: Issued for Comment

NORTH