© Solent Design Ltd 2025 - All Rights reserved

NORTH

1:50 5m
1:100 10m
1:200 20m
1:1250 120m

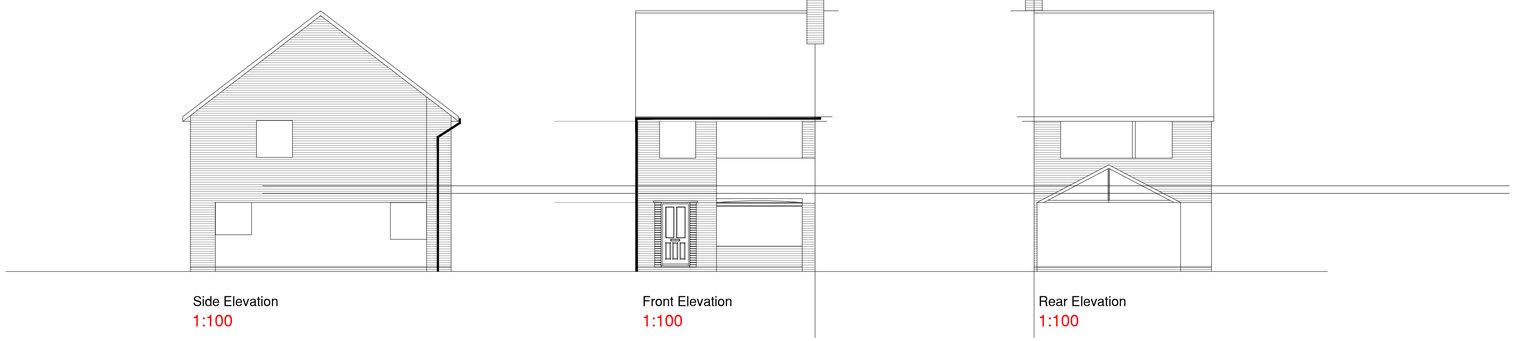

Side Elevation
1:100

Front Elevation
1:100

Rear Elevation
1:100

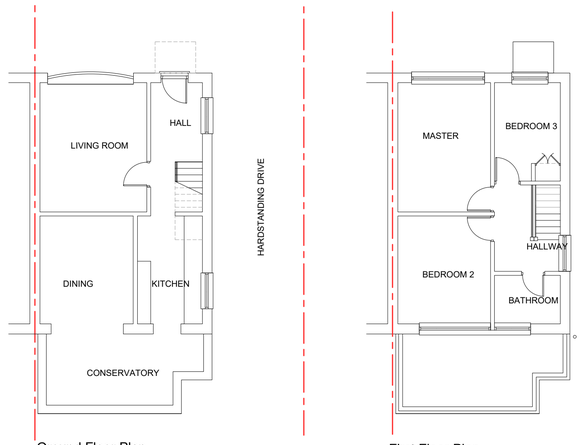

Ground Floor Plan
Scale 1:100

First Floor Plan
Scale 1:100

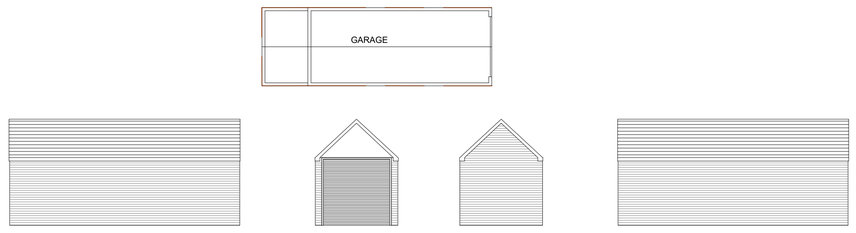

Existing Garage Plans and Elevations
Scale 1:100

Solent Design Ltd
5 The old Railway
Spring Garden Lane
Gosport
PO12 1FQ

tel: 02392 580745 mob: 07771 355742 e-mail: info@solentplans.com

PROJECT DESCRIPTION:
Side and Rear Extensions

DRAWING TITLE:
Existing plans and Elevations

ADDRESS:
53 Hillmead Gdns
Havant
PO9 3NN

CLIENT:
Mr & Mrs Hankin

FIRST DRAWN:
May 2025

DRAWING No.: SD-2521-02
REVISION: A
SCALE: 1:100
drawing status: Issued for Comment

NORTH