© Solent Design Ltd 2026 - All Rights reserved

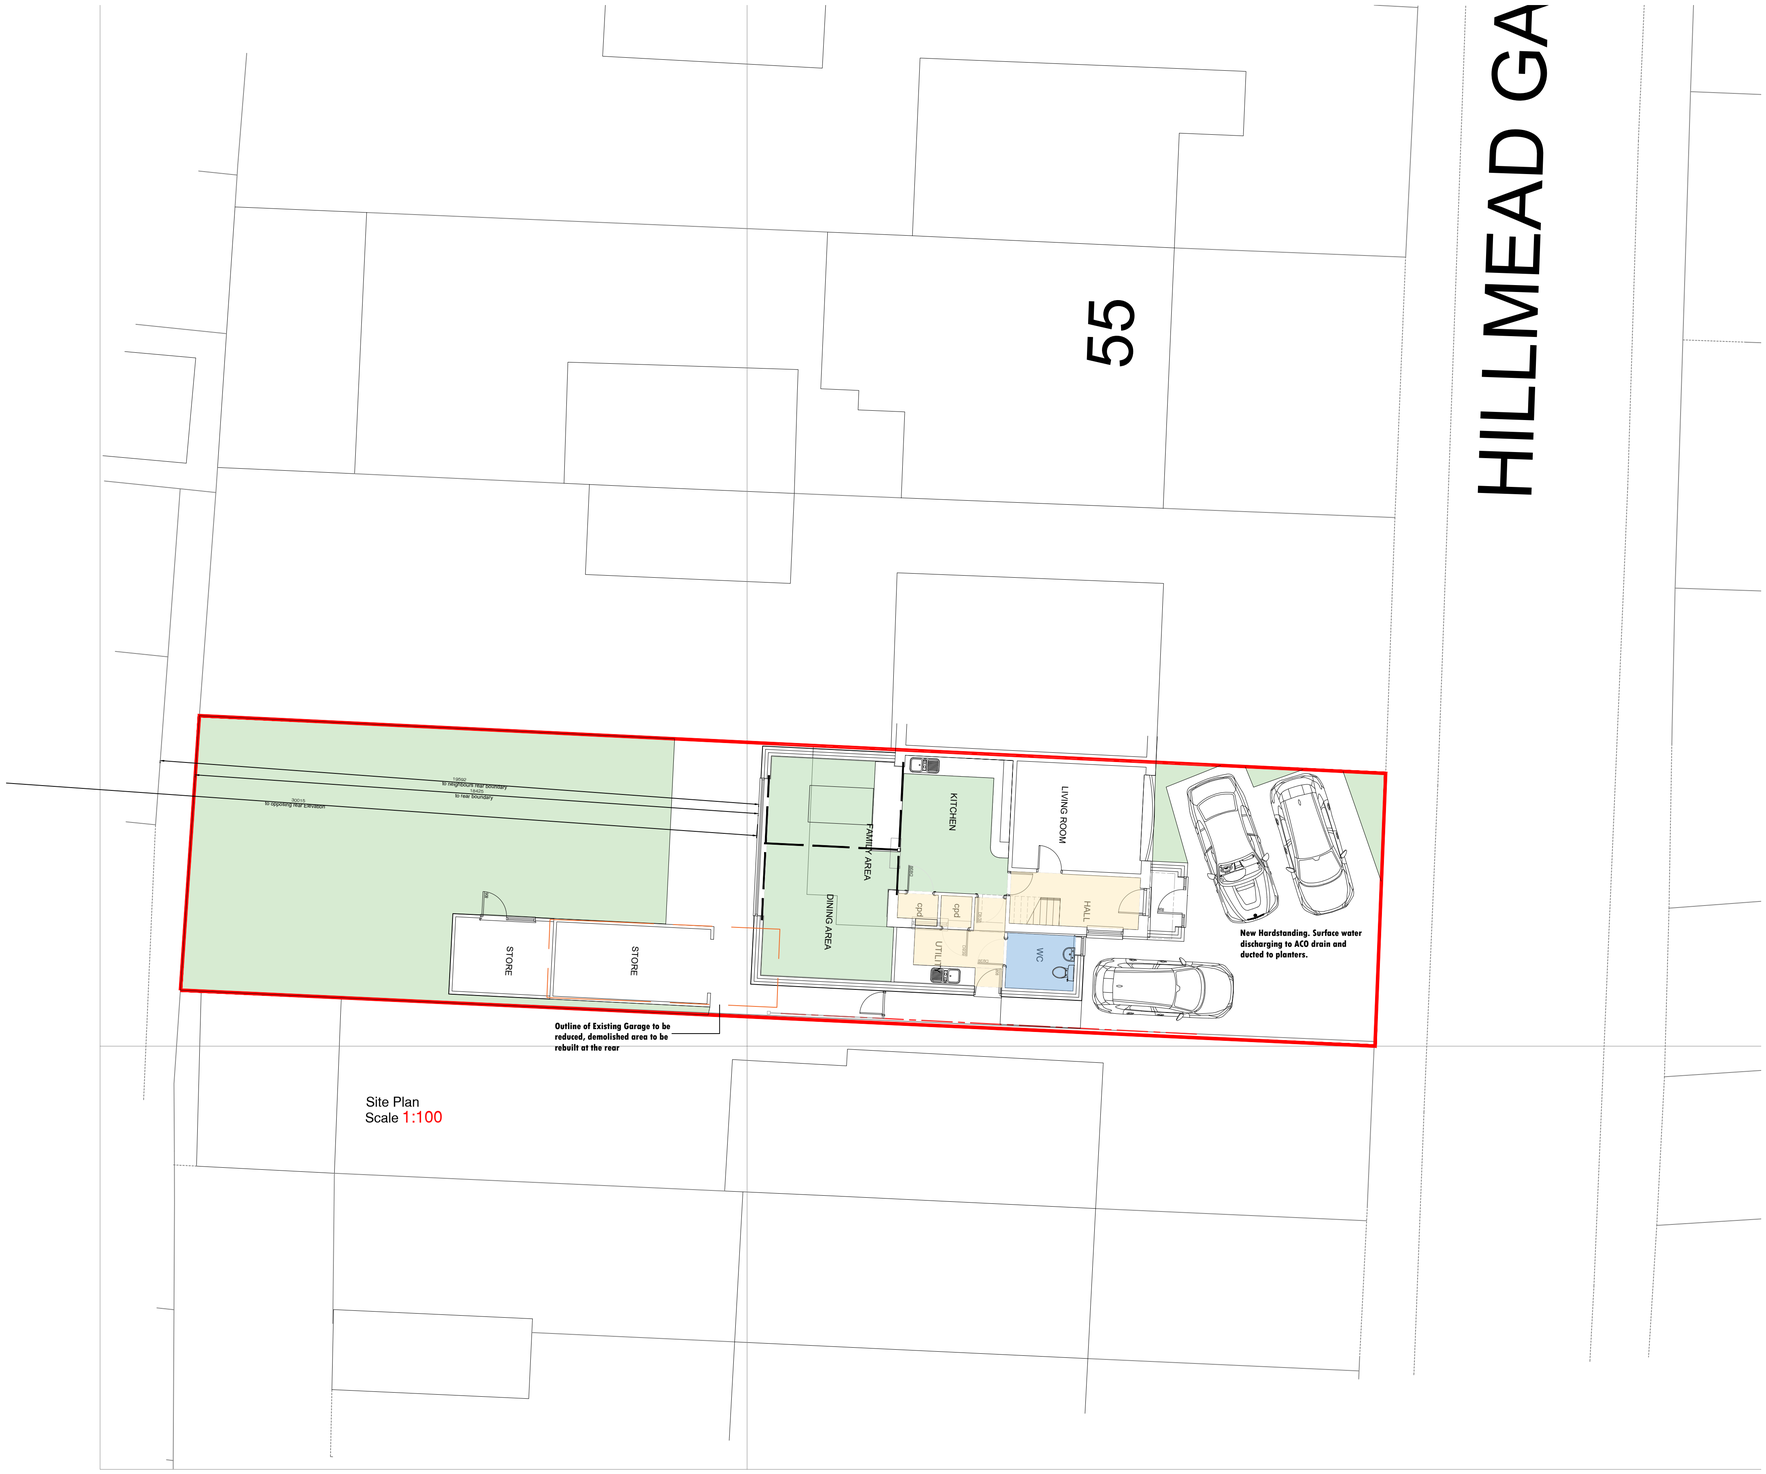

Site Plan
Scale 1:100

NORTH

1:50 5m
1:100 10m
1:200 20m
1:1250 120m



Location Plan
Scale 1:1250

Solent Design Ltd
5 The old Railway
Spring Garden Lane
Gosport
PO12 1FQ

tel: 02392 580745 mob: 07771 355742 e-mail: info@solentplans.com

PROJECT DESCRIPTION:
Side and Rear Extensions

DRAWING TITLE:
Proposed plans and Elevations

ADDRESS:
53 Hillmead Gdns
Havant
PO9 3RD

CLIENT:
Mr & Mrs Hankin

FIRST DRAWN:
May 2025

DRAWING No. SD-2521-01

REVISION: B

SCALE: 1:100 1:1250

drawing status: Issued for Comment

NORTH