6 Park Crescent, Emsworth. PO107NT – Pergola.

Drawing 2: Block Plan. (Proposed Footprint of New Pergola in Red.)

Scale 1:500 @ A4.

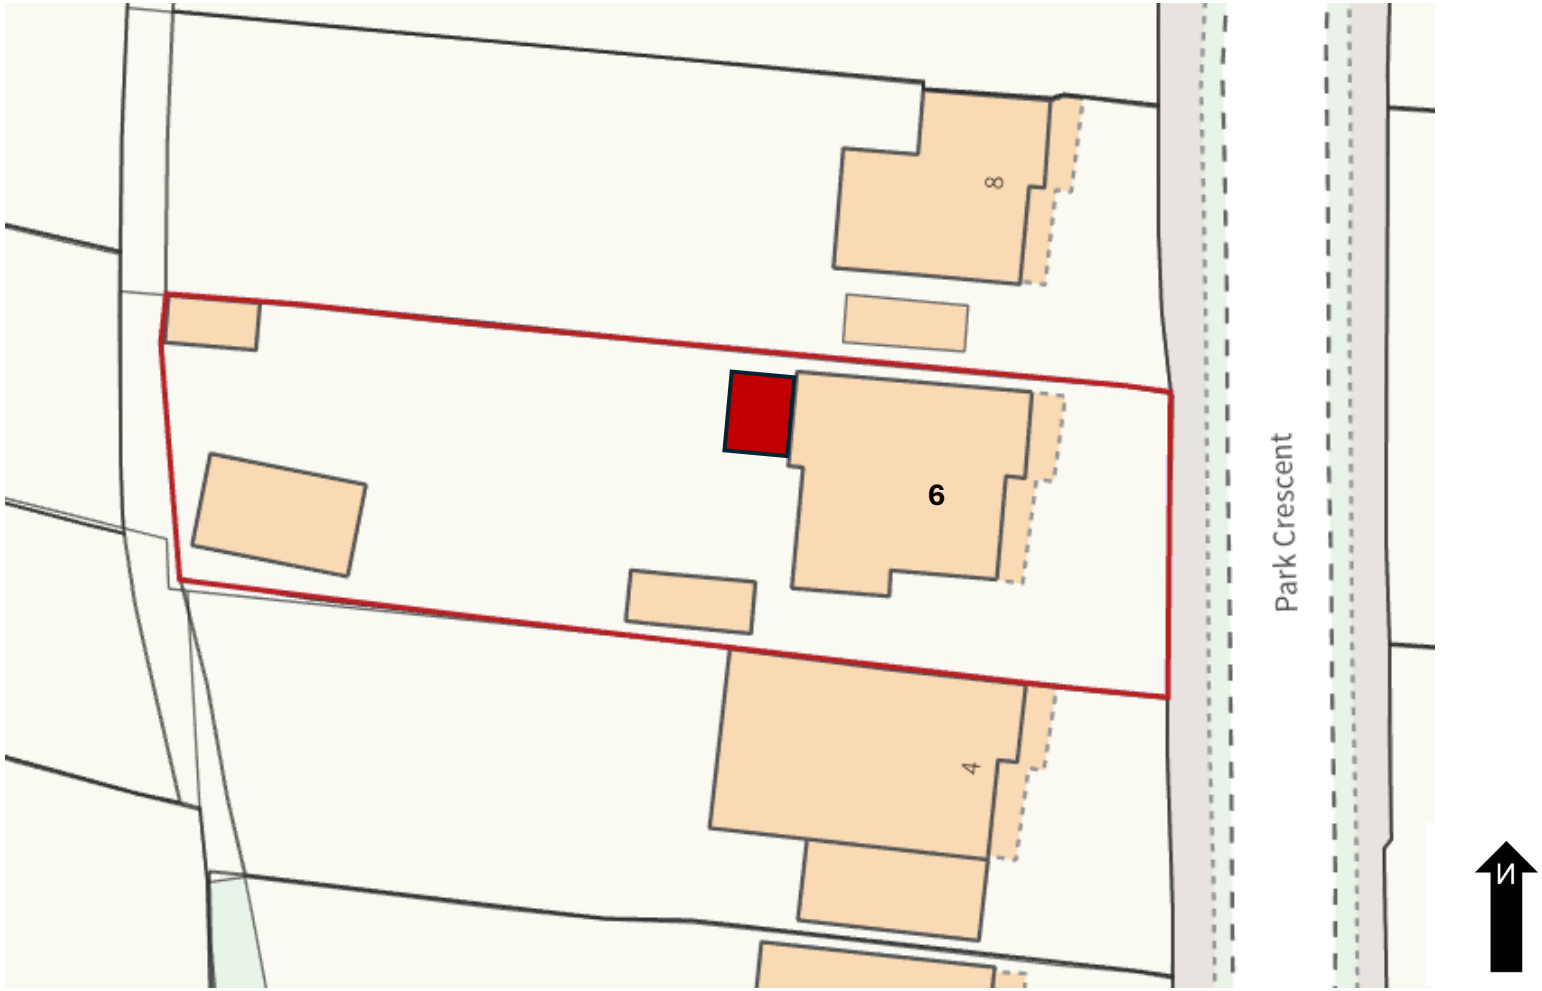

© Crown copyright and database rights 2026 Ordnance Survey 100062396

Date Produced: 14th November 2026.