6 Park Crescent, Emsworth. PO107NT – Pergola.

Drawing 4: Proposed First Floor Plan. Scale 1:100 @ A4.

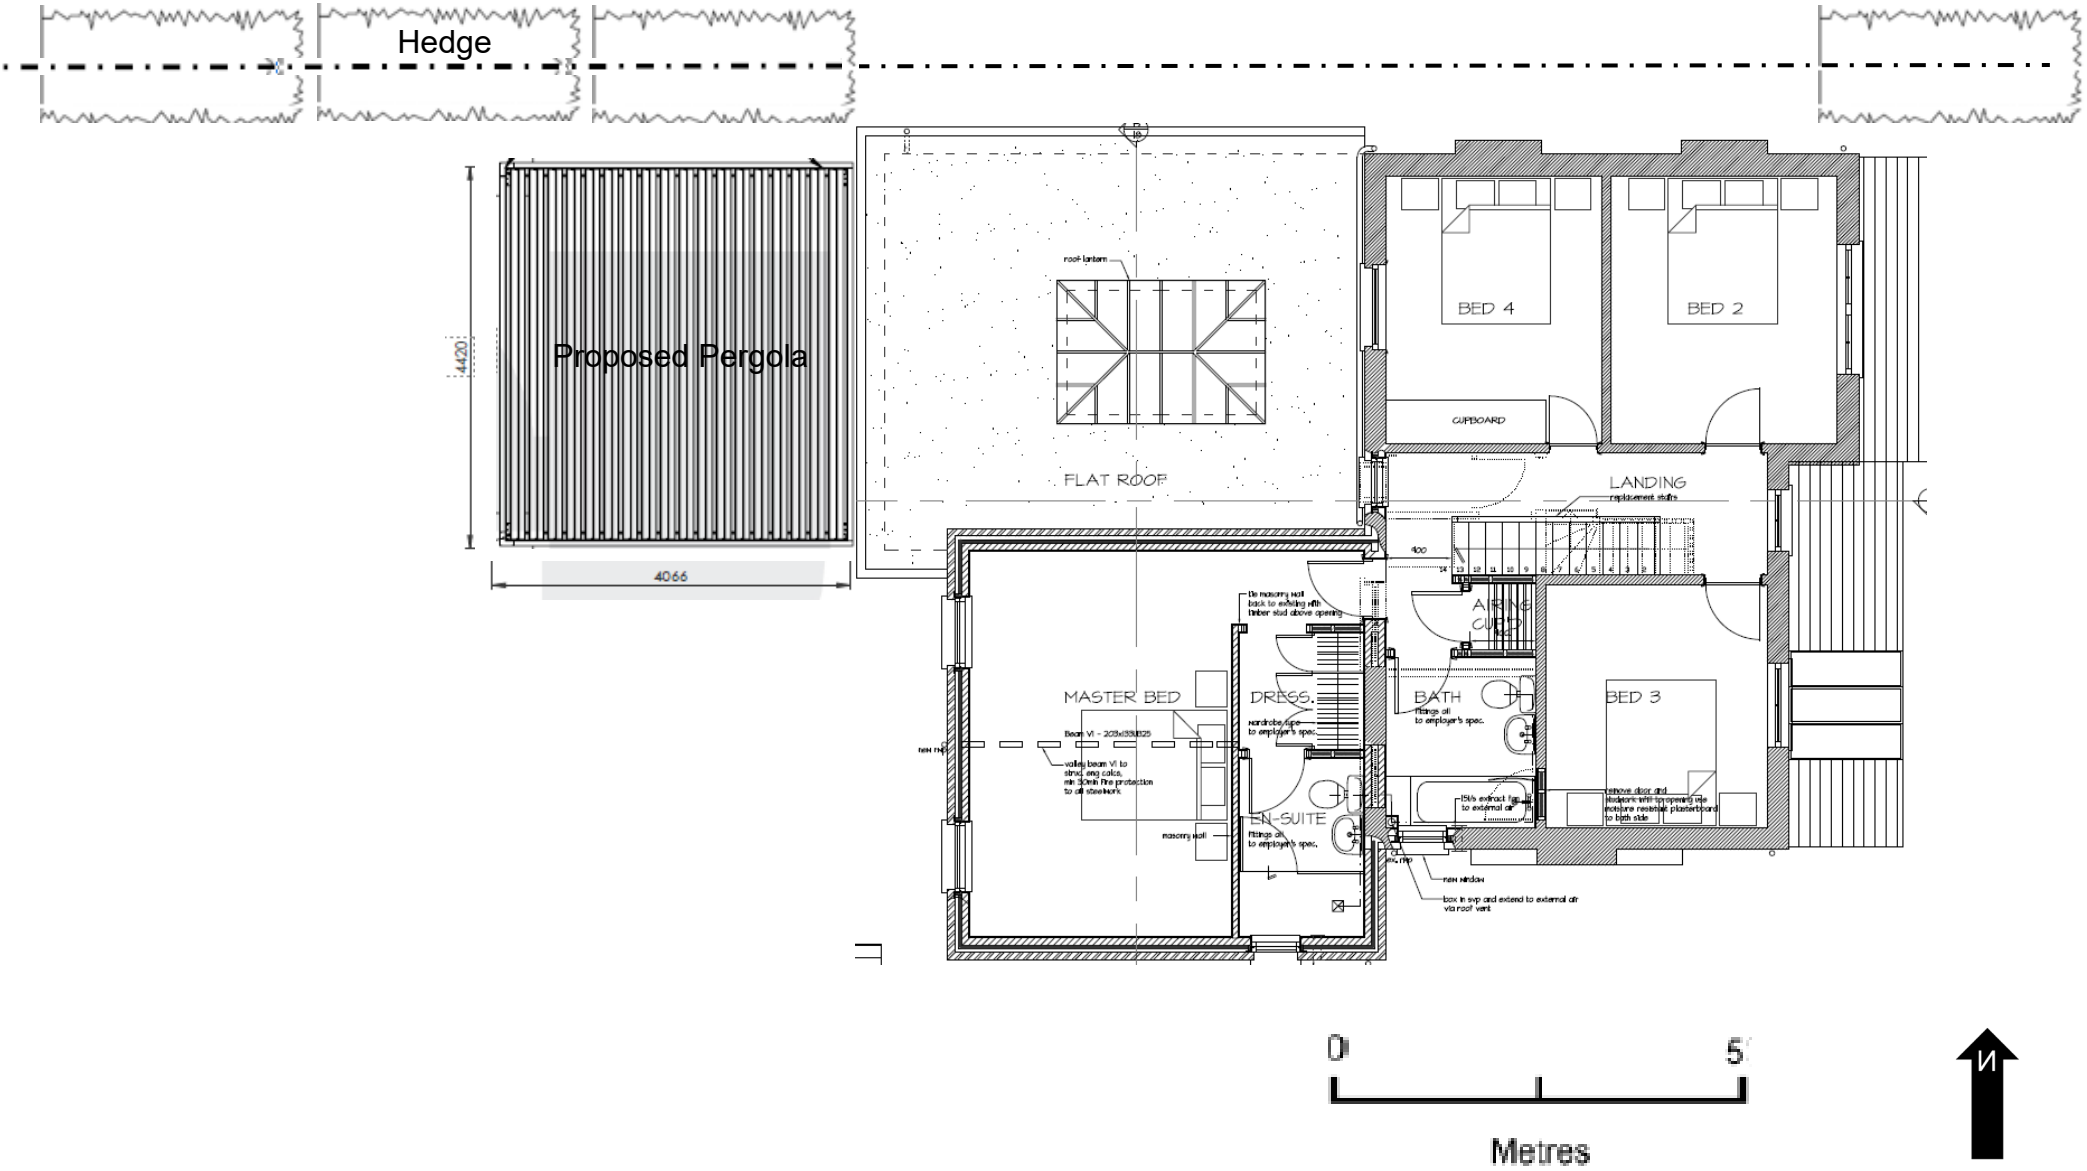

Date Produced: 14th November 2026.