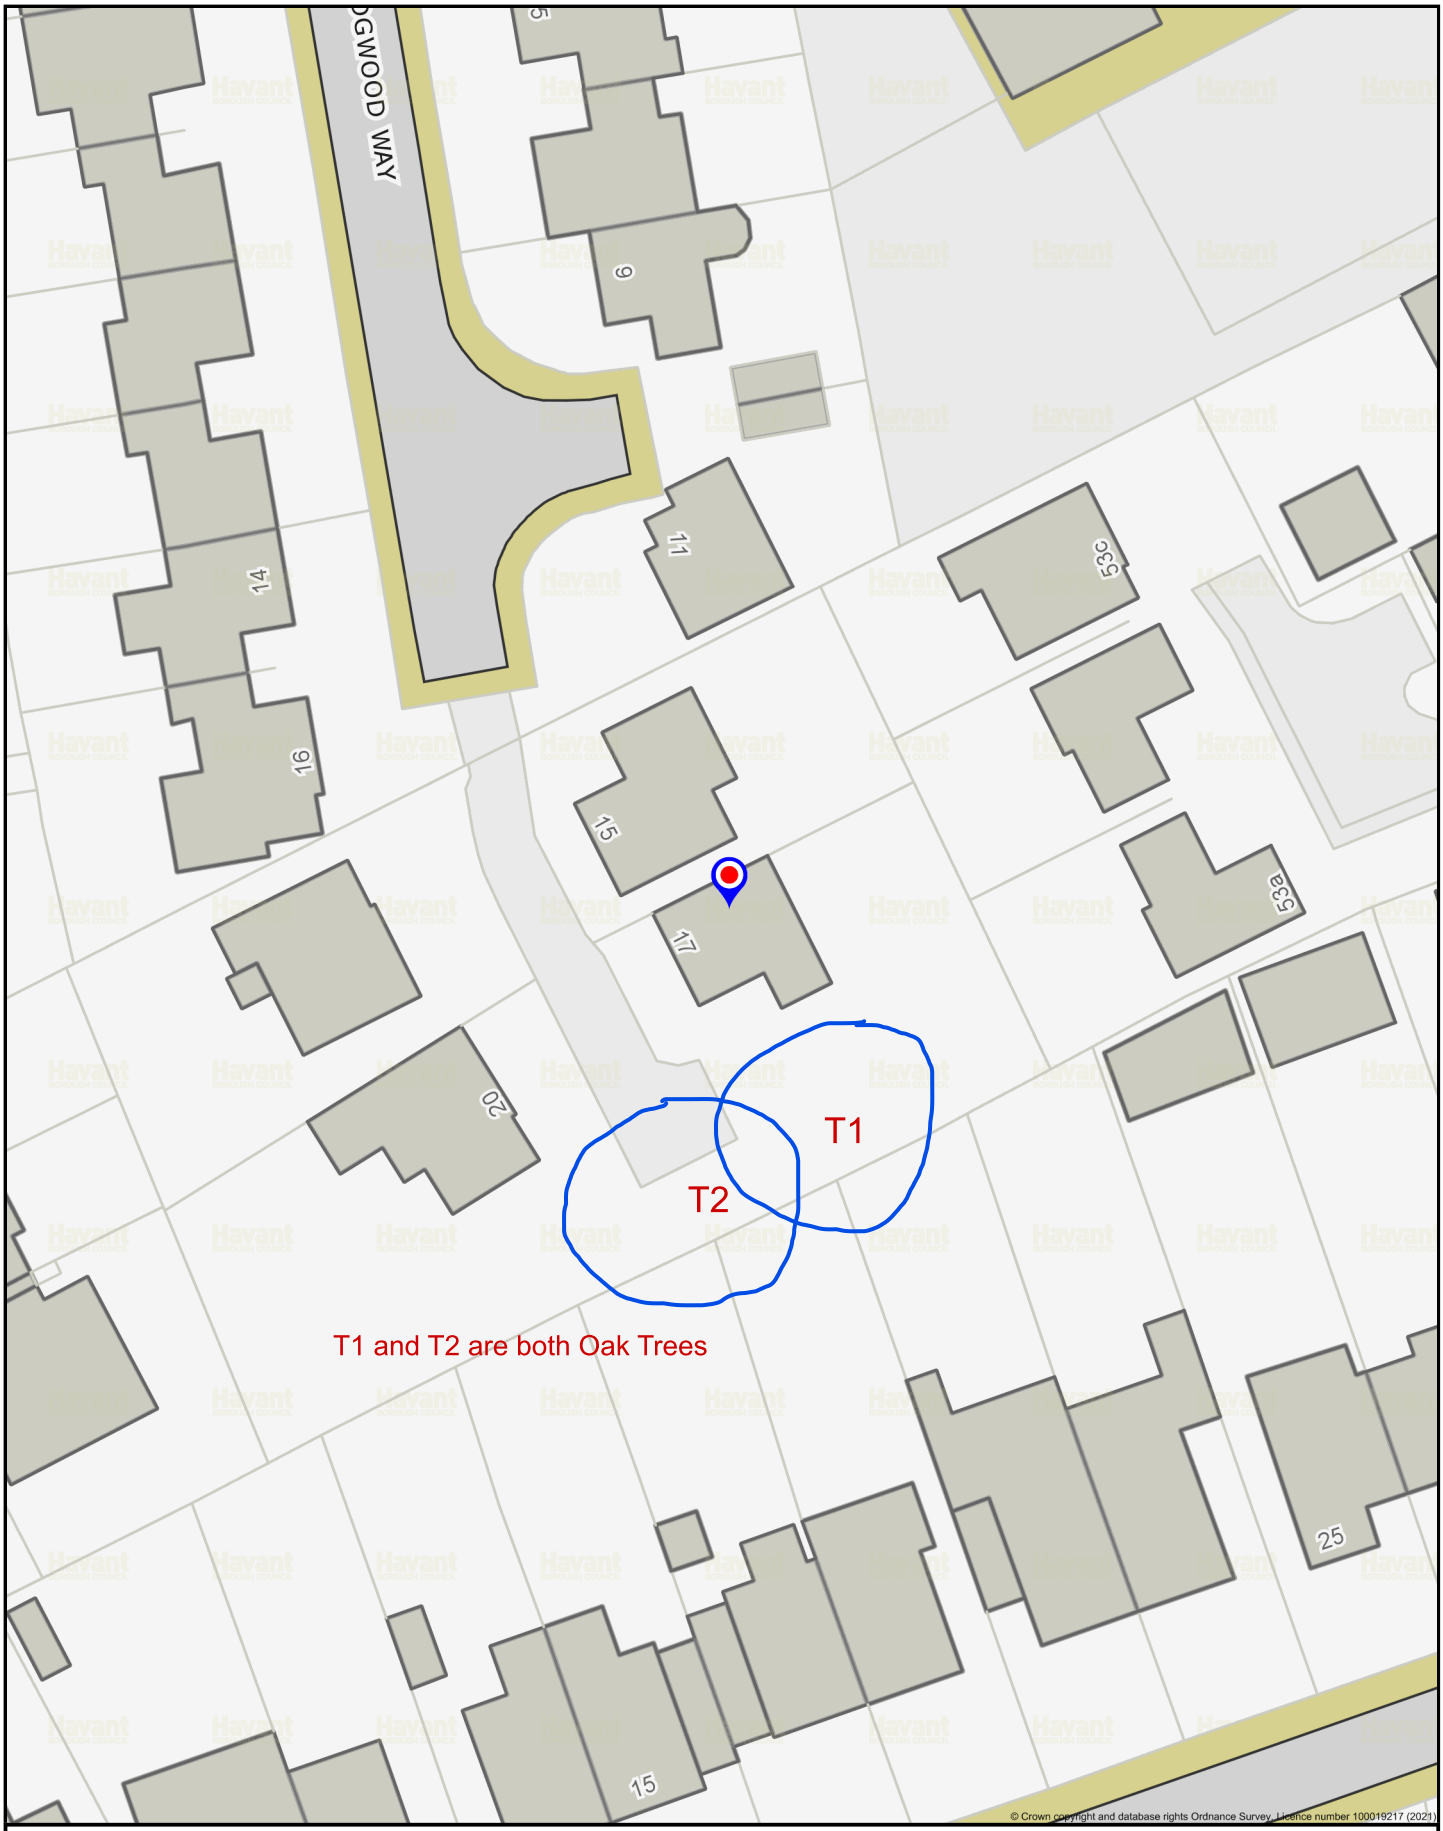

17 Wedgwood Way

Havant BOROUGH COUNCIL

N Scale: 1:500

Printed on: 2022-07-06 13:03:04

© Havant Borough Council - OS Licence 100019217