


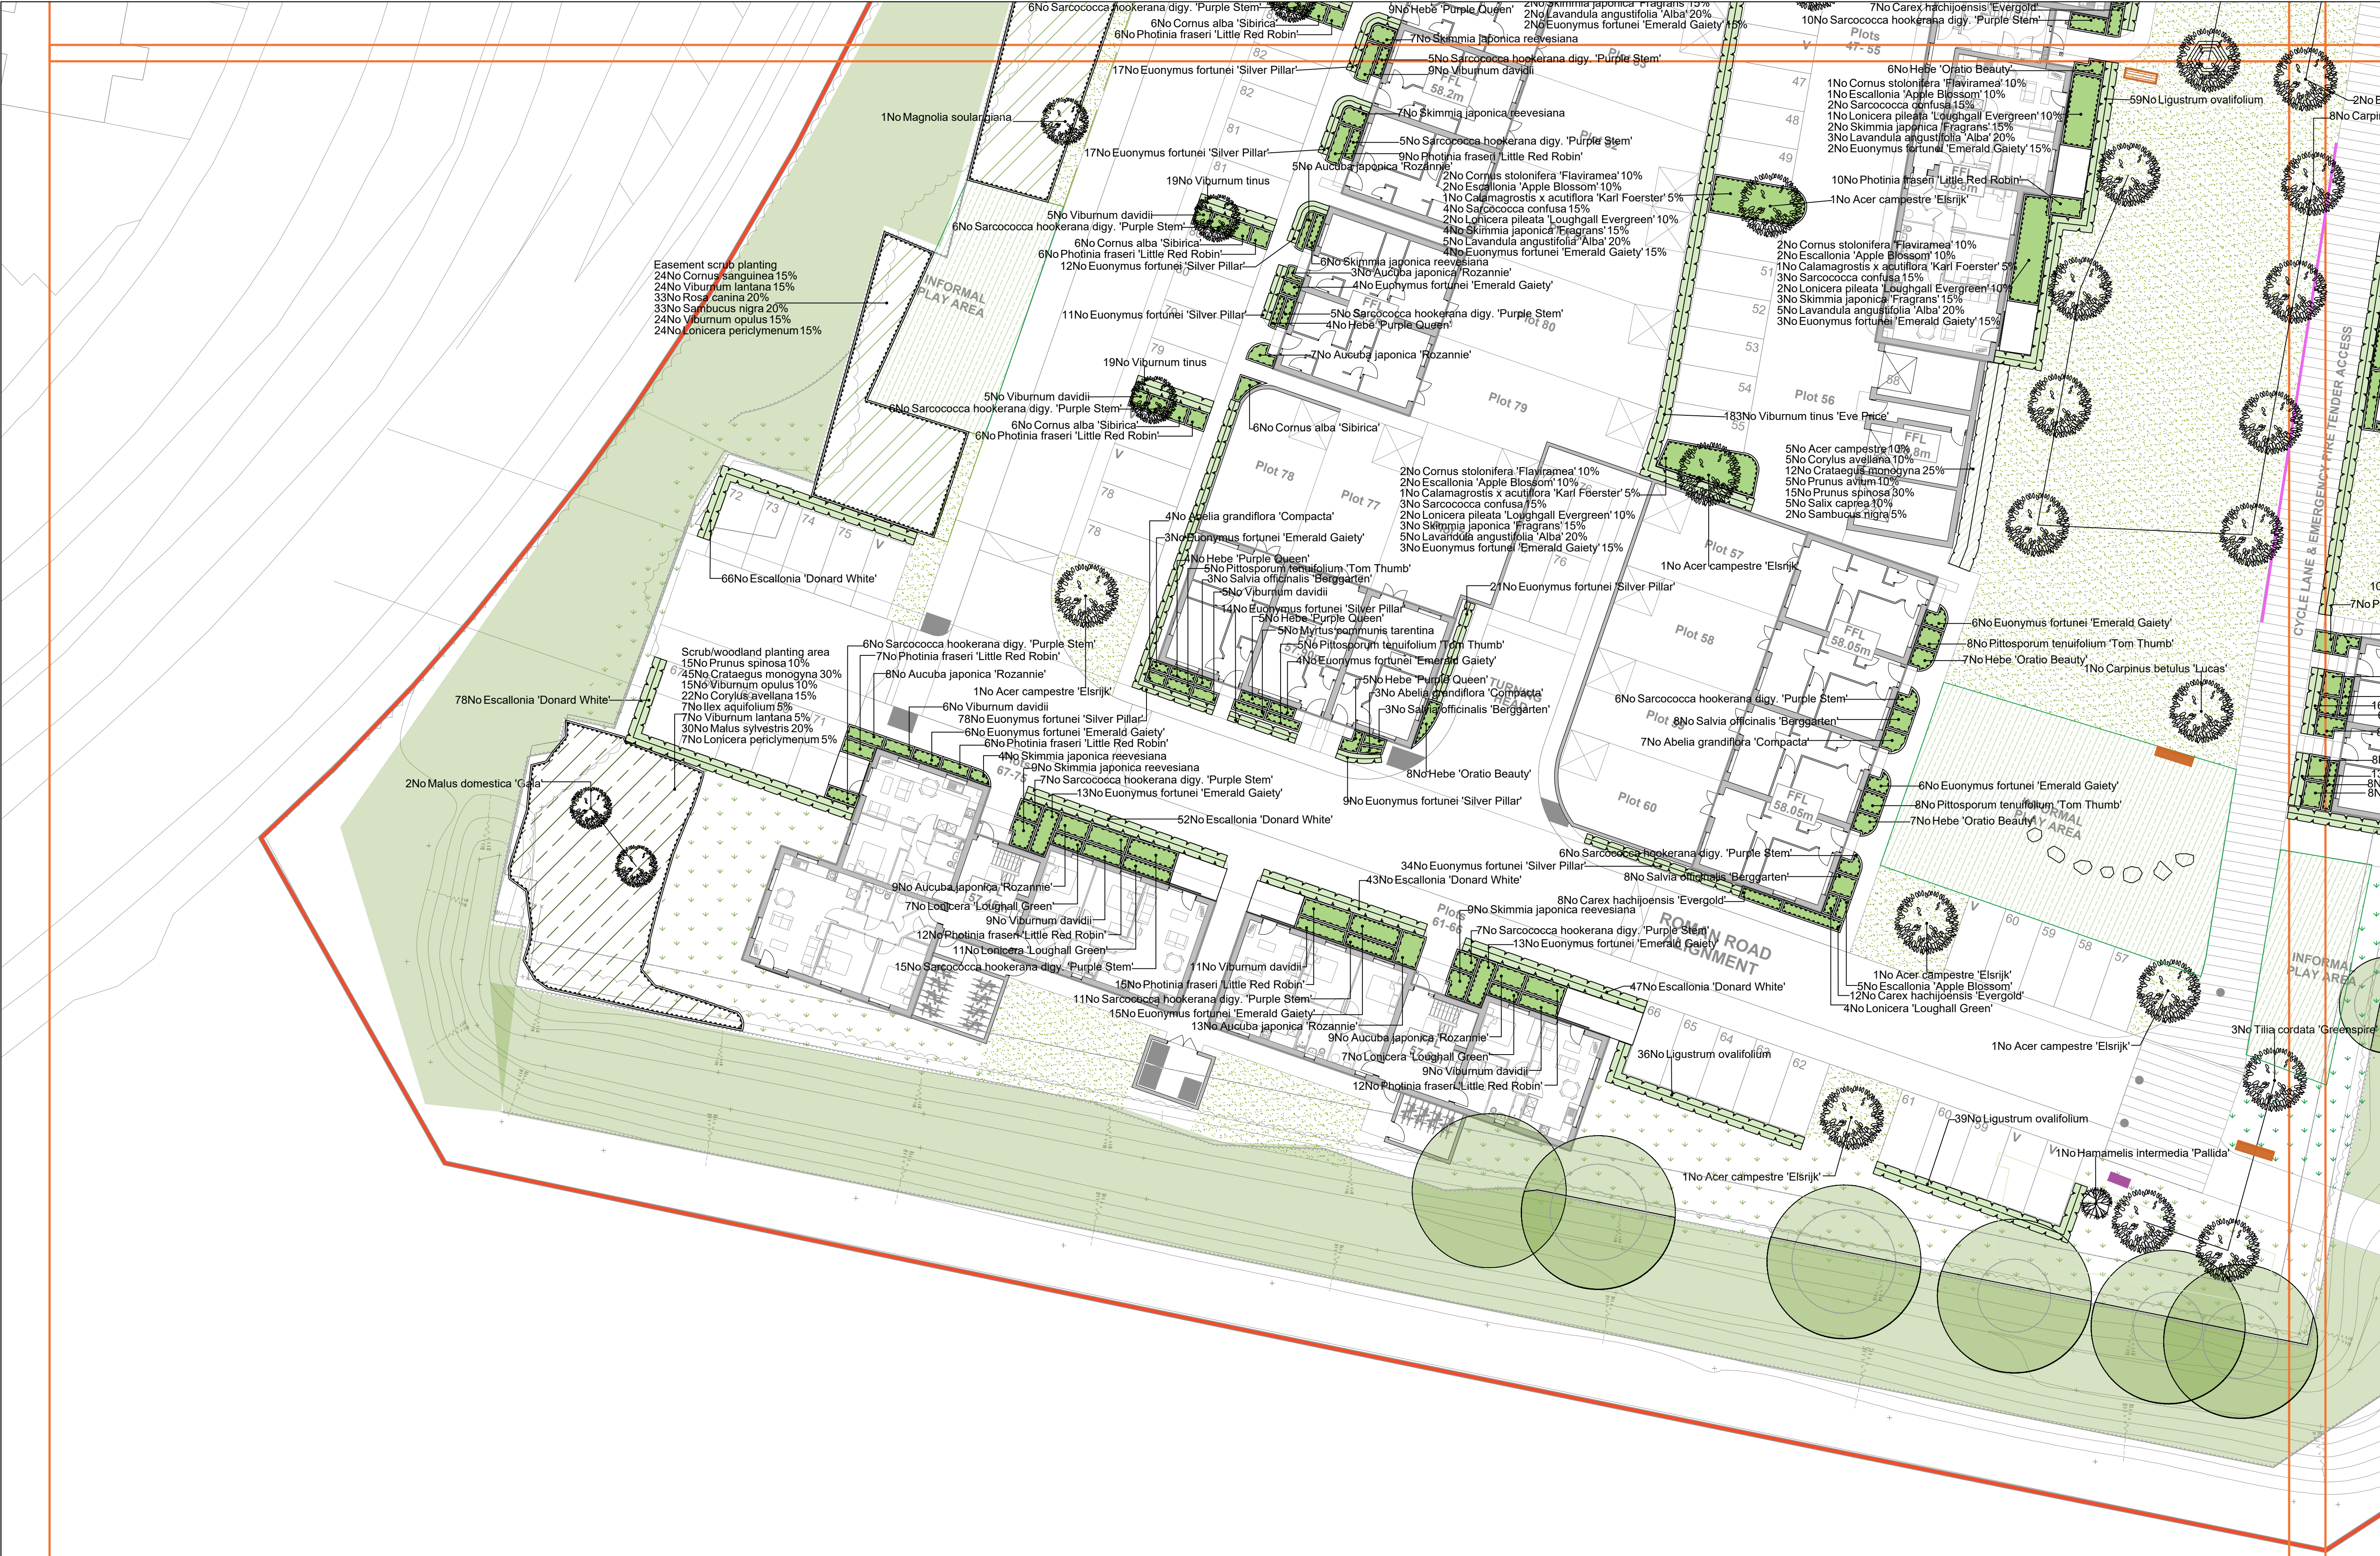

SPECIFICATION
All works generally, to comply with the written Soft Landscape Specification.

NOTES:
DO NOT SCALE FROM DRAWING
NOT FOR CONSTRUCTION, FOR PLANNING PURPOSES ONLY

Legend

- Existing trees to be retained and protected during construction to be confirmed in TFP
- Proposed tree planting within soft landscape
See detail on sheet 1
- Proposed specimen shrub planting to receive short angular staking on half standards with expandable tree ties
- Proposed *Viburnum tinus* hedge planting to be planted in a double staggered row 300mm apart and at 400mm centres in each row. To be maintained at 1m height
- Proposed mixed native hedge planting to be planted in a double staggered row 300mm apart and at 400mm centres in each row. To be maintained at 1m height and 1.8m height adjacent to site boundaries
- Proposed shrub planting to receive 75mm bark mulch after planting operations
- Proposed decorative mix shrub planting to be planted in groups of 5-7no. of each species and as above
- Proposed grassland areas, to be seeded with EHI Hedgerow seed mix as supplied by Emorsgate and sown at 4 grams per msq, or similar and approved
- Proposed grass area, to be seeded with A24 Wear and Tear grass seed mix as supplied by Germinal Seeds and sown at 50 grams per msq, or similar and approved
- Proposed grass areas to receive good quality amenity grass turves laid in line with good horticultural practices
- Proposed scrub/woodland planting in groups of 5-7no. of each species. To include Tubex shrub shelter guards as supplied by Green-tech or similar.
- Native shrub mix; to be planted in groups of 5-7no. of each species
- Information board
- NAT201 Avenue Bench and Backrest from Kompan
- Badger corridor to be left as natural vegetation
- Circuit bench 120cm hardwood from Kompan
- Weed-proof membrane and chippings
- Proposed root barrier

0 1 2 3 4 5 6 7 8 9 10

10m

D	04.03.25	Cycleway added	LS
C	24.01.25	Layout change	LS
S	17.04.24	Layout change	LS
A	20.06.23	Layout change	JH
Rev	Date	Details	Drawn

ACD ENVIRONMENTAL

HEAD OFFICE
Rodbourne Rail Business Centre, Grange Lane,
Malmesbury, SN16 0ES
Tel: 01666 825646

4 & 5 The Old Mill, Fry's Yard, Bridge Street,
Codalming, GU7 1HP
Tel: 01483 425714

Suite 6, Crescent House, Yonge Close,
Eastleigh, SO50 9SX
Tel: 02382 026300

email: mail@acdenv.co.uk
www.acdenviromental.co.uk

scheme: Havant and South Downs College
client: Places for People
drawing: Landscape Proposals
date: March 2022
scale: NTS@A1
drawing no: PRI22116 11 Sheet 3
drawn: LS checked: DKM

Copyright of ACD Environmental Ltd. All rights described in Chapter IV of the Copyright, Designs and Patents Act 1988 have been generally asserted. 2011. Copyright of this plan remains with ACD until all fees have been paid in full.

Sheet 1	Sheet 2
Sheet 3	Sheet 4