


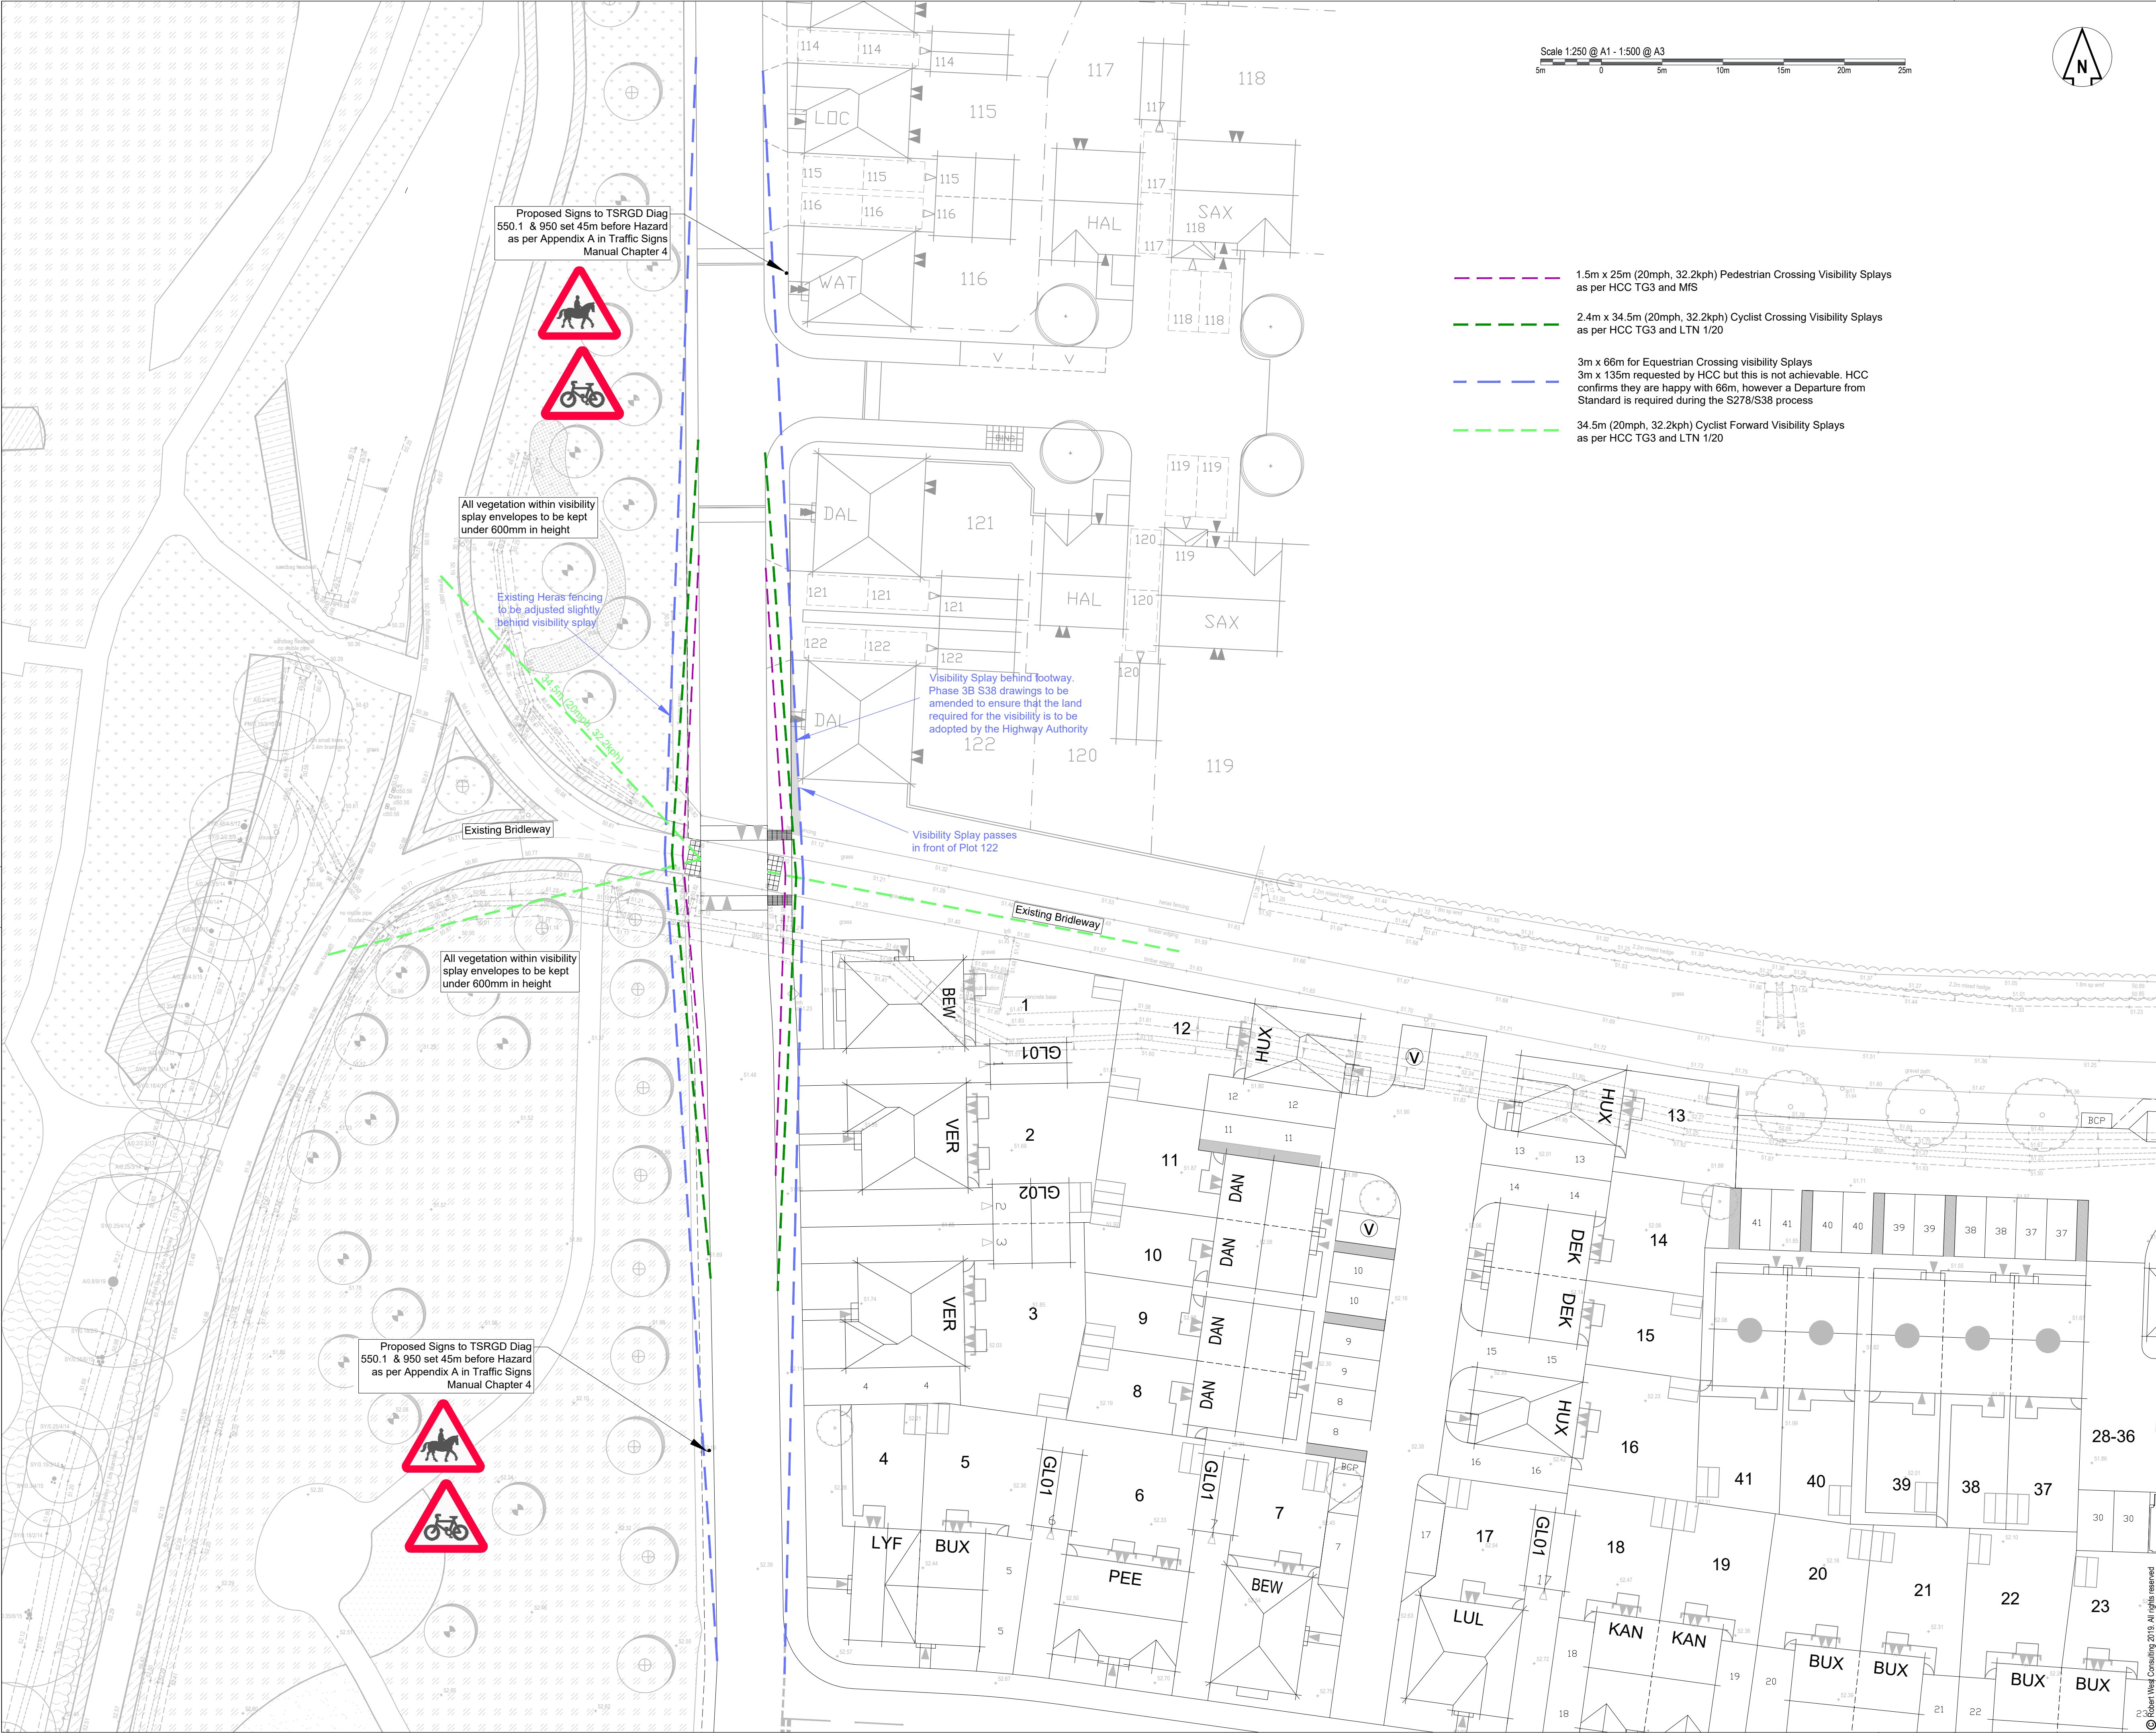

DO NOT SCALE OFF THIS DRAWING

LEGEND

Revision History						
Rev	Comment	By	Chkd	Appr	Date	
P07	TOWN PARK LANDSCAPING LAYOUT ADDED	PR	SB	SB	05.06.2025	
P06	LATEST LAYOUT ADDED	PR	SB	SB	22.04.2025	
P05	PRIORITY GIVEN TO VEHICLES. SIGNAGE AND SPLAYS UPDATED TO SUIT.	PR	SB	SB	03.03.2025	
P04	SOUTH RAMP MOVED SOUTH. VIS SPLAYS UPDATED	PR	SB	SB	24.02.2025	
P03	VISIBILITY SPLAYS CORRECTED AND NOTE ADDED	PR	SB	SB	07.01.2025	
P02	UPDATED ENTRANCE AND VIS SPLAYS	PR	SB	SB	06.11.2024	
P01	PRELIM ISSUE	PR	SB	SB	27.08.2024	
Current Revision						
P08	SITE LAYOUT UPDATED	SK	PR	SB	13/06/2025	

PRELIMINARY

BLOOR HOMES LIMITED

1 Paris Garden
London
SE1 1ND

robert west
proesgroup

t: 0203 773 7880
www.robertwest.co.uk

Project
WATERLOOVILLE - BEREWOOD
PHASE 8a

Drawing Title
BRIDLEWAY CROSSING
VISIBILITY SPLAYS

RWCL Internal Register reference: 4166-002

Scales @ A1
SK10-P08