



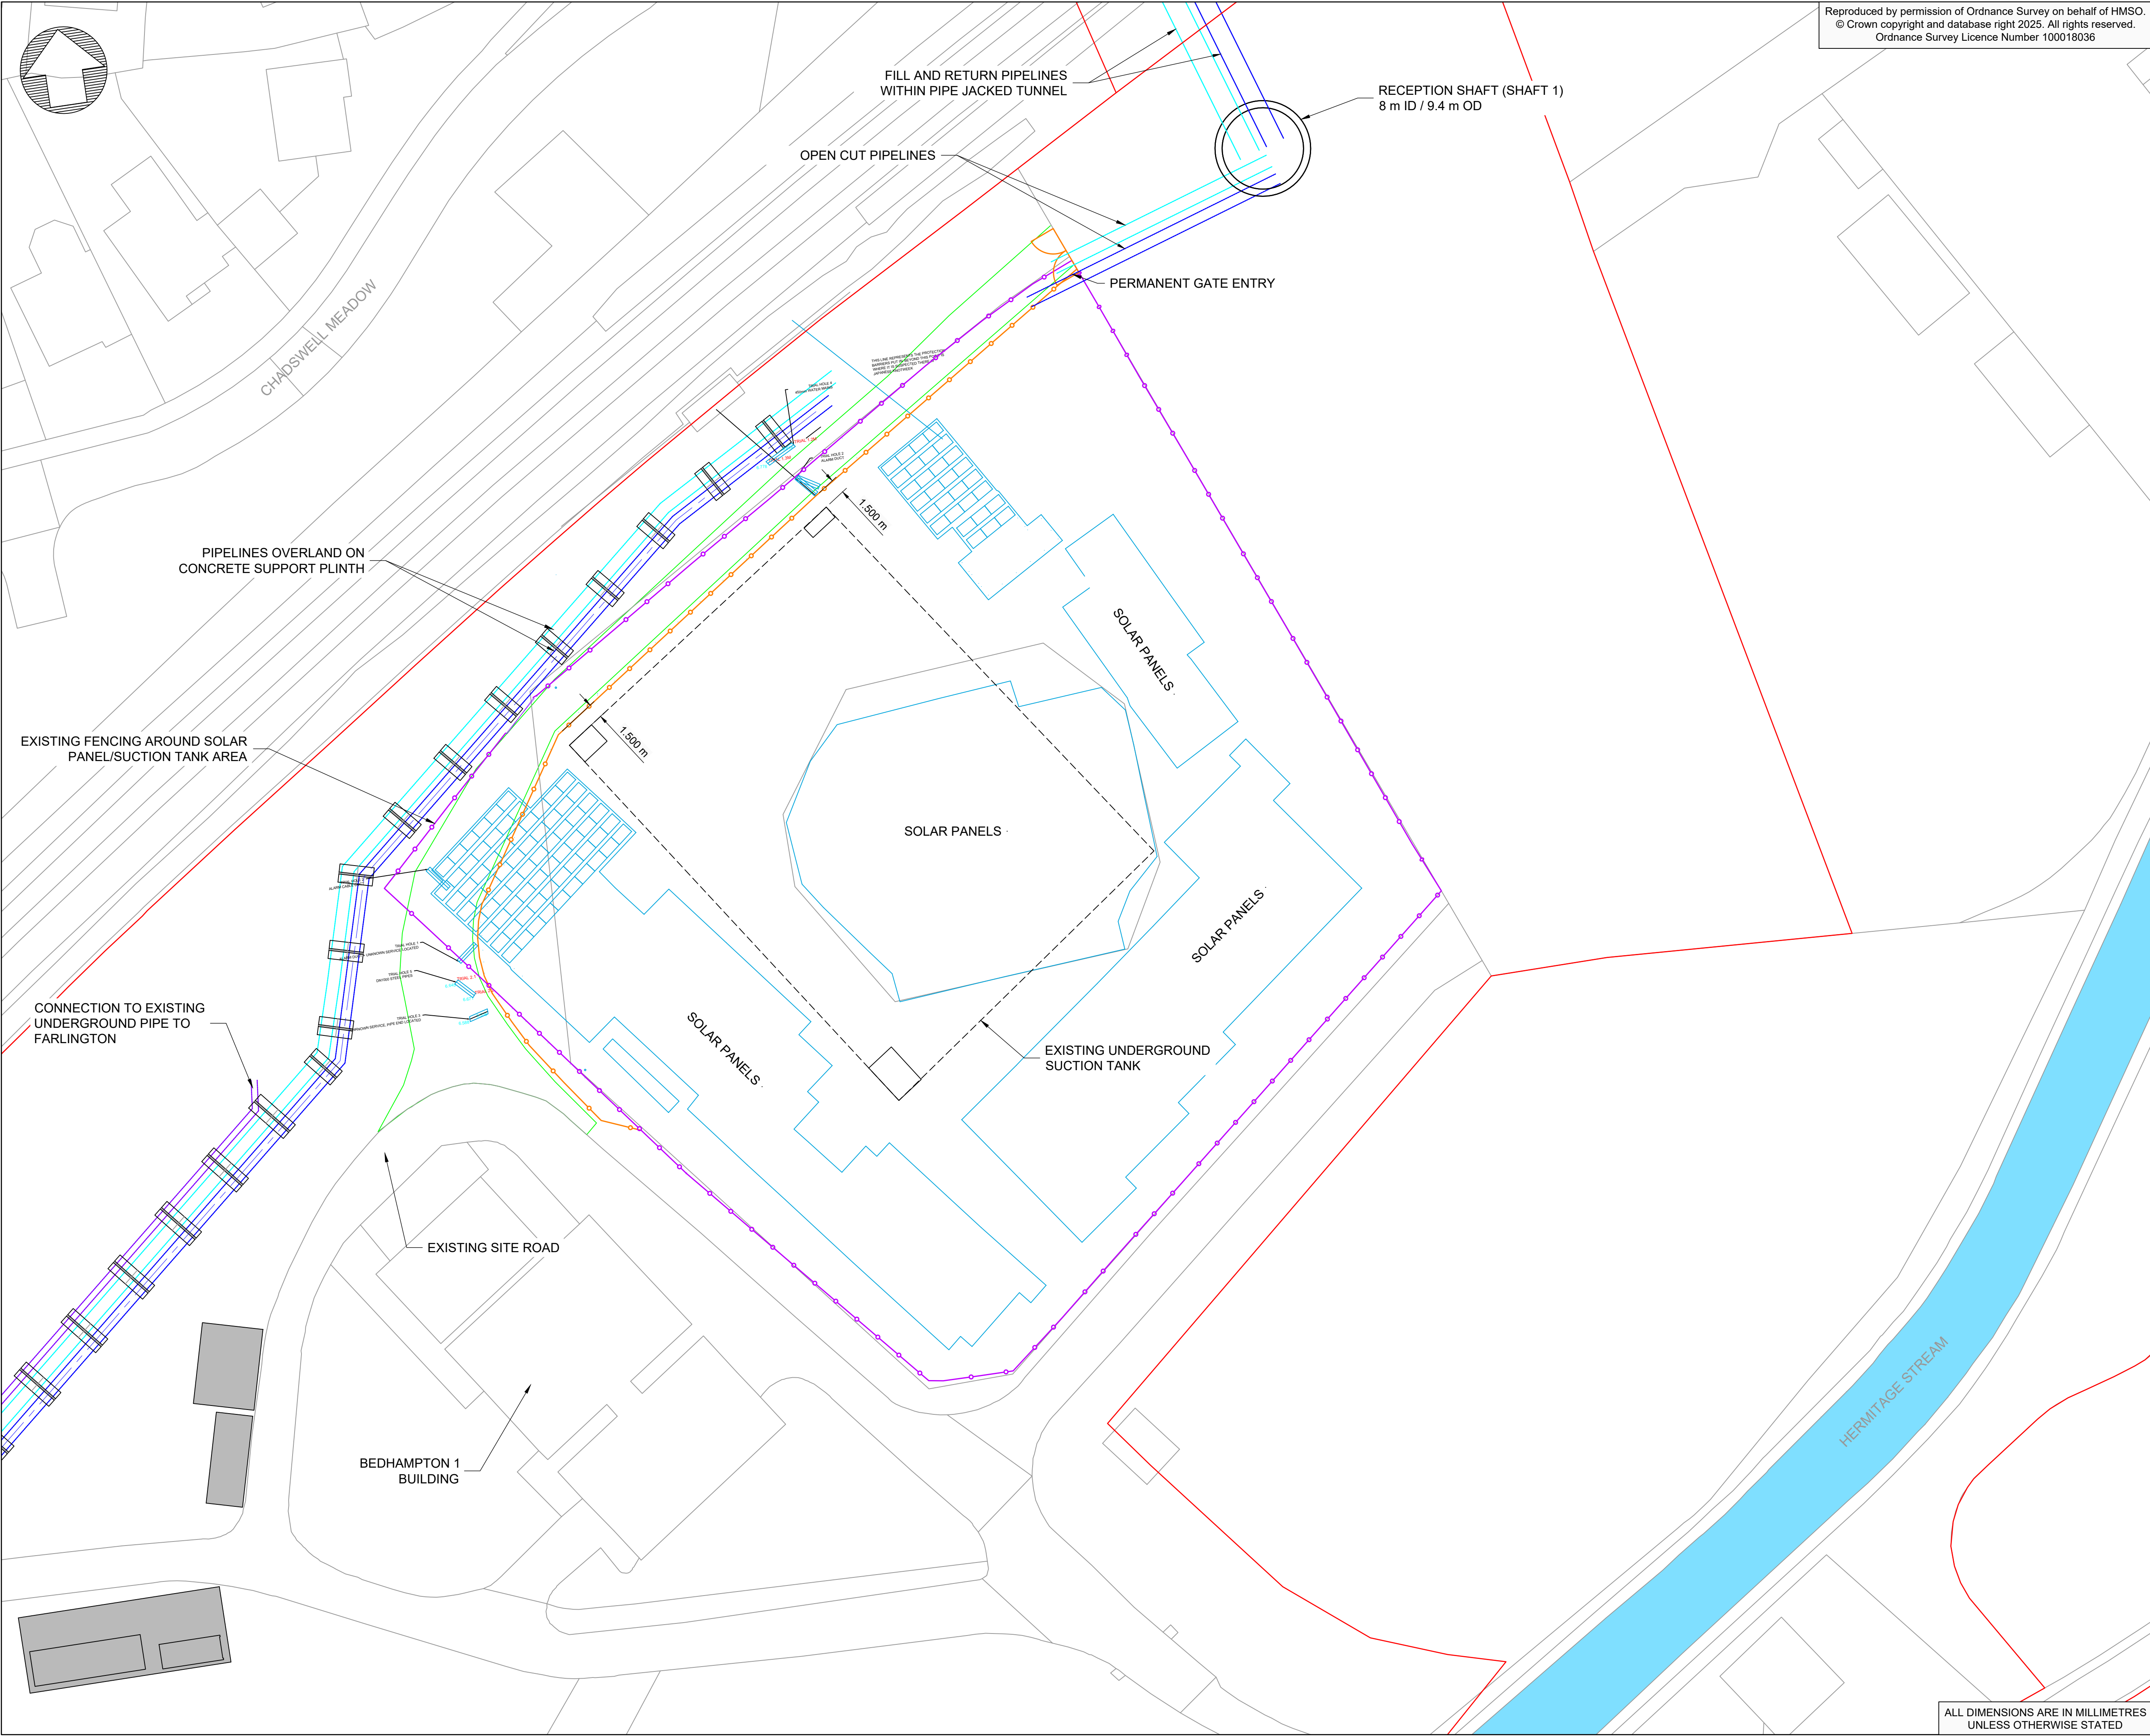


Reproduced by permission of Ordnance Survey on behalf of HMSO.
© Crown copyright and database right 2025. All rights reserved.
Ordnance Survey Licence Number 100018036

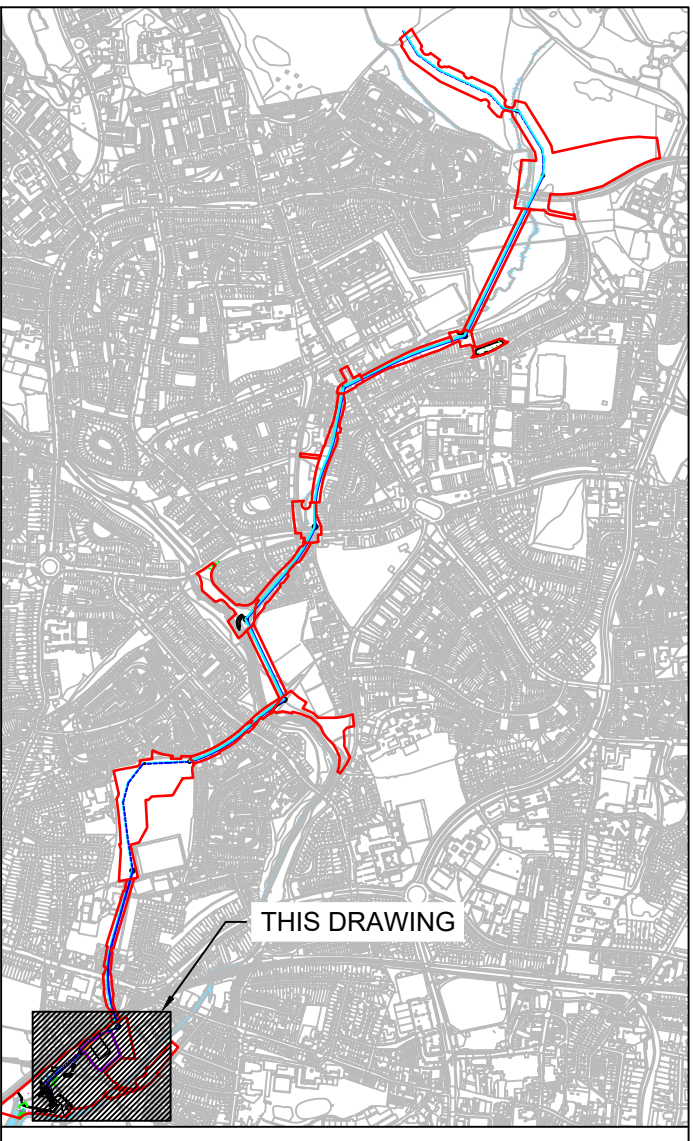

Notes:
1. INDIVIDUAL SOLAR PANELS ARE SHOWN IN THE VICINITY OF PROPOSED ACCESS ROAD. ELSEWHERE ONLY THE EXTENT OF THE PANEL ARRAY IS SHOWN, FOR CLARITY.
2. ONLY THE PERMANENT ACCESS ROAD, PIPEWORK AND FENCING ARE SHOWN. ADDITIONAL PERMANENT INFRASTRUCTURE IN THE BEDHAMPTON SITE OMITTED.

- FILL PIPELINE
- RETURN PIPELINE
- FARLINGTON CONNECTION PIPELINE
- PROPOSED FENCING
- EXISTING FENCING
- EXISTING SOLAR PANEL
- CONSTRUCTION ACCESS ROAD
- RED LINE BOUNDARY

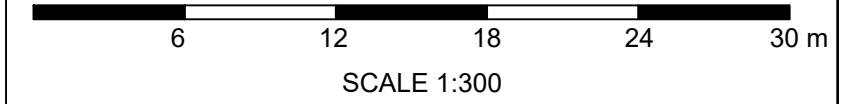

P05 S4	BP	BP	BC	RED LINE BOUNDARY ADDED	28/01/25
P04 S4	BP	JT	BP	INCREASE OF SPACING TO SUCTION TANK	19/07/24
P03 S4	JT	BP	BC	MOVEMENT OF PROPOSED FENCING	02/07/24
Rev	Dm By	Ckd By	App By	Description	Date

WARD & BURKE

Drawing Suitability: FOR CONSTRUCTION APPROVAL Status: S4
Contractors Drawing Number: HTR-WAB-PI-W1-DR-T-0002

Telephone: Havant (023) 9249 9888
Fax: Havant (023) 9245 3632
Website: www.portsmouthwater.co.uk
Registered Office: PO Box 8 West Street
Havant Hampshire PO9 1LG
REGISTERED IN ENGLAND No. 2536455



Date: 28/01/25 Scale: 1:300 Sheet: 01 of 01 Sheet Size: A1

Project Title: HAVANT THICKET RESERVOIR

Drawing Title: BEDHAMPTON TO HTR PIPELINE
SHAFT W1 ACCESS EASEMENT

Portsmouth Water Drawing Number: Rev: P05

ALL DIMENSIONS ARE IN MILLIMETRES
UNLESS OTHERWISE STATED