
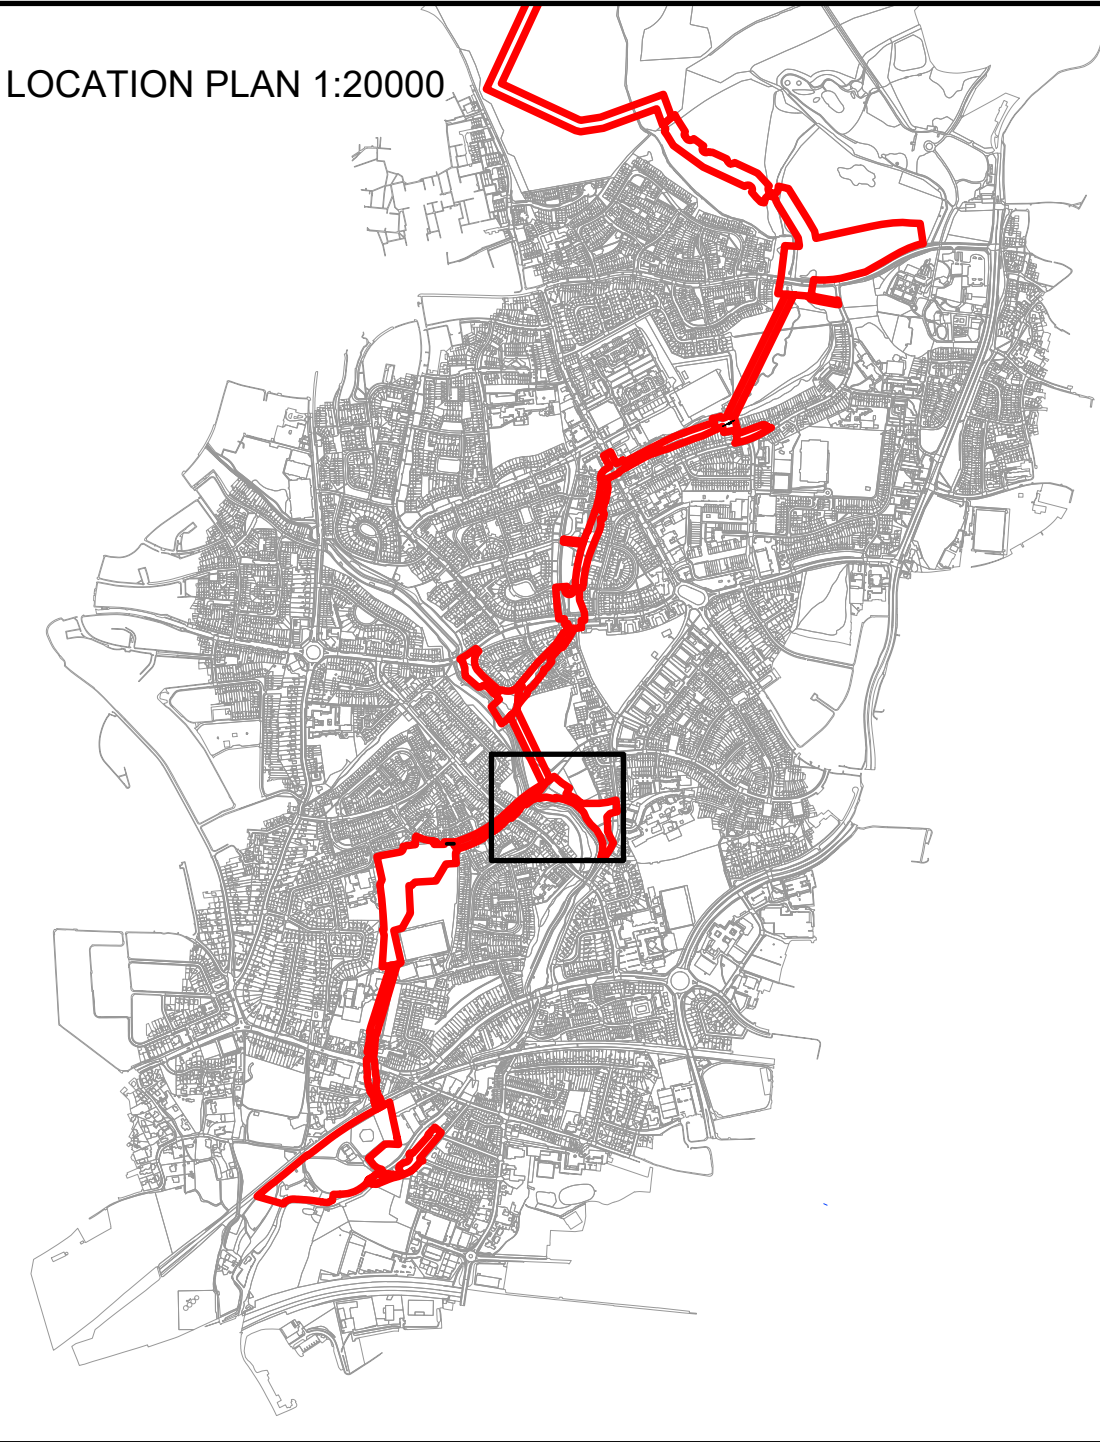


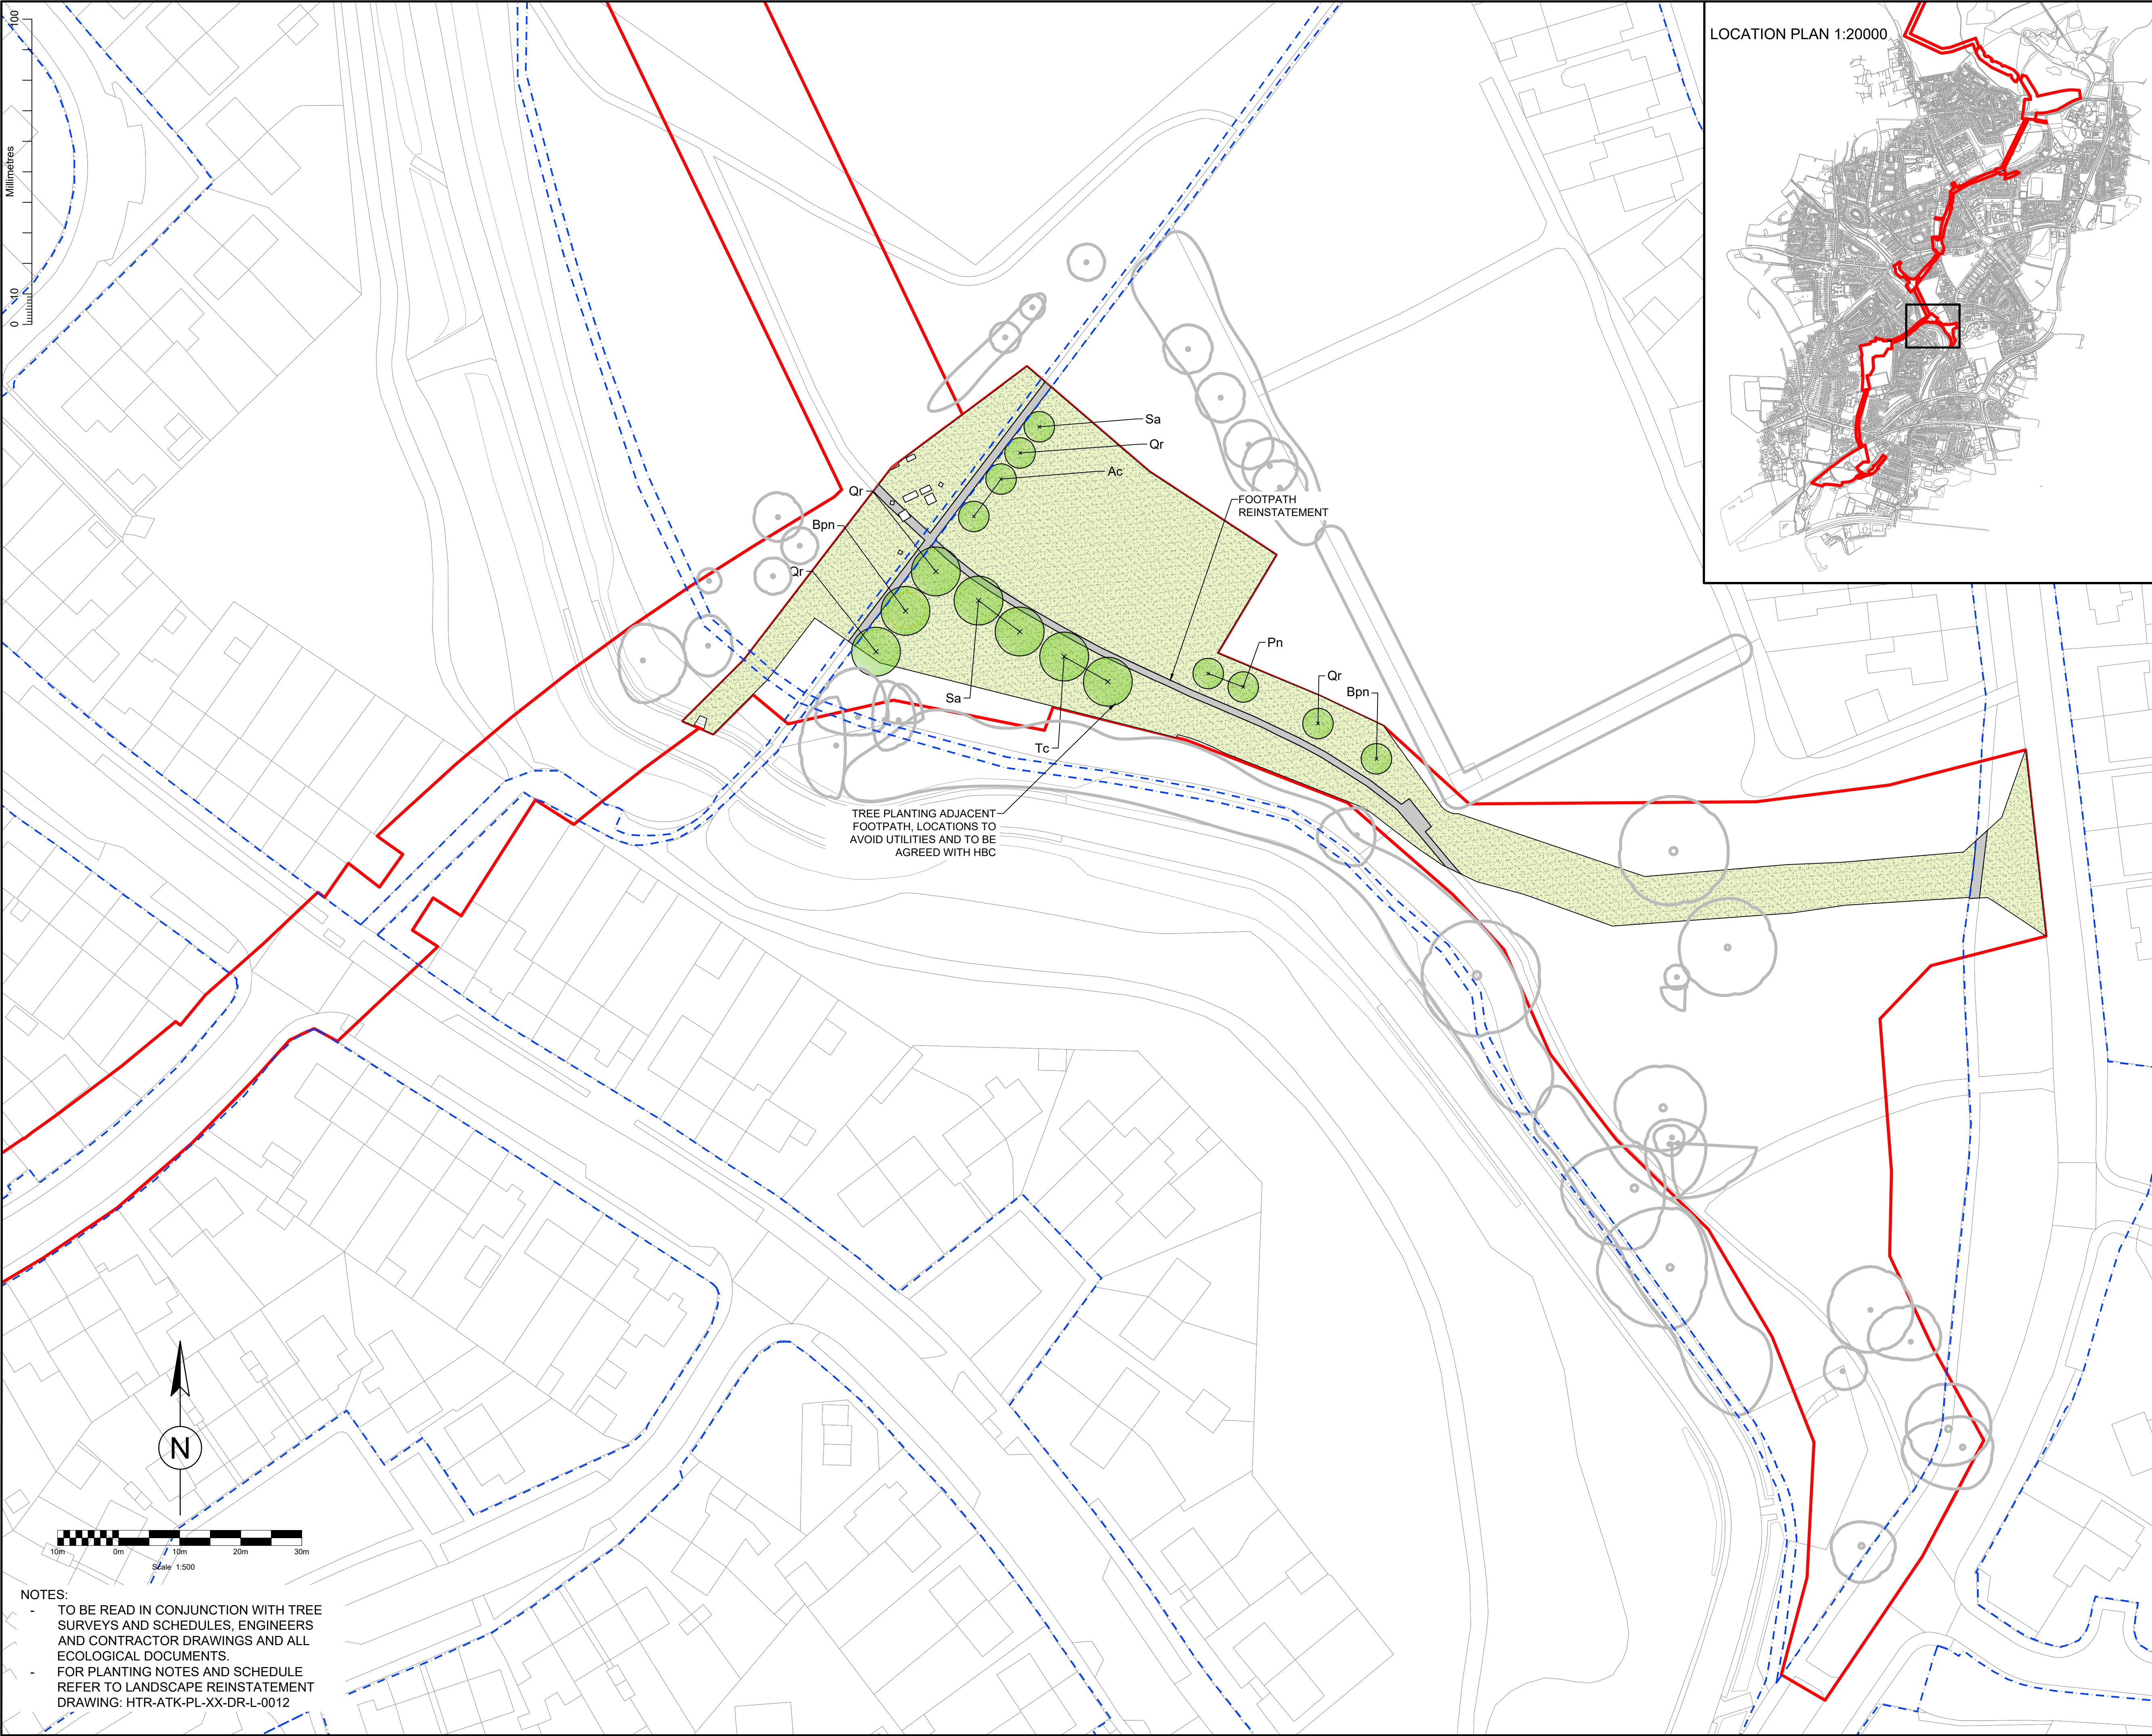

KEY

APPLICATION BOUNDARY

HIGHWAY BOUNDARY

TREES

EXISTING TREES TO BE RETAINED

PROPOSED TREES

MIXED SPECIES STANDARDS & FEATHERS
(EXACT PLANTING LOCATIONS TO BE CONFIRMED WITH HBC)
Ac = Acer campestre (Field Maple)
Ag = Alnus glutinosa (Alder)
Bpn = Betula pendula (Silver Birch)
Cm = Crataegus monogyna (Hawthorn)
Pn = Prunus avium (Wild Cherry)
Qr = Quercus robur (Oak)
Sa = Sorbus aucuparia (Rowan)
Sp = Salix caprea (Goat Willow)
Sf = Salix fragilis (Crack Willow)
Tc = Tilia cordata (Small leaved Lime)

TRANSLOCATED TREES

EXISTING TREES TO BE TRANSLOCATED
TO NEW PLANTING POSITION AS PER
ARBORICULTURAL METHOD AND
SPECIFICATION. NOTE FINAL PLANTING
LOCATIONS TO BE AGREED WITH HBC

GRASSLAND (PROPOSED)

AMENITY GRASS

G4 MODIFIED GRASSLAND, TO BE SEEDED
WITH AMENITY GRASS SEED MIXTURE

SPORTS GRASS

G4 MODIFIED GRASSLAND, TO BE SEEDED
WITH SPORTS GRASS SEED MIXTURE.
(AGRONOMY REPORT TO BE UNDERTAKEN TO
ESTABLISH THE EXISTING CONDITION OF THE SURFACE
AND CONFIRM THE PROPOSED REINSTATEMENT
RETURNING THE SURFACE TO THE SAME LEVEL)

SPECIES-RICH GRASS

G3C OTHER NEUTRAL GRASSLAND, TO BE
SEEDED WITH A SPECIES-RICH MEADOW
MIXTURE

NATURAL REGENERATION

G3C OTHER NEUTRAL GRASSLAND, TOPSOIL
TO BE STRIPPED AND REINSTATED POST
WORKS. AREA TO NATURALLY REGENERATE
FROM SEED BANK IN SOIL & GRASSLAND
NEAR BY. ALTERNATIVELY TO BE SEEDED
WITH LOCALLY HARVESTED SEED, AS PER
ECOLOGISTS METHOD AND INSTRUCTIONS

TURF REMOVAL & REINSTATEMENT

G3C OTHER NEUTRAL GRASSLAND, TURF TO
BE STRIPPED AND STORED ON SITE, THEN
REINSTATED POST WORKS, AS PER
ECOLOGISTS METHOD AND INSTRUCTIONS

PLANTING (PROPOSED)

BROADLEAF WOODLAND

W1G OTHER BROADLEAVED WOODLAND,
PLANTING MIX OF TRANSPLANTS, FEATHERS
AND STANDARDS

WET WOODLAND

W1D WET WOODLAND, PLANTING MIX OF
TRANSPLANTS, FEATHERS AND STANDARDS.
TO BE UNDER PLANTED WITH PLUG GROUND
FLORA.

MIXED SCRUB

H3H MIXED SCRUB, PLANTING MIX OF
TRANSPLANTS, WITH SOME FEATHERED AND
STANDARD TREES

DORMOUSE SCRUB

H3H MIXED SCRUB, PLANTING MIX OF
TRANSPLANTS, WITH SOME FEATHERED AND
STANDARD TREES

NATIVE HEDGE

H2A5 SPECIES-RICH NATIVE HEDGEROW.
PLANTING OF TRANSPLANTS TO GIVE >5
SPECIES PER 30M SECTION.

HARD SURFACE (PROPOSED)

HARD SURFACE

FOOTPATH, ROAD OR HARD STANDING TO BE
REINSTATED TO MATCH EXISTING
TREATMENT

P05	JS	DB	DB	JF	UPDATED TO LATEST LAYOUTS	15/11/24
P04	JS	DB	DB	JF	HIGHWAY BOUNDARY ADDED	04/11/24
P03	JS	DB	DB	JF	UPDATED TO COMMENTS	22/05/24
P02	JS	DB	DB	JF	UPDATED TO COMMENTS	15/05/24
P01	JS	DB	DB	JF	FOR REVIEW AND COMMENT	17/04/24

Rev.	Drn	Ckd	Rev	Auth	Description	Date
Status	By	By	By	By		

AtkinsRéalis

Two Chamberlain Square
Birmingham
West Midlands
B3 3AX

Tel: +44 (0)121 483 5757
Fax:
www.atkinsrealis.com
© AtkinsRéalis (2024)

Drawing Suitability:

FOR INFORMATION

Status:

S2

Contractors Drawing Number:

HTR

-ATK- PL- XX -DR- L-

0004

Telephone: Havant (023) 9249 9888
Fax: Havant (023) 9245 3632
Website: www.portsmouthwater.co.uk
Registered Office: PO Box 9 West Street
Havant Hampshire PO9 1LG
REGISTERED IN ENGLAND No. 2536455

Portsmouth Water

Project Ref. No:

HTR

Sheet:

4 of 12

Scale:

1:500

Sheet Size:

A1

Project Title:

HAVANT THICKET RESERVOIR
PIPELINE APPLICATION

Drawing Title:

LANDSCAPE
REINSTATEMENT PLAN

Portsmouth Water Drawing Number:

Rev:

P05

NOTES:

- TO BE READ IN CONJUNCTION WITH TREE SURVEYS AND SCHEDULES, ENGINEERS AND CONTRACTOR DRAWINGS AND ALL ECOLOGICAL DOCUMENTS.
- FOR PLANTING NOTES AND SCHEDULE REFER TO LANDSCAPE REINSTATEMENT DRAWING: HTR-ATK-PL-XX-DR-L-0012