



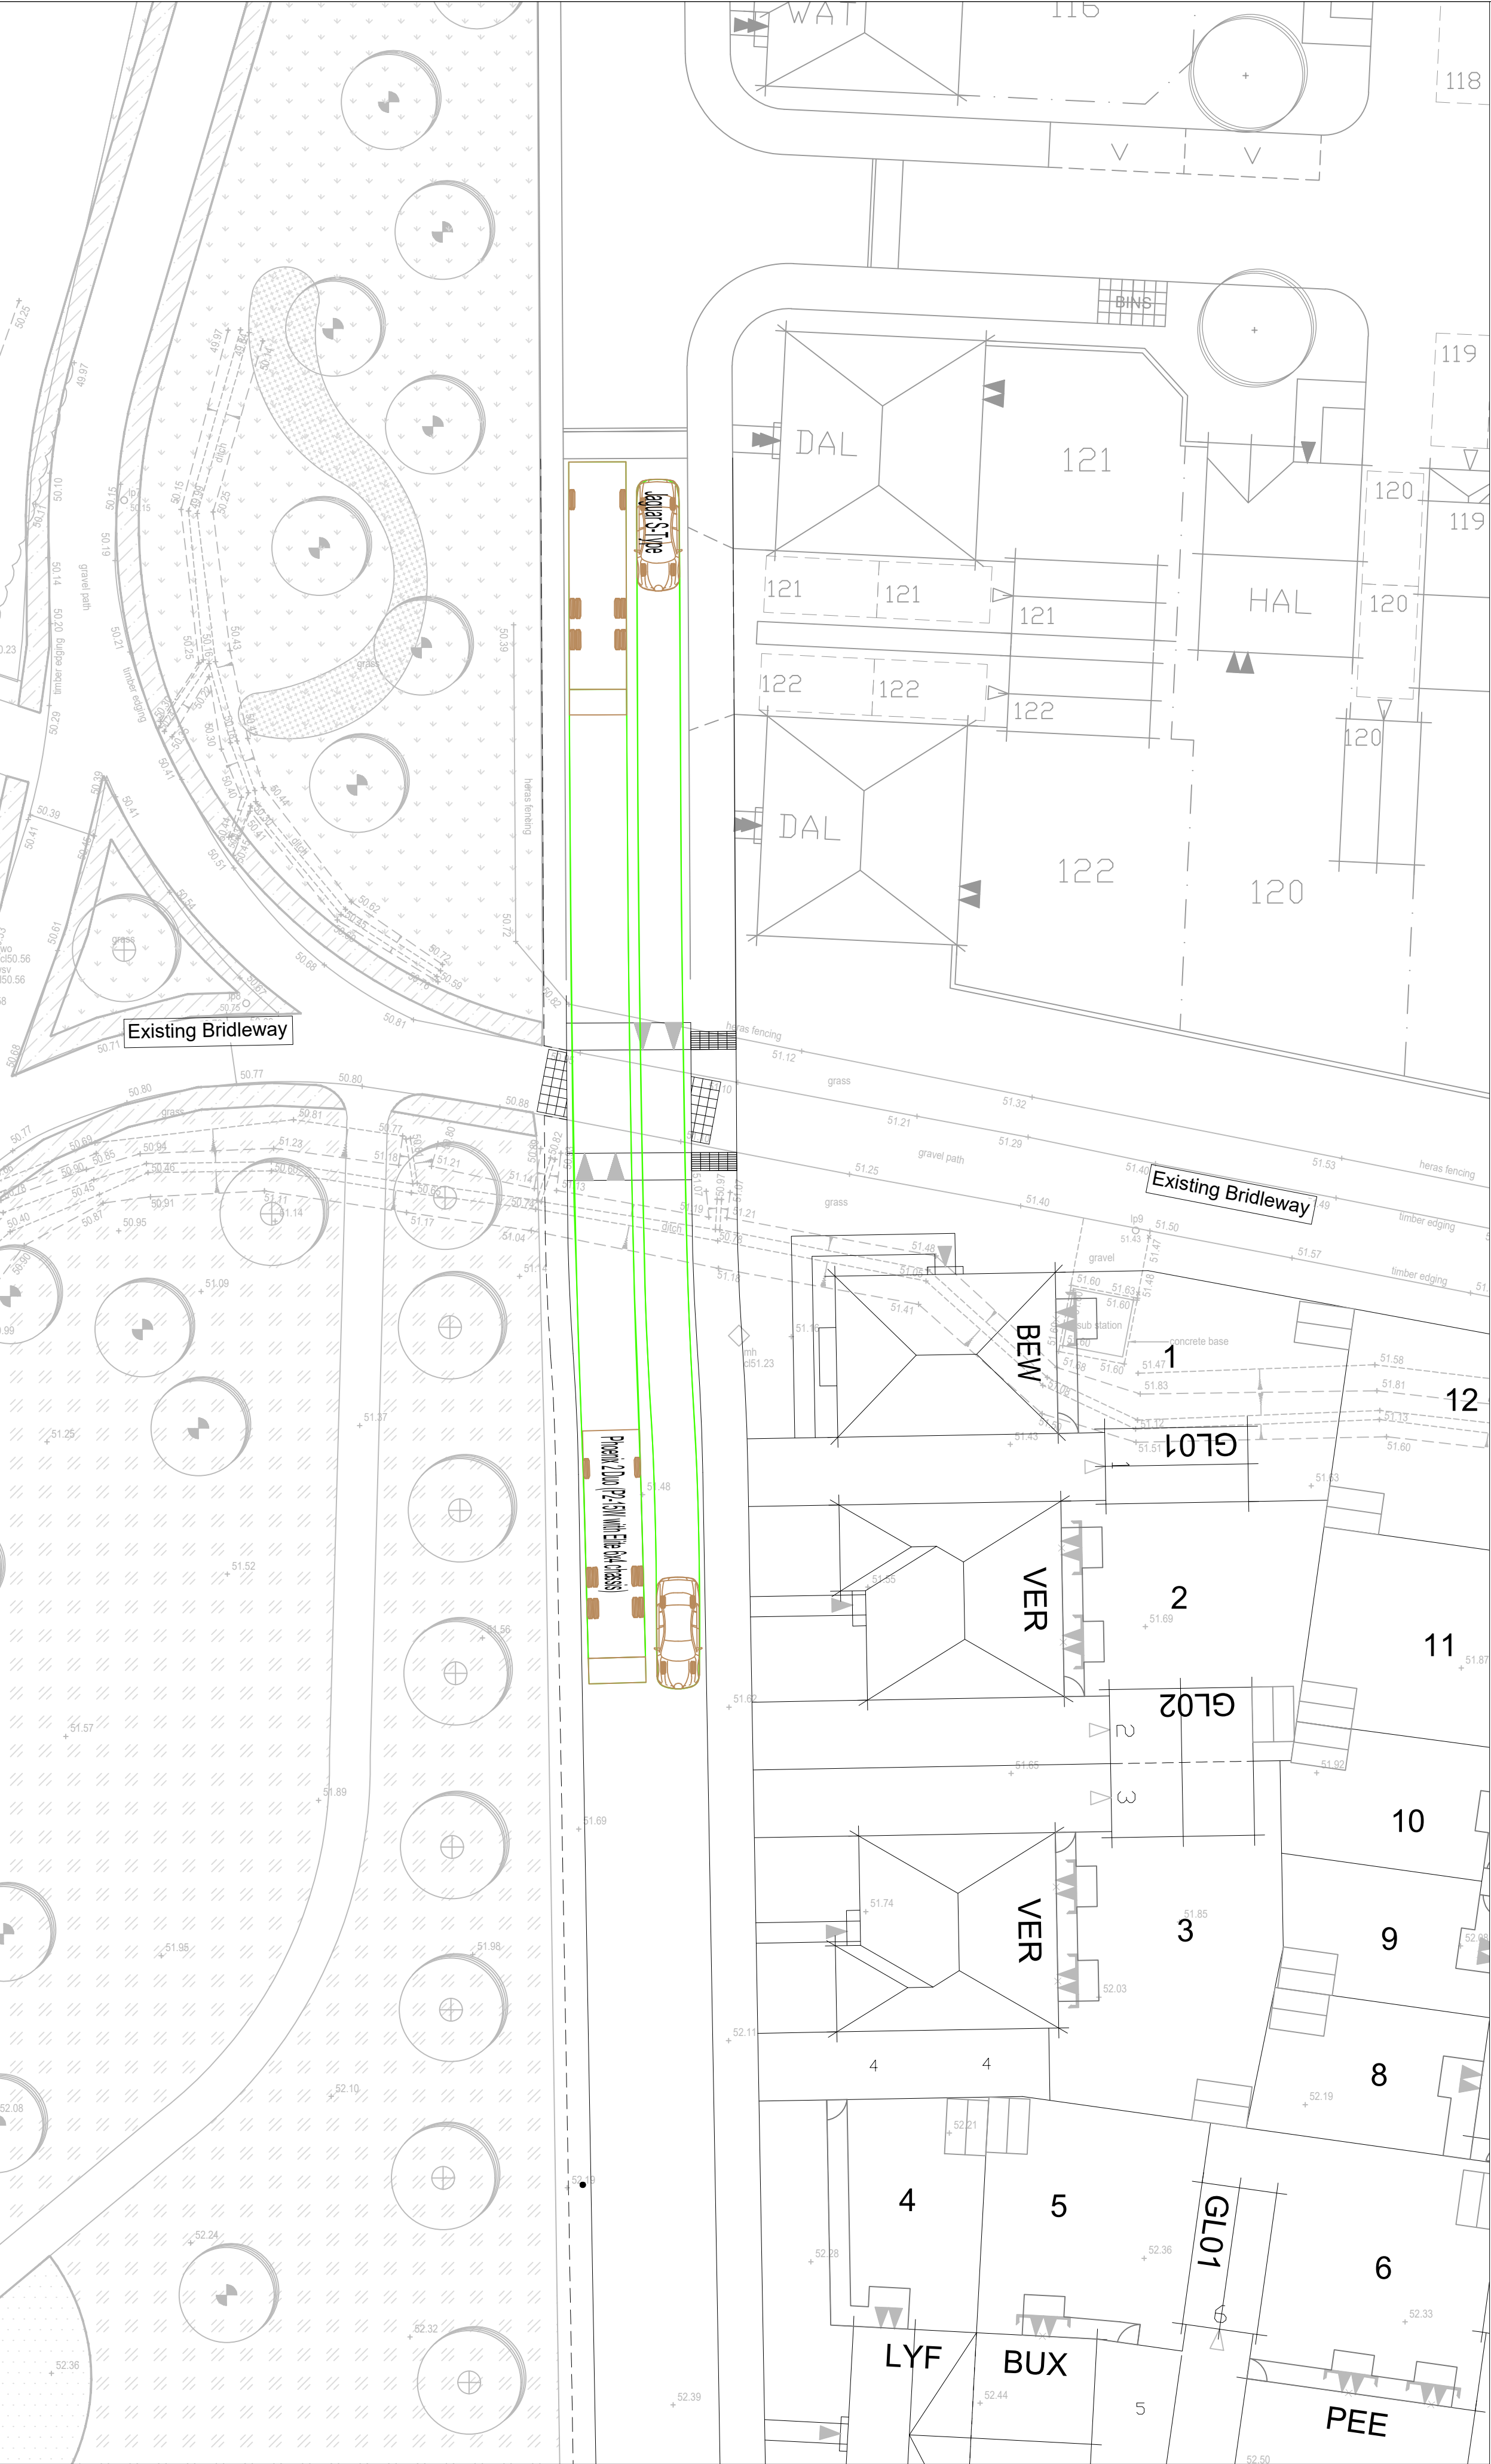


HCC REFUSE VEHICLE EXITING
SITE PASSING LARGE CAR

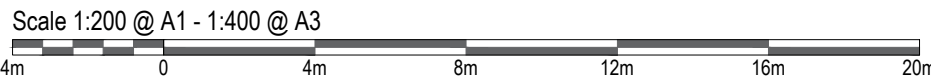


HCC REFUSE VEHICLE ENTERING
SITE PASSING LARGE CAR

DO NOT SCALE OFF THIS DRAWING

LEGEND

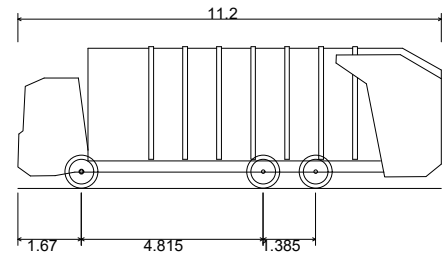

Phoenix 2 Duo (P2-15W with Elite 6x4 chassis)
Overall Length 11.200m
Overall Width 2.530m
Overall Body Height 3.751m
Min Body Ground Clearance 0.304m
Track Width 2.500m
Lock to lock time 4.00s
Kerb to Kerb Turning Radius 9.500m

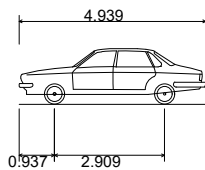

Jaguar S-Type
Overall Length 4.939m
Overall Width 1.878m
Overall Body Height 1.474m
Min Body Ground Clearance 0.259m
Max Track Width 1.544m
Lock to lock time 4.00s
Kerb to Kerb Turning Radius 6.000m

VEHICLE TRACKING
SPEED SET TO 10mph

Revision History					
Rev	Comment	By	Chkd	Appr	Date
P04	LATEST LAYOUT ADDED	PR	SB	SB	22.04.2025
P03	TRACKING SPEED ADDED	PR	SB	SB	24.02.2025
P02	TRACKING UPDATED TO SUIT CROSSING	PR	SB	SB	06.11.2024
P01	PRELIM ISSUE	PR	SB	SB	06.09.2024
Current Revision					
P05	SITE LAYOUT UPDATED	PR	SB	SB	13.06.2025

PRELIMINARY

BLOOR HOMES LIMITED

robert west.
proesgroup

1 Paris Garden
London
SE1 1ND
t 0203 773 7880
www.robertwest.co.uk

Project WATERLOOVILLE - BEREWOOD
PHASE 8a

Drawing Title BRIDLEWAY CROSSING
VEHICLE TRACKING

RWCL Internal Register reference: 4166-002 Scales @ A1
SK11-P05