


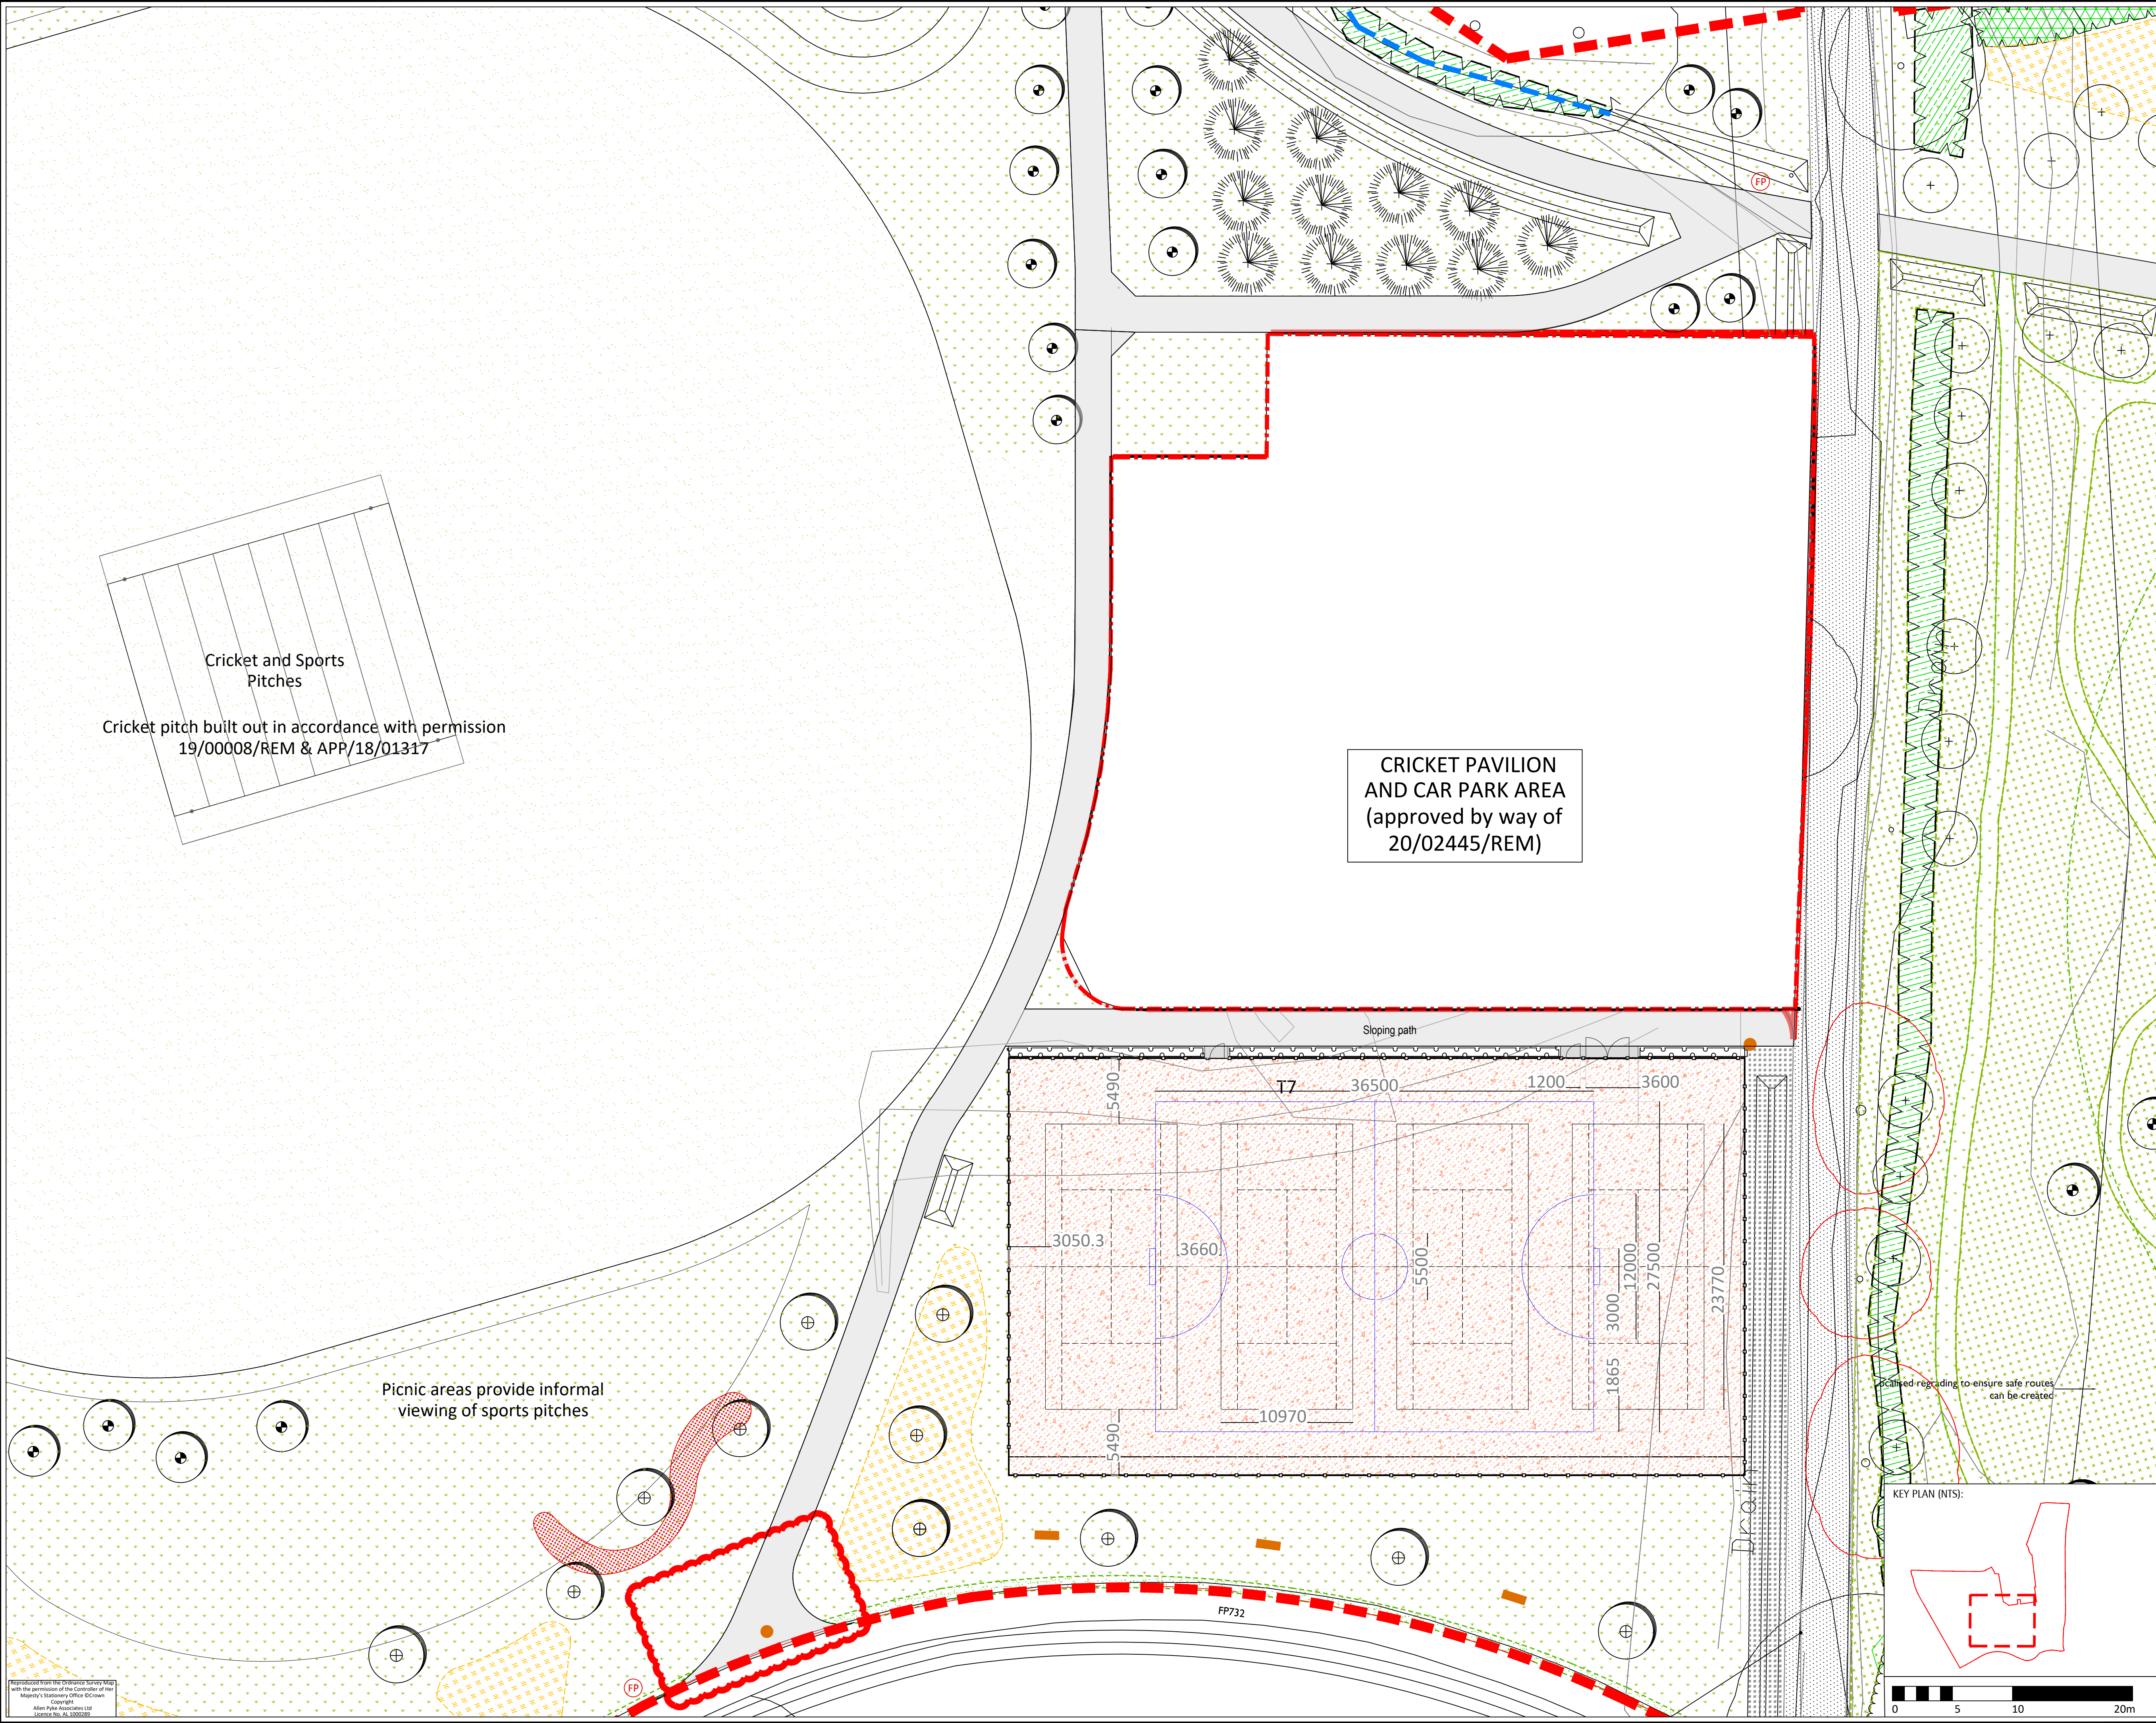

APAL FILE REFERENCE
2715-TP-LA-02-11.dwg

Notes
This drawing is subject to copyright.
Do not scale from this drawing.

Based on drawing by Mayer Brown; PIAL
Drawing number X_TP2_PAVILLION

LEGEND

- Town Park Phase B Application Boundary
- Cricket Pavilion and car park Application Boundary
- Existing trees and hedgerows retained and protected. Works within root protection areas to be carried out by hand. Refer to Arboriculturist report and drawings for details and protection recommendations.
- Existing trees and hedgerows to be removed as per Arboriculturist recommendations; refer to Arboriculturist report and drawings for details
- Tree planting (refer to Planting Proposal 2715-TP-PP-01-09 for details on tree sizes)
- Small multi-stem tree/ ornamental feature shrub
- Ornamental shrub mix
- Hedge planting / Instant green screen (Moblane or similar)
- Pleached tree alignment
- Climbing plants to gabion wall
- Biodiverse Green Roof: 3 Seed Mix by Bauder or similar
- Mown amenity grass
- Meadow grass mixture for wetlands to SuDS features, EGB by Emorsgate or similar
- Hard surfaced footpath; refer to Engineer's drawings for details and specification
- Surfacing to vehicular access and car park area; refer to Engineer's drawings for details and specification
- Rumbled block paving to Pavilion terrace; refer to Architect's drawings for details and specification
- Porous macadam surface to tennis courts; white markings for full size tennis courts
- 3m high weldmesh fence with access gates; finish and colour to match the existing MUGA

Indicative location of lighting elements (subject to specialist design and detailing)

- Lighting post location (in accordance with Architect's proposals)
- Lighting bollard (in accordance with Architect's proposals)
- Outdoor sports floodlight column; MUGA lighting to be designed and detailed following Sports England guidance

MUGA NOTES:

- Lighting to the MUGA to be time controlled floodlighting designed and installed to provide illumination in accordance with Sport England guidance and minimum light pollution to surrounding areas and ecology features
- Tennis posts and nets to comply with BS EN 1510

GENERAL NOTES:

- Refer to 2715-TP-PP-10 for detailed Planting Proposals and Schedule
- All earthworks, levels, drainage, services and utilities to Engineer's details and specification
- Refer to Arboriculturist drawings and report for details and specification on existing vegetation
- Refer to Ecologist's report for details and specification on ecology assessment and proposals
- Refer to Architect's drawings for details on Cricket Pavilion building and associated hard surfacing

P4	Paths widened to 3m Footpath diversion added	09/10/24	CS	JH
P3	Amendments to red line boundary, kick-about area and grass verges	14/06/24	LM	LM
P2	Proposals amended to new layout	13/09/23	SS	NK
P1	Issued for planning	22/10/20	LM	LM
A	Updated following comments	09/10/20	LM	LM
Rev	Description	Date	Drawn	Checked

Drawing Status
PLANNING

Allen Pyke

The Factory, 2 Acce Road,
Kingston upon Thames, Surrey KT2 6EF
T 020 8509 3434
www.allenpyke.co.uk

KINGSTON UPON THAMES • CAMBRIDGE

A registered practice of the Landscape Institute

Client Grainger Plc.	Scale 1:250@A1
Project Town Park Phase B Berewood, Waterloooville	By/Chk LM/CR
Drawing Title Landscape General Arrangements Cricket Pavilion Area	Date 06/10/20
Drawing Number 2715-TP-LA-11	Revision P4

KEY PLAN (NTS):

Reproduced from the Ordnance Survey Map
with the permission of the Controller of Her
Majesty's Stationery Office © Crown
Copyright
Allen Pyke Associates Ltd
Licence No. AL 00000899