

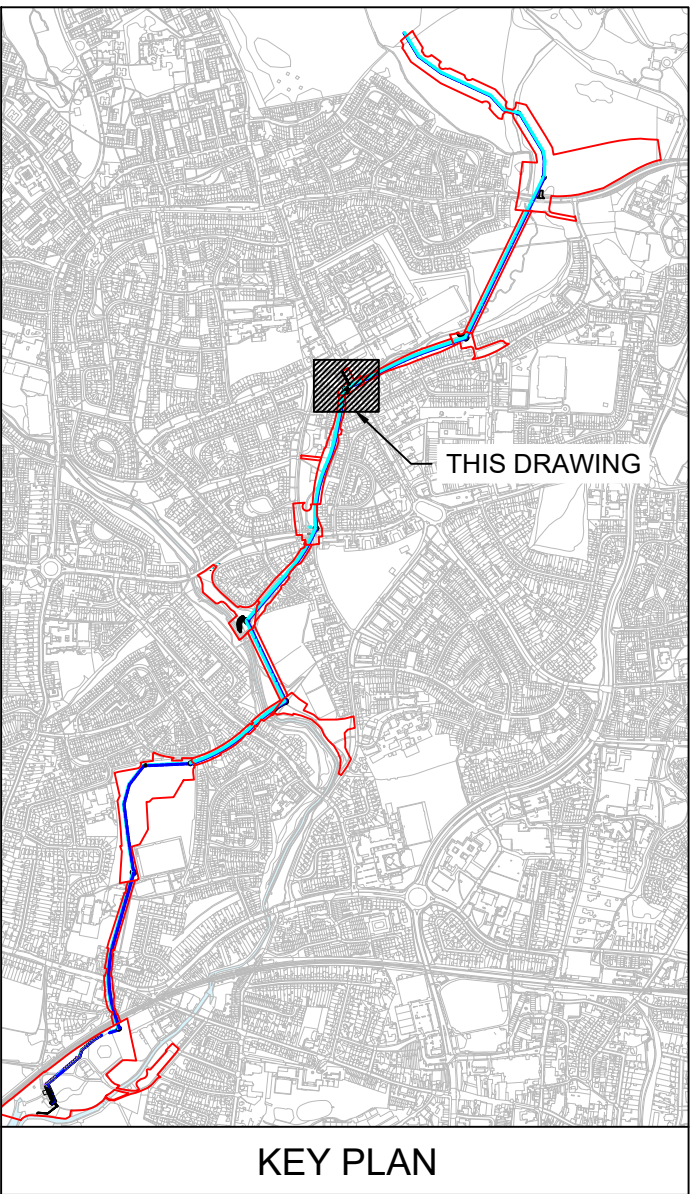


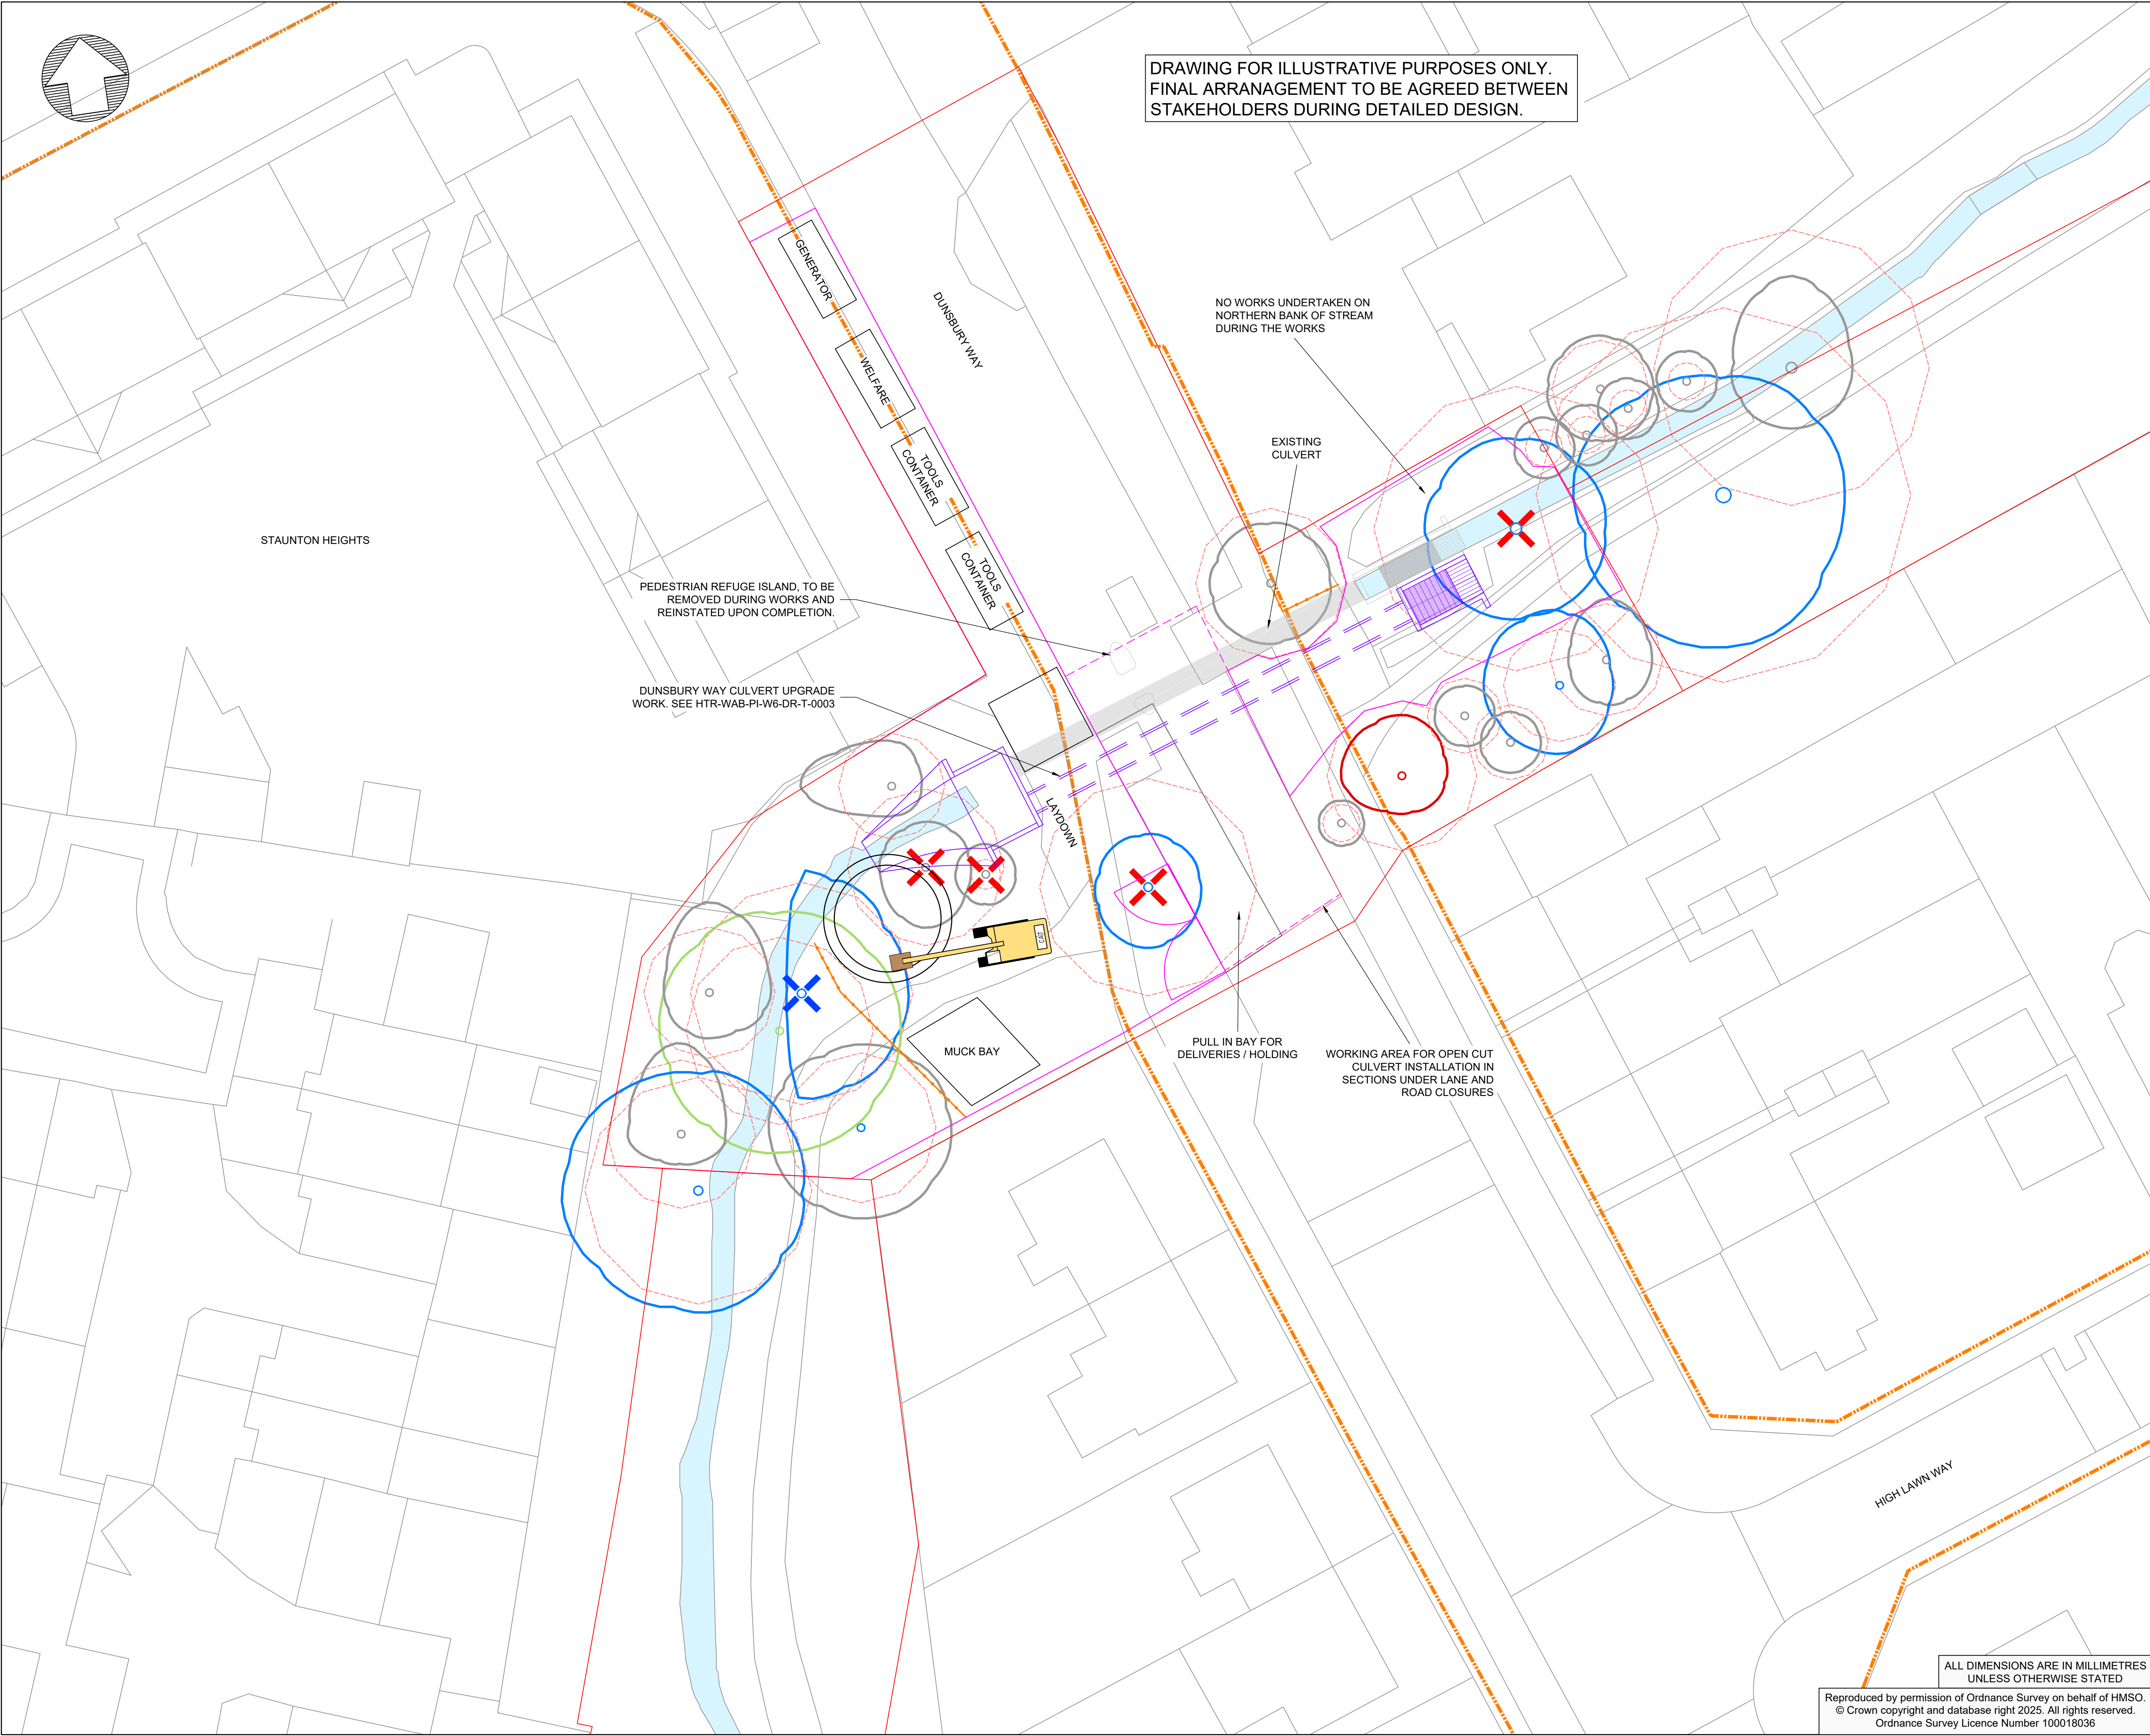

- Notes:
1. FOR REINSTATEMENT DETAILS SEE DRAWING HTR-ATK-PL-XX-DR-L-0007
 2. CULVERT DESIGN TO COMPLY WITH CIRIA C786 AND CD529 GUIDANCE.
 3. SITE ACCESS PROVIDED BY NEW DROPPED KERB FORM ROADWAY PULL-IN-BAY.
 4. CULVERT SITE ARRANGEMENT ILLUSTRATIVE ONLY. FINAL ARRANGEMENT TO BE AGREED BETWEEN STAKEHOLDERS DURING DETAILED DESIGN.
- CONSTRUCTION SITE HOARDING
 - REDLINE BOUNDARY
 - CULVERT UPGRADE WORKS
 - PROTECTIVE FENCING
 - HIGHWAYS MANAGED LAND BOUNDARY
 - CATEGORY A TREE
 - CATEGORY B TREE
 - CATEGORY U TREE
 - CATEGORY C TREE
 - ROOT PROTECTION AREA
 - TREE REMOVAL TO FACILITATE WORKS
 - TREE COPPICED TO FACILITATE WORKS

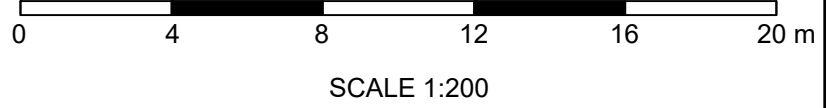

P08	BP	BP	BC	UPDATED ILLUSTRATIVE VERSION FOR PLANNING	20/02/25
A3					
P05	BP	BP	BC	REDLINE BOUNDARY ADDED	28/01/25
A3					
P04	RD	BP	BC	REVISED PLANNING VERSION	13/01/25
A3					
Rev	Dm	Ckd	App	Description	Date
	By	By	By		

WARD & BURKE

Drawing Suitability: APPROVED FOR OUTLINE DESIGN			Status: A3	
Contractors Drawing Number: HTR-WAB-PI-W6-DR-T-0004				
Telephone: Havant (023) 9249 9888 Fax: Havant (023) 9245 3632 Website: www.portsmouthwater.co.uk Registered Office: PO Box 8 West Street Havant Hampshire PO9 1LG REGISTERED IN ENGLAND No. 2536455				
Date: 20/02/25	Scale: 1:200	Sheet: 01 of 01	Sheet Size: A1	
Project Title: HAVANT THICKET RESERVOIR				
Drawing Title: BEDHAMPTON TO HTR PIPELINE DUNSBUURY WAY CULVERT UPGRADE OUTLINE SITE COMPOUND LAYOUT				
Portsmouth Water Drawing Number:			Rev: P05	

Reproduced by permission of Ordnance Survey on behalf of HMSO.
© Crown copyright and database right 2025. All rights reserved.
Ordnance Survey Licence Number 100018036

ALL DIMENSIONS ARE IN MILLIMETRES
UNLESS OTHERWISE STATED