


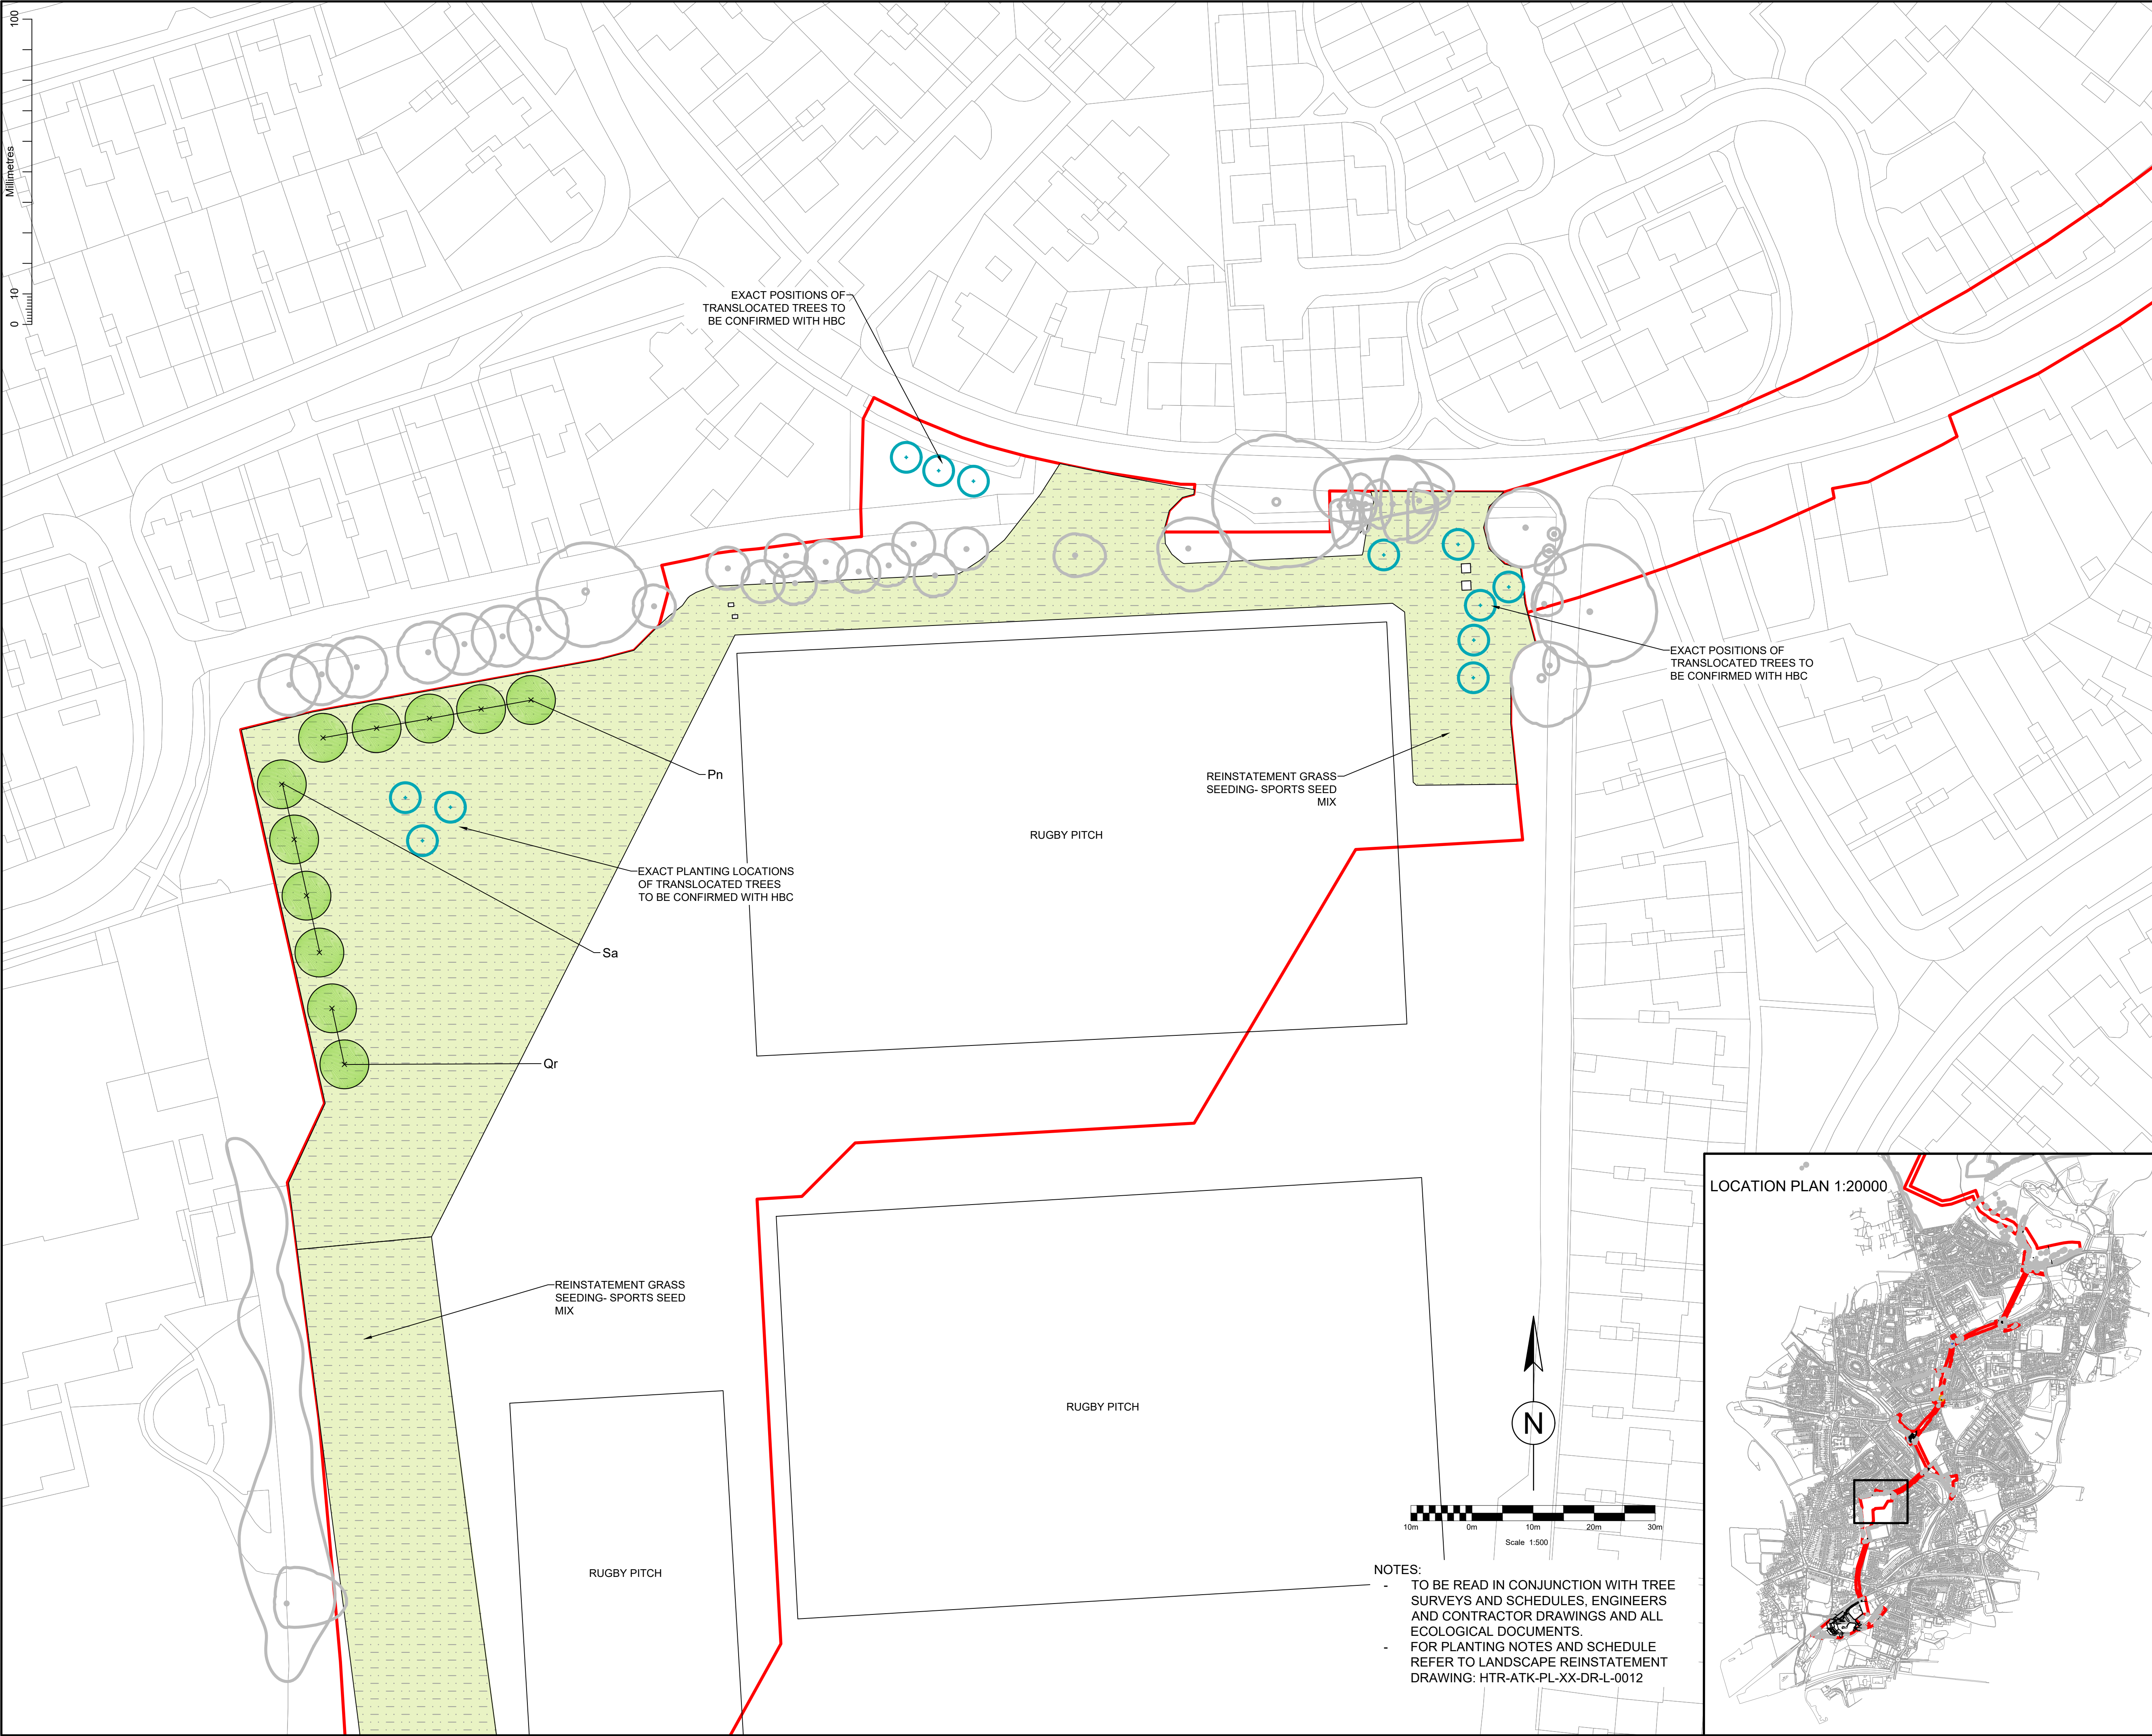

KEY

APPLICATION BOUNDARY

TREES

EXISTING TREES TO BE RETAINED

PROPOSED TREES

TRANSLOCATED TREES

GRASSLAND (PROPOSED)

AMENITY GRASS

SPORTS GRASS

SPECIES-RICH GRASS

NATURAL REGENERATION

TURF REMOVAL & REINSTATEMENT

PLANTING (PROPOSED)

BROADLEAF WOODLAND

WET WOODLAND

MIXED SCRUB

DORMOUSE SCRUB

NATIVE HEDGE

HARD LANDSCAPE (PROPOSED)

HARD SURFACE

P05	JS	DB	DB	JF	UPDATED TO COMMENTS	02/09/24
P04	JS	DB	DB	JF	UPDATED TO COMMENTS	08/08/24
P03	JS	DB	DB	JF	UPDATED TO COMMENTS	22/05/24
P02	JS	DB	DB	JF	UPDATED TO COMMENTS	15/05/24
P01	JS	DB	DB	JF	FOR REVIEW AND COMMENT	17/04/24
Rev. Status	Dm By	Ckd By	Rev By	Auth By	Description	Date

AtkinsRéal

Two Chamberlain Square
Birmingham
West Midlands
B3 3AX

Tel: +44 (0)121 483 5757
Fax:
www.atkinsrealis.com
© AtkinsRéal (2024)

Drawing Suitability:

FOR INFORMATION

Status:

S2

Contractors Drawing Number:

HTR-ATK-PL-XX-DR-L-0003

Telephone: Havant (023) 9249 9888
Fax: Havant (023) 9245 3632
Website: www.portsmouthwater.co.uk
Registered Office: PO Box 8 West Street
Havant Hampshire PO9 1LG
REGISTERED IN ENGLAND No. 2536455

Portsmouth Water

Project Ref. No:

HTR

Sheet:

3 of 12

Scale:

1:500

Sheet Size:

A1

Project Title:

HAVANT THICKET RESERVOIR
PIPELINE APPLICATION

Drawing Title:

LANDSCAPE
REINSTATEMENT PLAN

Portsmouth Water Drawing Number:

Rev:

P05