
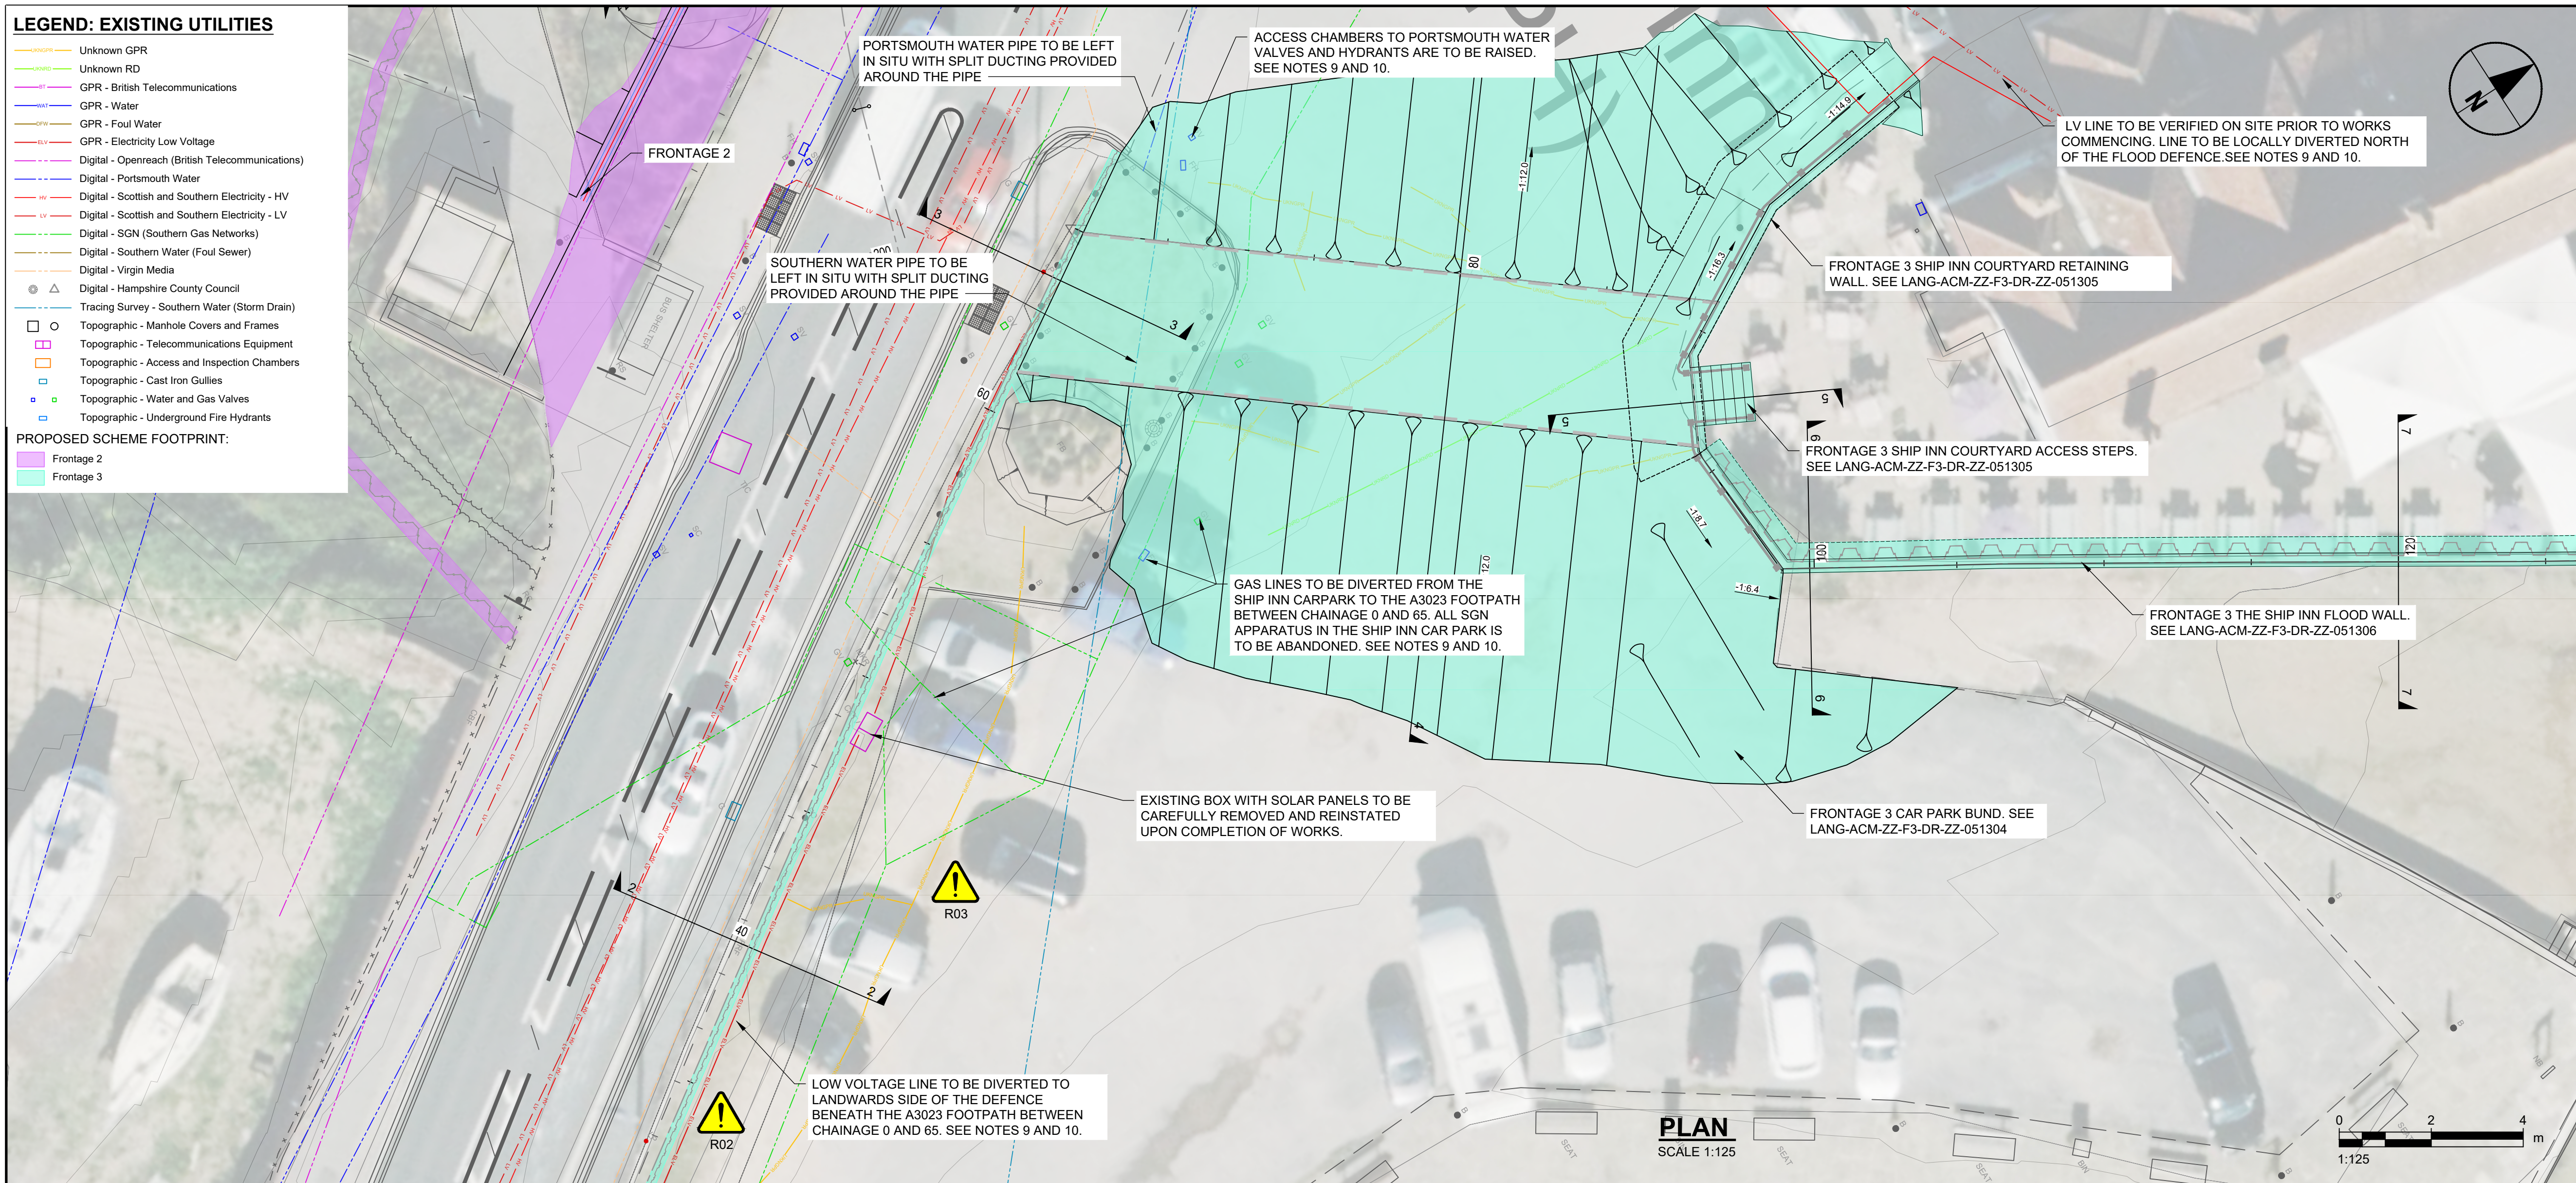


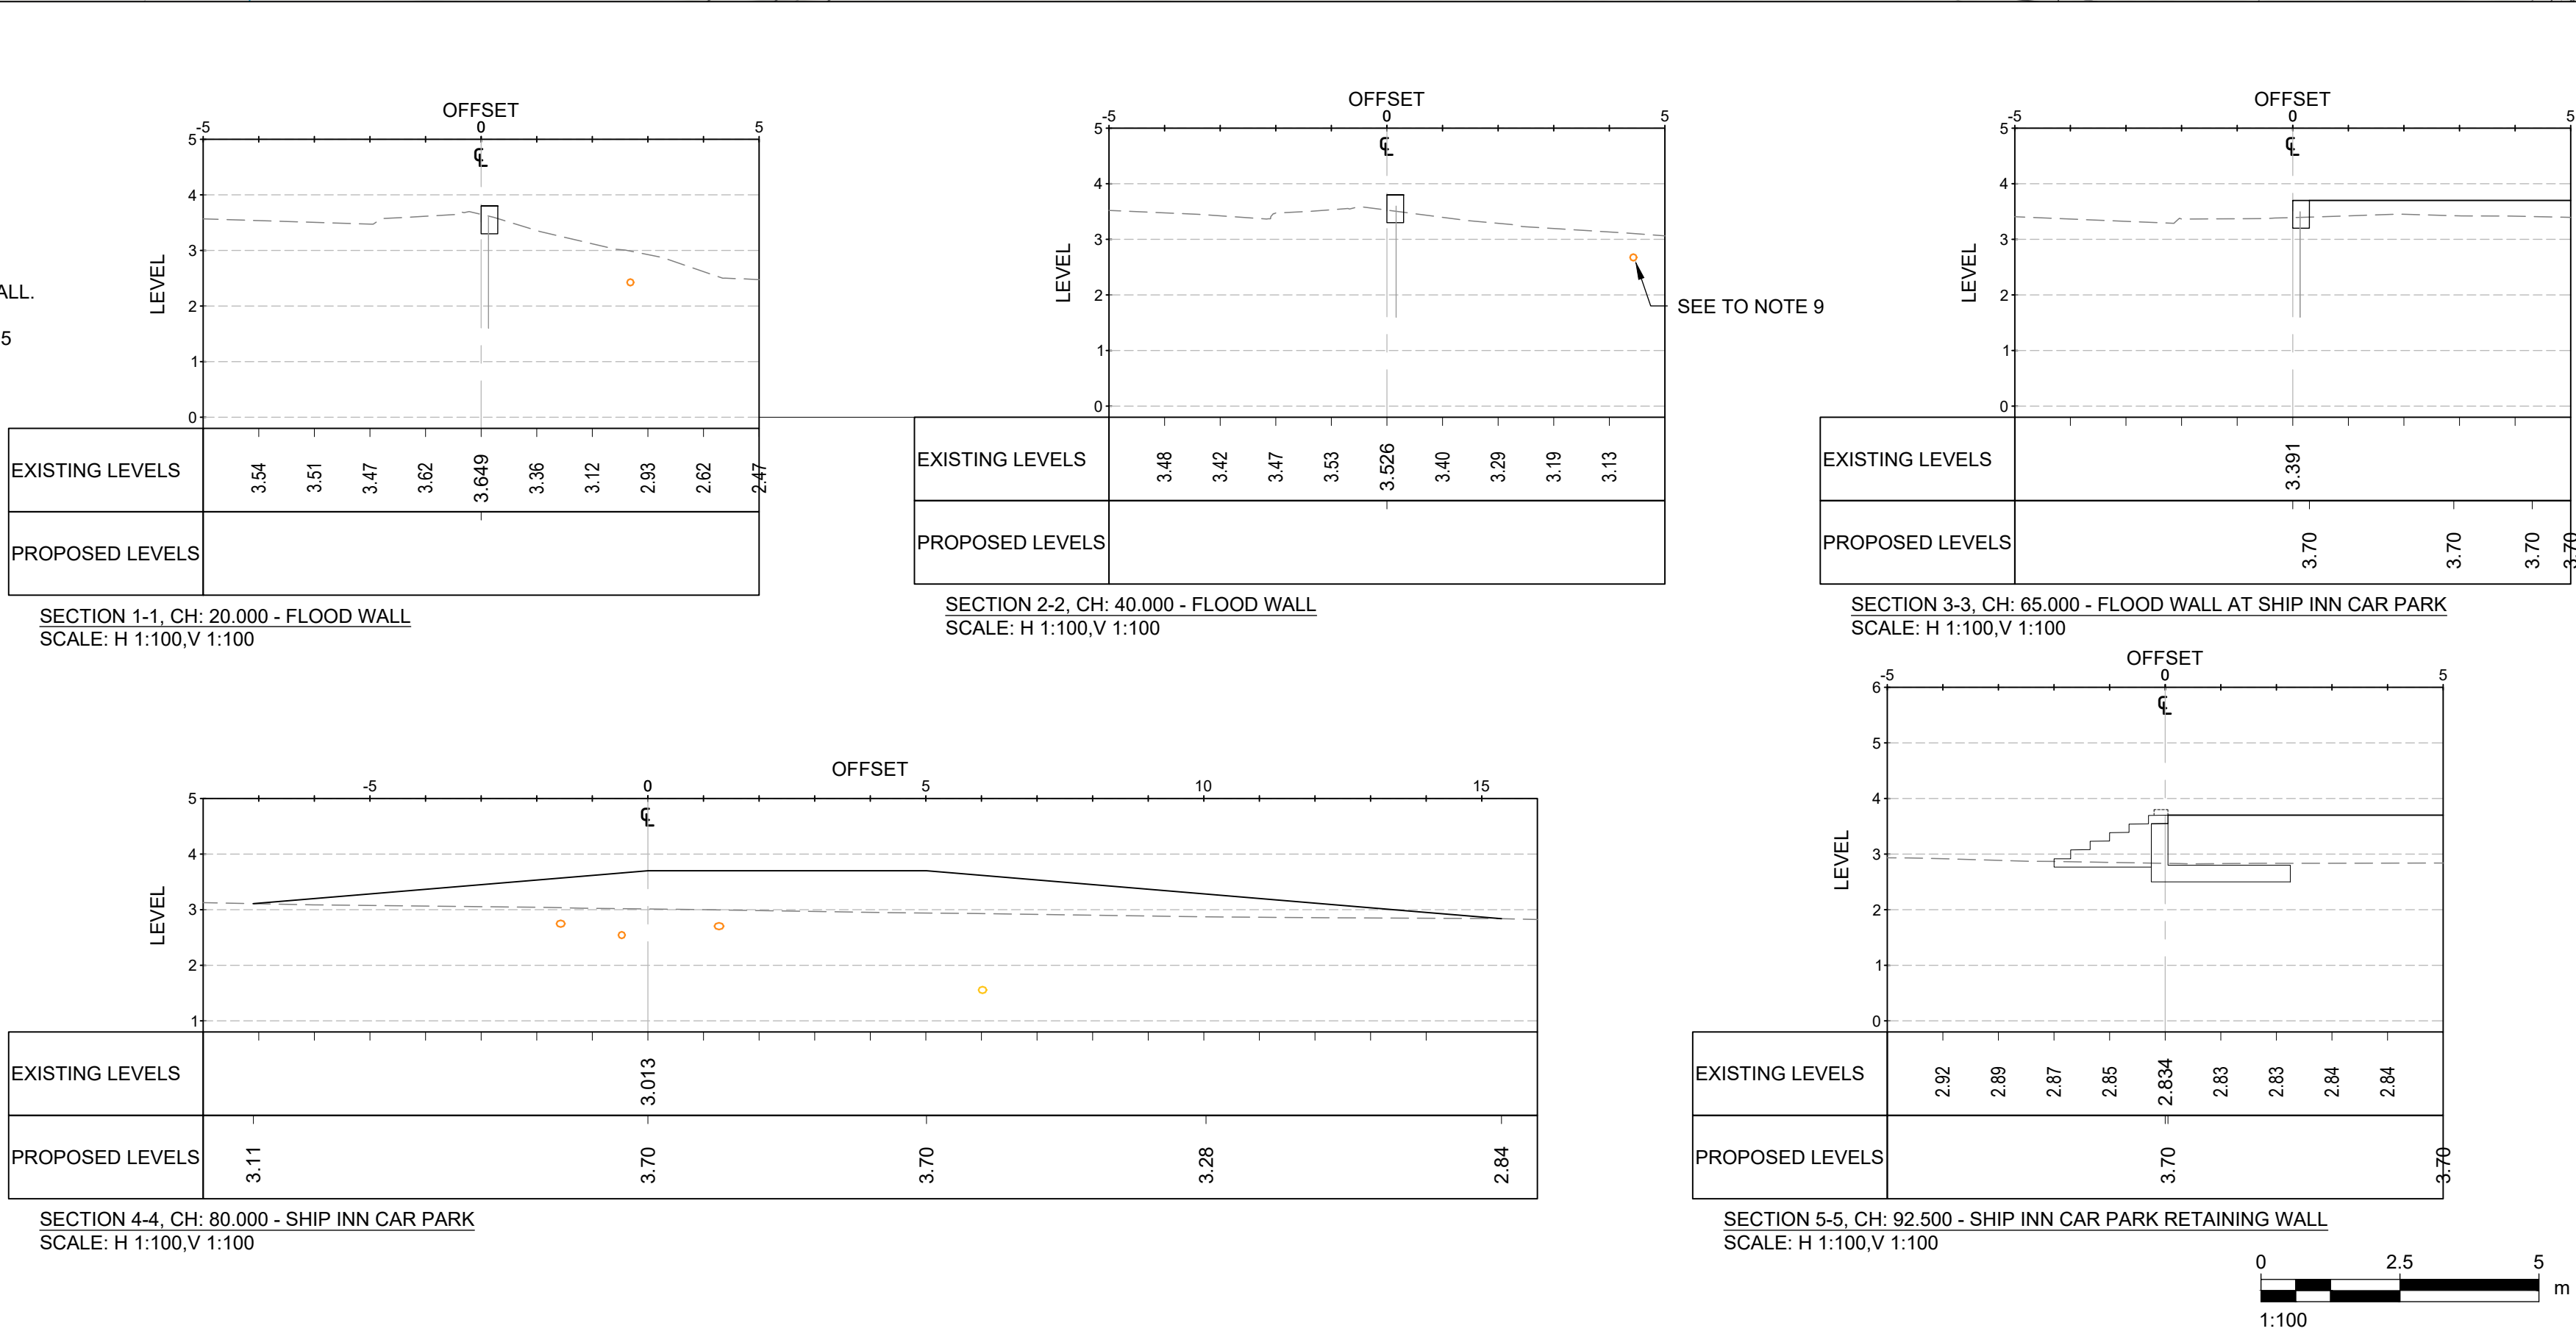

<p>SAFETY HEALTH AND ENVIRONMENT INFORMATION</p> <p>PLEASE REFER TO LANG-ACM-ZZ-F3-DR-ZZ-011301 FOR SHE INFORMATION.</p>

PROJECT

Langstone Flood and Coastal Erosion Risk Management Scheme

CLIENT

HAVANT BOROUGH
COUNCIL

CONSULTANT

Midpoint, Alençon Link,
Basingstoke, Hampshire,
RG21 7PP
T:
www.aecom.com

NOTES

GENERAL NOTES

1. THIS DOCUMENT IS TO BE READ IN CONJUNCTION WITH ALL OTHER RELEVANT DOCUMENTATION.
2. DO NOT SCALE FROM THIS DRAWING, USE ONLY PRINTED DIMENSIONS.
3. ALL DIMENSIONS IN MILLIMETRES, ALL CHANGES, LEVELS AND ELEVATIONS TO BE SHOWN BY DIMENSIONS UNLESS OTHERWISE DEFINED. LENGTHS/TIME SHOWN ARE APPROXIMATE. THE EXACT EXTENT OF THE TYPICAL CROSS SECTION IS TO BE CONFIRMED ON SITE WITH THE SUPERVISOR.
4. EARTH PATH LENGTH VARIES ALONG DEFENCE LENGTH, AND BEACH LENGTH VARY SPATIALLY AND WITH TIME.
5. THIS DRAWING IS TO BE READ IN CONJUNCTION WITH THE RISK ASSESSMENT (ACM-ZZ-RRK-ZZ-000106) FOR ANY IDENTIFIED POTENTIAL RISKS.
6. ALSO REFER TO DRAWINGS:
GENERAL ARRANGEMENT - #013011
TYPICAL DETAILS - #013006 TO #013008
REBAR DETAILS - #013010 TO #013013

DRAWING SPECIFIC NOTES

8. DEFENCE ALIGNMENT HAS BEEN DETERMINED FROM TOPOGRAPHICAL SURVEY AND LASER SCAN DATA PROVIDED BY COASTAL PARTNERS.
9. THE SERVICE INFORMATION SHOWN HAS BEEN INFORMED BY DIGITAL MAPPING, GPR SURVEY, TOPOGRAPHICAL SURVEY AND CONVERSATIONS WITH UTILITY PROVIDERS. EXACT POSITIONS OF EXISTING SERVICES IS TO BE CONFIRMED ON SITE PRIOR TO WORKS COMMENCING. SOME LINES ARE KNOWN TO BE ABANDONED SEE ASSET REGISTER TO DETAILS.
10. CONTRACTOR TO WORK WITHIN UTILITY COMPANY GUIDANCE FOR ALL UTILITY PROVISIONS AND DIVERSION WORKS.


ISSUE/REVISION

P01	21/11/23	100% Detailed Design
P02	08/02/24	100% Detailed Design
C01	08/02/24	Construction Issue
I/R	DATE	DESCRIPTION

ISSUE PURPOSE / SUITABILITY

Detail Design Authorised/Accepted

KEY PLAN

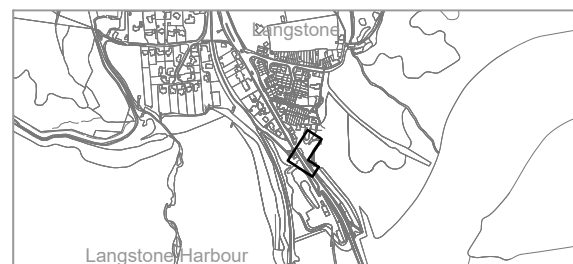

PROJECT NUMBER

60656877

SHEET TITLE

FRONTAGE 3
MODEL SECTIONS
AND EXISTING UTILITIES
SHEET 1

SHEET NUMBER

LANG-ACM-ZZ-F3-DR-ZZ-031302