



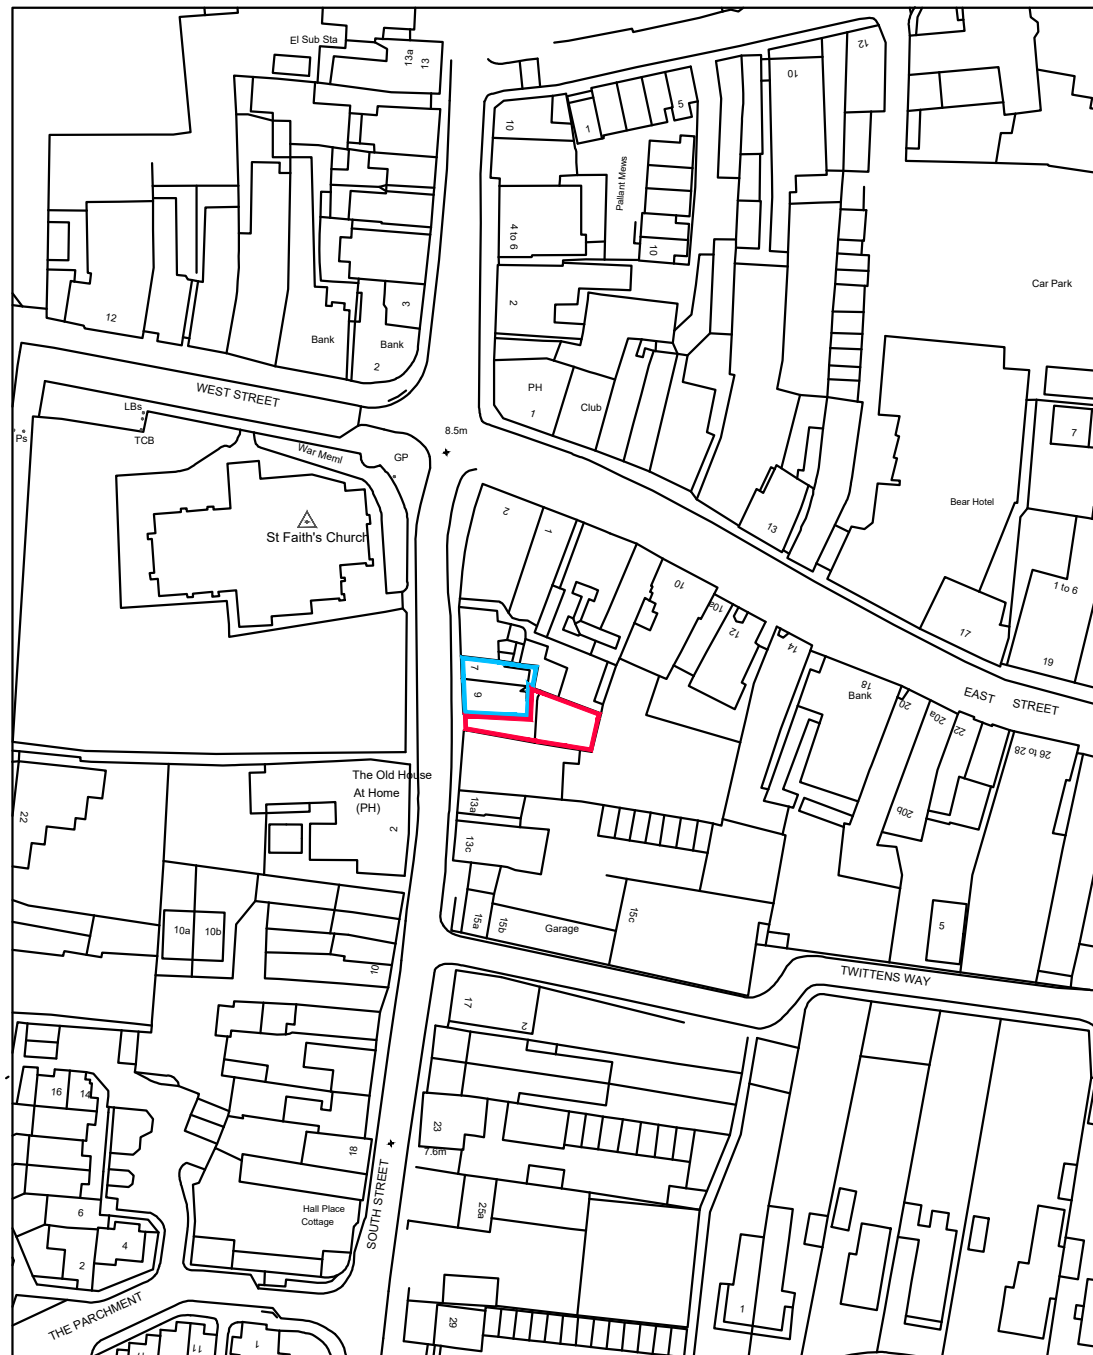

Location Plan: 1:1250

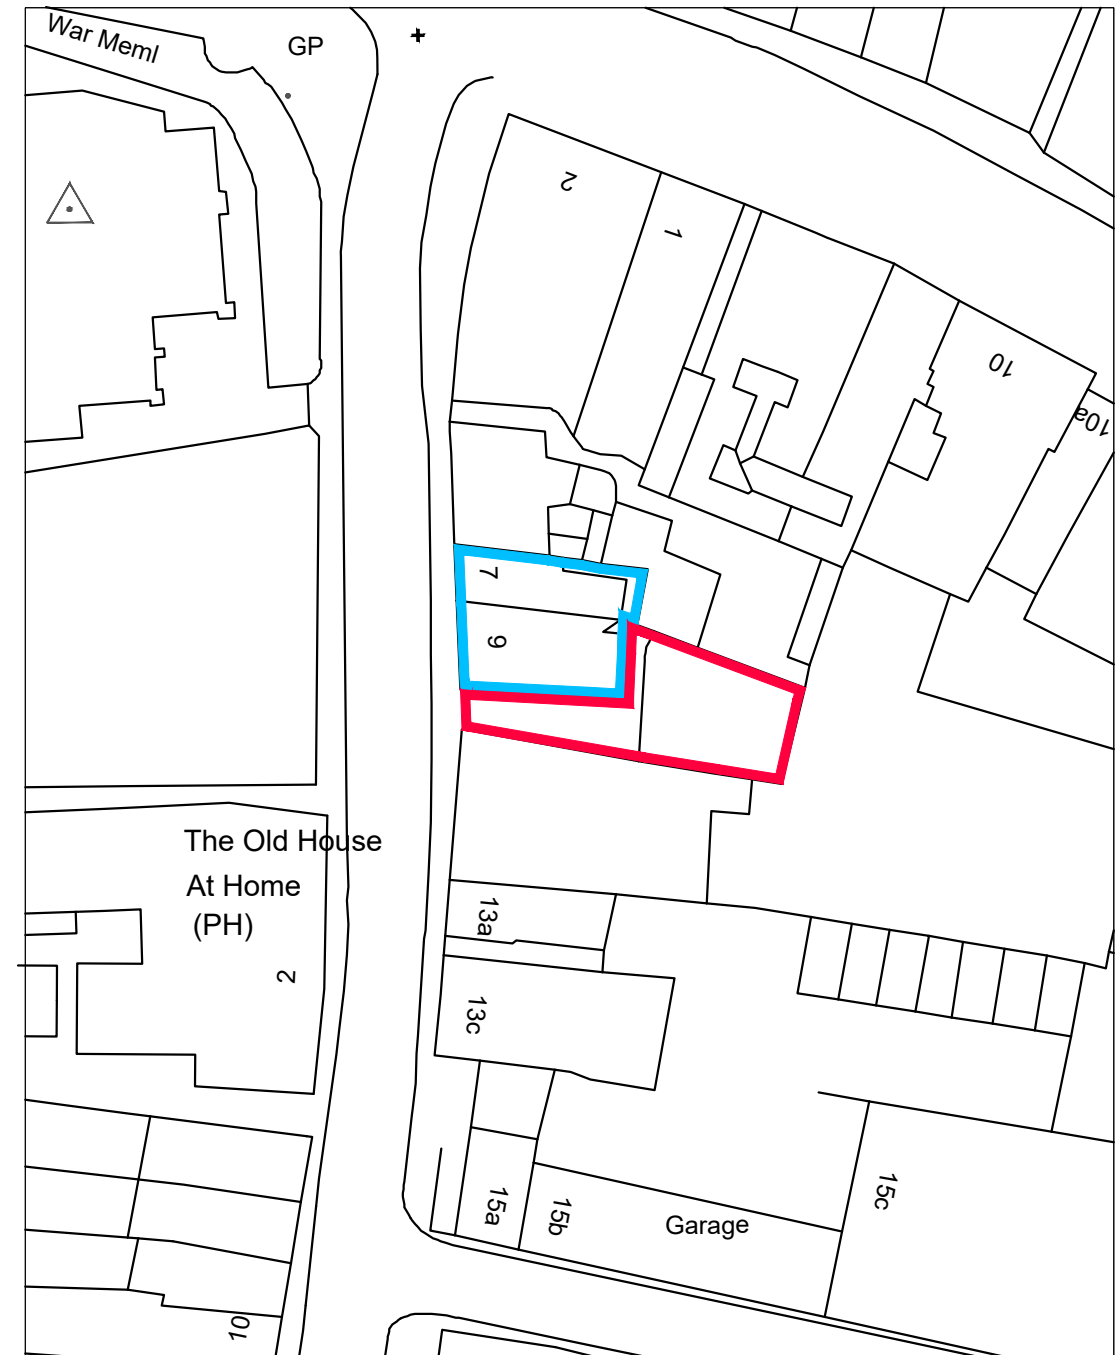

Block Plan: 1:500

Unit Rear of,
7-9 South Street
Havant
PO9 1BU

SITE PLANS

Revisions
a) Note/Date/Initial
b)
c)

© Crown Copyright
All right reserved
Reproduced by Permission
Licence No.100046837

CAD

Critchley Architecture And Design Ltd.

Contact: 02392 474 919 | info@caad.online

The Old Brewery, 15E South Street, Havant, PO9 1BU




Scale A3 = As Shown
Drawn OS
Date 06/04/23

23017-101⁰

0m 10m 20m 30m 40m 50m

0m 10m 20m 30m 40m 50m

South Street

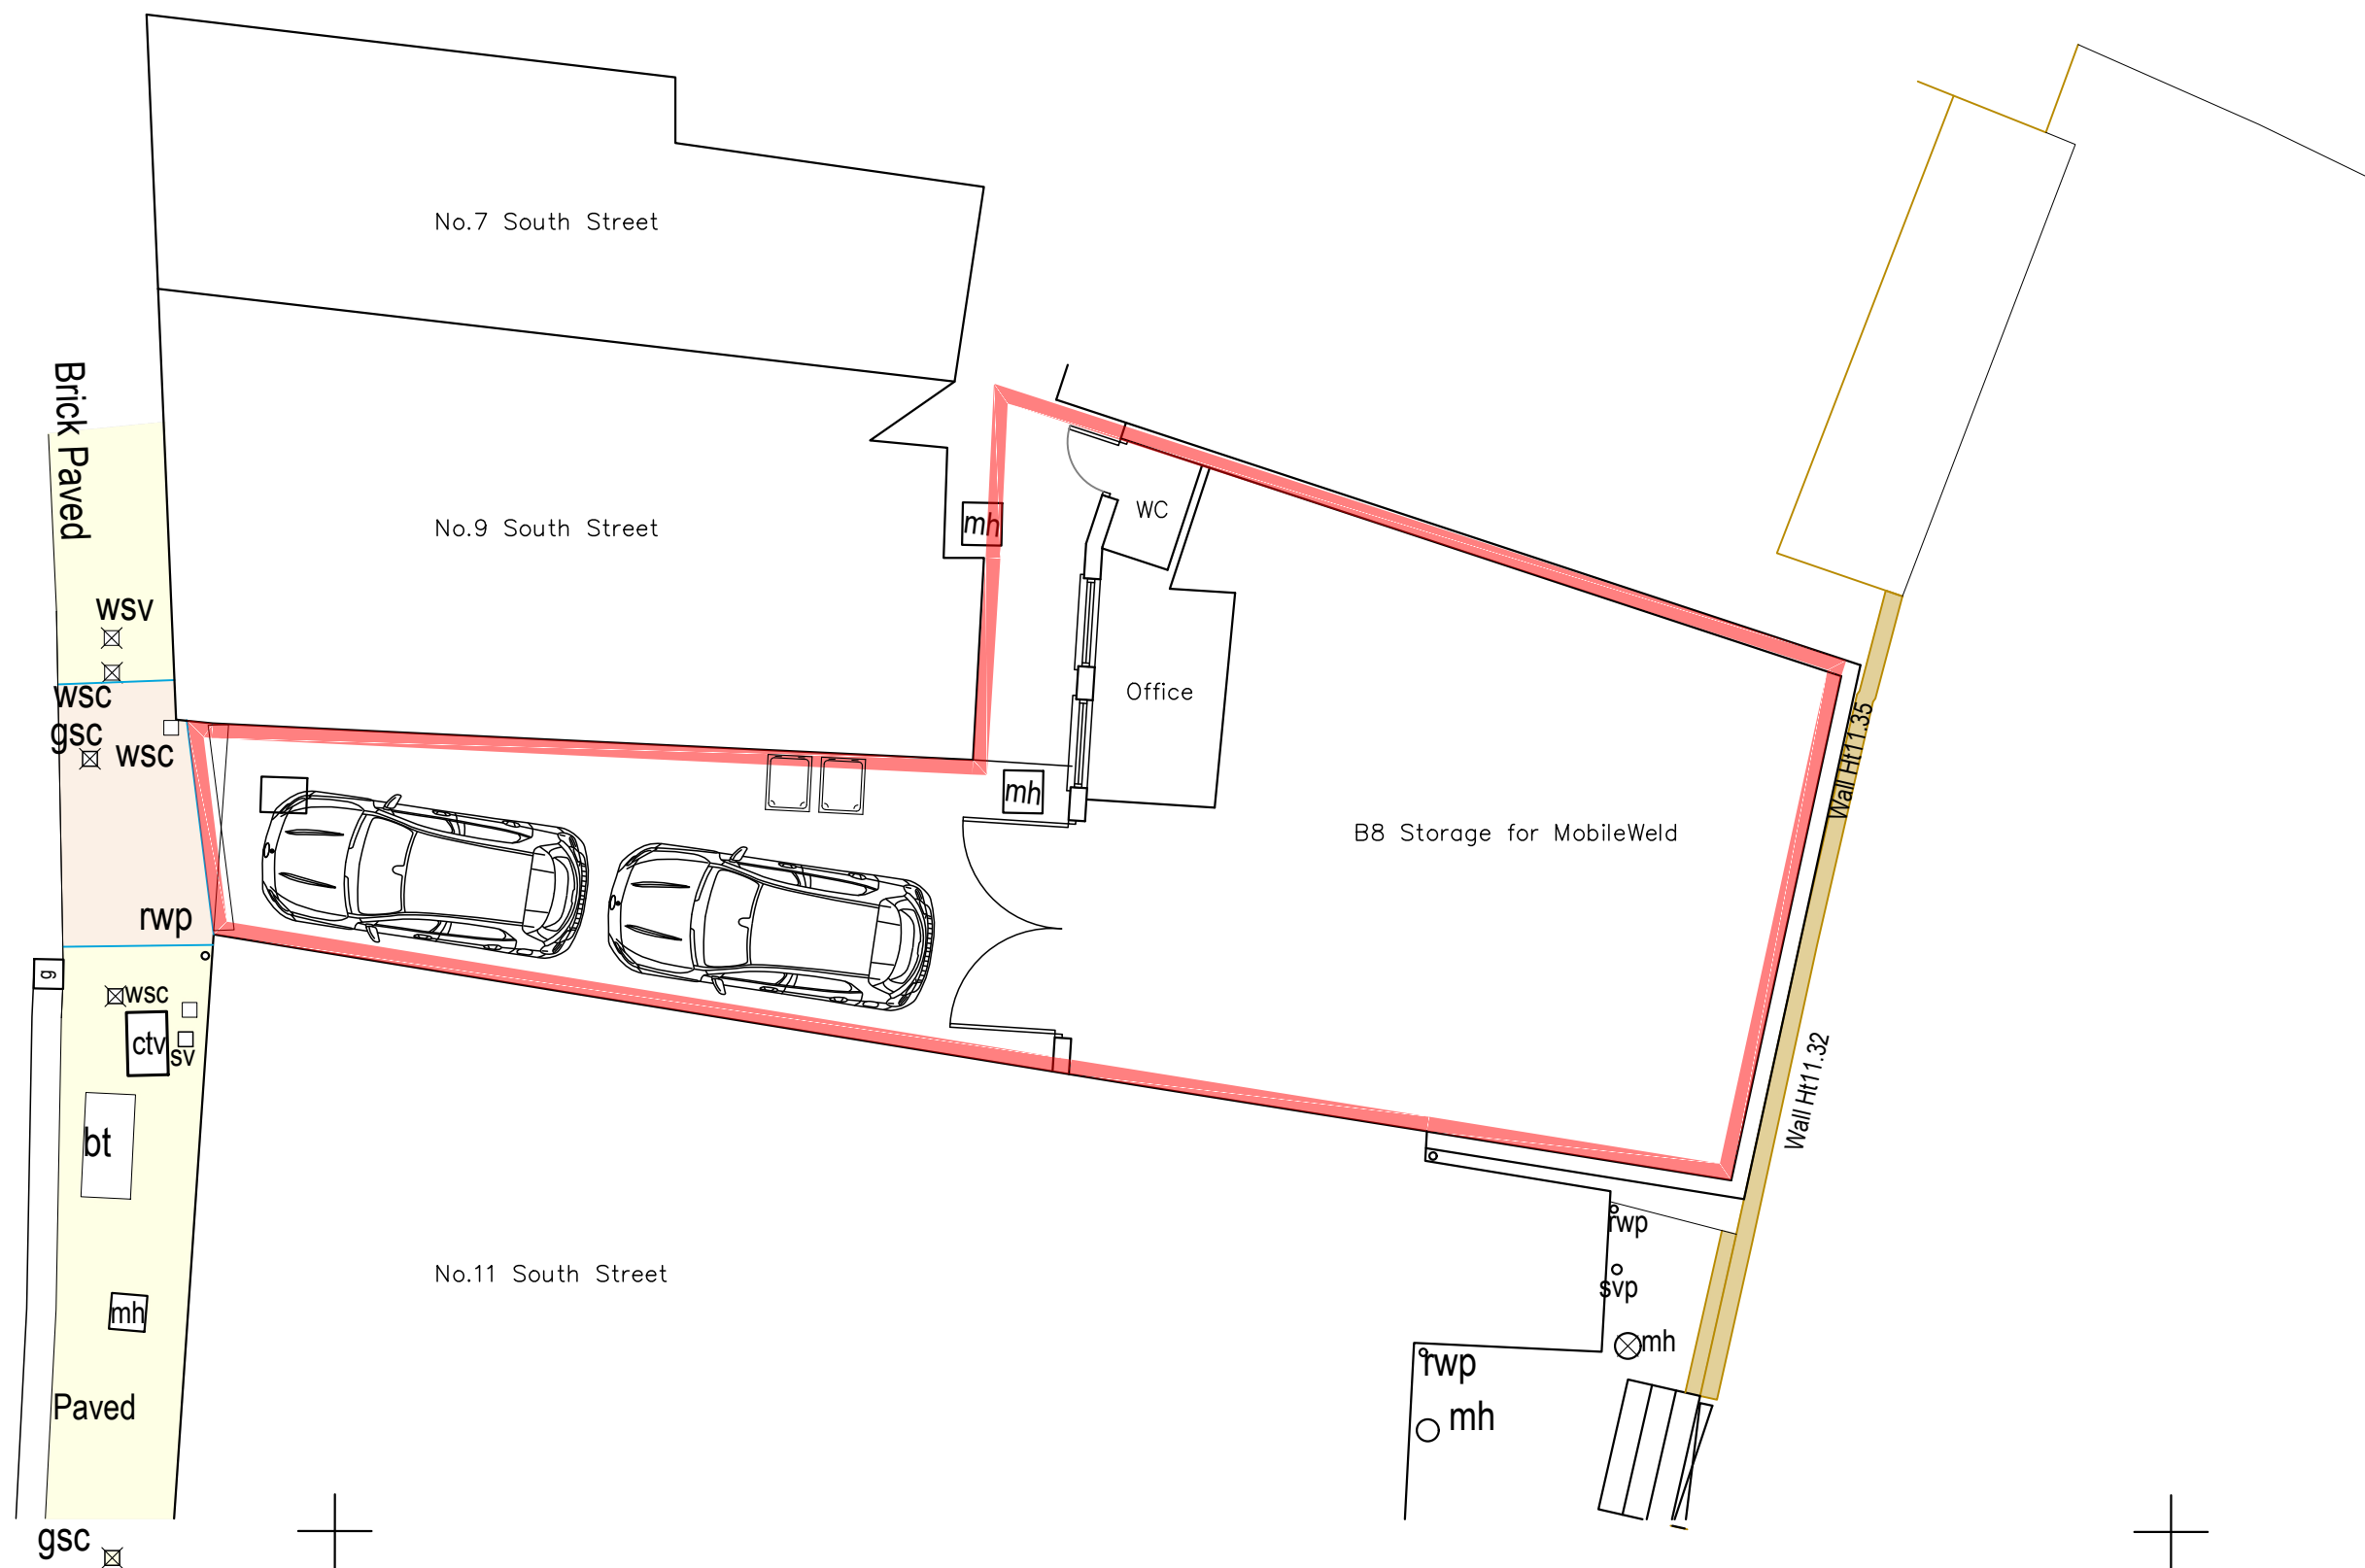

CAD

Critchley Architecture And Design Ltd.

Contact: 02392 474 919 | info@caad.online

The Old Bakery, 34 North Street, Havant, PO9 1PT



Existing Site and Ground Floor Plan

Revisions

- a) Note/Date/Initial
- b)
- c)
- d)

Unit Rear of,
7-9 South Street
Havant
PO9 1BU

Scale A1=1:50, A3=1:100
Drawn SAR
Date 06/04/2023

23017-201⁰

10m

20m

30m

40m



Front Elevation

CAD Critchley Architecture And Design Ltd. Contact: 02392 474 919 info@caad.online The Old Brewery, 15E South Street, Havant, PO9 1BU		Existing Internal Elevation				Unit Rear of, 7-9 South Street Havant PO9 1BU	Scale A1=1:25, A3=1:50 Drawn ZS Date 20/04/23 23017-301 ⁰	
		Revisions	a)	Note/Date/Initial				b)	
			c)	</



CAD Critchley Architecture And Design Ltd. Contact: 02392 474 919 info@caad.online The Old Bakery, 34 North Street, Havant, PO9 1PT		Existing Street Elevation (West) Revisions a) Note/Date/Initial b) c) d)	Unit Rear of, 7-9 South Street Havant PO9 1BU	Scale A1=1:50, A3=1:100 Drawn SAR Date 06/04/2023 23017-302⁰
---	--	--	--	---



Existing Street Elevation (East)

Revisions	Note/Date/Initial
a)	
b)	
c)	
d)	

Unit Rear of,
 7-9 South Street
 Havant
 PO9 1BU

Scale A1=1:50, A3=1:100
 Drawn SAR
 Date 06/04/2023

23017-303⁰


10m

20m

30m

40m

South Street

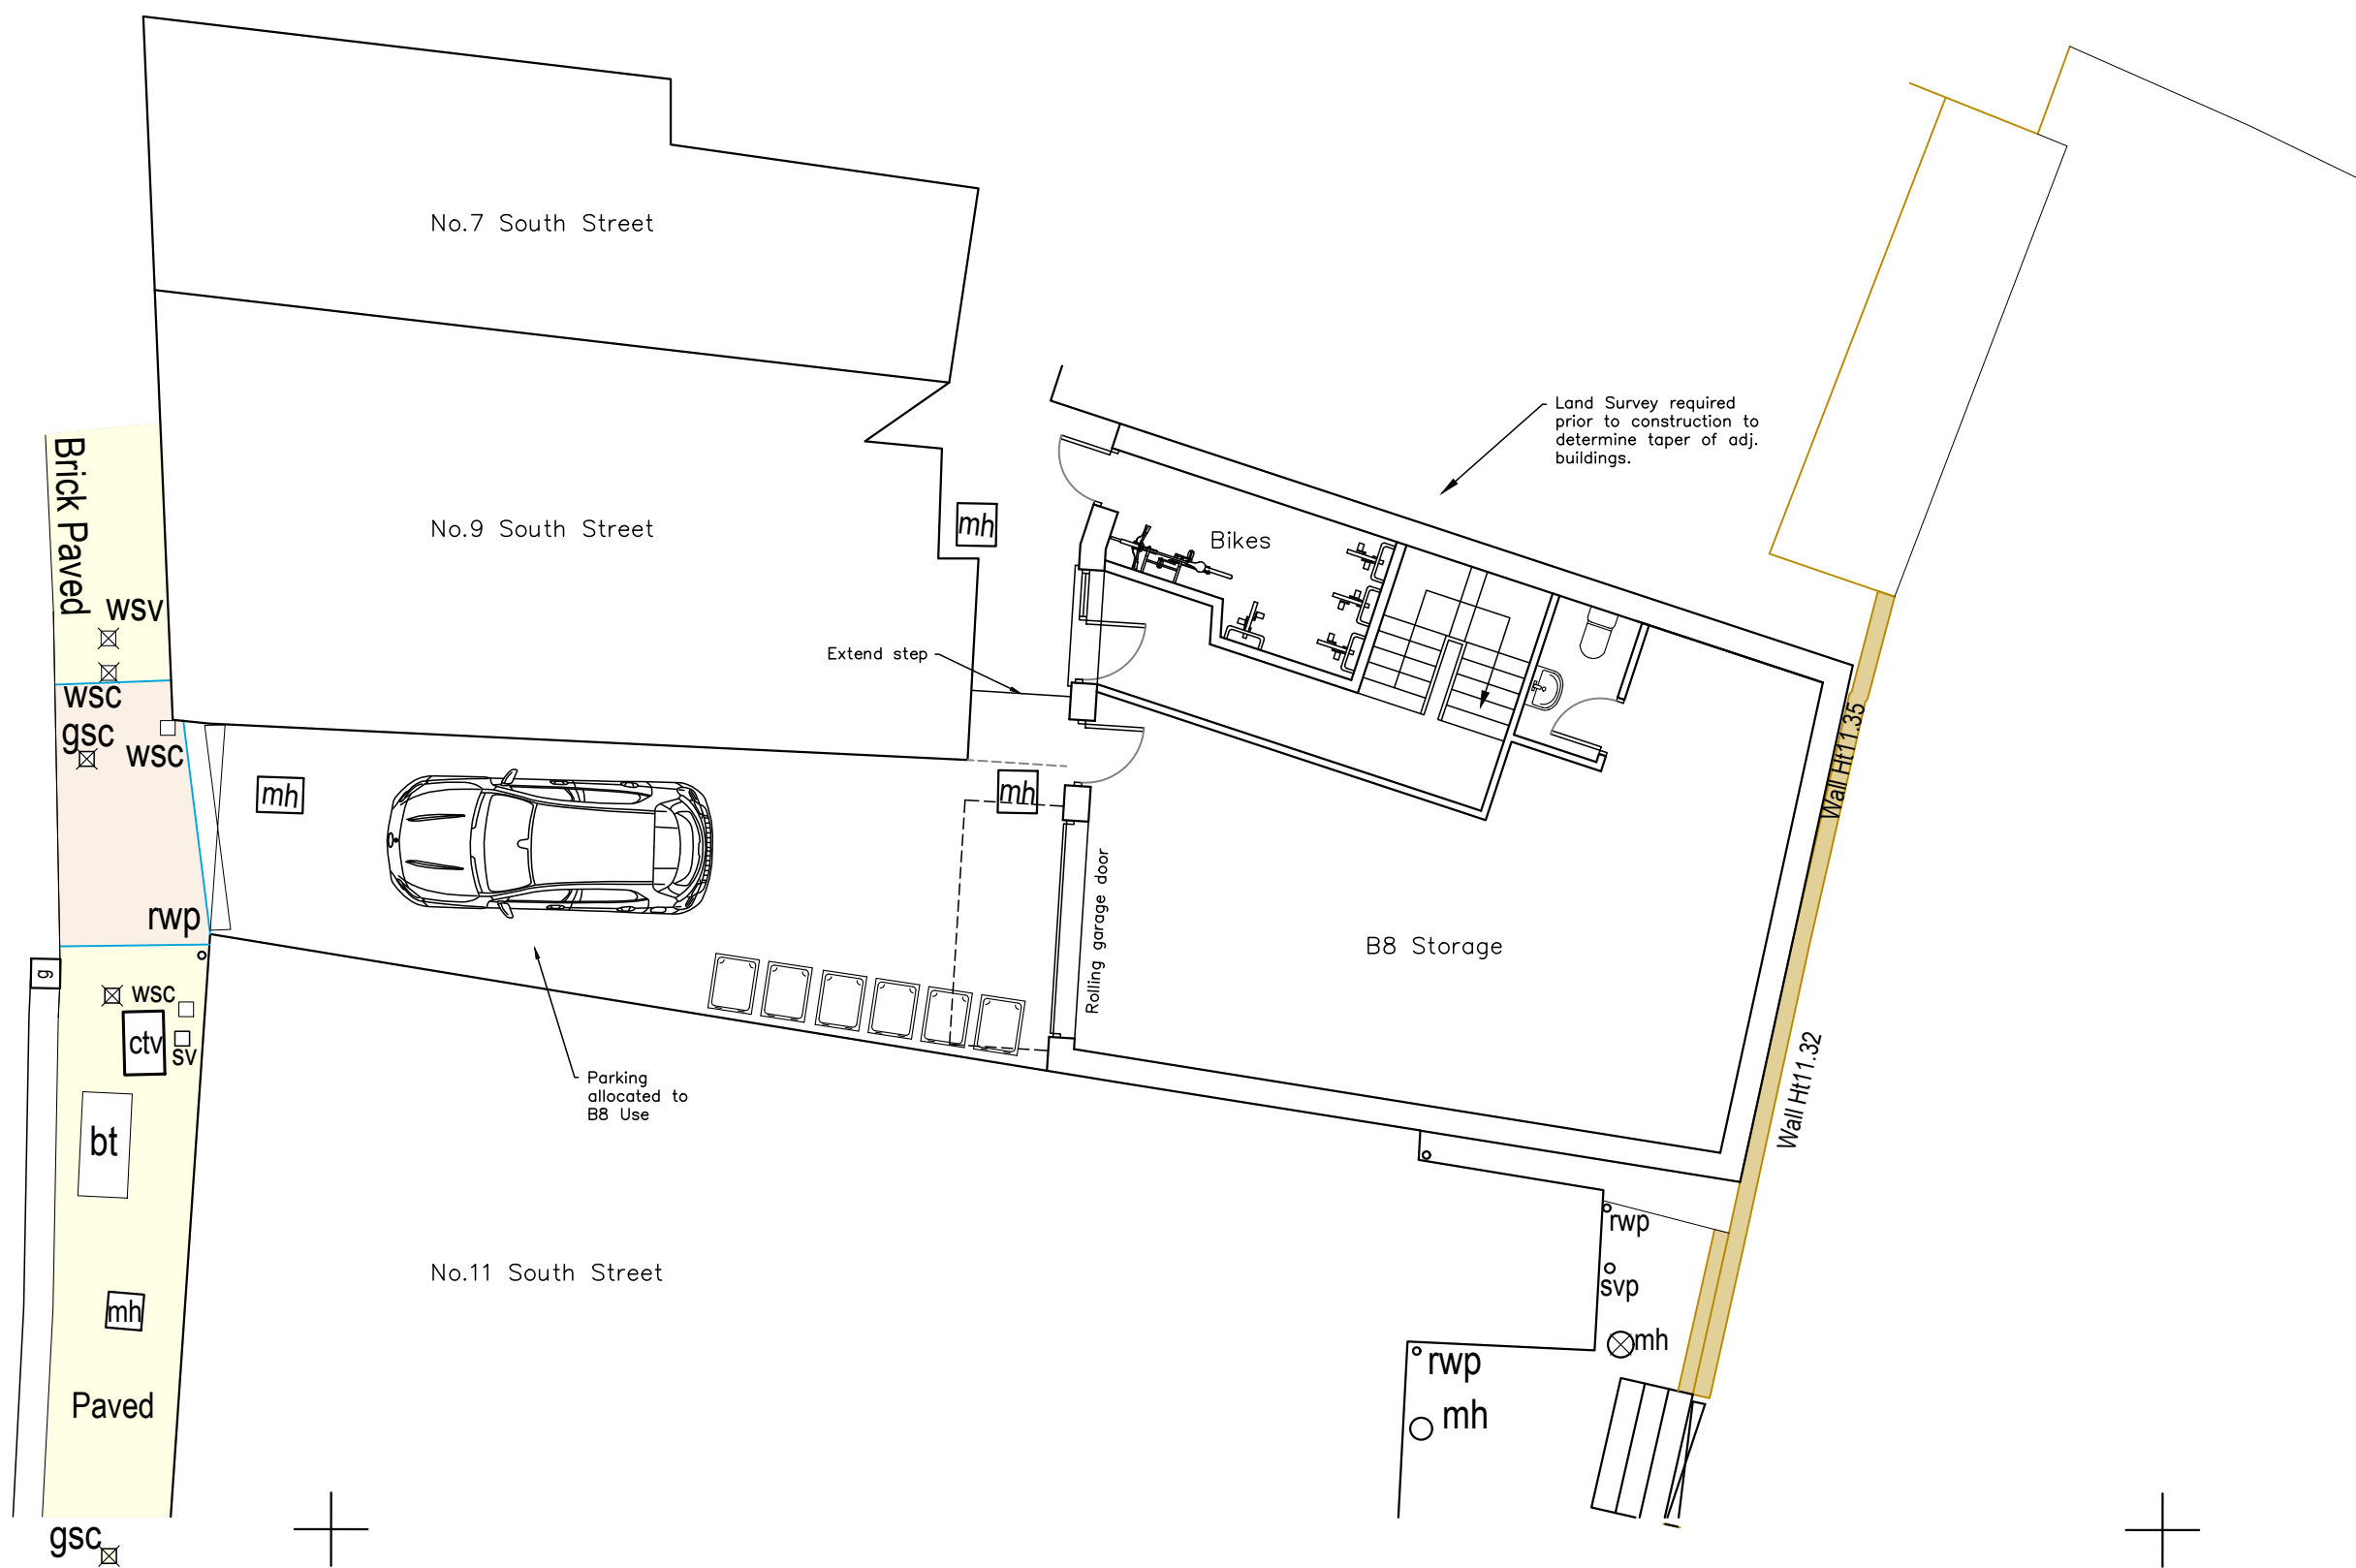

CAD

Critchley Architecture And Design Ltd.
Contact: 02392 474 919 | info@caad.online
The Old Bakery, 34 North Street, Havant, PO9 1PT



Proposed Site and Ground Floor Plan

Revisions

- a) Planning Updates/14.11.2023/SAR
- b)
- c)
- d)


Unit Rear of,
7-9 South Street
Havant
PO9 1BU

Scale A1=1:50, A3=1:100
Drawn SAR
Date 14/04/2023


23017-402^A



Proposed First Floor Plan

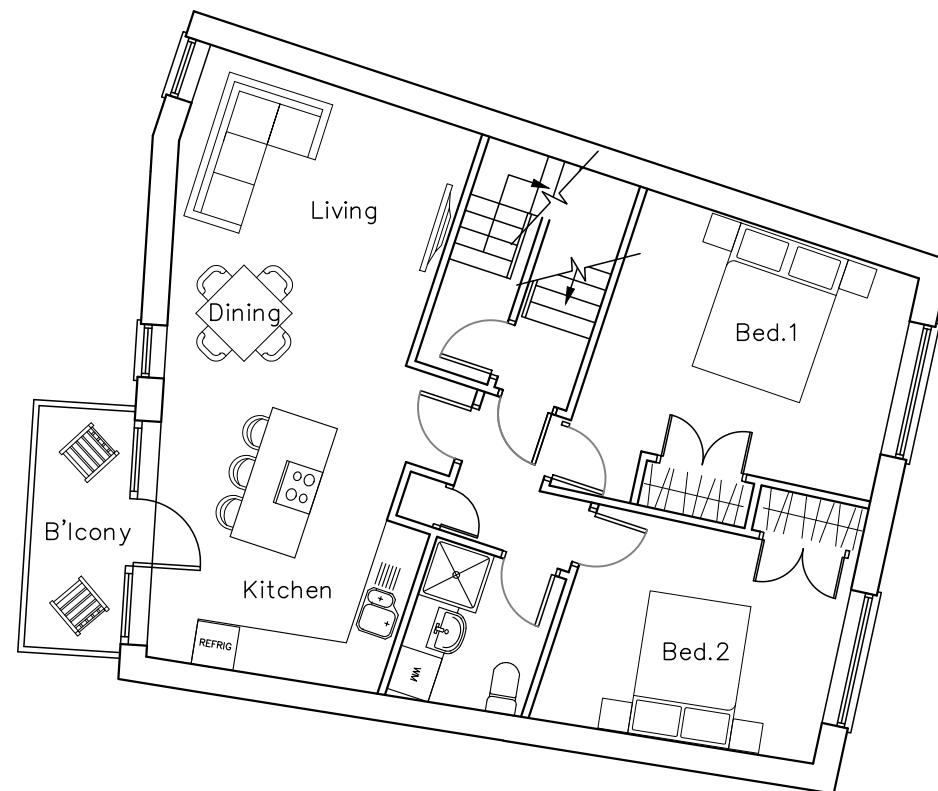

Proposed Second Floor Plan

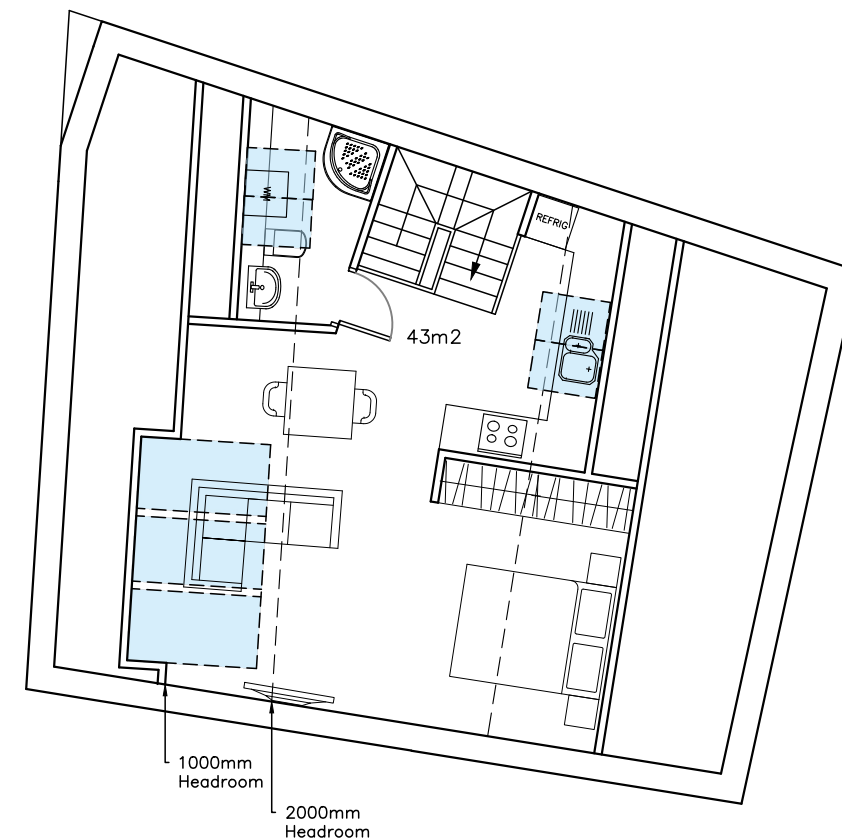

Proposed Third Floor Plan

CAD

Critchley Architecture And Design Ltd.
Contact: 02392 474 919 | info@caad.online
The Old Bakery, 34 North Street, Havant, PO9 1PT



Proposed First, Second and Third Floor Plan

Revisions

- a) Planning Updates/14.11.2023/SAR
- b)
- c)
- d)

Unit Rear of,
7-9 South Street
Havant
PO9 1BU

Scale A1=1:50, A3=1:100
Drawn SAR
Date 14/04/2023


23017-403^A

10m


20m

30m

40m

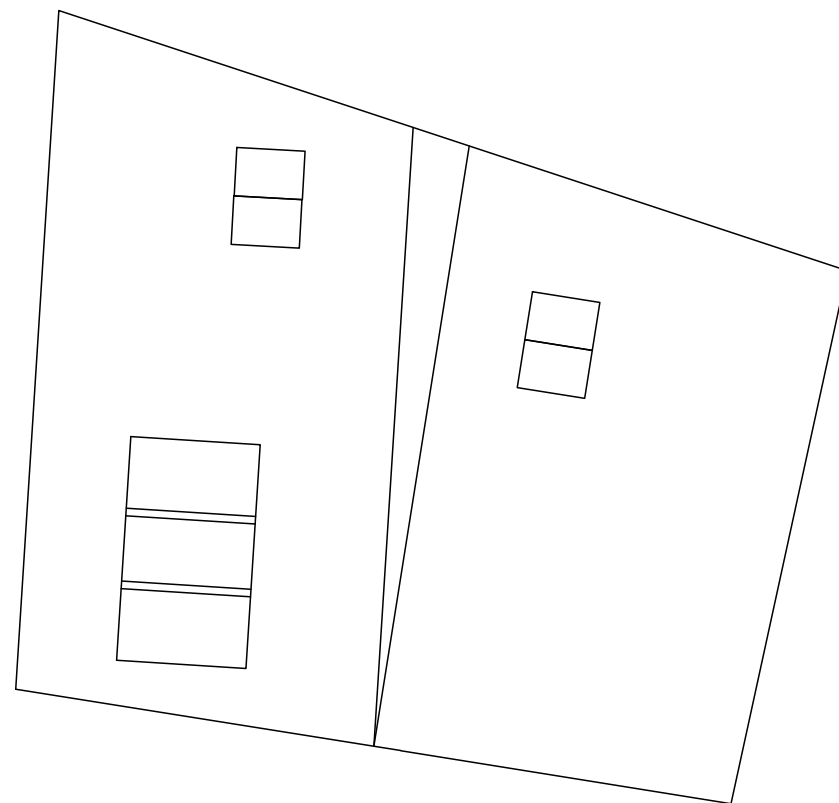

Proposed Roof Plan

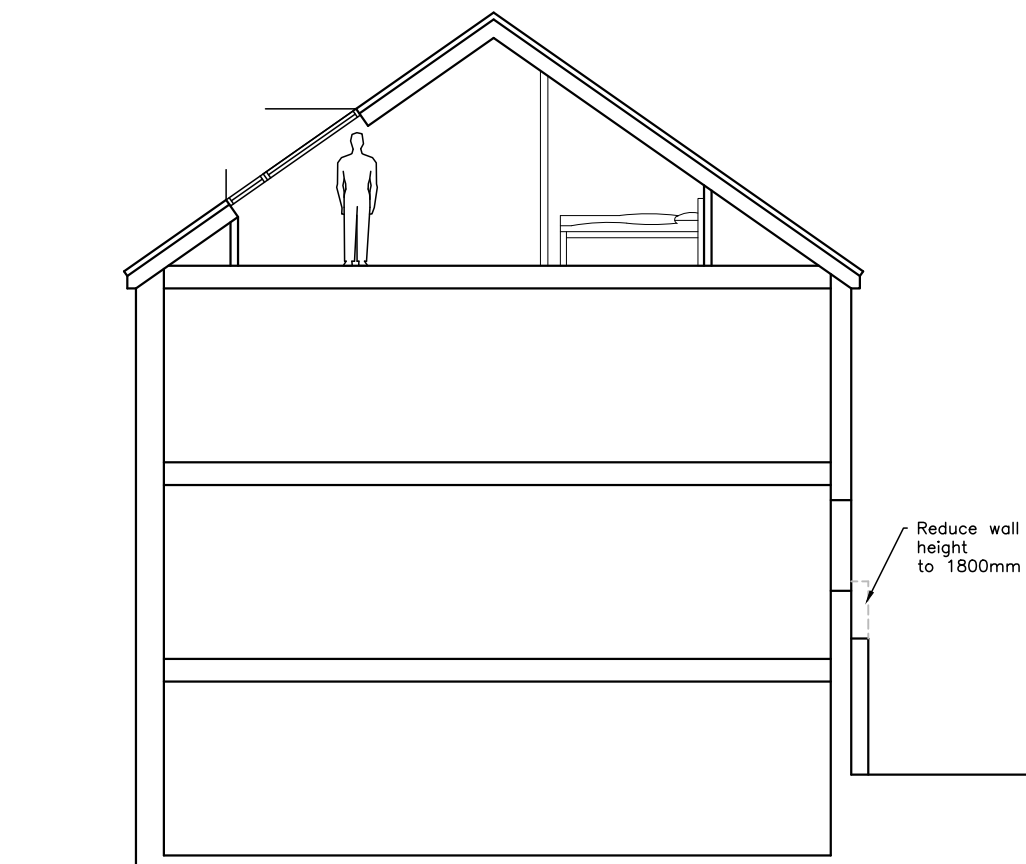

Proposed Section

CAD

Critchley Architecture And Design Ltd.
Contact: 02392 474 919 | info@caad.online

The Old Bakery, 34 North Street, Havant, PO9 1PT



Proposed Drawings

Revisions	
a)	Planning Updates/14.11.2023/SAR
b)	
c)	
d)	

Unit Rear of,
7-9 South Street
Havant
PO9 1BU

Scale A1=1:50, A3=1:100
Drawn SAR
Date 14/04/2023

23017-404^A

10m

20m

30m

40m



CAD Critchley Architecture And Design Ltd. Contact: 02392 474 919 info@caad.online The Old Bakery, 34 North Street, Havant, PO9 1PT		Proposed Street Elevation (West) Revisions a) Planning Updates/14.11.2023/SAR b) c) d)	Unit Rear of, 7-9 South Street Havant PO9 1BU	Scale A1=1:50, A3=1:100 Drawn SAR Date 14/04/2023 23017-501^A
---	--	--	--	---





Critchley Architecture And Design Ltd.
Contact: 02392 474 919 | info@caad.online
The Old Bakery, 34 North Street, Havant, PO9 1PT

Proposed Street Elevation (East)

Revisions	a) Planning Updates/14.11.2023/SAR
	b)
	c)
	d)

Unit Rear of,
7-9 South Street
Havant
PO9 1BU

Scale A1=1:50, A3=1:100
Drawn SAR
Date 14/04/2023


23017-502^A

10m

20m

30m

40m

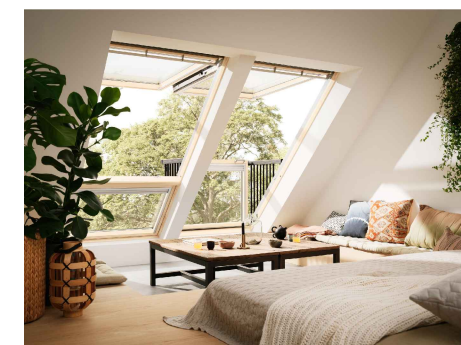

Proposed Elevation

Precedent Images

CAAD

Critchley Architecture And Design Ltd.
Contact: 02392 474 919 | info@caad.online
The Old Bakery, 34 North Street, Havant, PO9 1PT

Proposed Design

Revisions

- a) Planning Updates/14.11.2023/SAR
- b)
- c)
- d)

Workshop Rear of,
7-9 South Street
Havant
PO9 1BU

Scale A1=1:50, A3=1:100
Drawn SAR
Date 14/04/2023

23017-504^A

10m

20m

30m

40m