
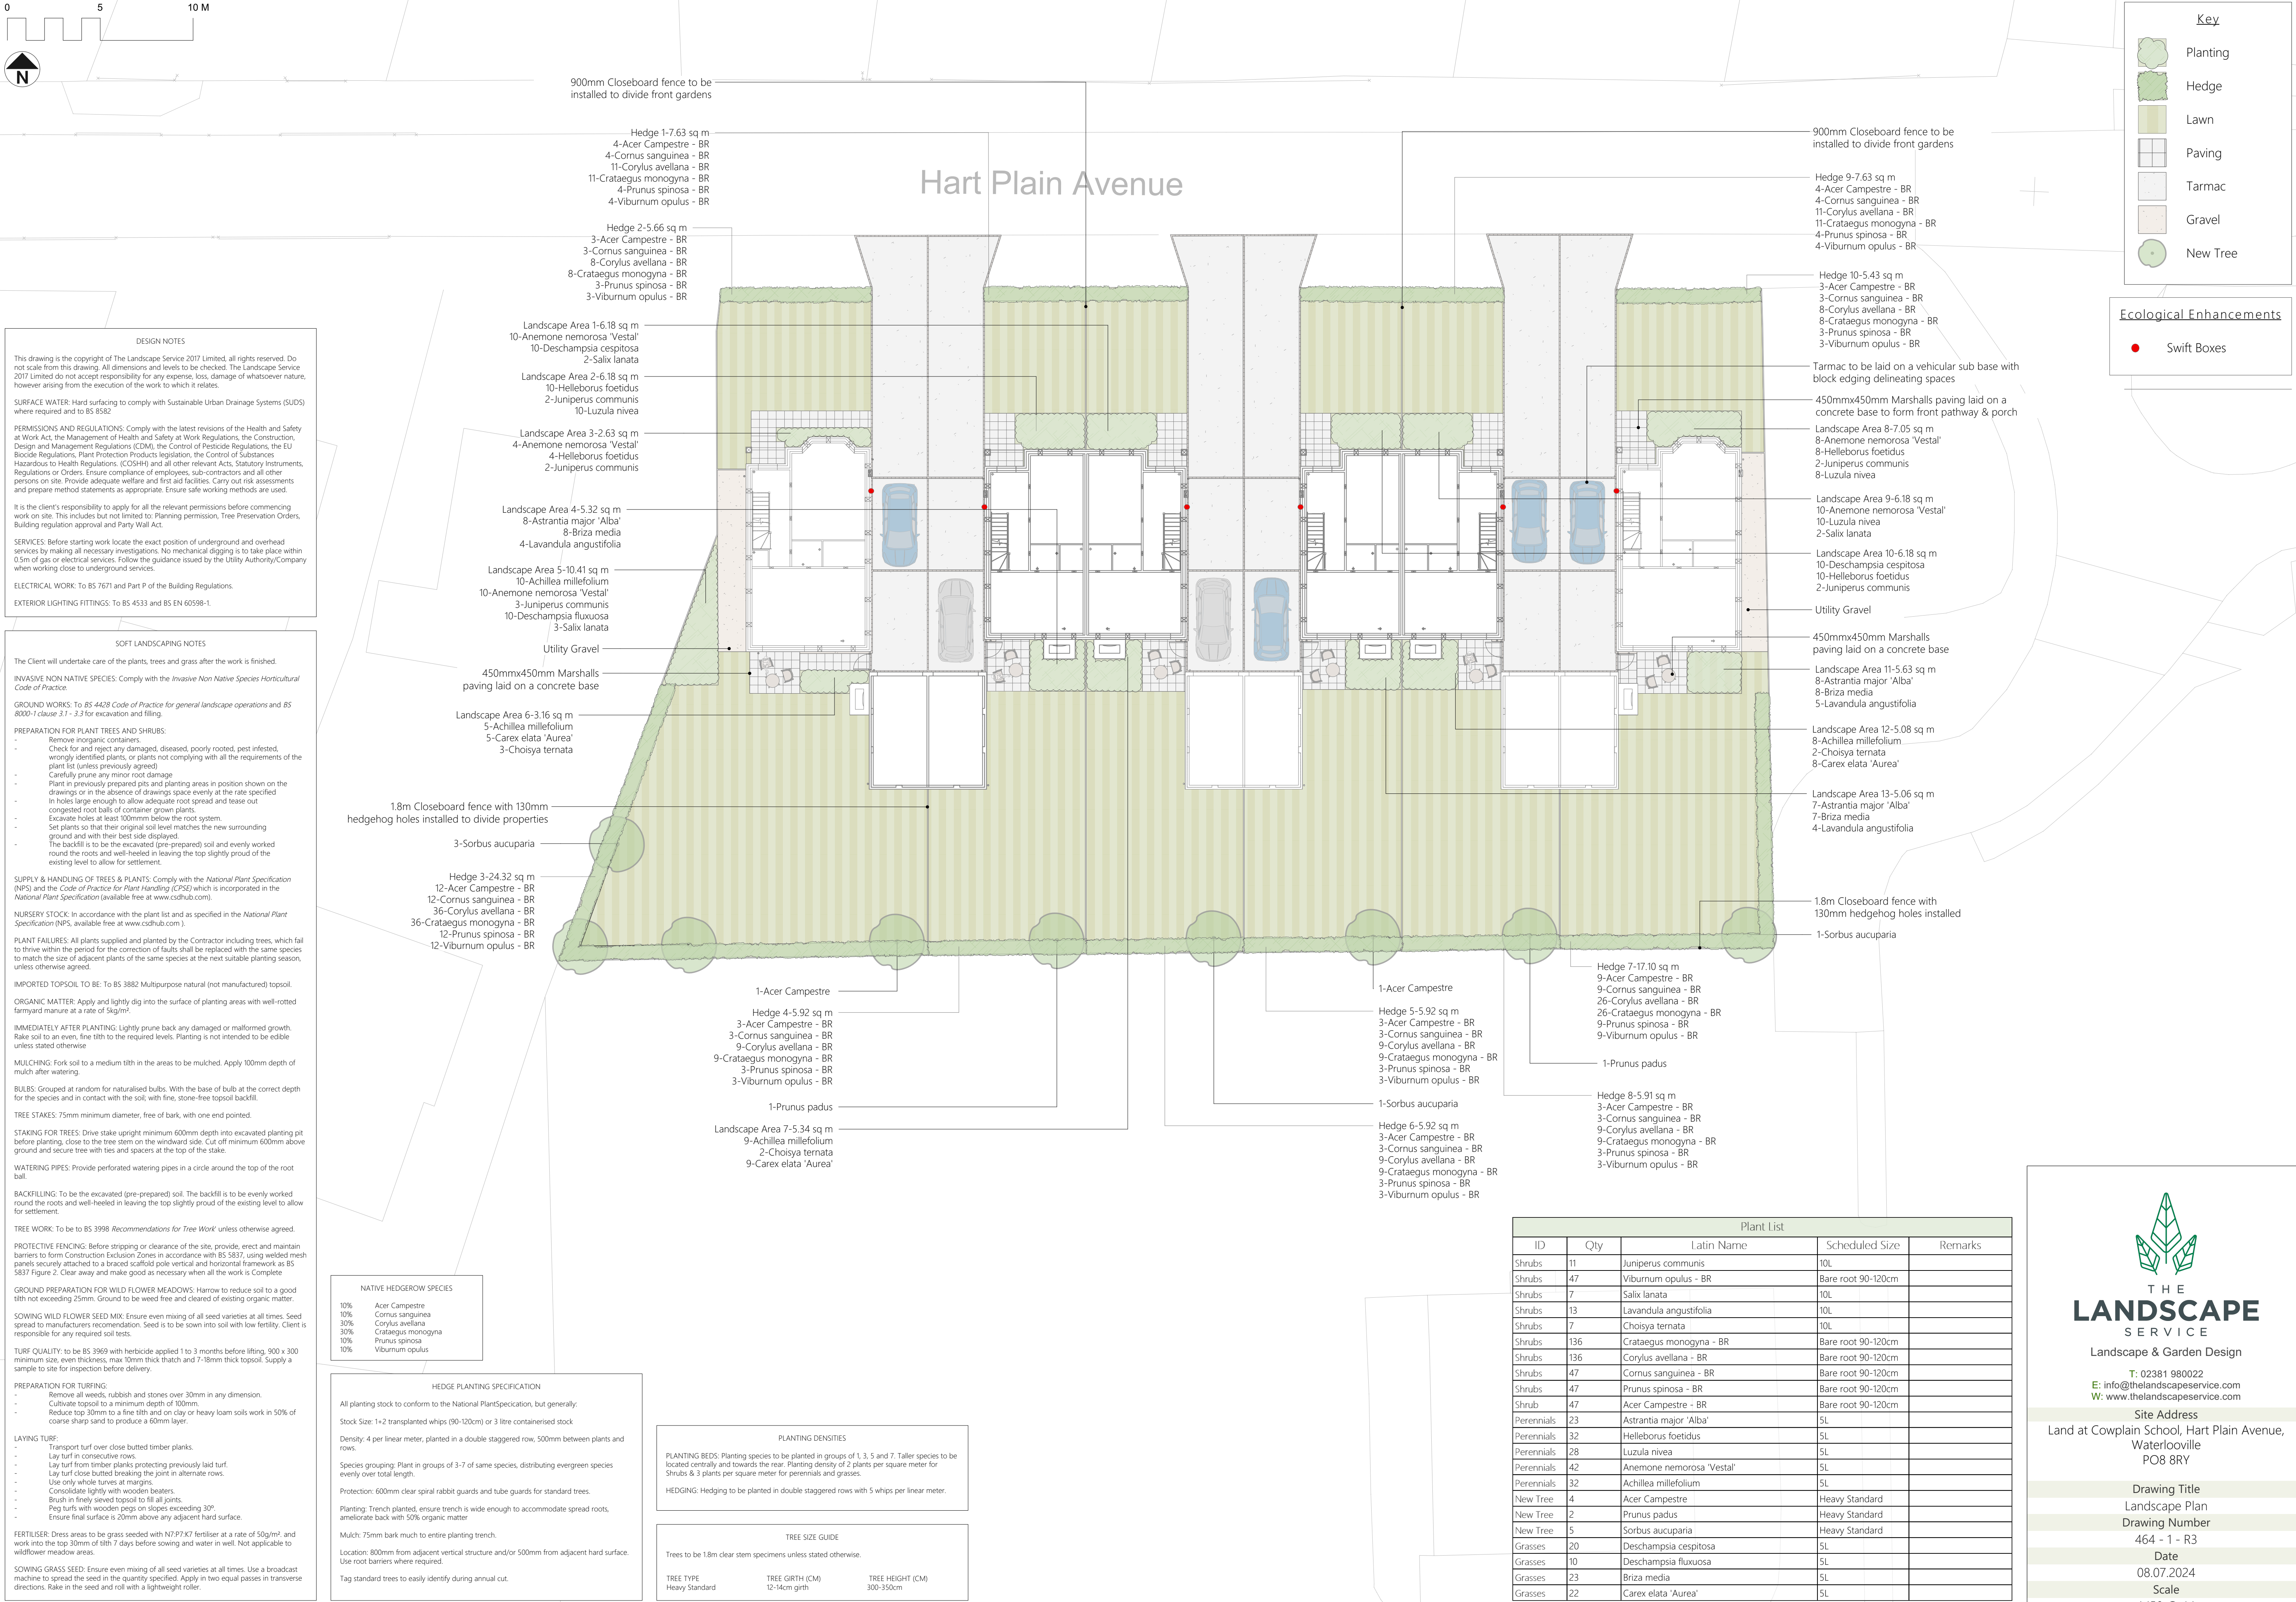
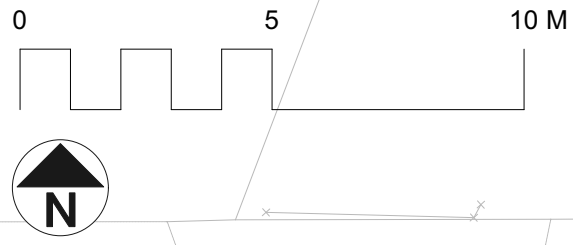


 

Key

 Planting

 Hedge

 Lawn

 Paving

 Tarmac

 Gravel

 New Tree

Ecological Enhancements

 Swift Boxes

Plant List				
ID	Qty	Latin Name	Scheduled Size	Remarks
Shrubs	11	Juniperus communis	10L	
Shrubs	47	Viburnum opulus - BR	Bare root 90-120cm	
Shrubs	7	Salix lanata	10L	
Shrubs	13	Lavandula angustifolia	10L	
Shrubs	7	Choisya ternata	10L	
Shrubs	136	Crataegus monogyna - BR	Bare root 90-120cm	
Shrubs	136	Corylus avellana - BR	Bare root 90-120cm	
Shrubs	47	Cornus sanguinea - BR	Bare root 90-120cm	
Shrubs	47	Prunus spinosa - BR	Bare root 90-120cm	
Shrub	47	Acer Campestre - BR	Bare root 90-120cm	
Perennials	23	Astrantia major 'Alba'	5L	
Perennials	32	Heleborus foetidus	5L	
Perennials	28	Luzula nivea	5L	
Perennials	42	Anemone nemorosa 'Vestal'	5L	
Perennials	32	Achillea millefolium	5L	
New Tree	4	Acer Campestre	Heavy Standard	
New Tree	2	Prunus padus	Heavy Standard	
New Tree	5	Sorbus aucuparia	Heavy Standard	
Grasses	20	Deschampsia cespitosa	5L	
Grasses	10	Deschampsia fluxuosa	5L	
Grasses	23	Briza media	5L	
Grasses	22	Carex elata 'Aurea'	5L	



T H E

LANDSCAPE

SERVICE

Landscape & Garden Design

T: 02381 980022

E: info@thelandscape-service.com

W: www.thelandscape-service.com

Site Address

Land at Cowplain School, Hart Plain Avenue,

Waterloo-ville

PO8 8RY

Drawing Title

Landscape Plan

Drawing Number

464 - 1 - R3

Date

08.07.2024

Scale

1:150 @ A1