


South Downs College (FE)

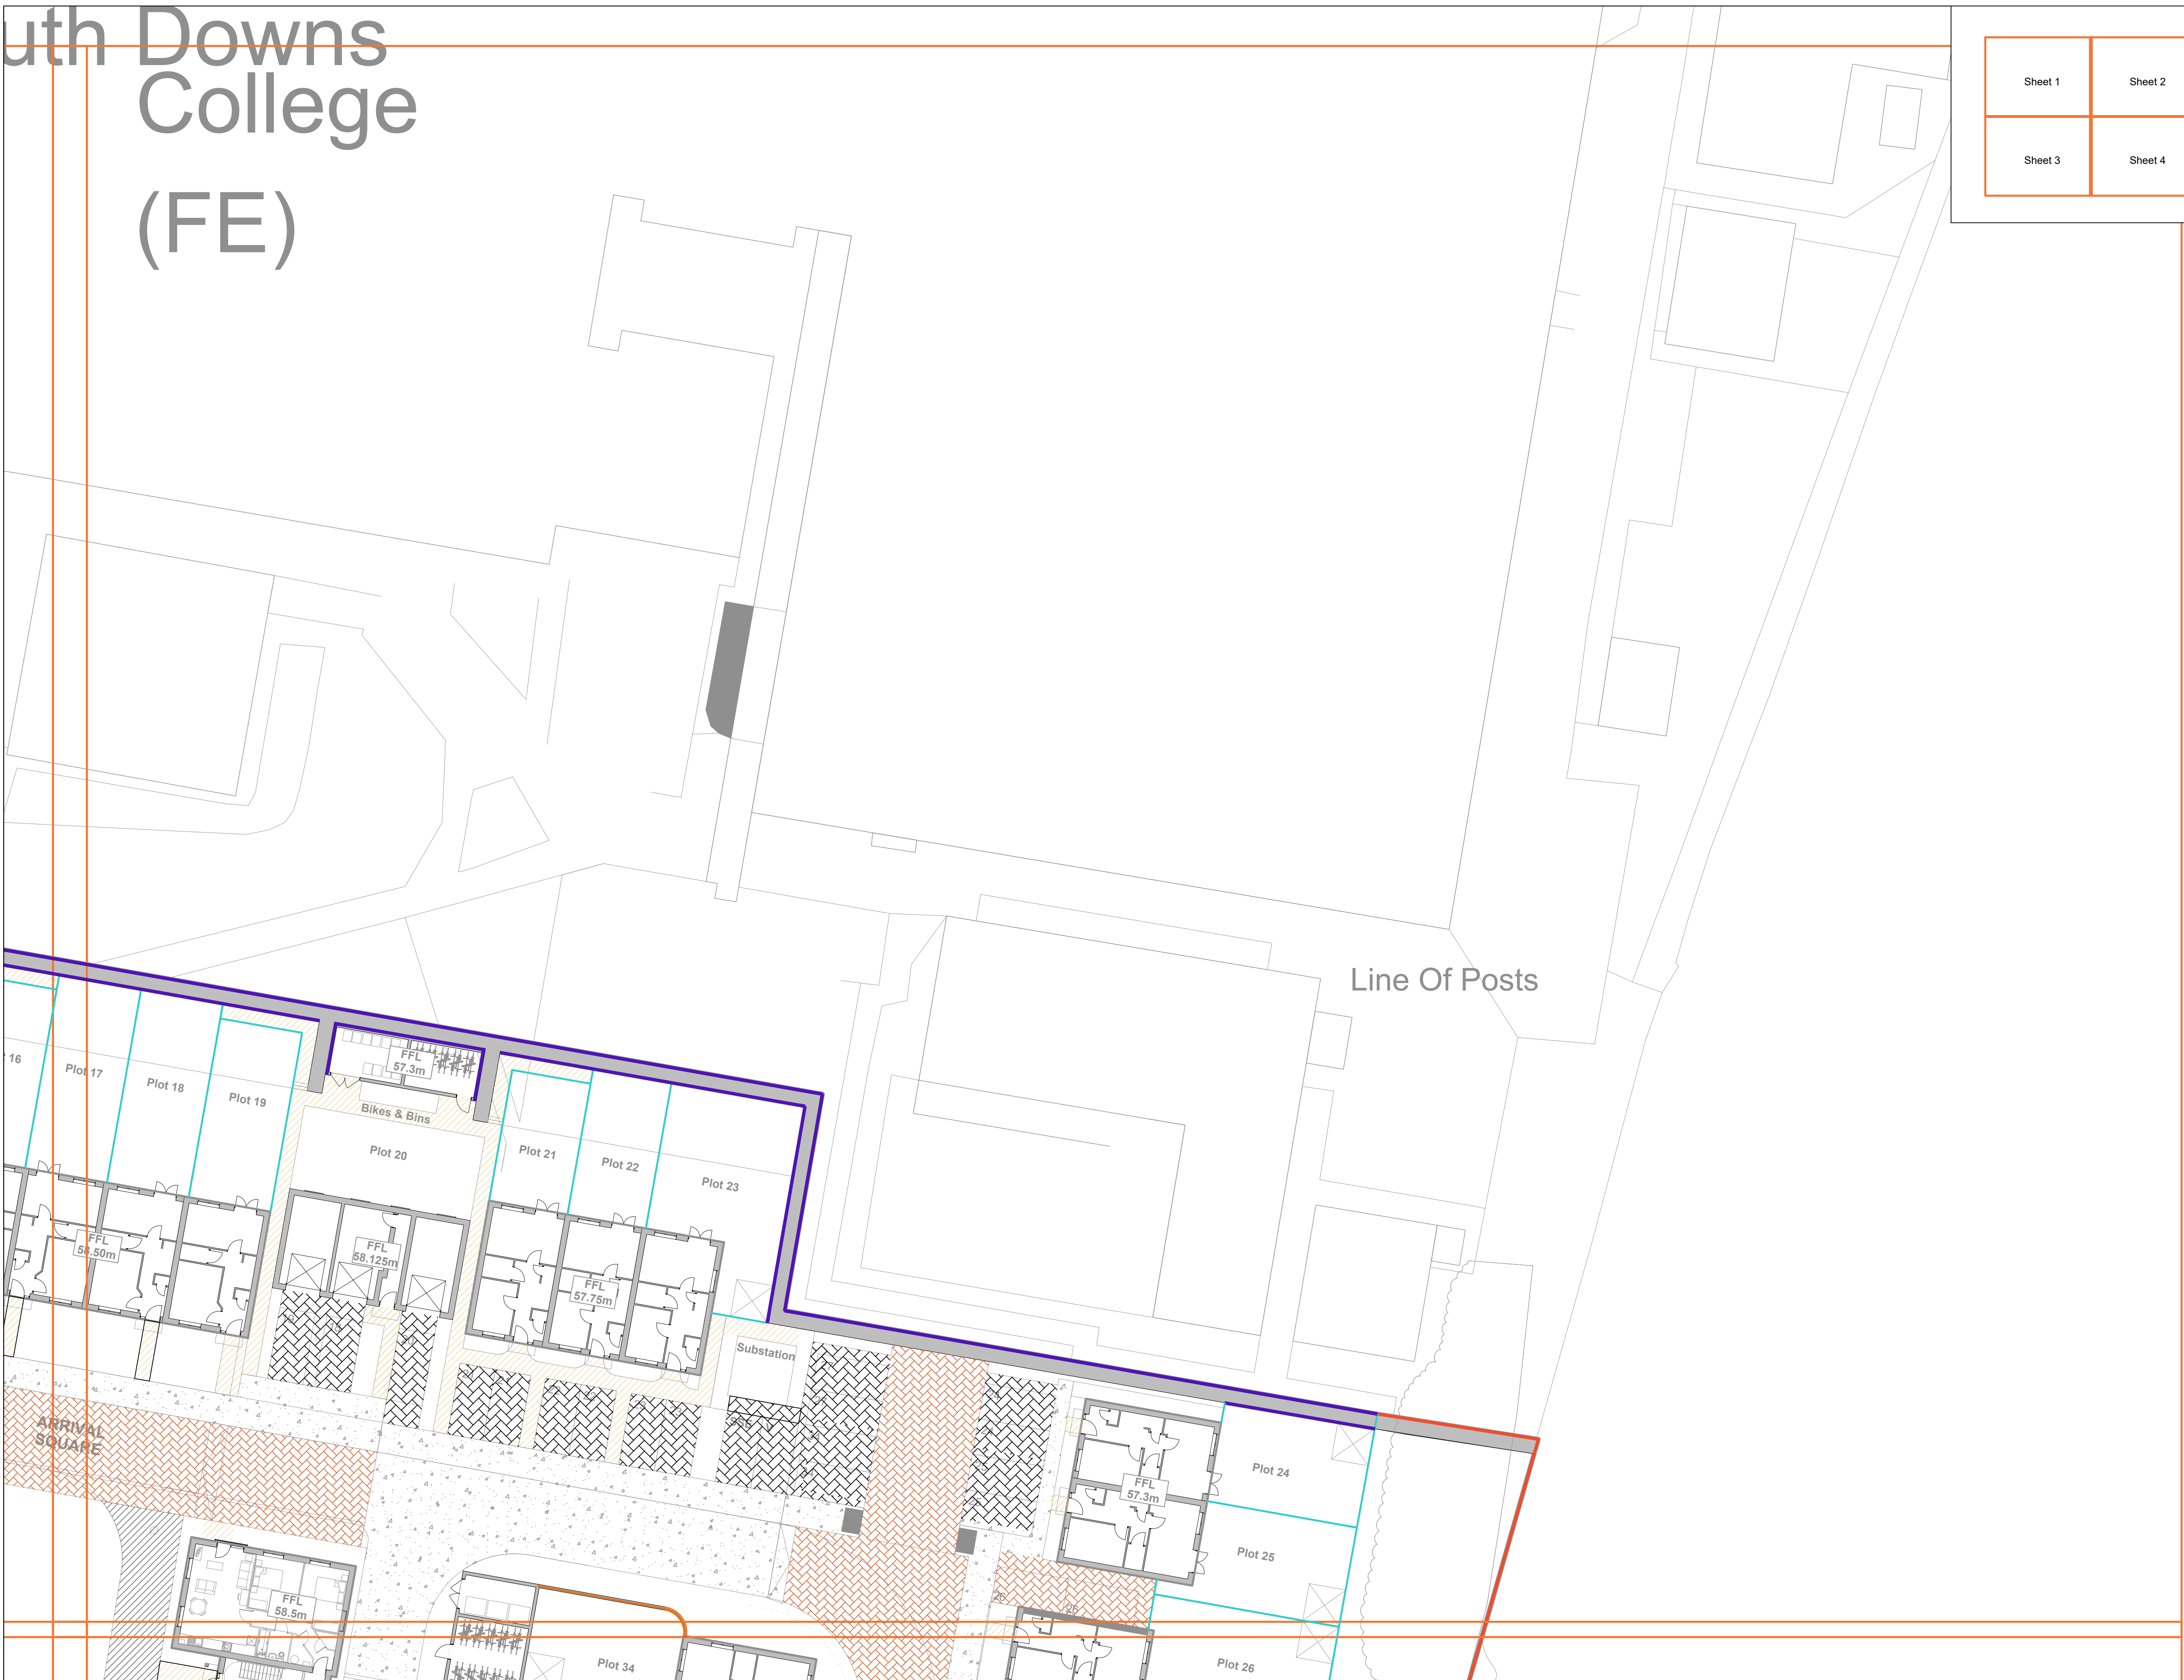


Sheet 1	Sheet 2
Sheet 3	Sheet 4

SPECIFICATION
All works generally, to comply with the written Soft Landscape Specification.

NOTES:
DO NOT SCALE FROM DRAWING
NOT FOR CONSTRUCTION, FOR PLANNING PURPOSES ONLY

- Legend
- Tarmac to road and footpaths. Laid in line with engineer's details
 - Priora permeable paving in charcoal laid in herringbone pattern from Marshalls or similar and approved. Laid in line with engineer's details.
 - Priora permeable paving in burnt ochre laid in herringbone pattern with white blocks to demarcate parking spaces from Marshalls or similar and approved. Laid in line with engineer's details.
 - Keyblok paving in burnt ochre laid in stretcher bond from Marshalls or similar and approved. Laid in line with engineer's details.
 - Proposed crossing; keyblok paving in brindle laid in stretcher bond pattern from Marshalls or similar and approved. Laid in line with engineer's details.
 - Proposed rumble strip made from concrete setts 100x100mm in silver grey. From Marshalls or similar and approved.
 - Saxon concrete paving slabs 450x450mm in buff laid in stack bond from Marshalls or similar and approved. Laid in line with engineer's details.
 - 1.8m High Closeboard Fence
 - 1.8m High Brick wall
 - Retaining wall
 - NAT201 Avenue Bench and Backrest from Kompan
 - Circuit bench 120cm hardwood from Kompan
 - Play climbing boulders from Kompan or similar

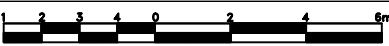

Rev	Date	Details	Drawn
D	04.03.25	Cycleway added	LS
C	24.01.24	Layout change	LS
B	17.04.24	Layout change	LS
A	20.06.23	Layout change	JH



HEAD OFFICE
Rodbourne Rail Business Centre, Grange Lane,
Malmesbury, SN16 0ES
Tel: 01666 825646

4 & 5 The Old Mill, Fry's Yard, Bridge Street,
Codalming, GU7 1HP
Tel: 01483 425714

Suite 6, Crescent House, Yonge Close,
Eastleigh, SO50 9SX
Tel: 02382 026300

email: mail@acdenv.co.uk
www.acdenviromental.co.uk

scheme: Havant and
South Downs College
client: Places for People
drawing: Hard Landscape Proposals
date: March 2022
scale: 1:200@A1
drawing no: PRI22116 12 Sheet 2
drawn: LS checked: DKM

Copyright of ACD Environmental Ltd. All rights described in Chapter IV of the Copyright, Designs and Patents Act 1988 have been generally asserted. 2011. Copyright of this plan remains with ACD until all fees have been paid in full.