

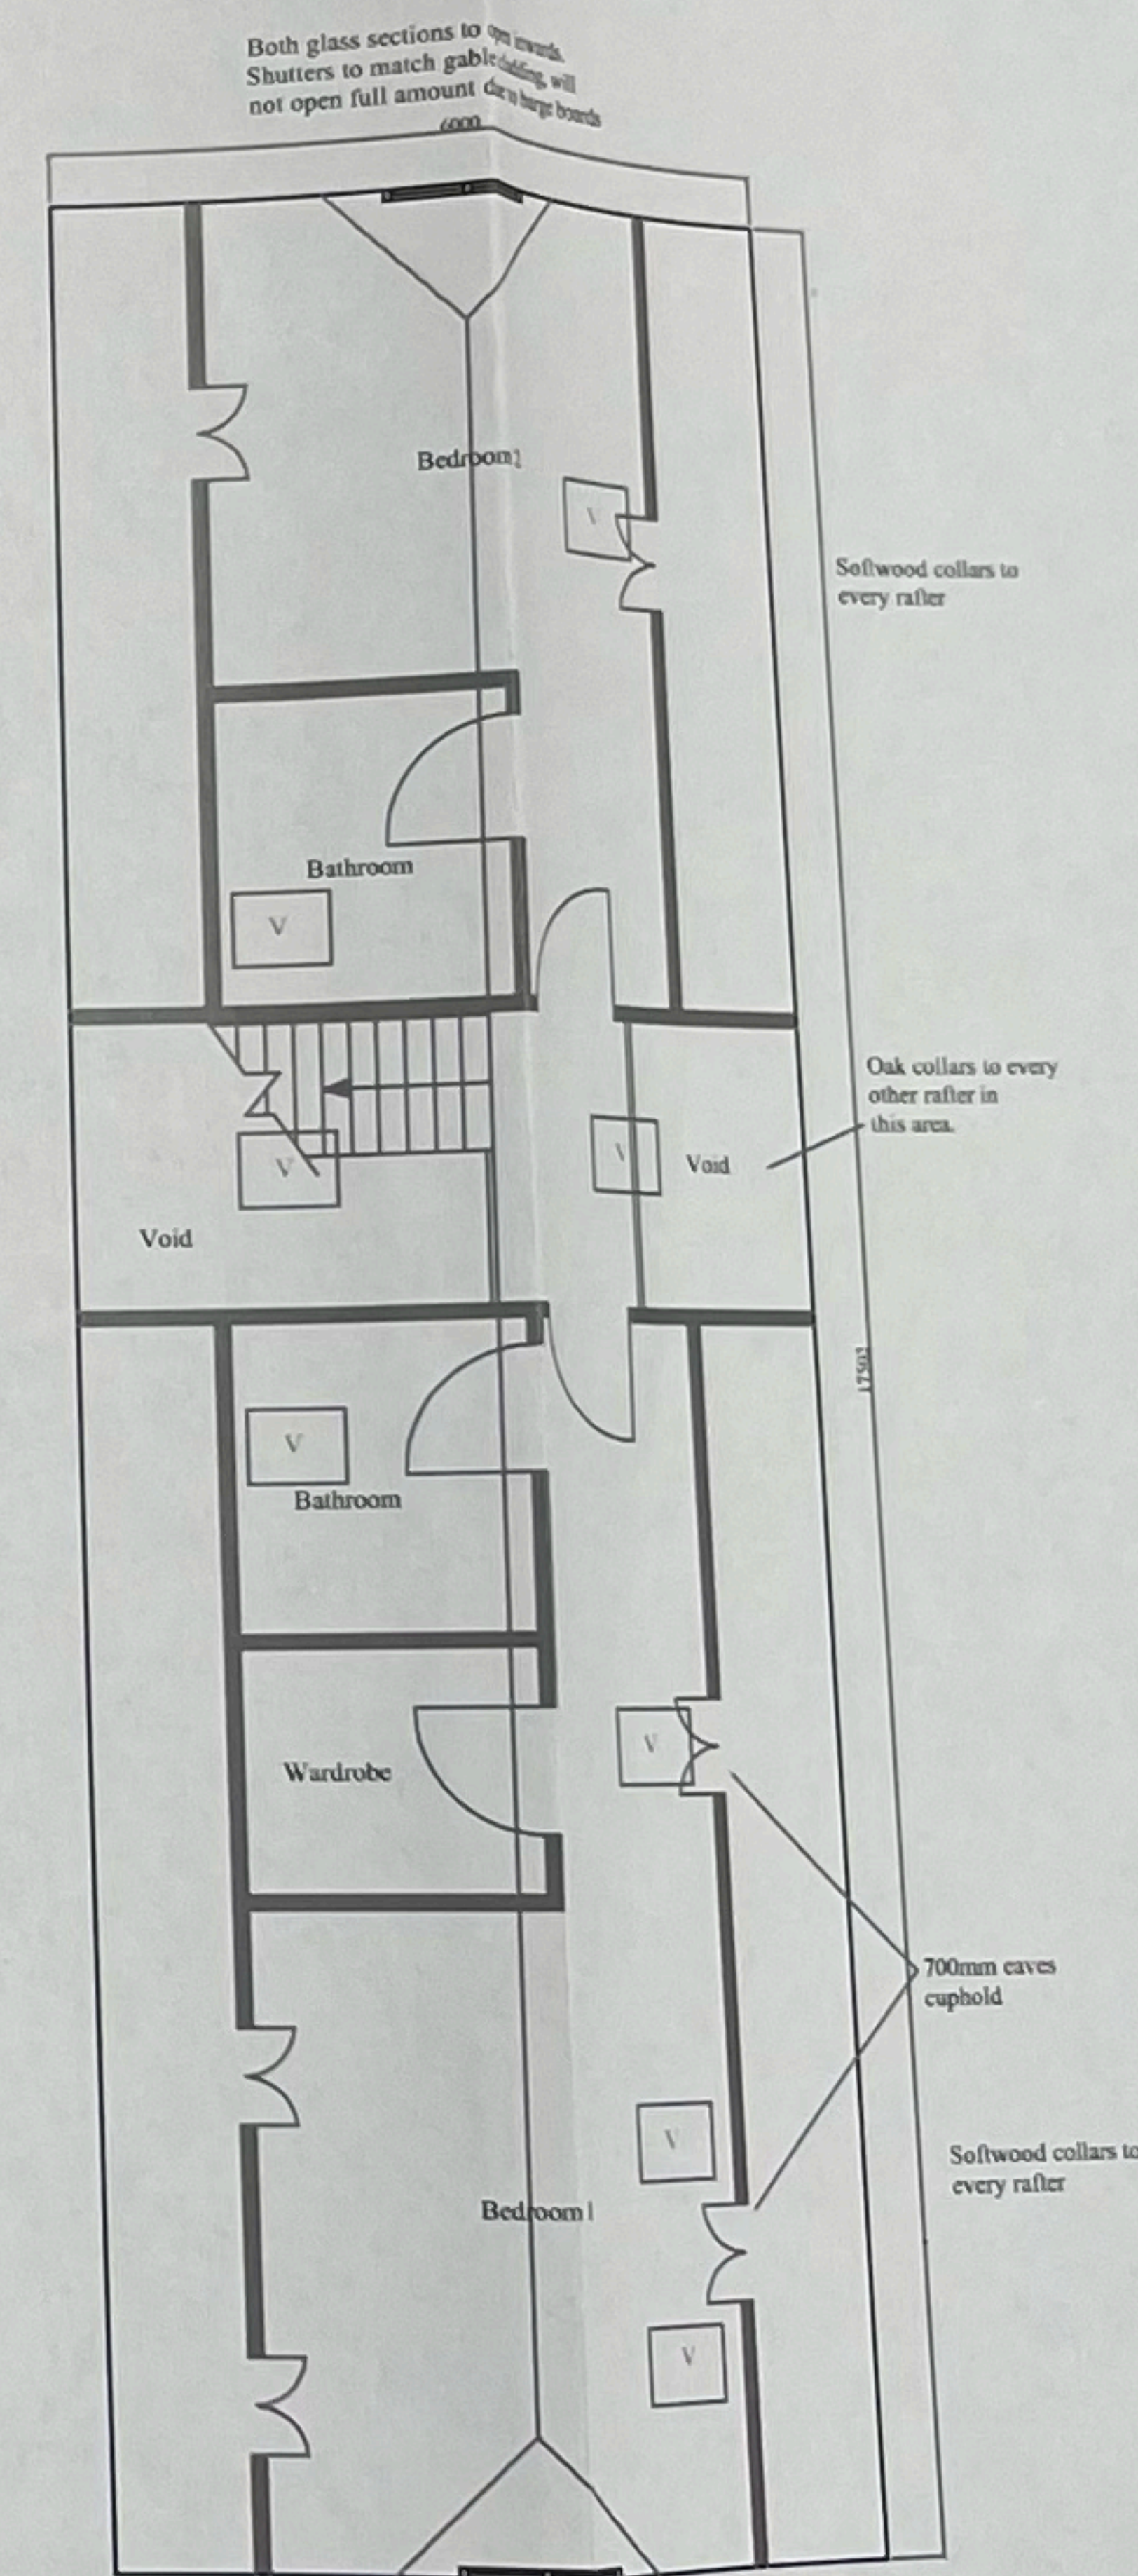
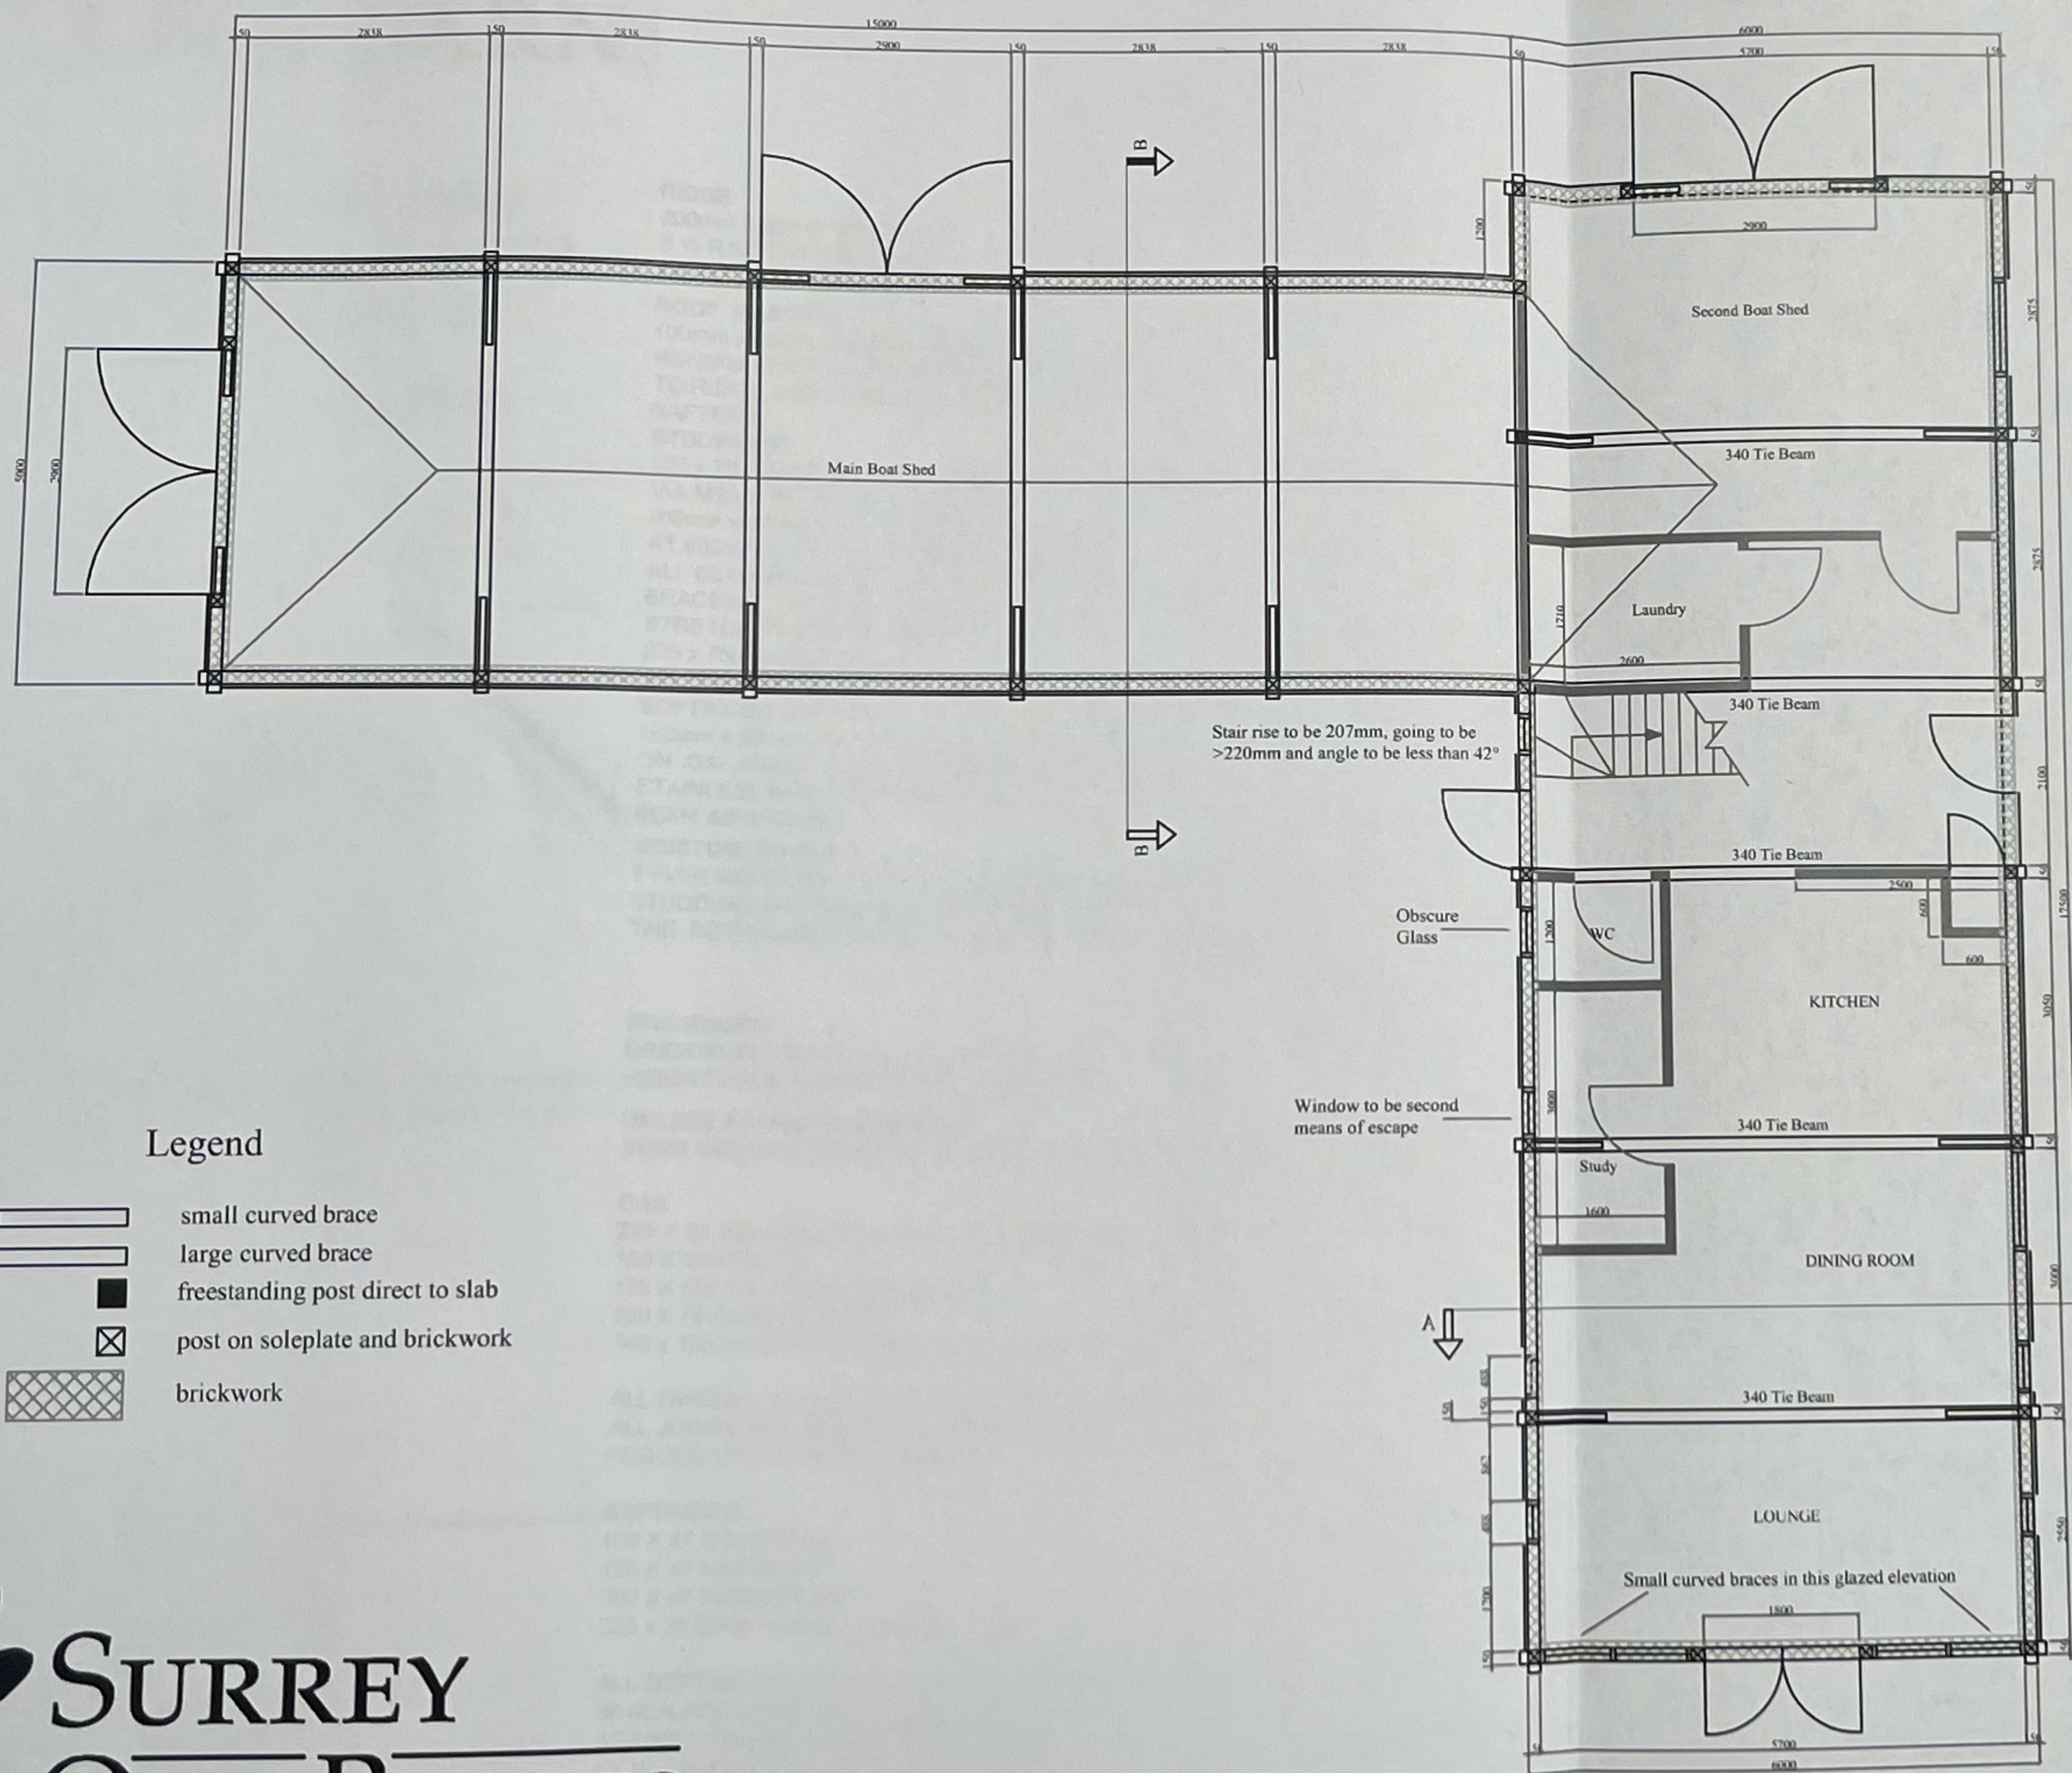
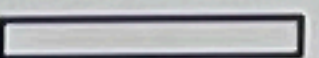


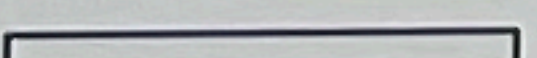

Legend

-  small curved brace
-  large curved brace
-  freestanding post direct to slab
-  post on soleplate and brickwork
-  brickwork

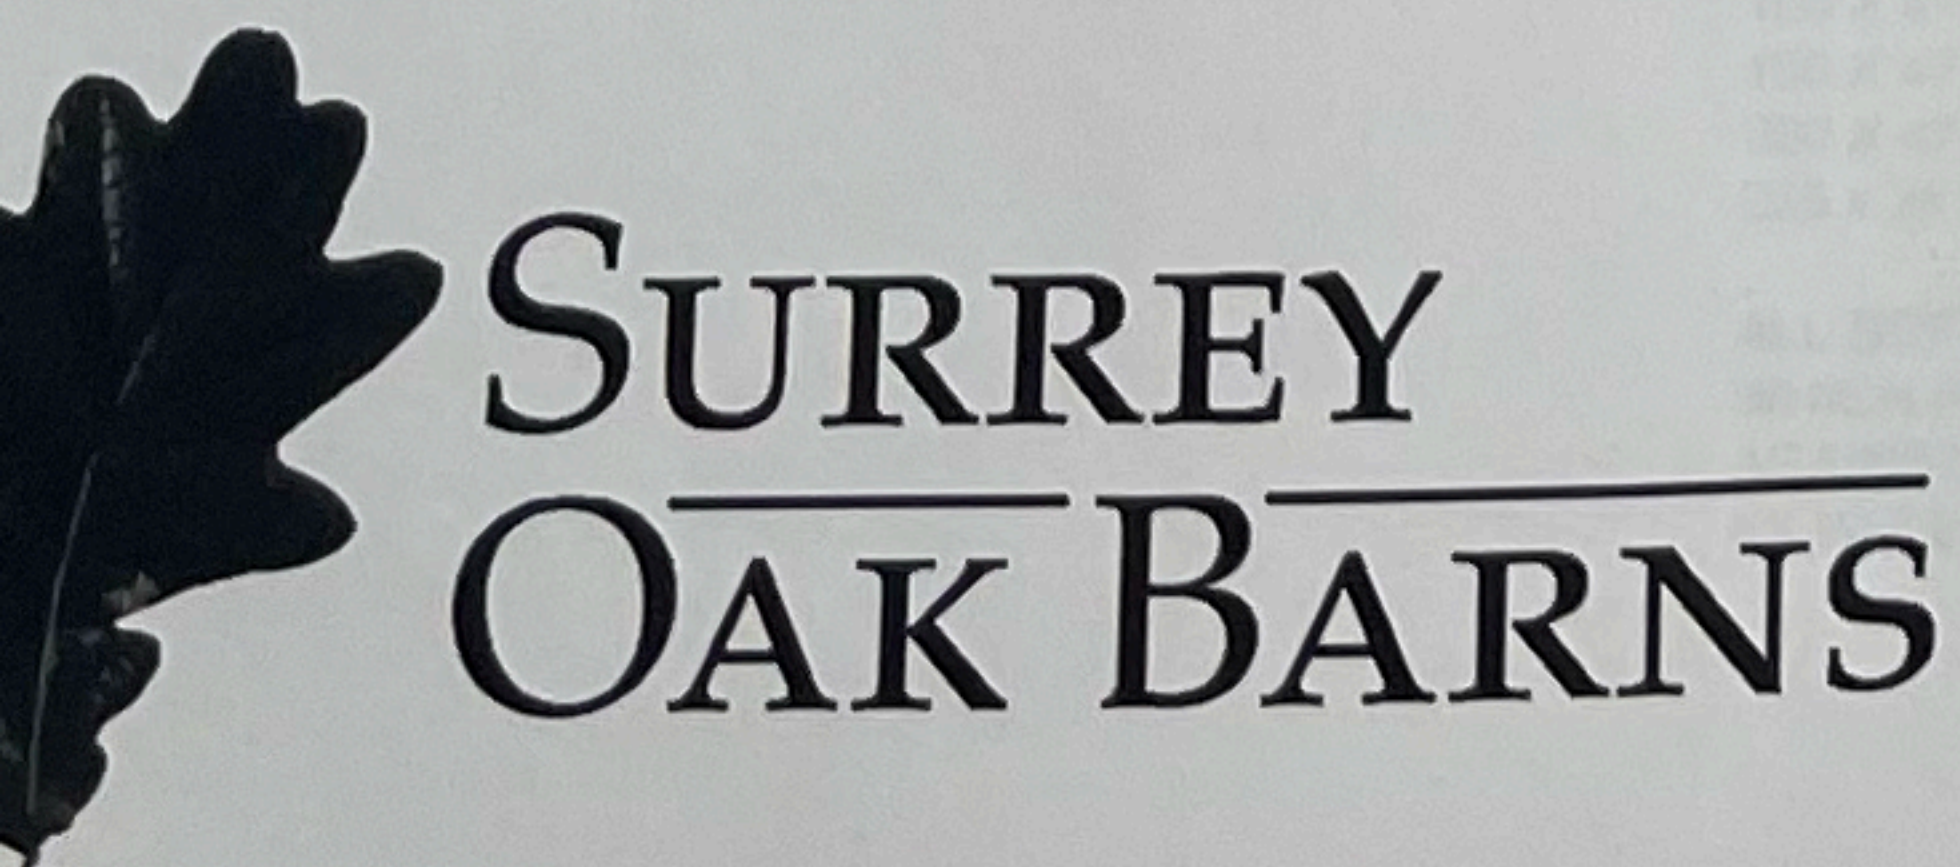

Witley Station, Wormley
Godalming, Surrey, GU8 5TB
Tel. (01483) 420258

drawing is the copyright of Surrey Oak Barns.
production only by written authority.

CLIENT'S COPY

Client: SOB LEWIS		Drawing Title: FRAME PLANS		Date: 21.03.2011	
Drawn: SRH	Checked:	Scale: 1:100	Ref: 12302 SOB	Drawing No. PL'001	Rev B - 24-03-11