

REFUSE VEHICLE ACCESSING SITE




REFUSE VEHICLE EXITING SITE



FIRE TENDER ACCESSING SITE



FIRE TENDER EXITING SITE

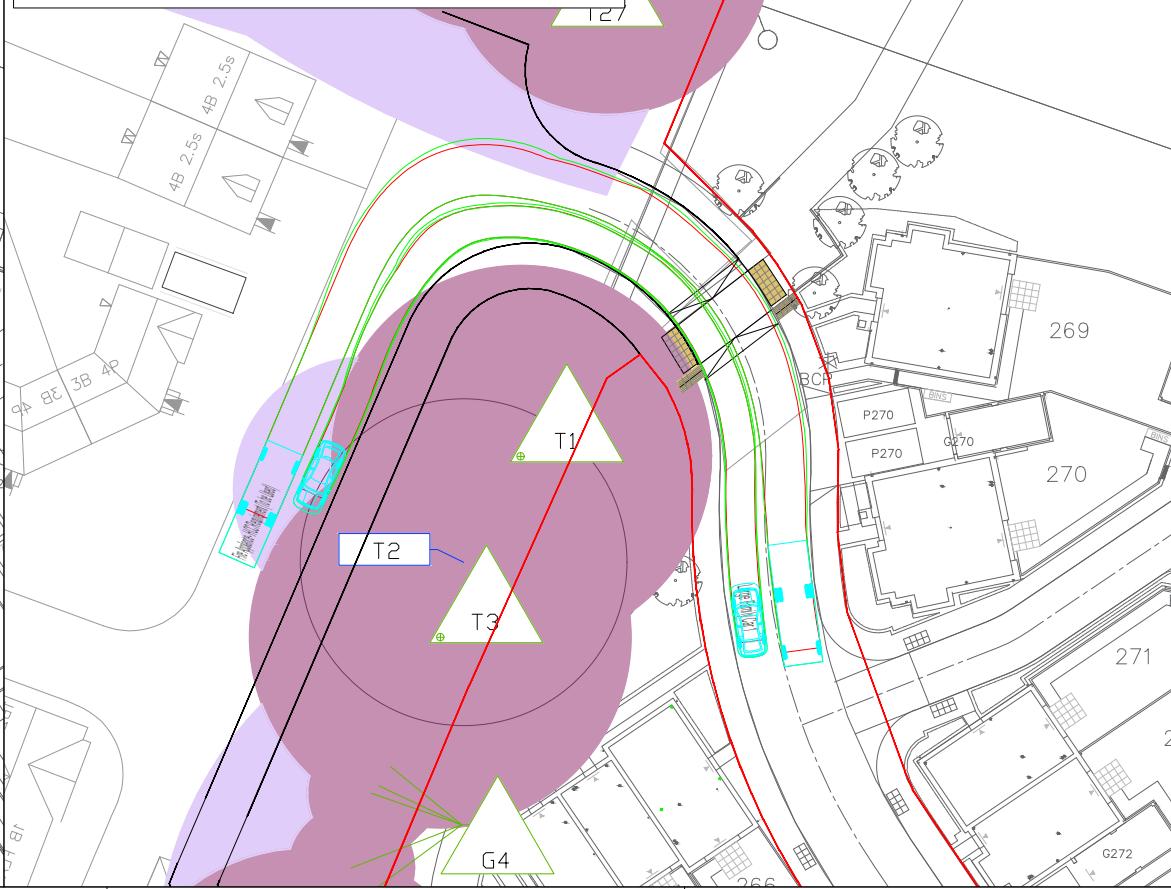


The drawings, information and data recorded in this document ("the information") is the property of Paul Basham Associates. This document and the information are solely for the use of the authorised recipient and this document may not be used, copied or reproduced in whole or part for any purposes other than which it was supplied by Paul Basham Associates. Paul Basham Associates makes no representation, undertakes no duty and accepts no responsibilities to any third party who may use or rely upon this document or the information.

GENERAL NOTES


1. THIS DRAWING IS INTENDED TO BE READ IN CONJUNCTION WITH ALL RELEVANT ARCHITECTS, ENGINEERS, SERVICES AND SPECIALIST DRAWINGS, DETAILS AND SPECIFICATIONS.
2. ANY VARIATIONS OR DISCREPANCIES BETWEEN THESE DRAWINGS IN TERMS OF DIMENSIONS OR DETAILS SHOULD BE DRAWN TO THE ATTENTION OF THE ARCHITECT AND/OR THE ENGINEER FOR CLARIFICATION.
3. ALL FIGURED DIMENSIONS TO BE TAKEN IN PREFERENCE TO SCALED DIMENSIONS. DO NOT SCALE THIS DRAWING.
4. PAUL BASHAM ASSOCIATES ACCEPTS NO RESPONSIBILITY FOR THE ACCURACY OF BACKGROUND INFORMATION PRODUCED BY THIRD PARTIES – THIS MUST BE TREATED AS INDICATIVE ONLY.
5. THIS DRAWING SHOULD ONLY BE USED FOR CONSTRUCTION IF THE PROJECT PHASE IN THE TITLE FRAME BELOW IS SHOWN AS "CONSTRUCTION". PAUL BASHAM ASSOCIATES TAKE NO RESPONSIBILITY FOR CONSTRUCTION WORKS UNDERTAKEN TO DRAWINGS WHICH ARE NOT MARKED UNDER THIS PHASE.
6. ALL VEHICLES HAVE BEEN TRACKED AT 10MPH.

VEHICLE PROFILE

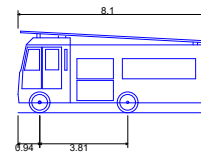

Fire Appliance - HCC Requirement (To be Used)

Overall Length	8.100m
Overall Width	2.530m
Overall Body Height	3.541m
Min Body Ground Clearance	0.426m
Track Width	2.550m
Lock to lock time	6.00s
Kerb to Kerb Turning Radius	7.750m

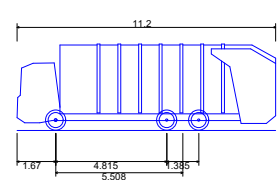

Phoenix 2 Duo (P2-15W with Elite 6x4 chassis)

Overall Length	11.200m
Overall Width	2.530m
Overall Body Height	3.751m
Min Body Ground Clearance	0.304m
Track Width	2.500m
Lock to lock time	4.00s
Kerb to Kerb Turning Radius	9.500m

KEY

— RED LINE BOUNDARY



PRELIMINARY

DRAWING/DESIGN IS STILL 'IN DEVELOPMENT'
YOU ARE ADVISED TO MAKE DUE ALLOWANCE

Project Name	LAND NORTH OF WOODCROFT FARM, HORNDEAN
Project Phase	PRELIMINARY

Title	SWEPT PATH ANALYSIS OF THE EASTERN ACCESS ROAD - FIRE TENDER AND REFUSE VEHICLE
-------	---



Paul Basham Associates Ltd
The Bothy, Cams Hall Estate, Fareham, PO16 8UT
01329 711 000
info@paulbashamassociates.com www.paulbashamassociates.com

Client



P02	UPDATED ACCESS DESIGN		07.01.25	CID	KCH
P01	FIRST ISSUE		16.08.24	CID	TAF
Rev	Description		Date	By	App'd
Date Created		Drawn By	Approved By		Suitability Code
13.08.24		CID	TAF		-
PBA Project Number			Scale		
167.0006			1:500 (AT A3)		
PBA Drawing No:				Revision	
167.0006-0008				P02	