


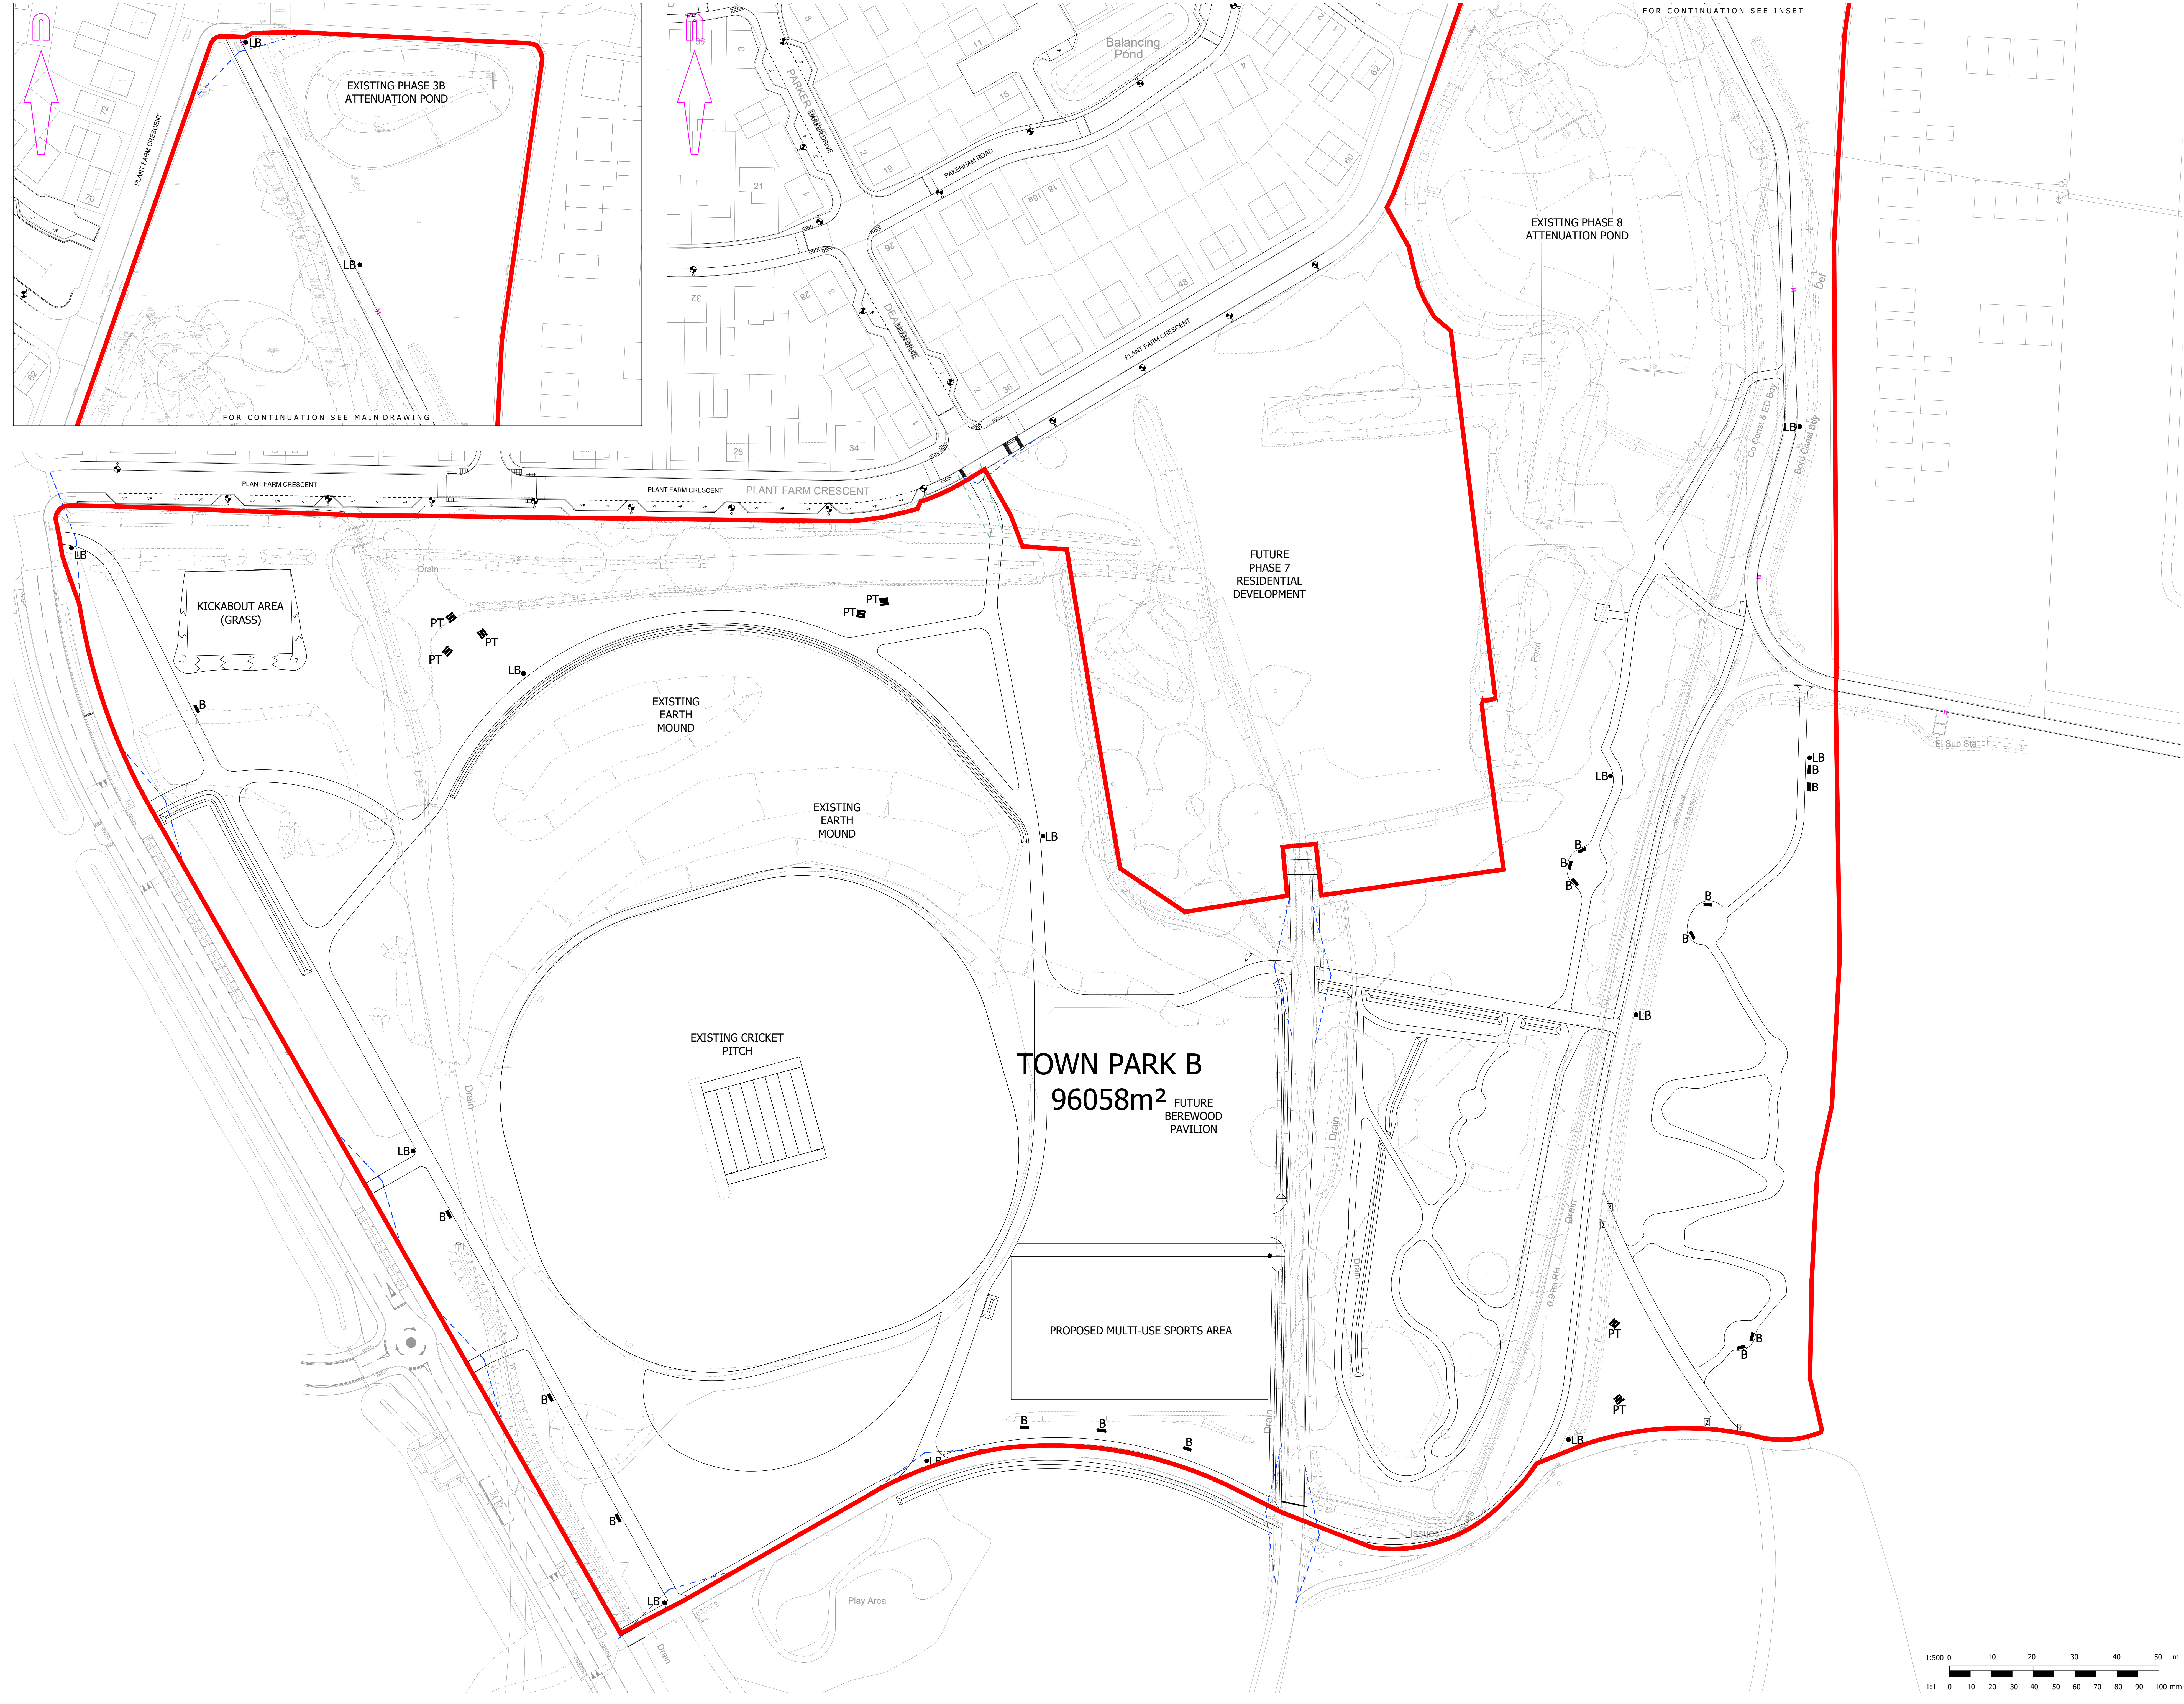

NOTES

1. SUBJECT TO APPROVAL BY HAMPSHIRE COUNTY COUNCIL.

KEY

- TOWN PARK, DEVELOPMENT BOUNDARY
- - - 4.0m x 17.0m CYCLIST VISIBILITY
- - - 1.5m x 17.0m PEDESTRIAN VISIBILITY

FOR APPROVAL
NOT FOR CONSTRUCTION

A	RLB AMENDED	RHA	26/03/2025
rev.	amendment	checked	date

m3 mayer brown
Mayer Brown Limited Lion House
Orchard Road Woking Surrey GU24 0AP
Telephone 01483 750 508 Fax 01483 750 437
wokingoffice@mayerbrown.co.uk www.mayerbrown.co.uk

Client	granger plc		
project	BEREWOOD, WATERLOOVILLE TOWN PARK PHASE B		
scale	1:500	drawn by	NT checked by RHA
date	MARCH 2025	cad file	RD_42.dwg
title	CYCLIST VISIBILITY		
drawing number	GTWVILLE_TP2/RD/42		rev. A