


ISO A1 594mm x 841mm
Project Management Initials: JSCott Drawn: HR
Approved: JSCott Checked: CP
Designer: HR
Revision: C02
Last saved by: RIDLERW(2025-02-07) Last Picked: 2025-02-07
Filename: C:\pwworking\aecom\us09_uk_2020\0454975\LANG-ACM-ZZ-F5-DR-ZZ-051505

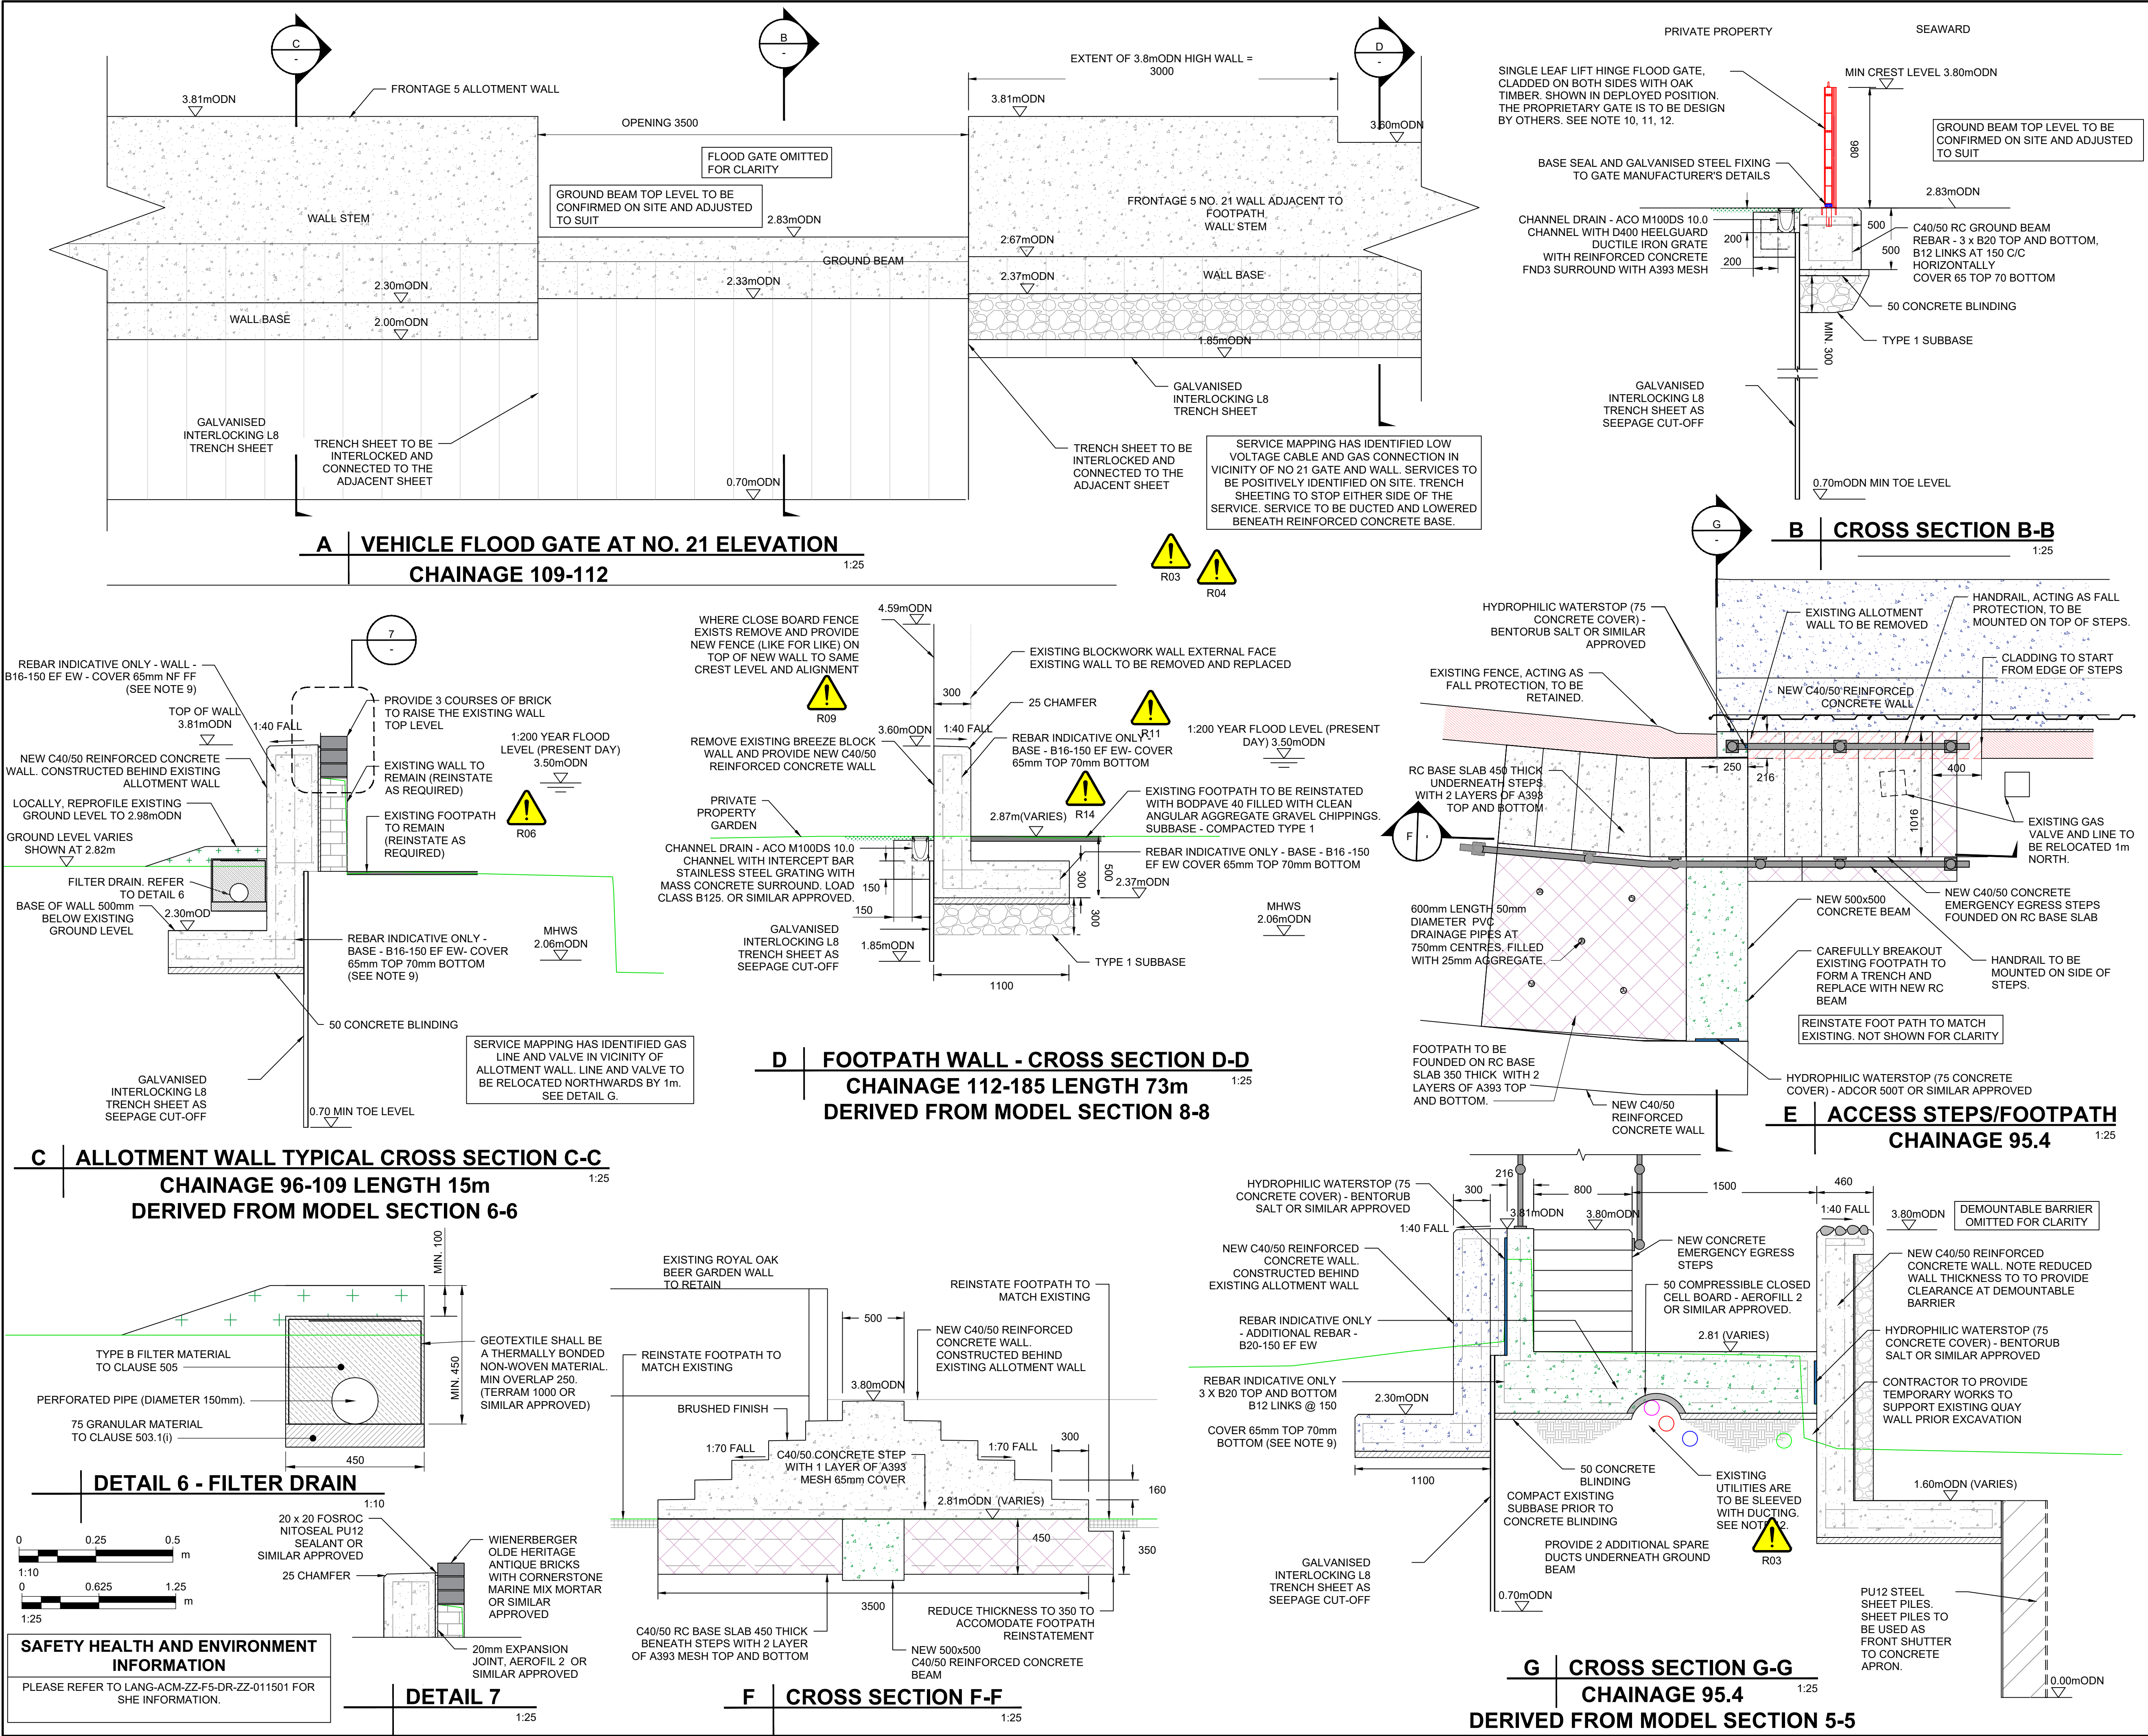

PROJECT
Langstone Flood and Coastal Erosion Risk Management Scheme

CLIENT
HAVANT BOROUGH COUNCIL

CONSULTANT
Midpoint, Alençon Link,
Basingstoke, Hampshire,
RG21 7PP
T:
www.aecom.com

- NOTES**
- GENERAL NOTES
1. THIS DOCUMENT IS TO BE READ IN CONJUNCTION WITH ALL OTHER RELEVANT DOCUMENTATION.
 2. DO NOT SCALE FROM THIS DRAWING. USE ONLY PRINTED DIMENSIONS.
 3. ALL DIMENSIONS IN MILLIMETRES. ALL CHAINAGES, LEVELS AND COORDINATES ARE IN METRES, UNLESS DEFINED OTHERWISE.
 4. DEFENCE LENGTHS SHOWN ARE APPROXIMATE. THE EXACT EXTENT OF THE TYPICAL CROSS SECTION IS TO BE CONFIRMED ON SITE WITH THE SUPERVISOR.
 5. EXISTING PATH LEVELS VARIES ALONGS DEFENCE LENGTH, AND BEACH LEVEL VARY SPATIALLY AND WITH TIME.
 6. THIS DRAWING IS TO BE READ IN CONJUNCTION WITH THE RISK REGISTER (LANG-ACM-ZZ-ZZ-RK-ZZ-000106) FOR ANY IDENTIFIED POTENTIAL RISKS.
 7. ALSO REFER TO DRAWINGS:
GENERAL ARRANGEMENT - # 011501
MODEL CROSS SECTIONS - # 031502 AND # 031503
DRAINAGE - # 011051, # 021052 AND # 051054
STANDARD DETAILS - # 051060 TO # 051065
REBAR DETAILS - # 081951 TO # 081956
 8. DRAWING SPECIFIC NOTES
 9. IDENTIFY ALL EXISTING DRAINAGE ACROSS FLOOD DEFENCE ALIGNMENT AND PROVIDE FLAP VALVES TO ENSURE DRAINAGE IS MAINTAINED. REFER TO DRAWING 050501 FOR DETAILS.
 10. FLOOD GATE AND GLASS BARRIER ARE TO BE DESIGNED BY MANUFACTURER. REFER TO MANUFACTURER'S DRAWING FC21584-FOI-XX-XX-DR-X-0102 FOR DETAILS.
 11. BEFORE FABRICATING THE GATE AND GLASS BARRIER, THE CONTRACTOR SHALL CONFIRM THE FINAL STRUCTURAL OPENING DIMENSIONS AND ALIGNMENT WITH THE DESIGNER AND GATE AND GLASS BARRIER MANUFACTURER.
 12. CONTRACTOR SHALL UTILISE TEMPLATE WHERE PRACTICABLE TO LOCATE FIXING POINTS FROM GATE AND GLASS BARRIER, TO MINIMISE FIXINGS CLASHING WITH REBAR.
 13. POSITION OF SERVICES HAS BEEN INFORMED BY A COMBINATION OF GPR SURVEY DATA AND INFORMATION PROVIDED BY UTILITY COMPANIES. SERVICES ARE TO BE POSITIVELY IDENTIFIED ON SITE PRIOR TO WORKS COMMENCING. WHERE POSSIBLE, SERVICES ARE TO BE IN SEPARATE DUCTS. SEALANT TO BE PROVIDED IN AND AROUND DUCTS.
 14. SURFACE FINISH:
UNFORMED CONCRETE (BURIED) - BASIC FINISH
UNFORMED CONCRETE (EXPOSED) - EXPOSED AGGREGATE FINISH
CONCRETE STEPS - BRUSHED FINISH
FORMED CONCRETE (CLADDED) - ORDINARY FINISH
FORMED CONCRETE (EXPOSED) - EXPOSED AGGREGATE FINISH

ISSUE/REVISION		
P01	21/11/23	100% Detailed Design
P02	09/02/24	100% Detailed Design
C01	09/02/24	Construction Issue
P03	04/02/25	No 21. Update
C02	04/02/25	No 21. Update
I/R	DATE	DESCRIPTION

ISSUE PURPOSE / SUITABILITY
Detail Design Authorised/Accepted

KEY PLAN

PROJECT NUMBER
60656877

SHEET TITLE
FRONTAGE 5
TYPICAL DETAILS
SHEET 2
ROYAL OAK NORTH AND ALLOTMENT

SHEET NUMBER
LANG-ACM-ZZ-F5-DR-ZZ-051505