

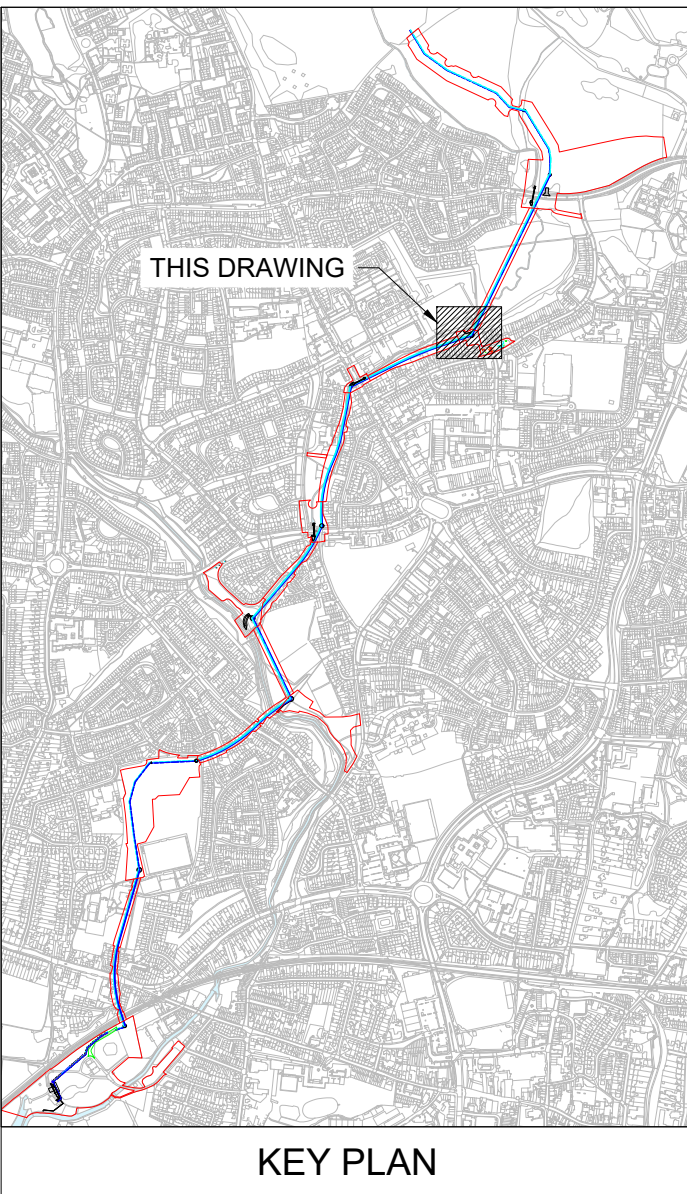


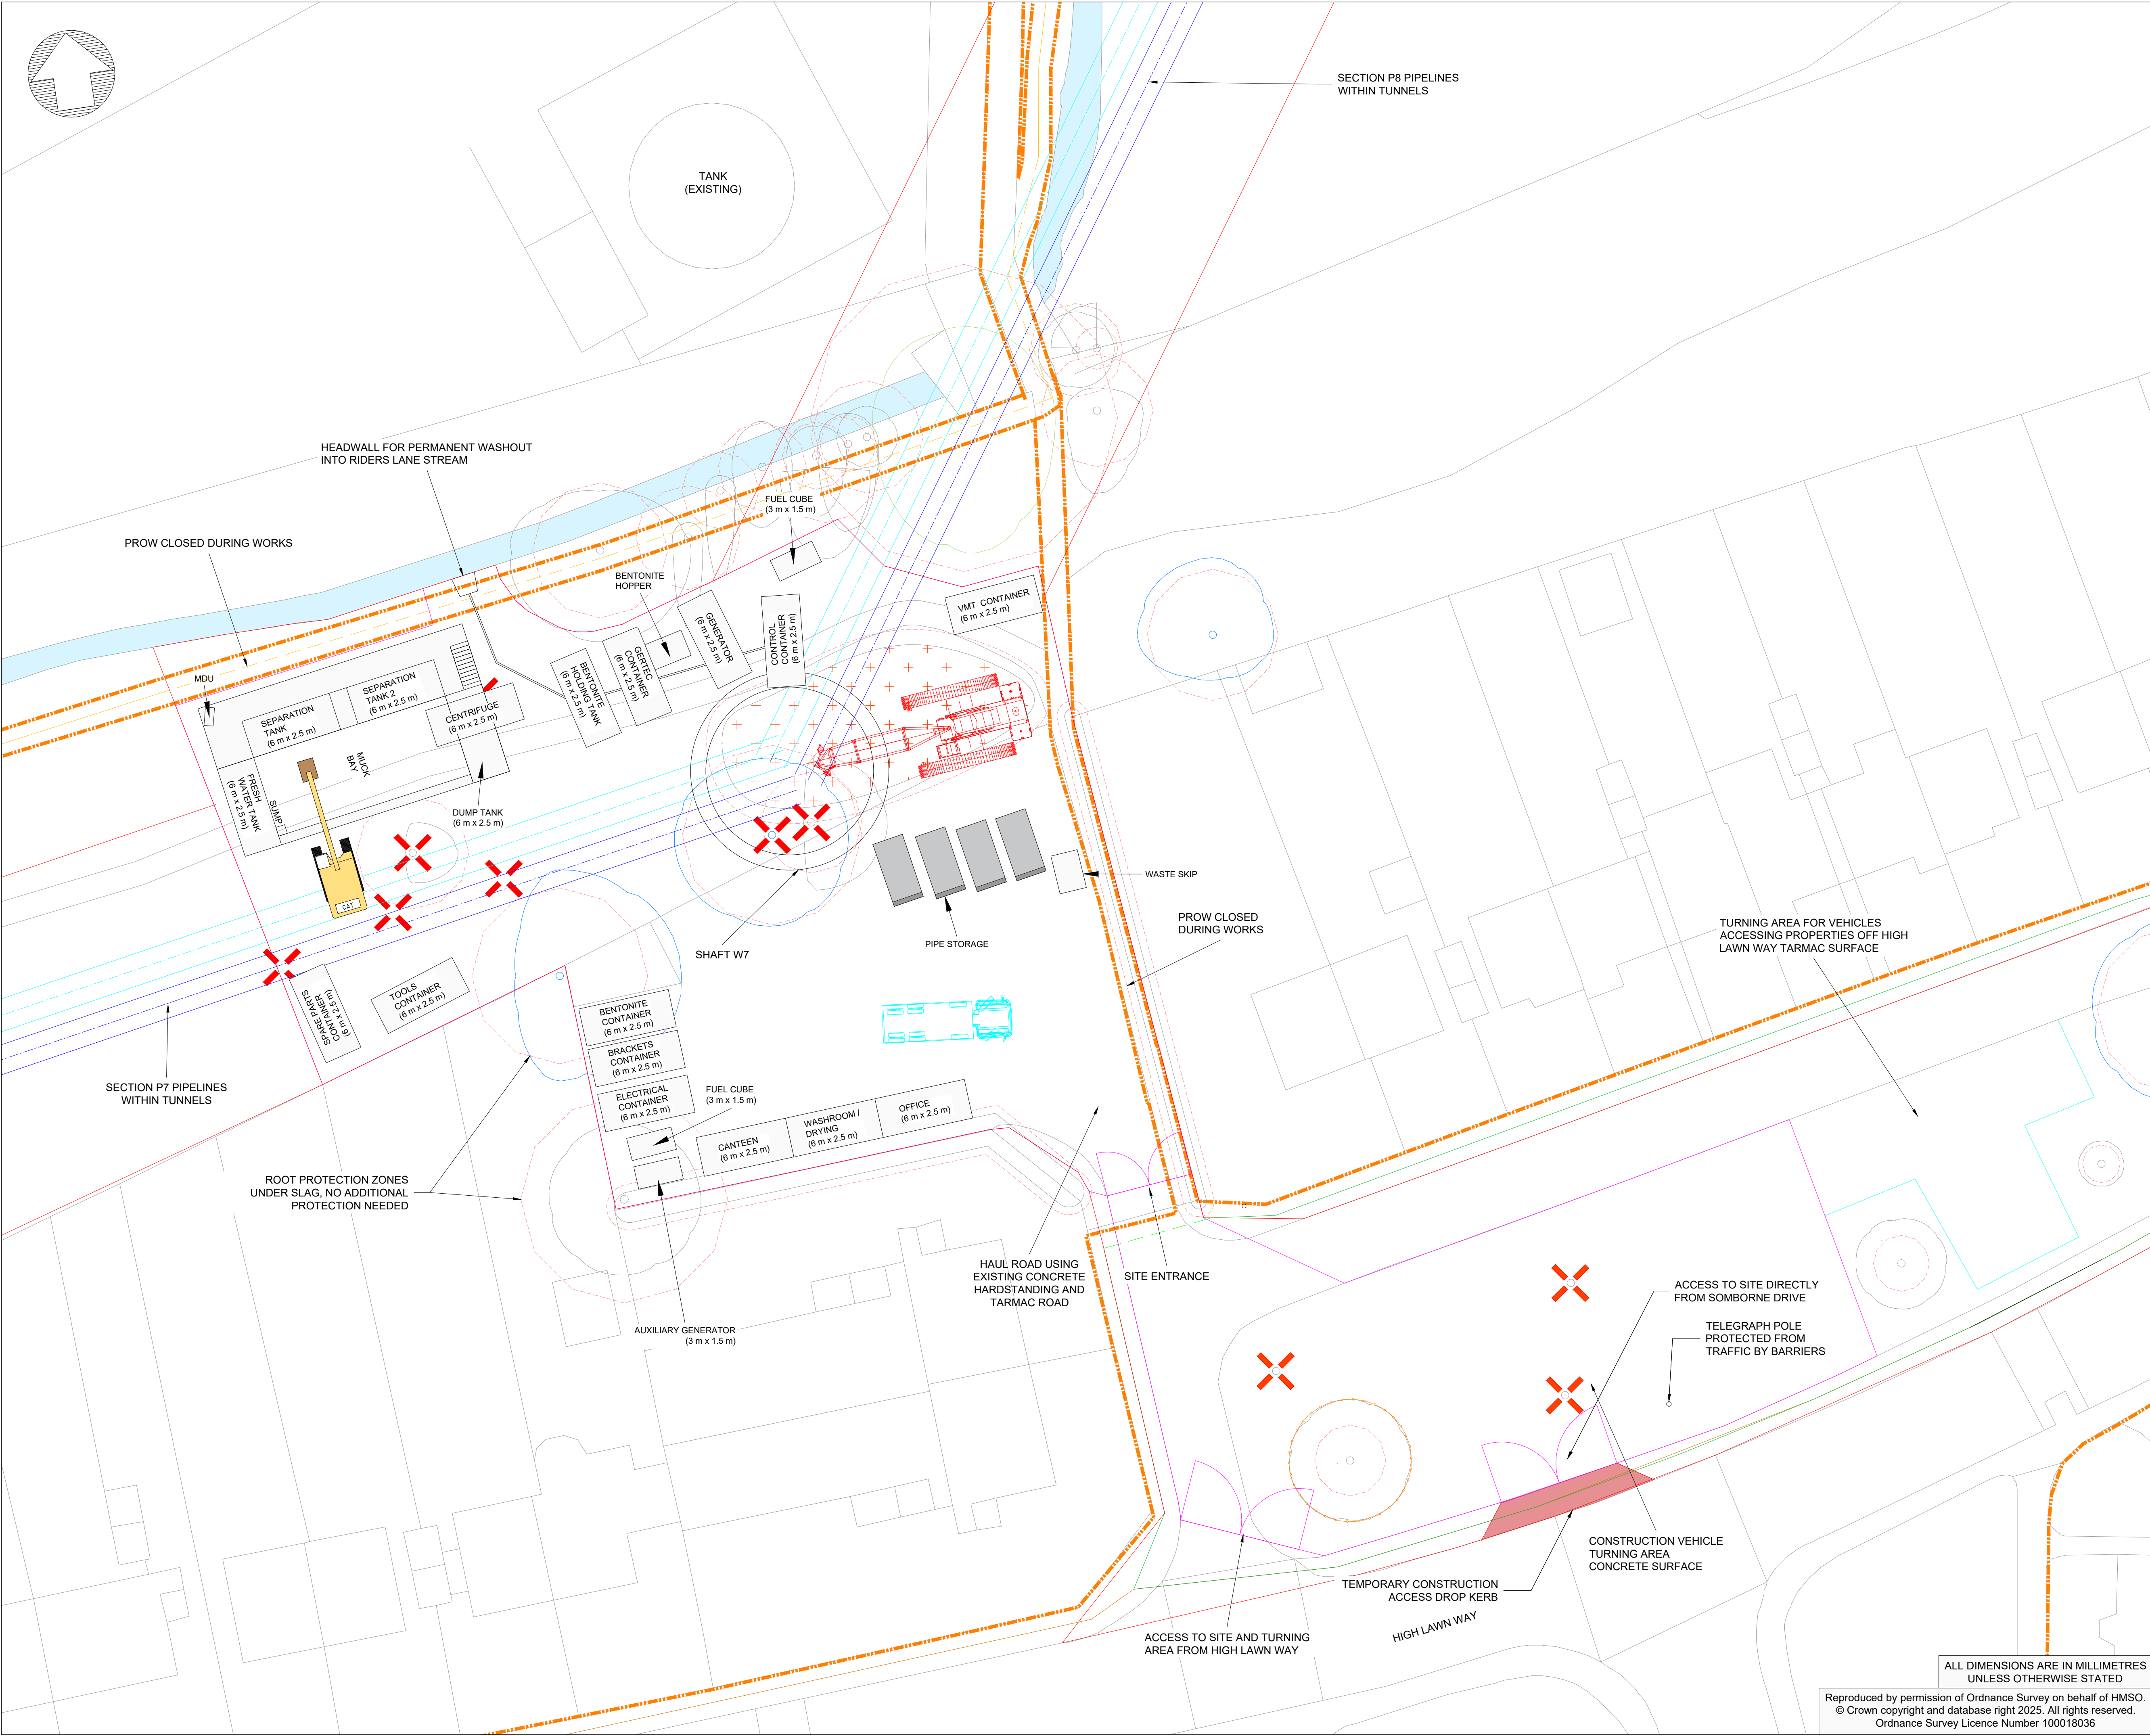

- Notes:
- FOR REINSTATEMENT DETAILS SEE DRAWING: HTR-ATK-PL-XX-DR-L-0008.
 - ACCESS VIA EXISTING ROAD SURFACE FROM HIGH LAWN WAY AND NEW ENTRANCE OPPOSITE SOMBORNE DRIVE. FOR TYPICAL SITE - ROAD DETAIL SEE DRAWING HTR-WAB-ZZ-ZZ-DR-T-0004

- FILL PIPELINE
- RETURN PIPELINE
- CONSTRUCTION SITE HOARDING
- REDLINE BOUNDARY
- PUBLIC TEMPORARY VEHICLE TURNING AREA
- PUBLIC RIGHT OF WAY
- PUBLIC RIGHT OF WAY CLOSURE
- PROPOSED PUBLIC RIGHT OF WAY DIVERSION
- FOOTPATH CLOSURE
- PROPOSED FOOTPATH DIVERSION
- HIGHWAYS MANAGED LAND BOUNDARY
- CATEGORY A TREE
- CATEGORY B TREE
- CATEGORY U TREE
- CATEGORY C TREE
- ROOT PROTECTION AREA
- TREE REMOVAL TO FACILITATE WORKS
- TREE GROUP/HEDGE REMOVAL TO FACILITATE WORKS

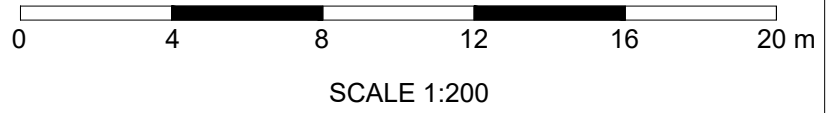

P07	BP	BP	BC	REDLINE BOUNDARY ADDED	28/01/25
P06	BP	BP	BC	INCORPORATING COMMENTS	15/01/25
P05	CK	BP	BC	REVISED PLANNING VERSION	13/10/24
Rev	Dm	By	Apv	Description	Date



Drawing Suitability:	APPROVED FOR DETAILED DESIGN	Status:	A4
Contractors Drawing Number:	HTR-WAB-PI-W7-DR-T-0001		
Telephone:	Havant (023) 9249 9888		
Fax:	Havant (023) 9245 3632		
Website:	www.portsmouthwater.co.uk		
Registered Office:	PO Box 8 West Street		
Havant Hampshire PO9 1LG			
REGISTERED IN ENGLAND No. 2536455			
Date:	28/01/25	Scale:	1:200
Project Title:	HAVANT THICKET RESERVOIR	Sheet:	01 of 01
Drawing Title:	BEDHAMPTON TO HTR PIPELINE SHAFT W7 SITE COMPOUND LAYOUT	Sheet Size:	A1
Portsmouth Water Drawing Number:		Rev:	P07

ALL DIMENSIONS ARE IN MILLIMETRES
UNLESS OTHERWISE STATED

Reproduced by permission of Ordnance Survey on behalf of HMSO.
© Crown copyright and database right 2025. All rights reserved.
Ordnance Survey Licence Number 100018036