



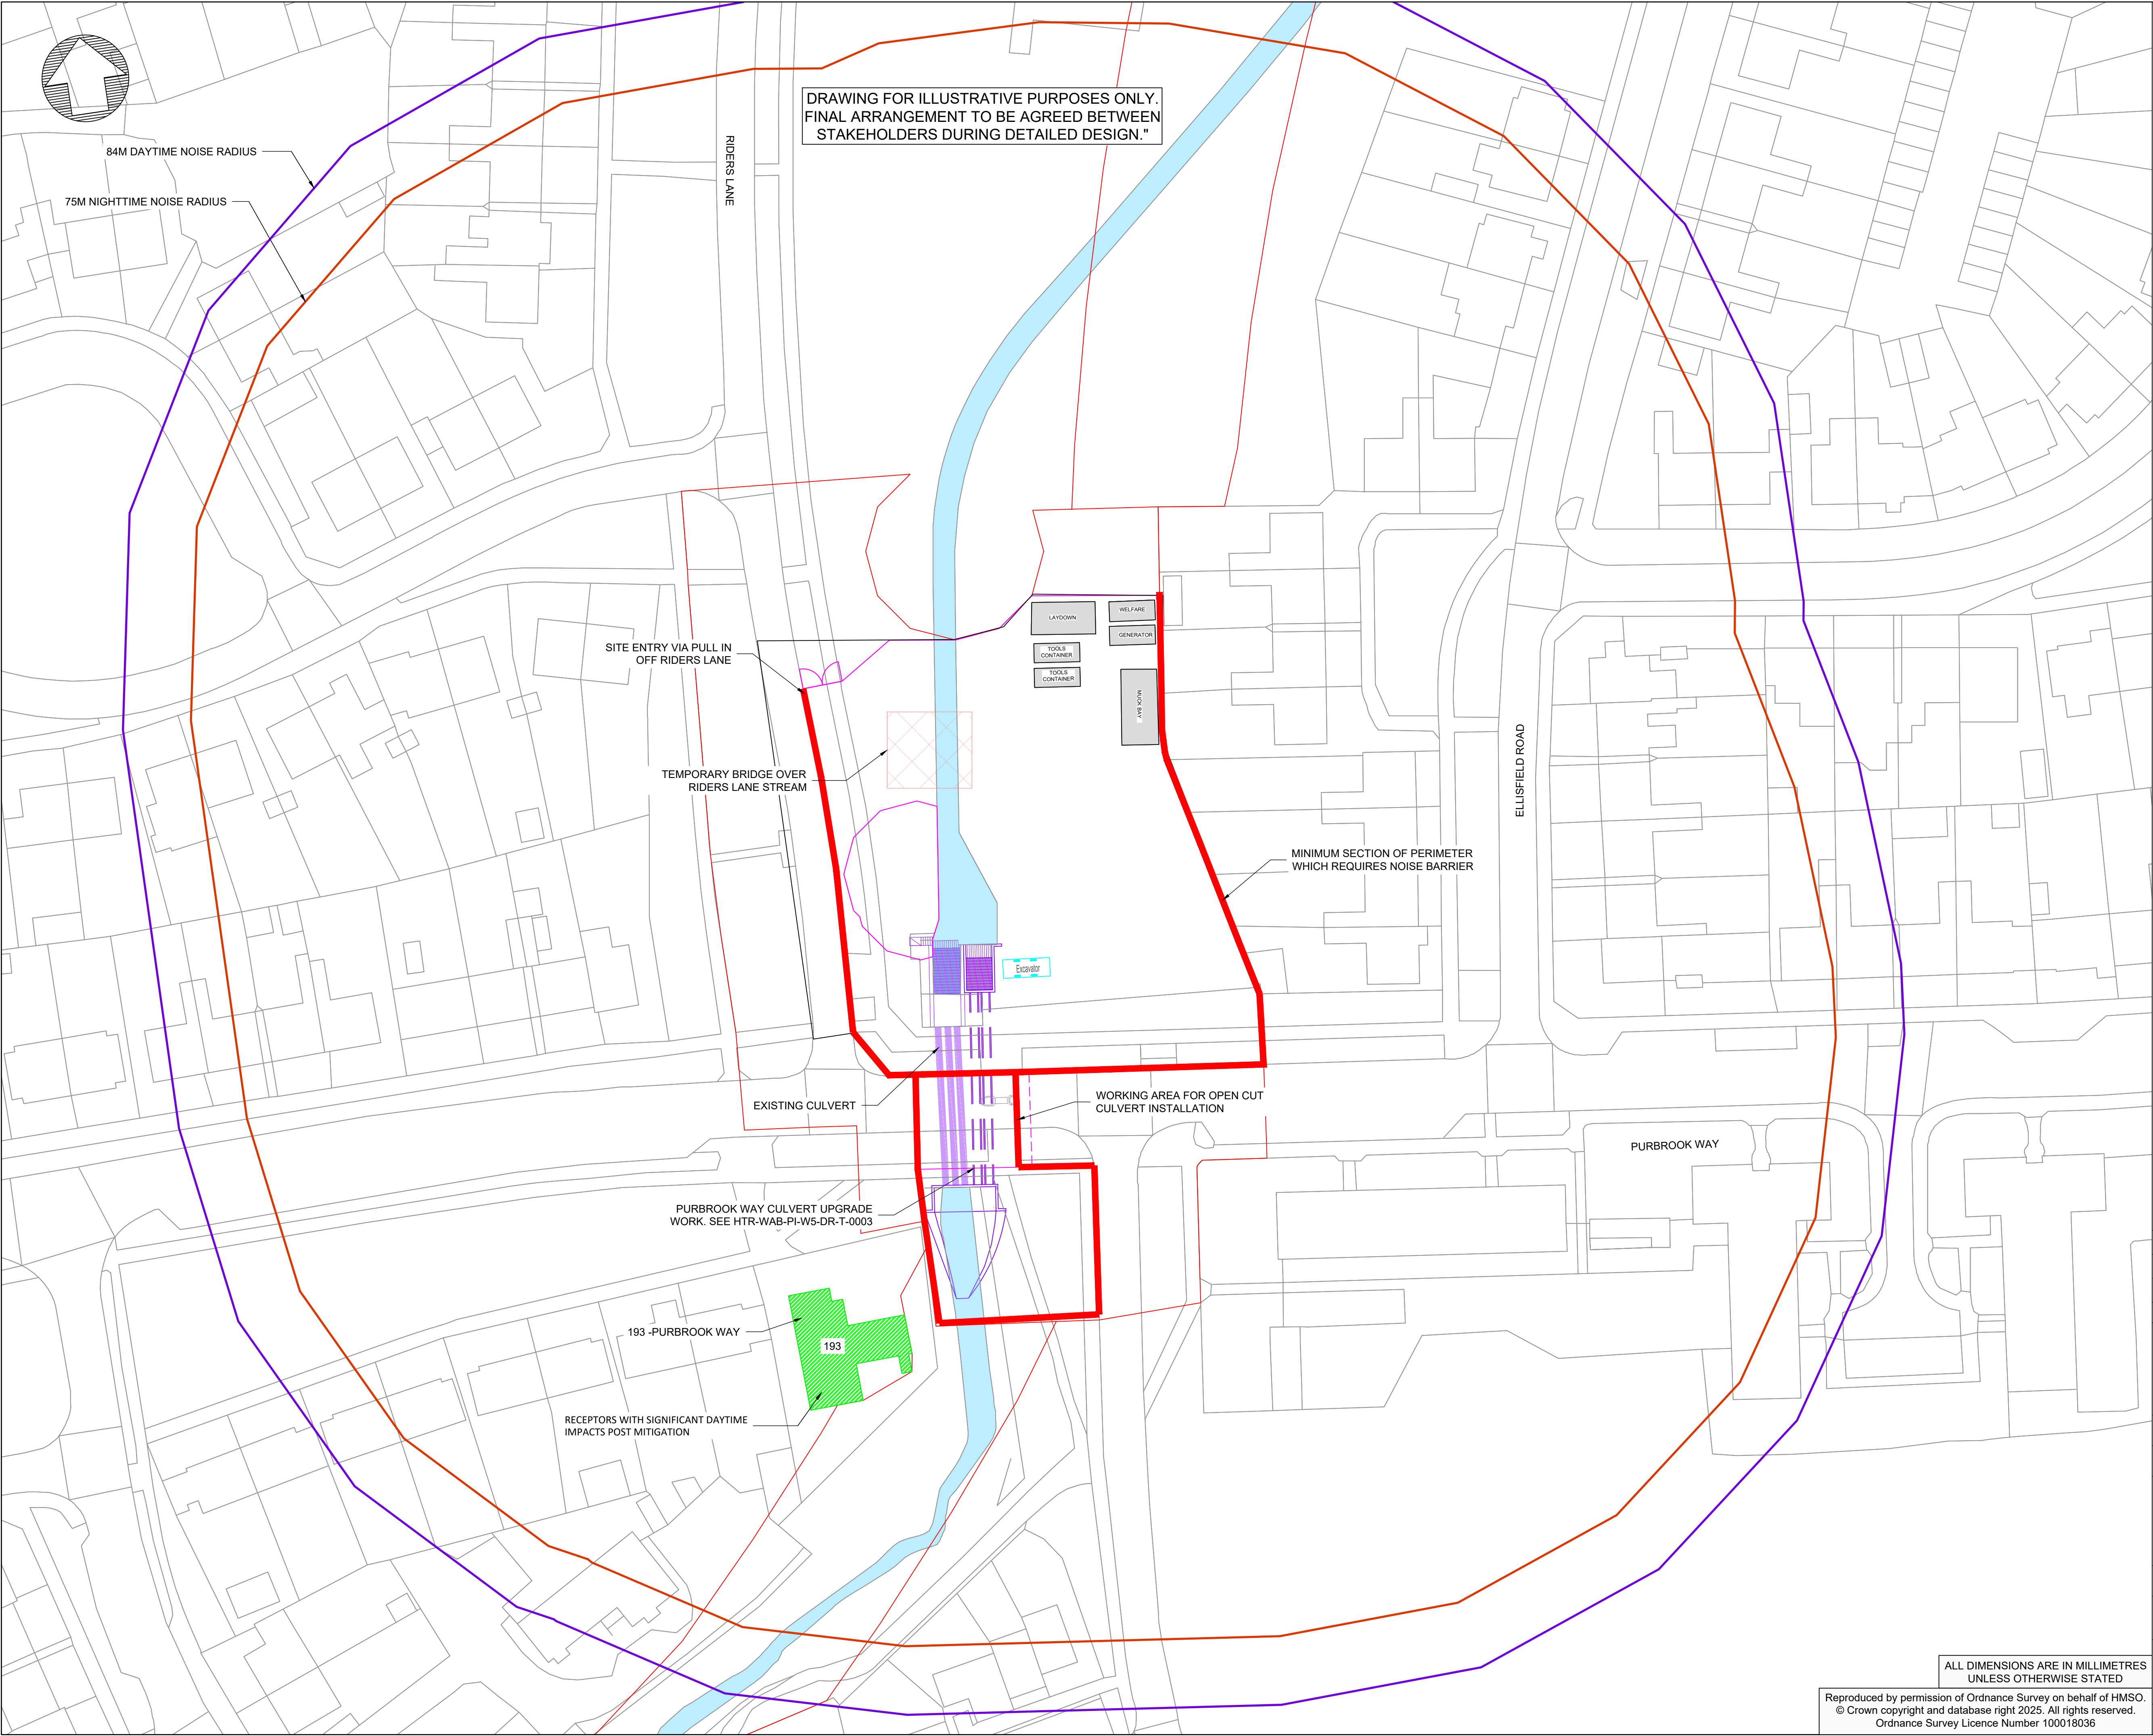


DRAWING FOR ILLUSTRATIVE PURPOSES ONLY.
FINAL ARRANGEMENT TO BE AGREED BETWEEN
STAKEHOLDERS DURING DETAILED DESIGN."

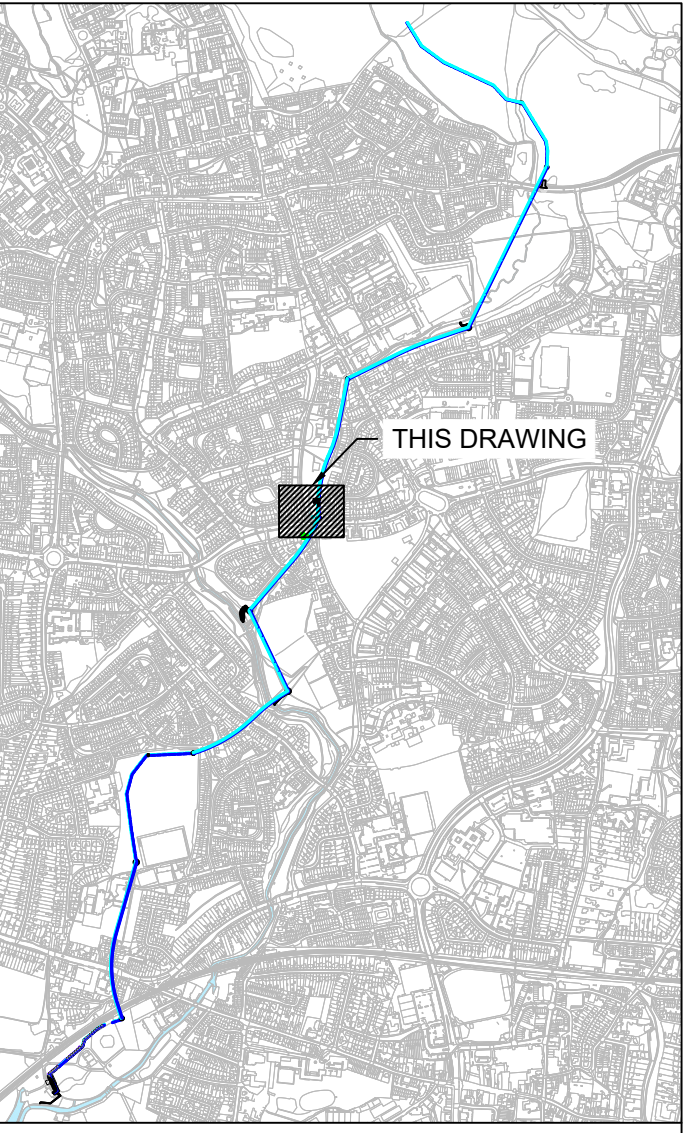

KEY PLAN

- Notes:
1. CULVERT WORKSITE ARRANGEMENT ILLUSTRATIVE ONLY. FINAL ARRANGEMENT TO BE AGREED BETWEEN STAKEHOLDERS DURING DETAILED DESIGN.

- CONSTRUCTION SITE HOARDING
- REDLINE BOUNDARY
- CULVERT UPGRADE WORKS
- ROOT PROTECTION MATTING
- PROTECTIVE FENCING
- NIGHTTIME NOISE RADIUS
- DAYTIME NOISE RADIUS
- NOISE BARRIER
- RECEPTORS WITH SIGNIFICANT DAYTIME IMPACTS POST MITIGATION

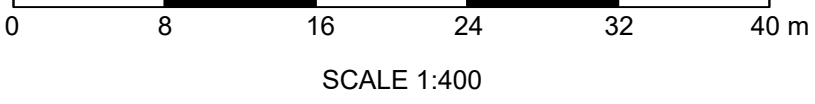

P02	BP	BP	BC	UPDATED ILLUSTRATIVE VERSION FOR PLANNING	21/02/25
A3					
P01	BP	BP	BC	FIRST ISSUE	12/09/24
S4					
Rev	Dm	Ckd	App	Description	Date
	By	By	By		

WARD & BURKE

Drawing Suitability: APPROVED FOR OUTLINE DESIGN Status: A3

Contractors Drawing Number: HTR-WAB-PI-W5-DR-W-0005

Telephone: Havant (023) 9249 9888
Fax: Havant (023) 9245 3632
Website: www.portsmouthwater.co.uk
Registered Office: PO Box 8 West Street
Havant Hampshire PO9 1LG
REGISTERED IN ENGLAND No. 2536455



Date: 21/02/25 Scale: 1:400 Sheet: 01 of 01 Sheet Size: A1

Project Title: HAVANT THICKET RESERVOIR

Drawing Title: BEDHAMPTON TO HTR PIPELINE
PURBROOK WAY CULVERT UPGRADE
OUTLINE SITE LAYOUT-NOISE MITIGATION

Portsmouth Water Drawing Number: Rev: P02

ALL DIMENSIONS ARE IN MILLIMETRES
UNLESS OTHERWISE STATED

Reproduced by permission of Ordnance Survey on behalf of HMSO.
© Crown copyright and database right 2025. All rights reserved.
Ordnance Survey Licence Number 100018036