
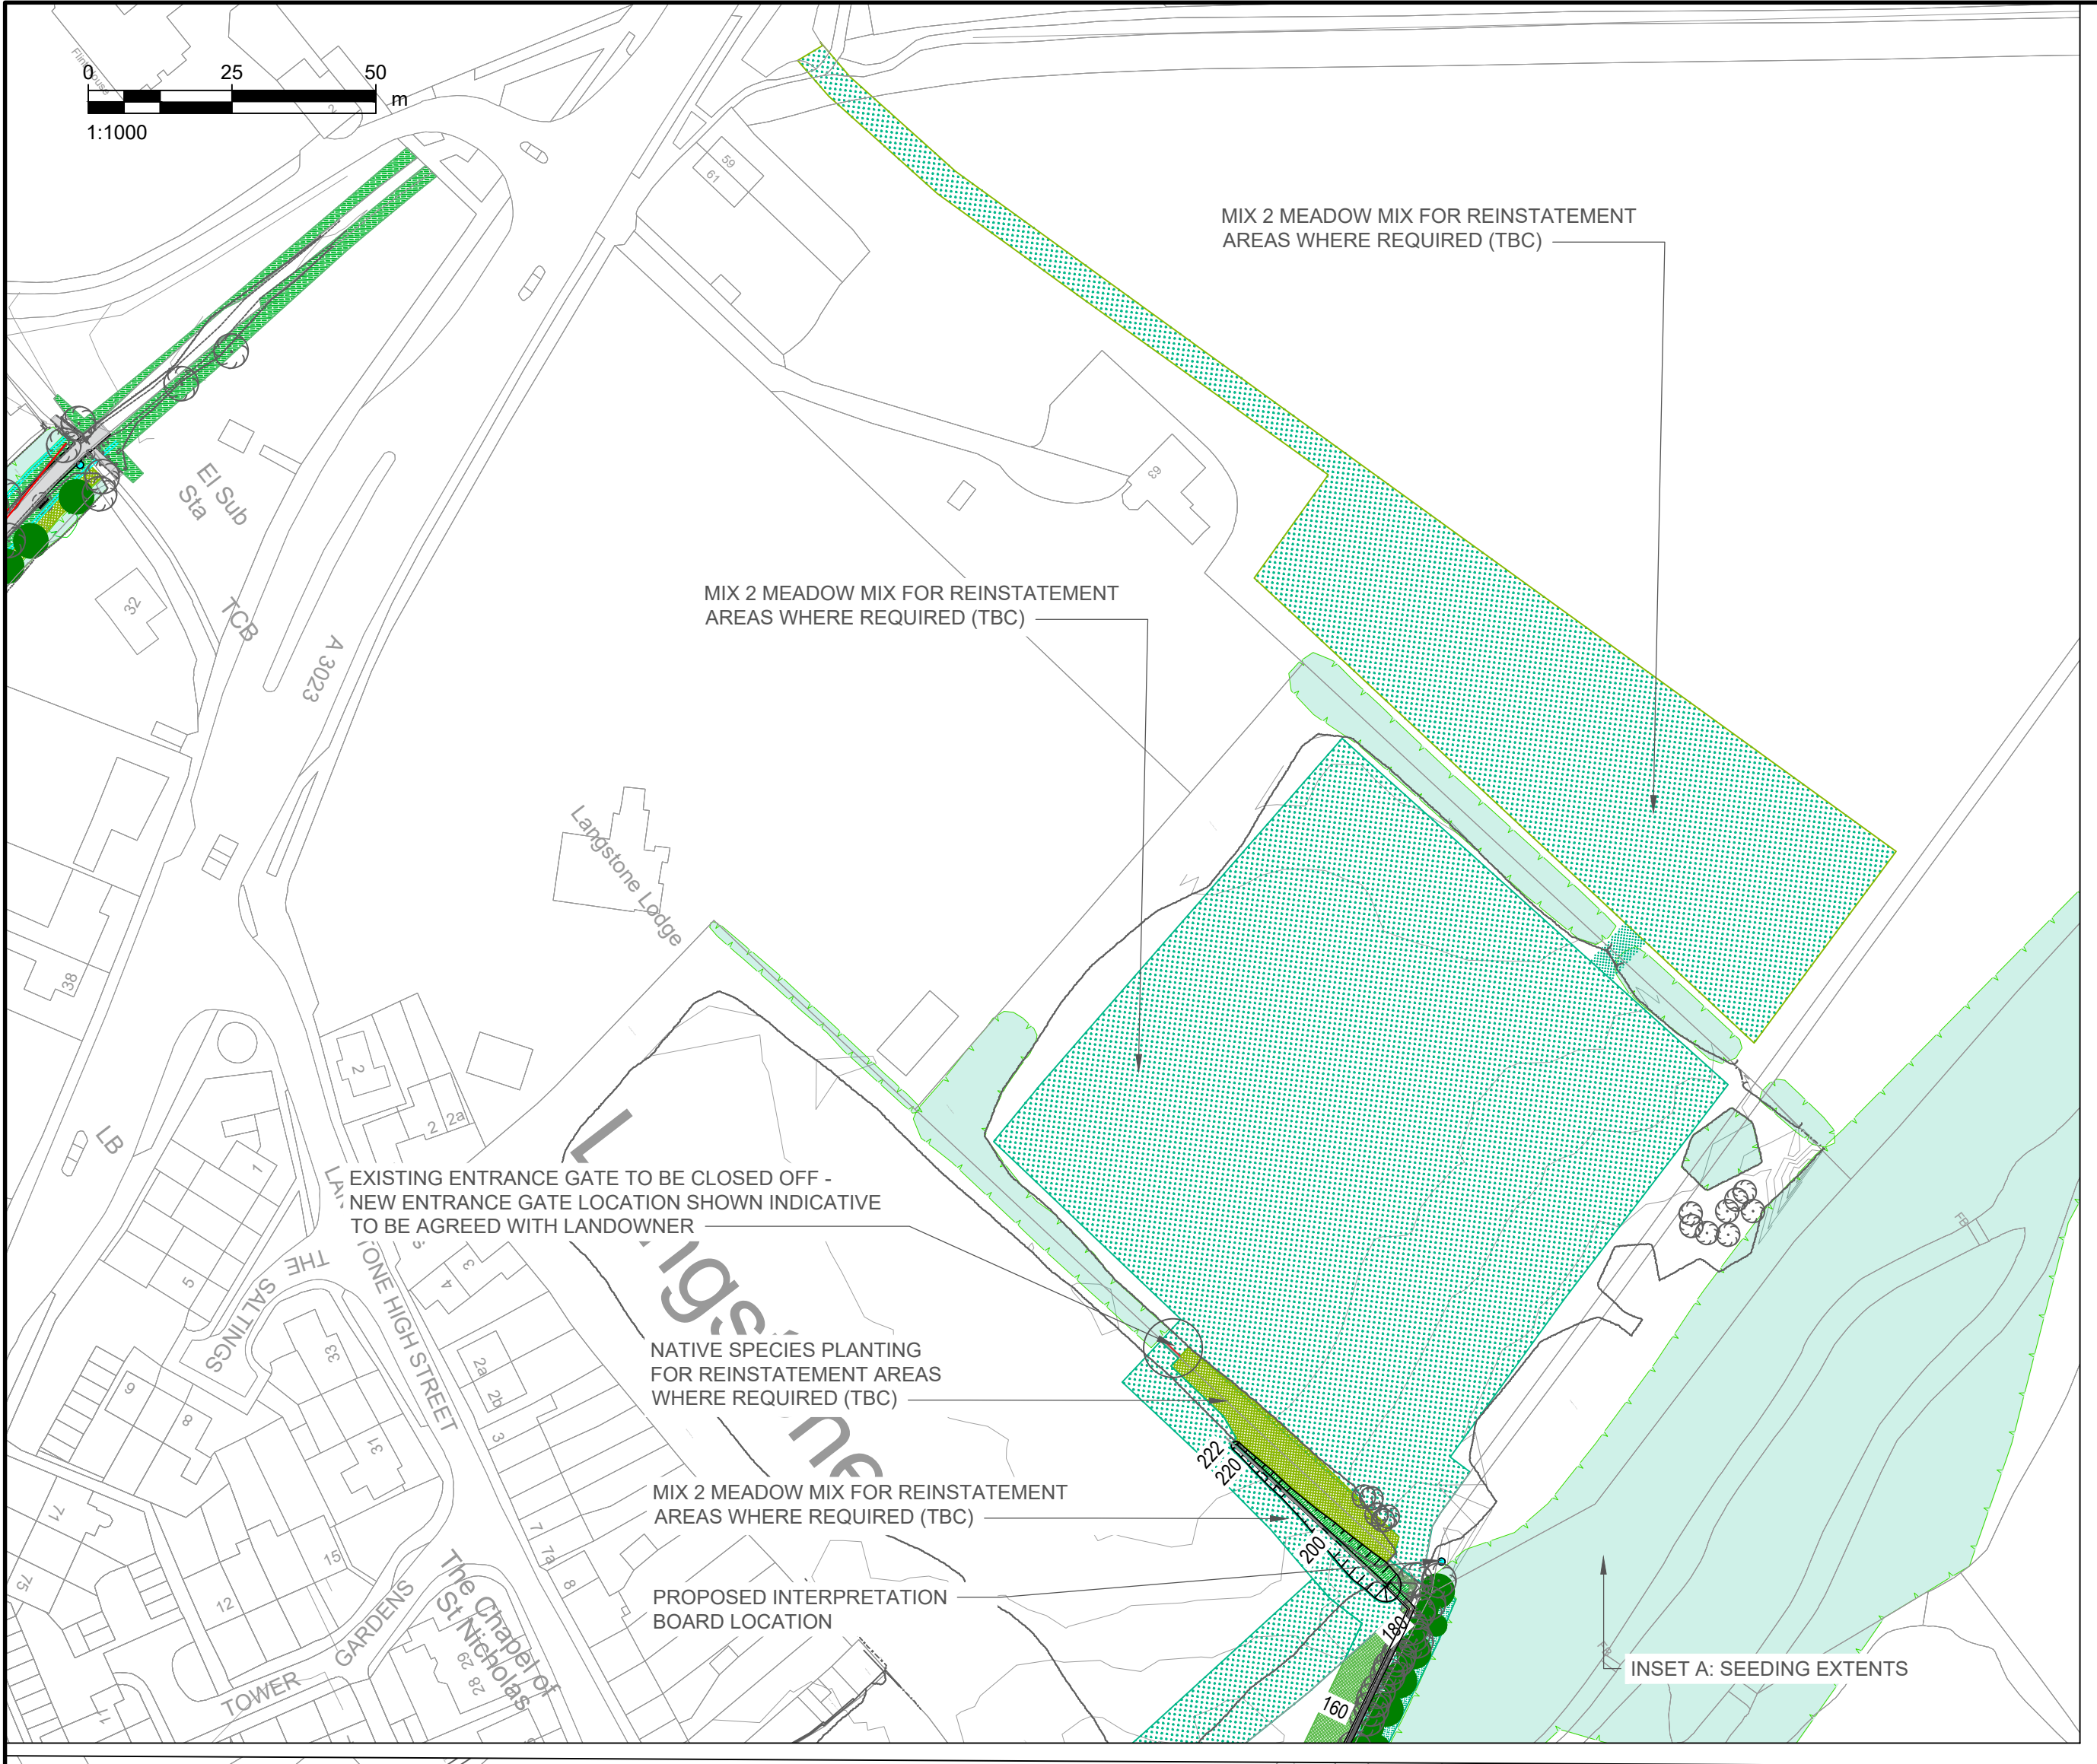
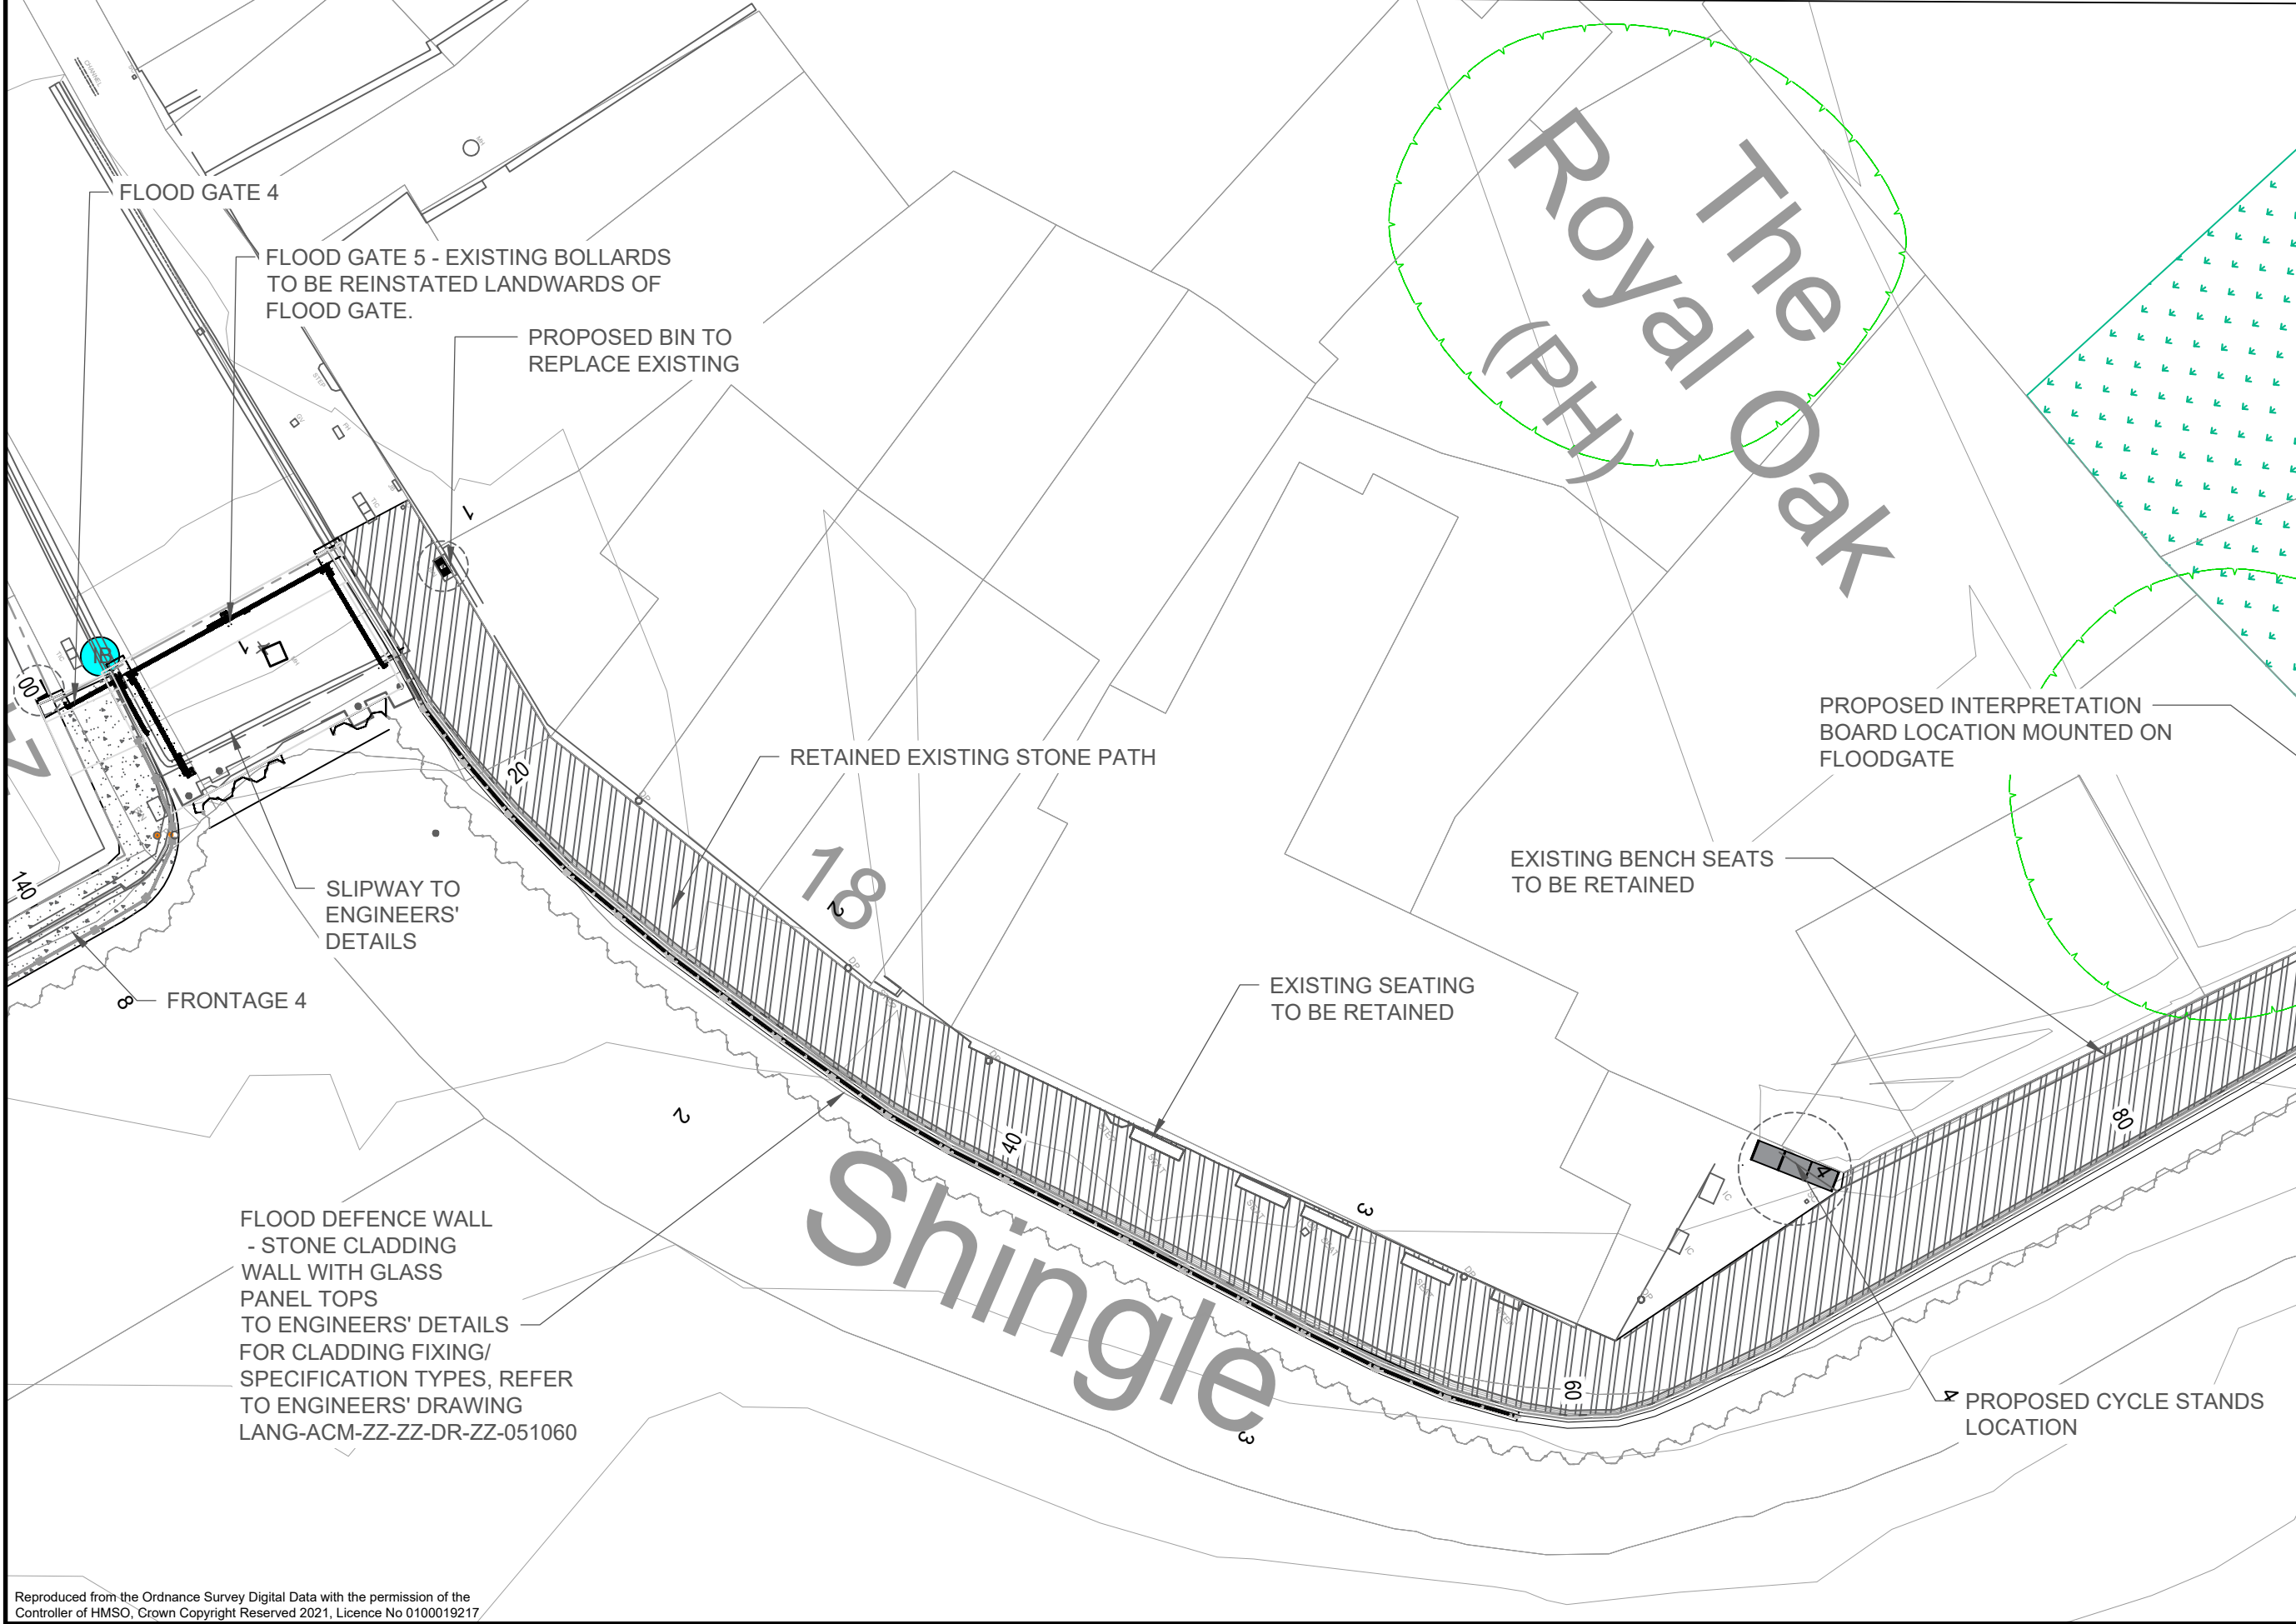


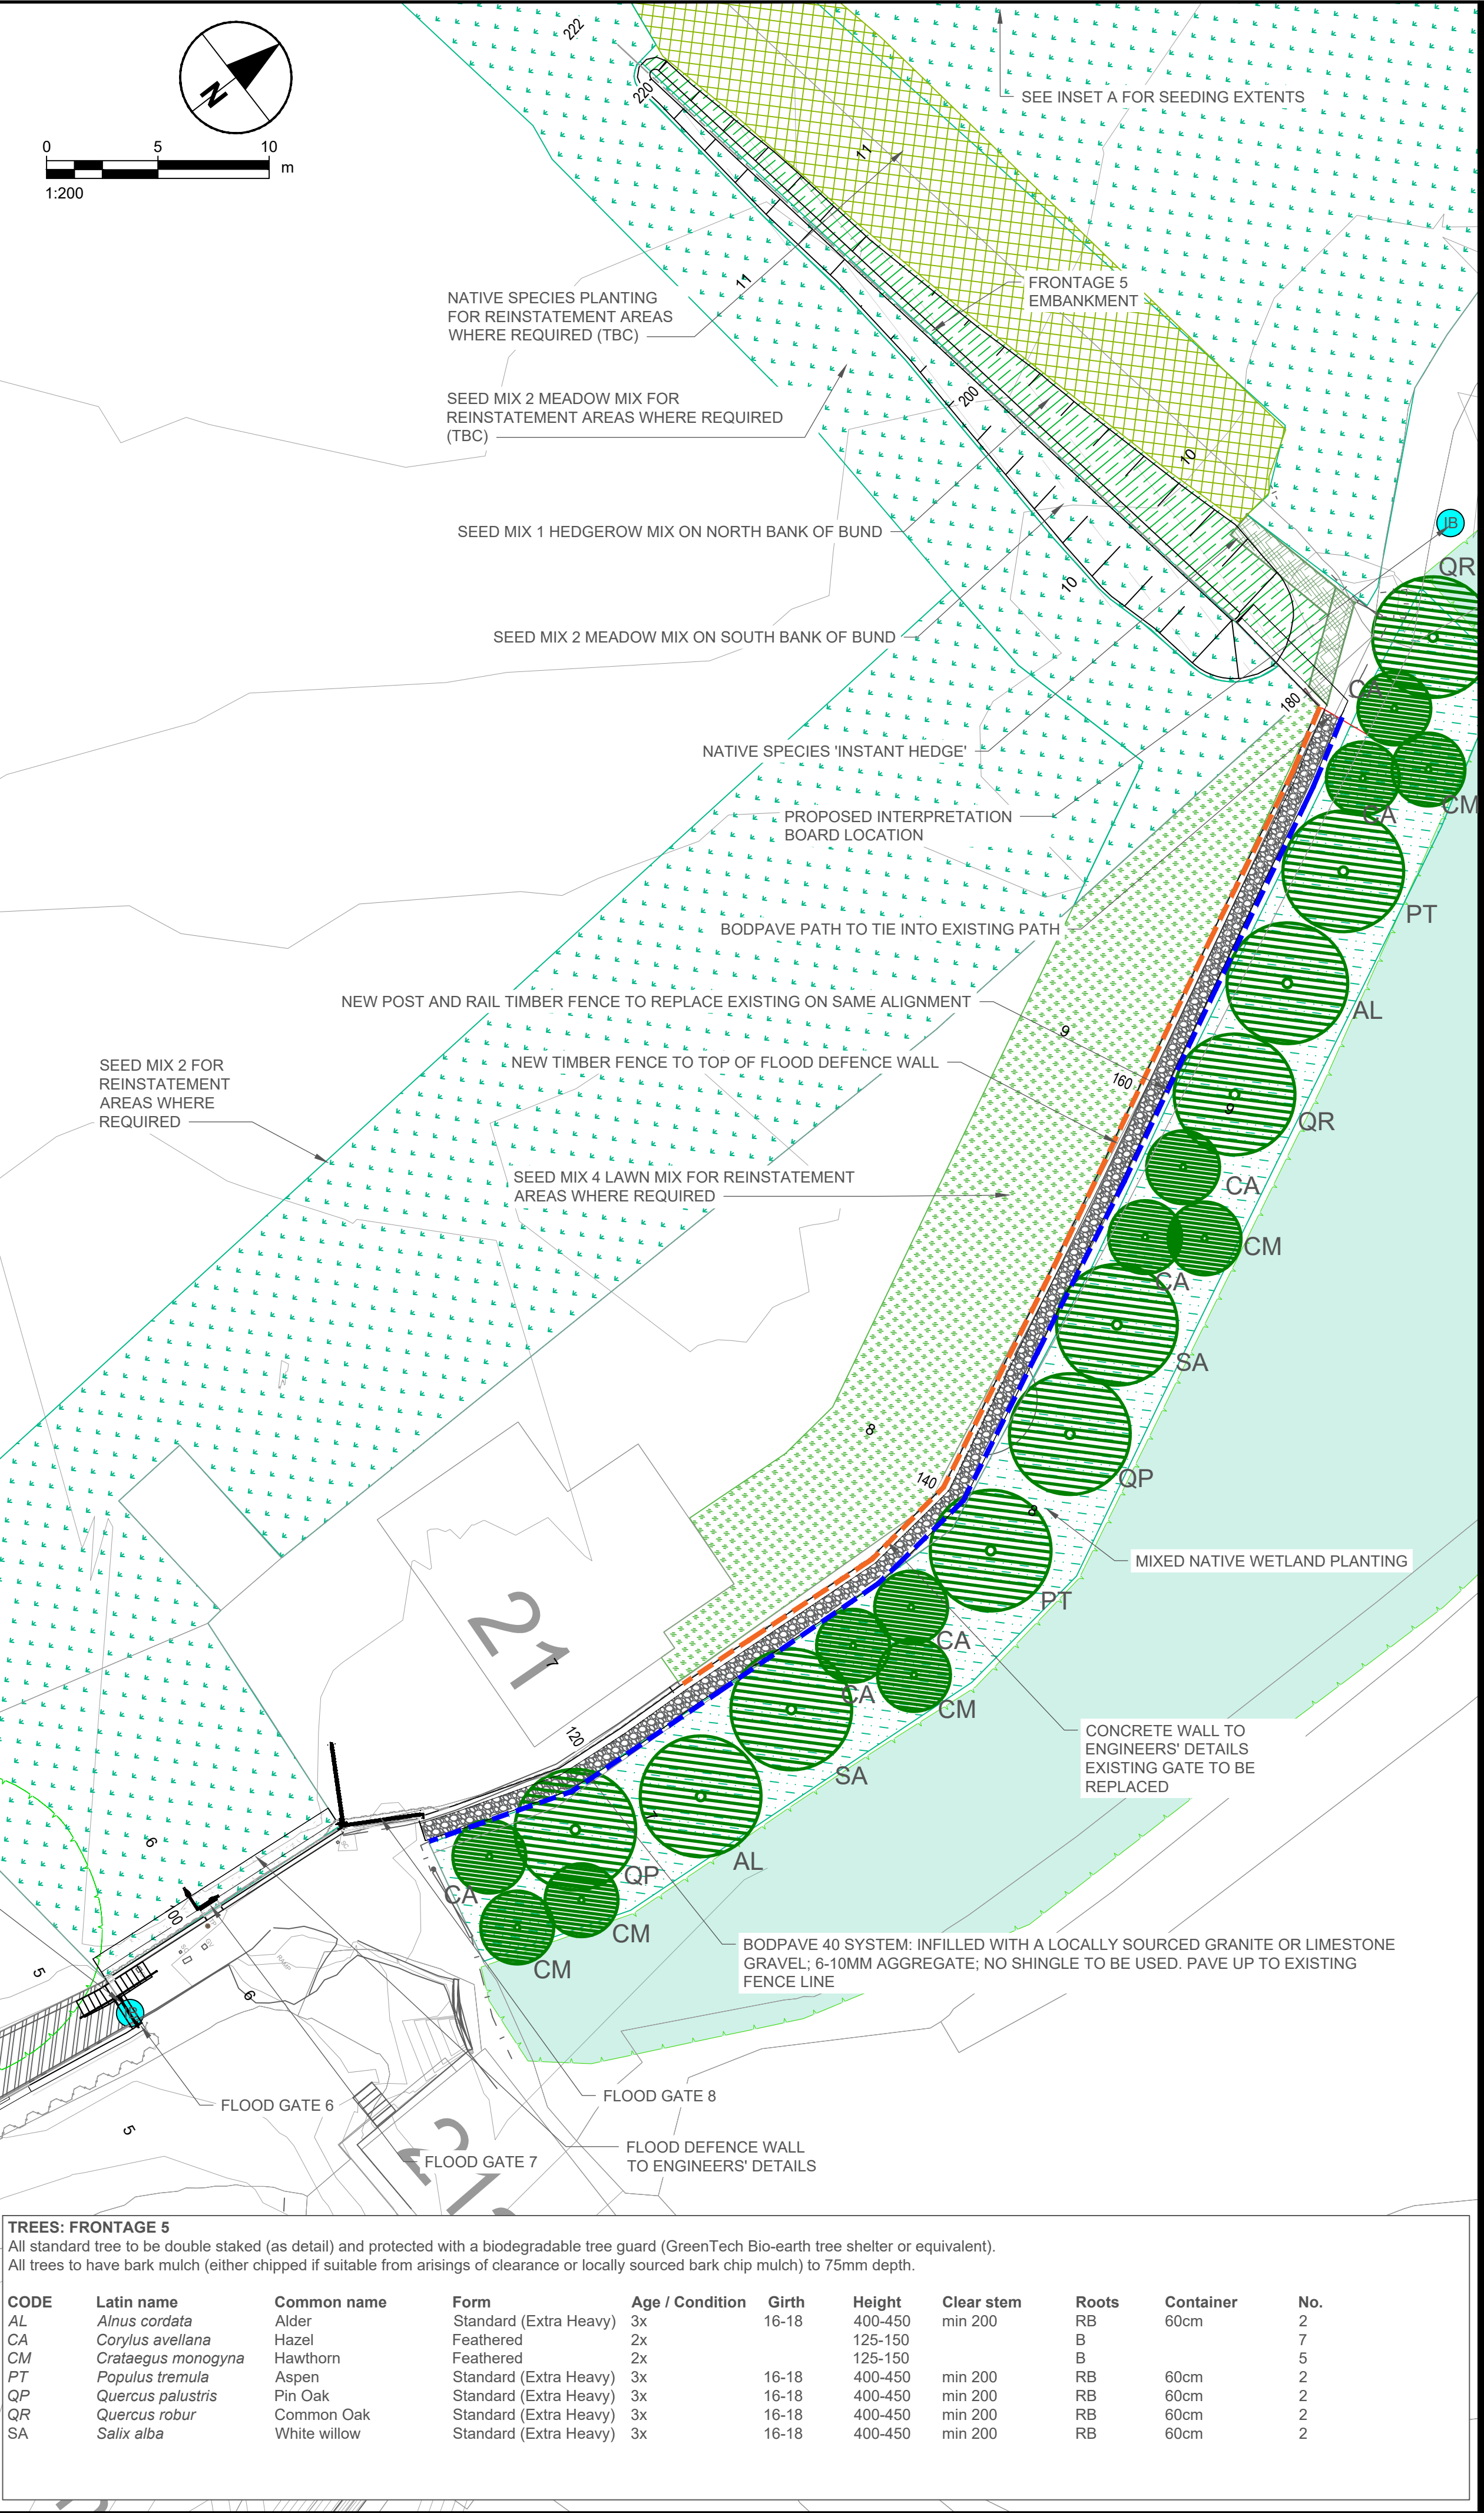

TREES: FRONTAGE 5											
All standard tree to be double staked (as detail) and protected with a biodegradable tree guard (GreenTech Bio-earth tree shelter or equivalent). All trees to have bark mulch (either chipped if suitable from arisings of clearance or locally sourced bark chip mulch) to 75mm depth.											
CODE	Latin name	Common name	Form	Age / Condition	Girth	Height	Clear stem	Roots	Container	No.	
AL	<i>Alnus cordata</i>	Alder	Standard (Extra Heavy)	3x	16-18	400-450	min 200	RB	60cm	2	
CA	<i>Corylus avellana</i>	Hazel	Feathered	2x		125-150		B		7	
CM	<i>Crataegus monogyna</i>	Hawthorn	Feathered	2x		125-150		B		5	
PT	<i>Populus tremula</i>	Aspen	Standard (Extra Heavy)	3x	16-18	400-450	min 200	RB	60cm	2	
QP	<i>Quercus palustris</i>	Pin Oak	Standard (Extra Heavy)	3x	16-18	400-450	min 200	RB	60cm	2	
QR	<i>Quercus robur</i>	Common Oak	Standard (Extra Heavy)	3x	16-18	400-450	min 200	RB	60cm	2	
SA	<i>Salix alba</i>	White willow	Standard (Extra Heavy)	3x	16-18	400-450	min 200	RB	60cm	2	

AECOM

PROJECT

Langstone Flood and Coastal Erosion Risk Management Scheme

CLIENT

HAVANT BOROUGH COUNCIL

CONSULTANT

AECOM
Midpoint, Alençon Link,
Basingstoke, Hampshire,
RG21 7PP
T:
www.aecom.com

NOTES

- GENERAL NOTES
- THIS DOCUMENT IS TO BE READ IN CONJUNCTION WITH ALL OTHER RELEVANT DOCUMENTATION.
 - DO NOT SCALE FROM THIS DRAWING. USE ONLY PRINTED DIMENSIONS.
 - ALL DIMENSIONS IN MILLIMETRES. ALL CHAINAGES, LEVELS AND COORDINATES ARE IN METRES, UNLESS DEFINED OTHERWISE.
 - DEFENCE LENGTH/EXTENT SHOWN ARE APPROXIMATE. THE EXACT EXTENT OF THE TYPICAL CROSS SECTION IS TO BE CONFIRMED ON SITE WITH THE SUPERVISOR.
 - EXISTING PATH LEVELS VARIES ALONGS DEFENCE LENGTH, AND BEACH LEVEL VARY SPATIALLY AND WITH TIME.
 - THIS DRAWING IS TO BE READ IN CONJUNCTION WITH DRM (LANG-ACM-ZZ-ZZ-RK-ZZ-000106) FOR ANY IDENTIFIED POTENTIAL RISKS.
 - ALSO REFER TO DRAWINGS: FRONTAGE 1A DRAWINGS - ##1501 TO ##1506 SITE CLEARANCE PLAN - R011034
 - DRAWING SPECIFIC NOTES:
 - TREE LOCATIONS SUBJECT TO SITE CONDITIONS AND TO BE AGREED ON SITE.

LEGEND

- MIX 1 - HEDGEROW SEED MIX
MIX 2 - DIVERSE MEADOW MIX
MIX 4 - LAWN GRASS MIX
MIX NATIVE WETLAND PLANTING
MIXED NATIVE INSTANT HEDGE
PROPOSED TREES
EXISTING TREES RETAINED
BODPAVE 40 SYSTEM TO BE INFILLED WITH A LOCALLY SOURCED GRANITE OR LIMESTONE GRAVEL 5-10MM AGGREGATE; NO PEA SHINGLE TO BE USED
INTERPRETATION BOARD LOCATION DETAILS TBC
EXISTING VEGETATION RETAINED WHERE POSSIBLE

ISSUE/REVISION

ISSUE	DATE	DESCRIPTION
P01	21/11/23	100% Detailed Design
P02	08/02/24	100% Detailed Design
C01	08/02/24	Construction Issue
I/R	DATE	DESCRIPTION

ISSUE PURPOSE / SUITABILITY

Detail Design Authorised/Accepted

KEY PLAN

PROJECT NUMBER

60656877

SHEET TITLE

FRONTAGE 5
LANDSCAPE LAYOUT

SHEET NUMBER

LANG-ACM-LS-F5-DR-LA-011024