


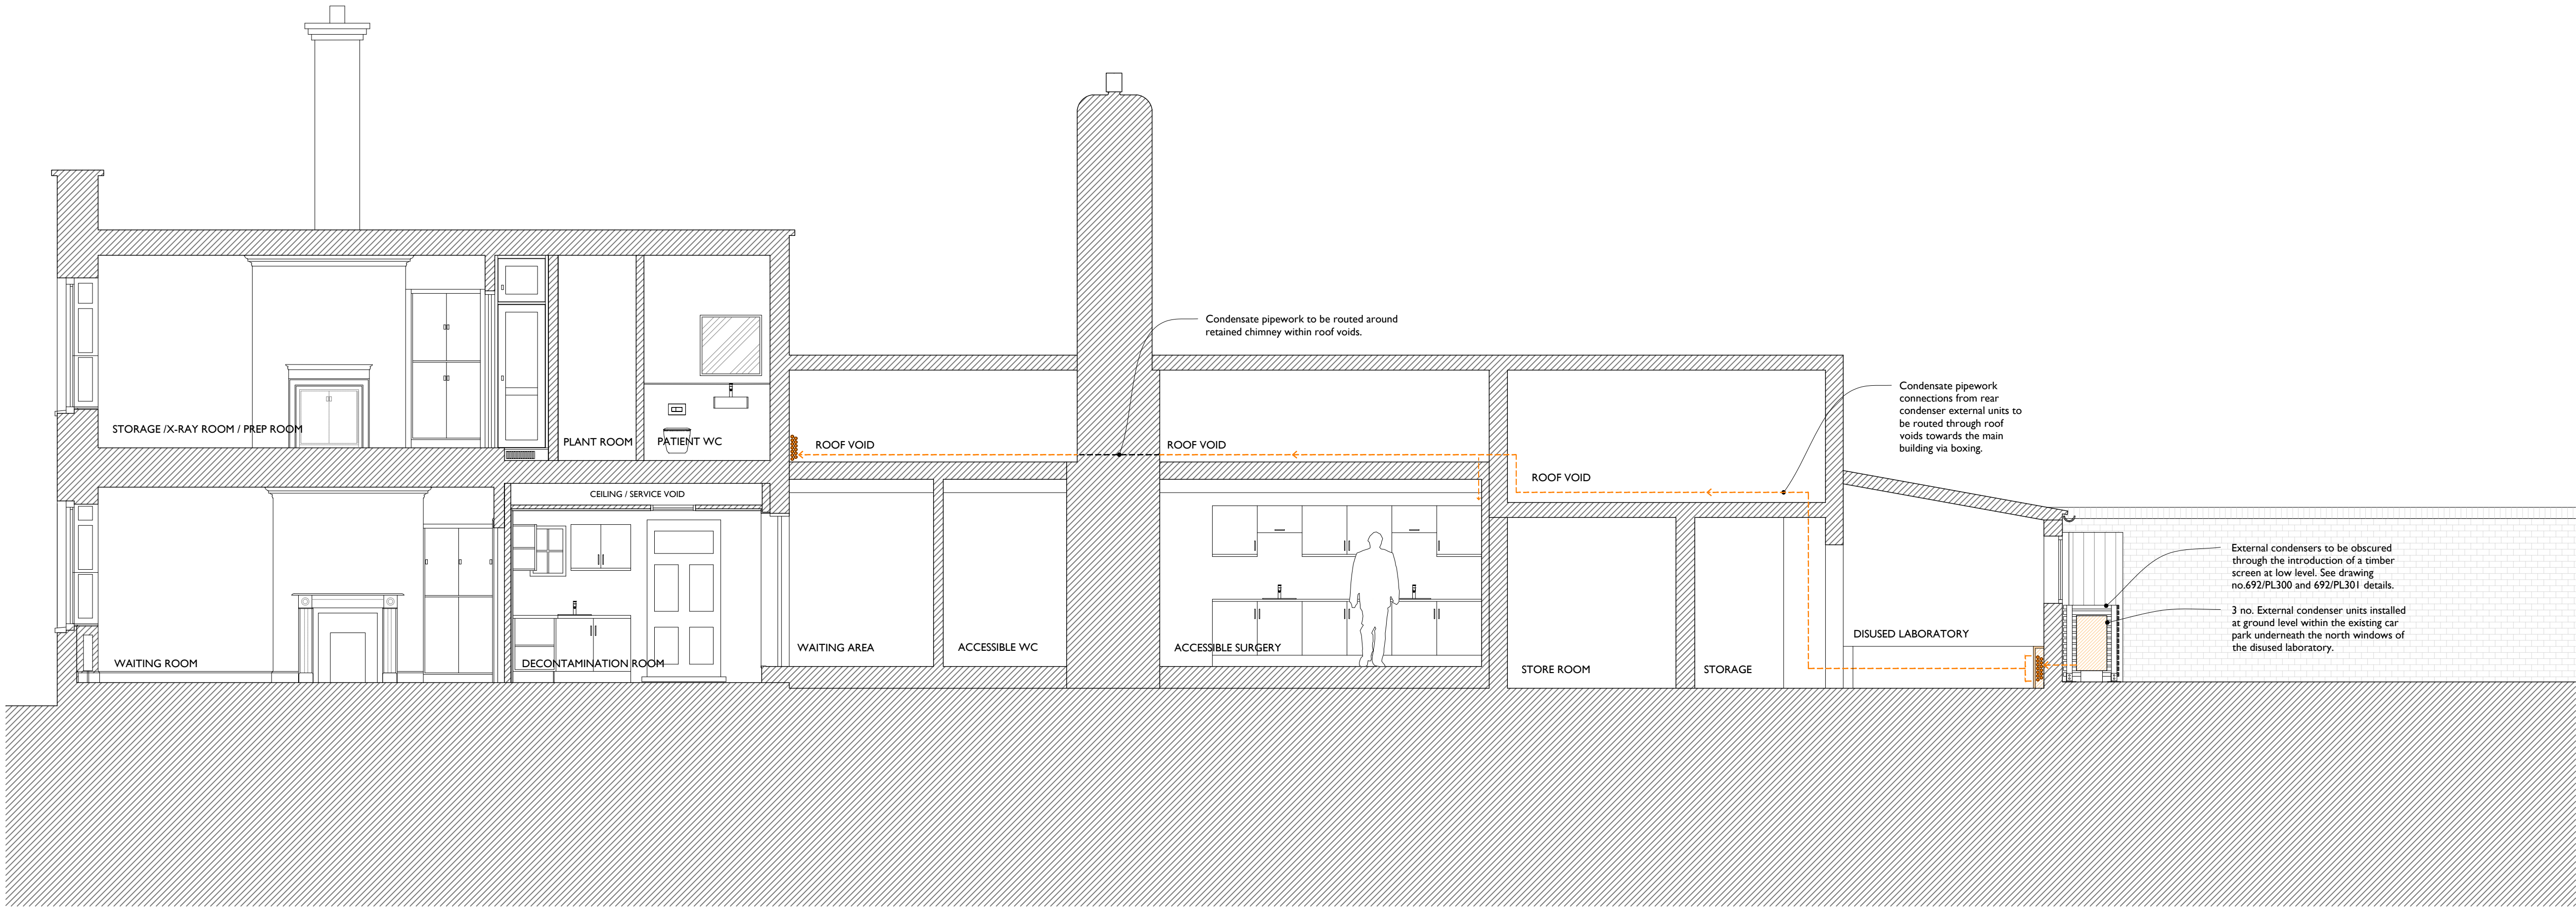

Check all dimensions on site prior to commencement of work.
Do not scale from this drawing except for planning purposes.

This drawing is the © copyright of

VALLIS & HALL

CONSERVATION ARCHITECTS

This drawing has been produced for **Abbas Visanji** for the project **Magnolia House - Airconditioning** and is submitted as part of the **Planning and Listed Building Consent Application** and is not intended for use by any other person or for any other purpose.

Notes -



Middle Barn
Oak Lane
Chichester
PO20 7FD
T : 01243 767151
E : mail@vallisandhall.com
W : www.vallisandhall.com

RIBA
Chartered Practice

Revisions			
Rev	Description	Date	Drawn
A	A/C Units 4 & 5 relocated in response to planning comments.	01/11/2024	AH
B	A/C pipework routes revised.	19/11/2024	AH

Project:
**Magnolia House, Havant,
A/C Installation**

Drawing Title:
**As Proposed
Section BB**


Scale:
1:50 at A1

Issue Date:
29/08/2024


Drawing No.
692/PL 301

Revision.
B


Drawn By:
AH

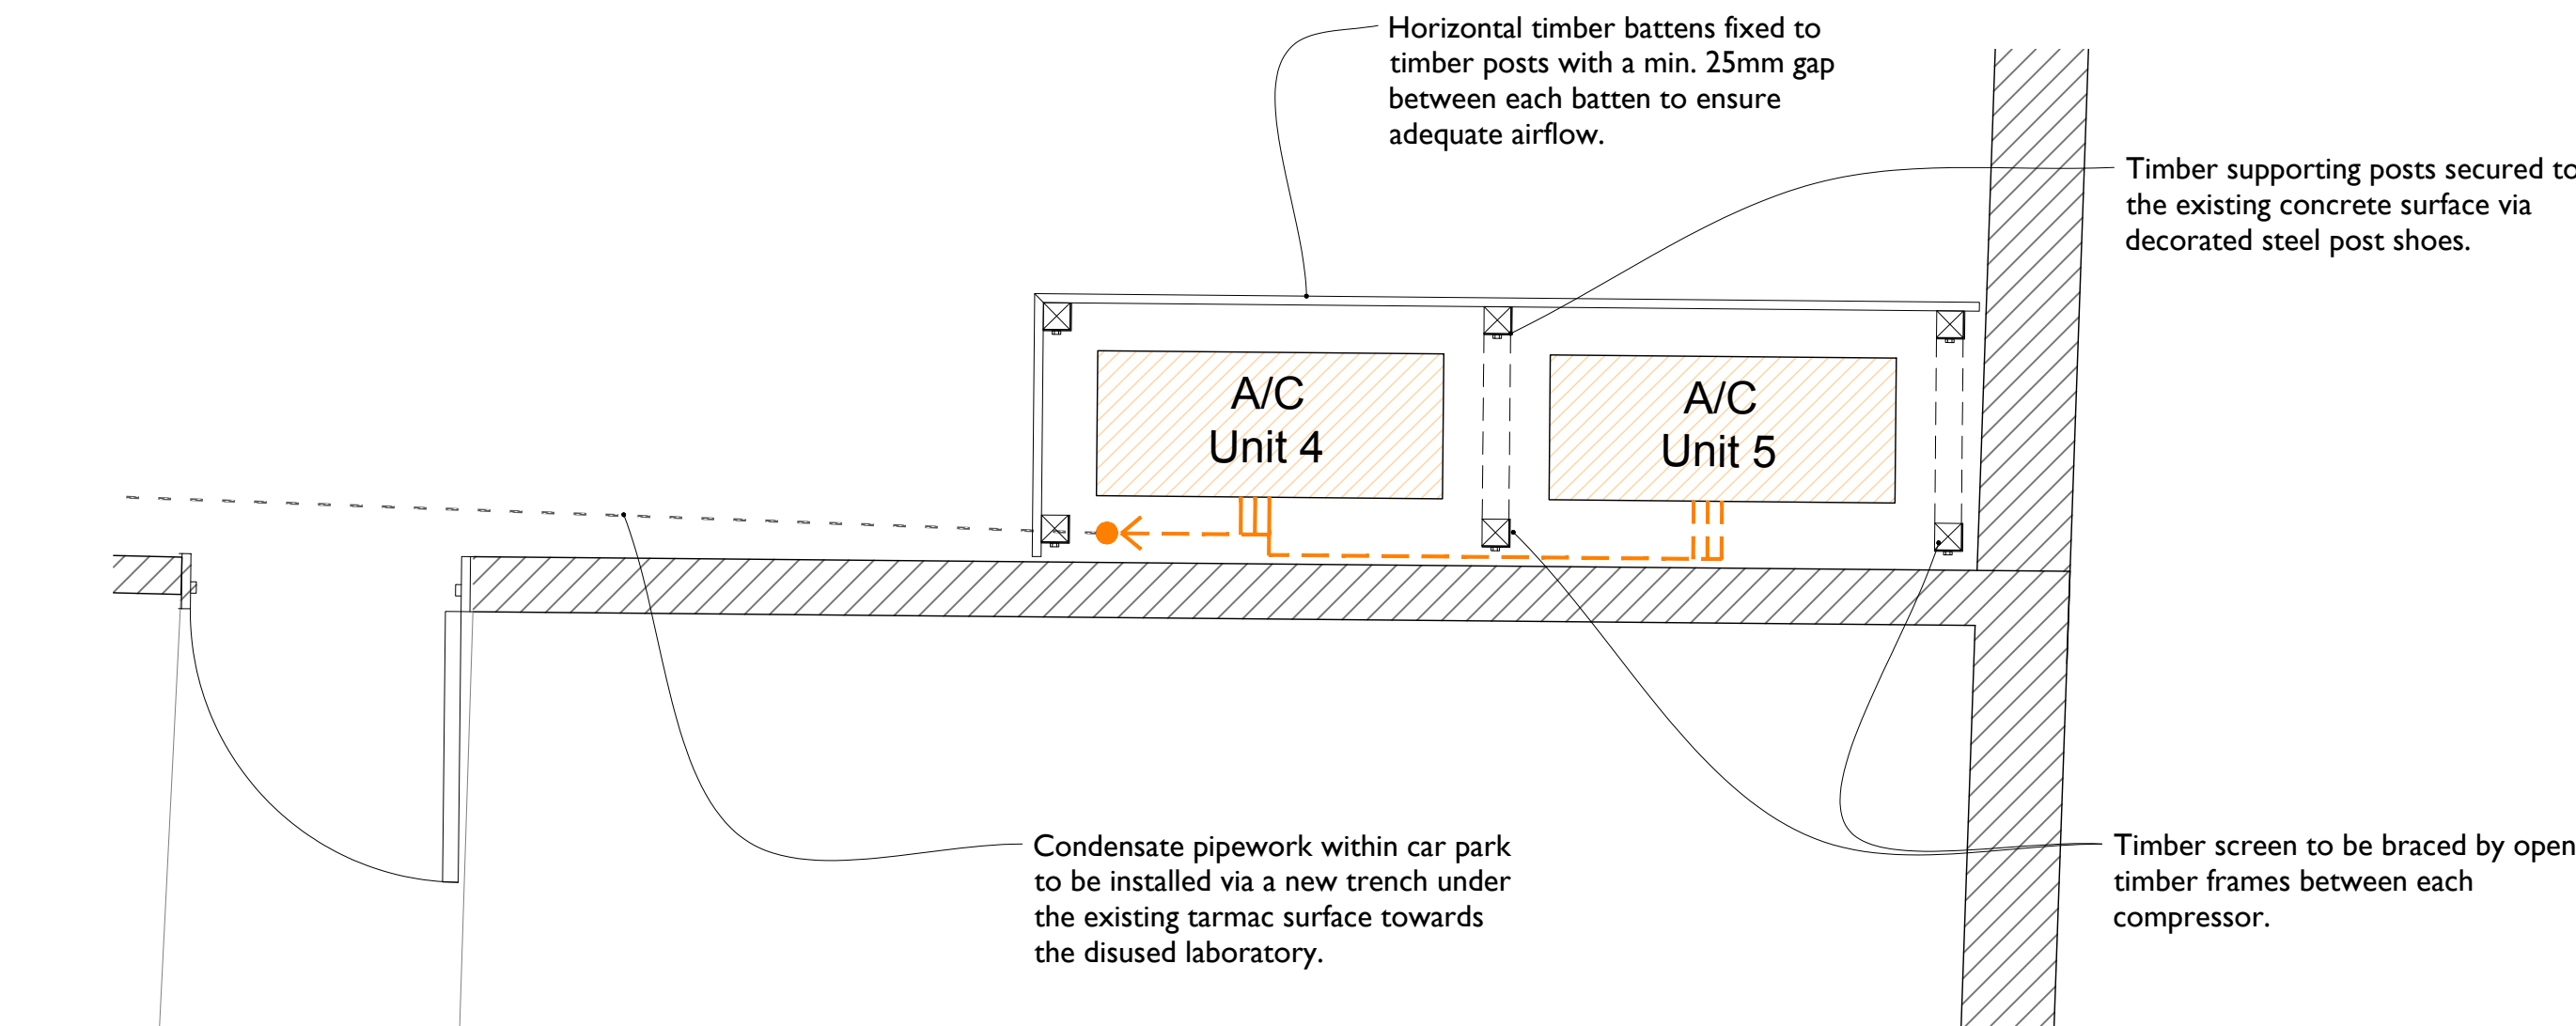

Detail Layout of the Condensers and Proposed Timber Screen 1:20 at A1

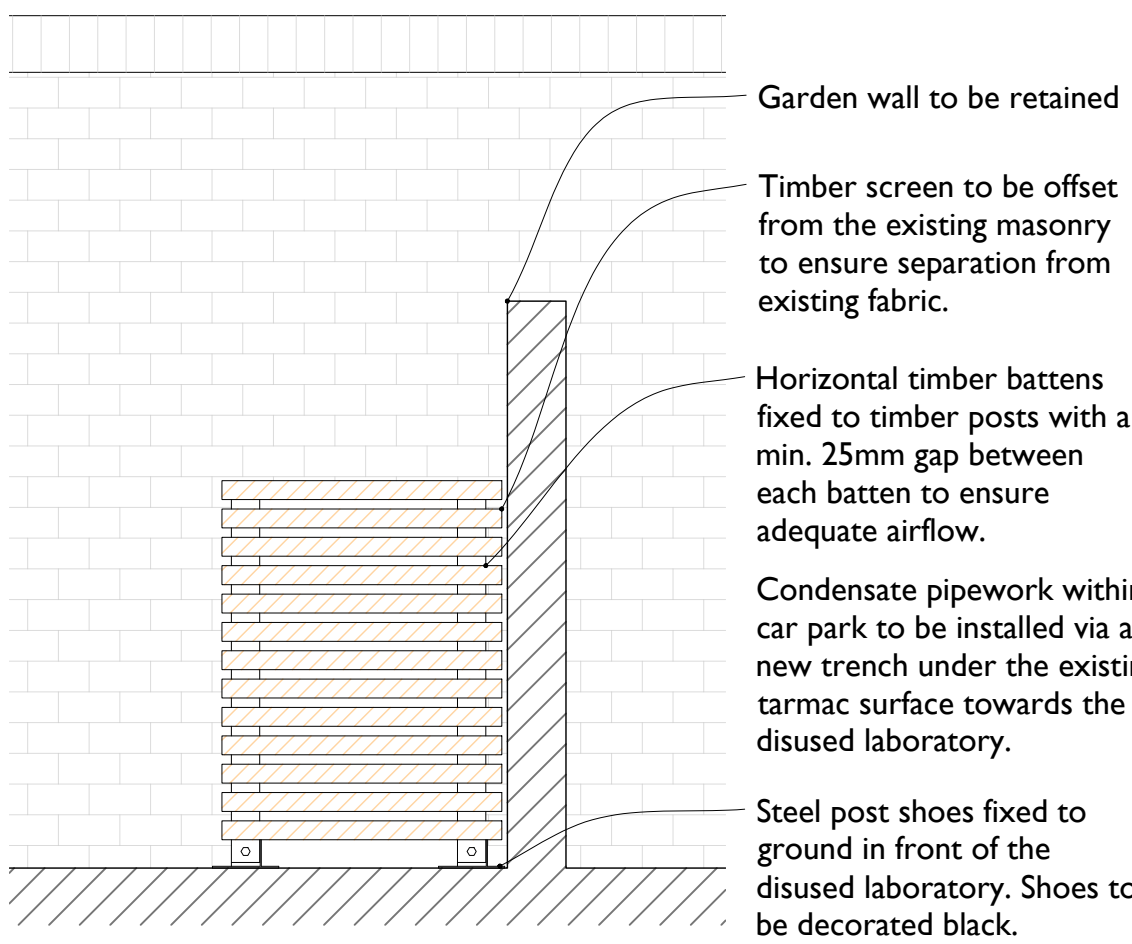

Side Elevation of Proposed Timber Screen 1:20 at A1

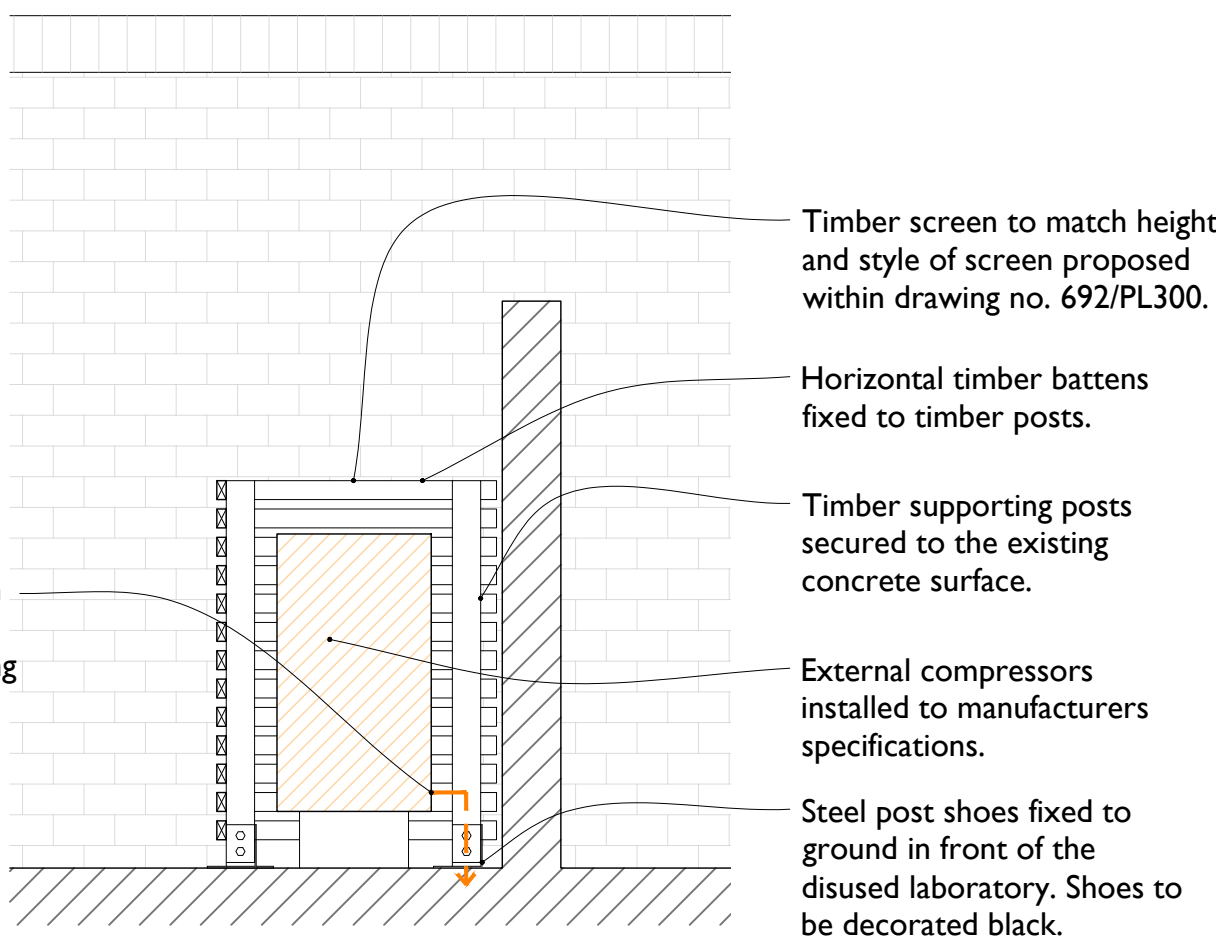

Section Through Timber Screen 1:20 at A1