


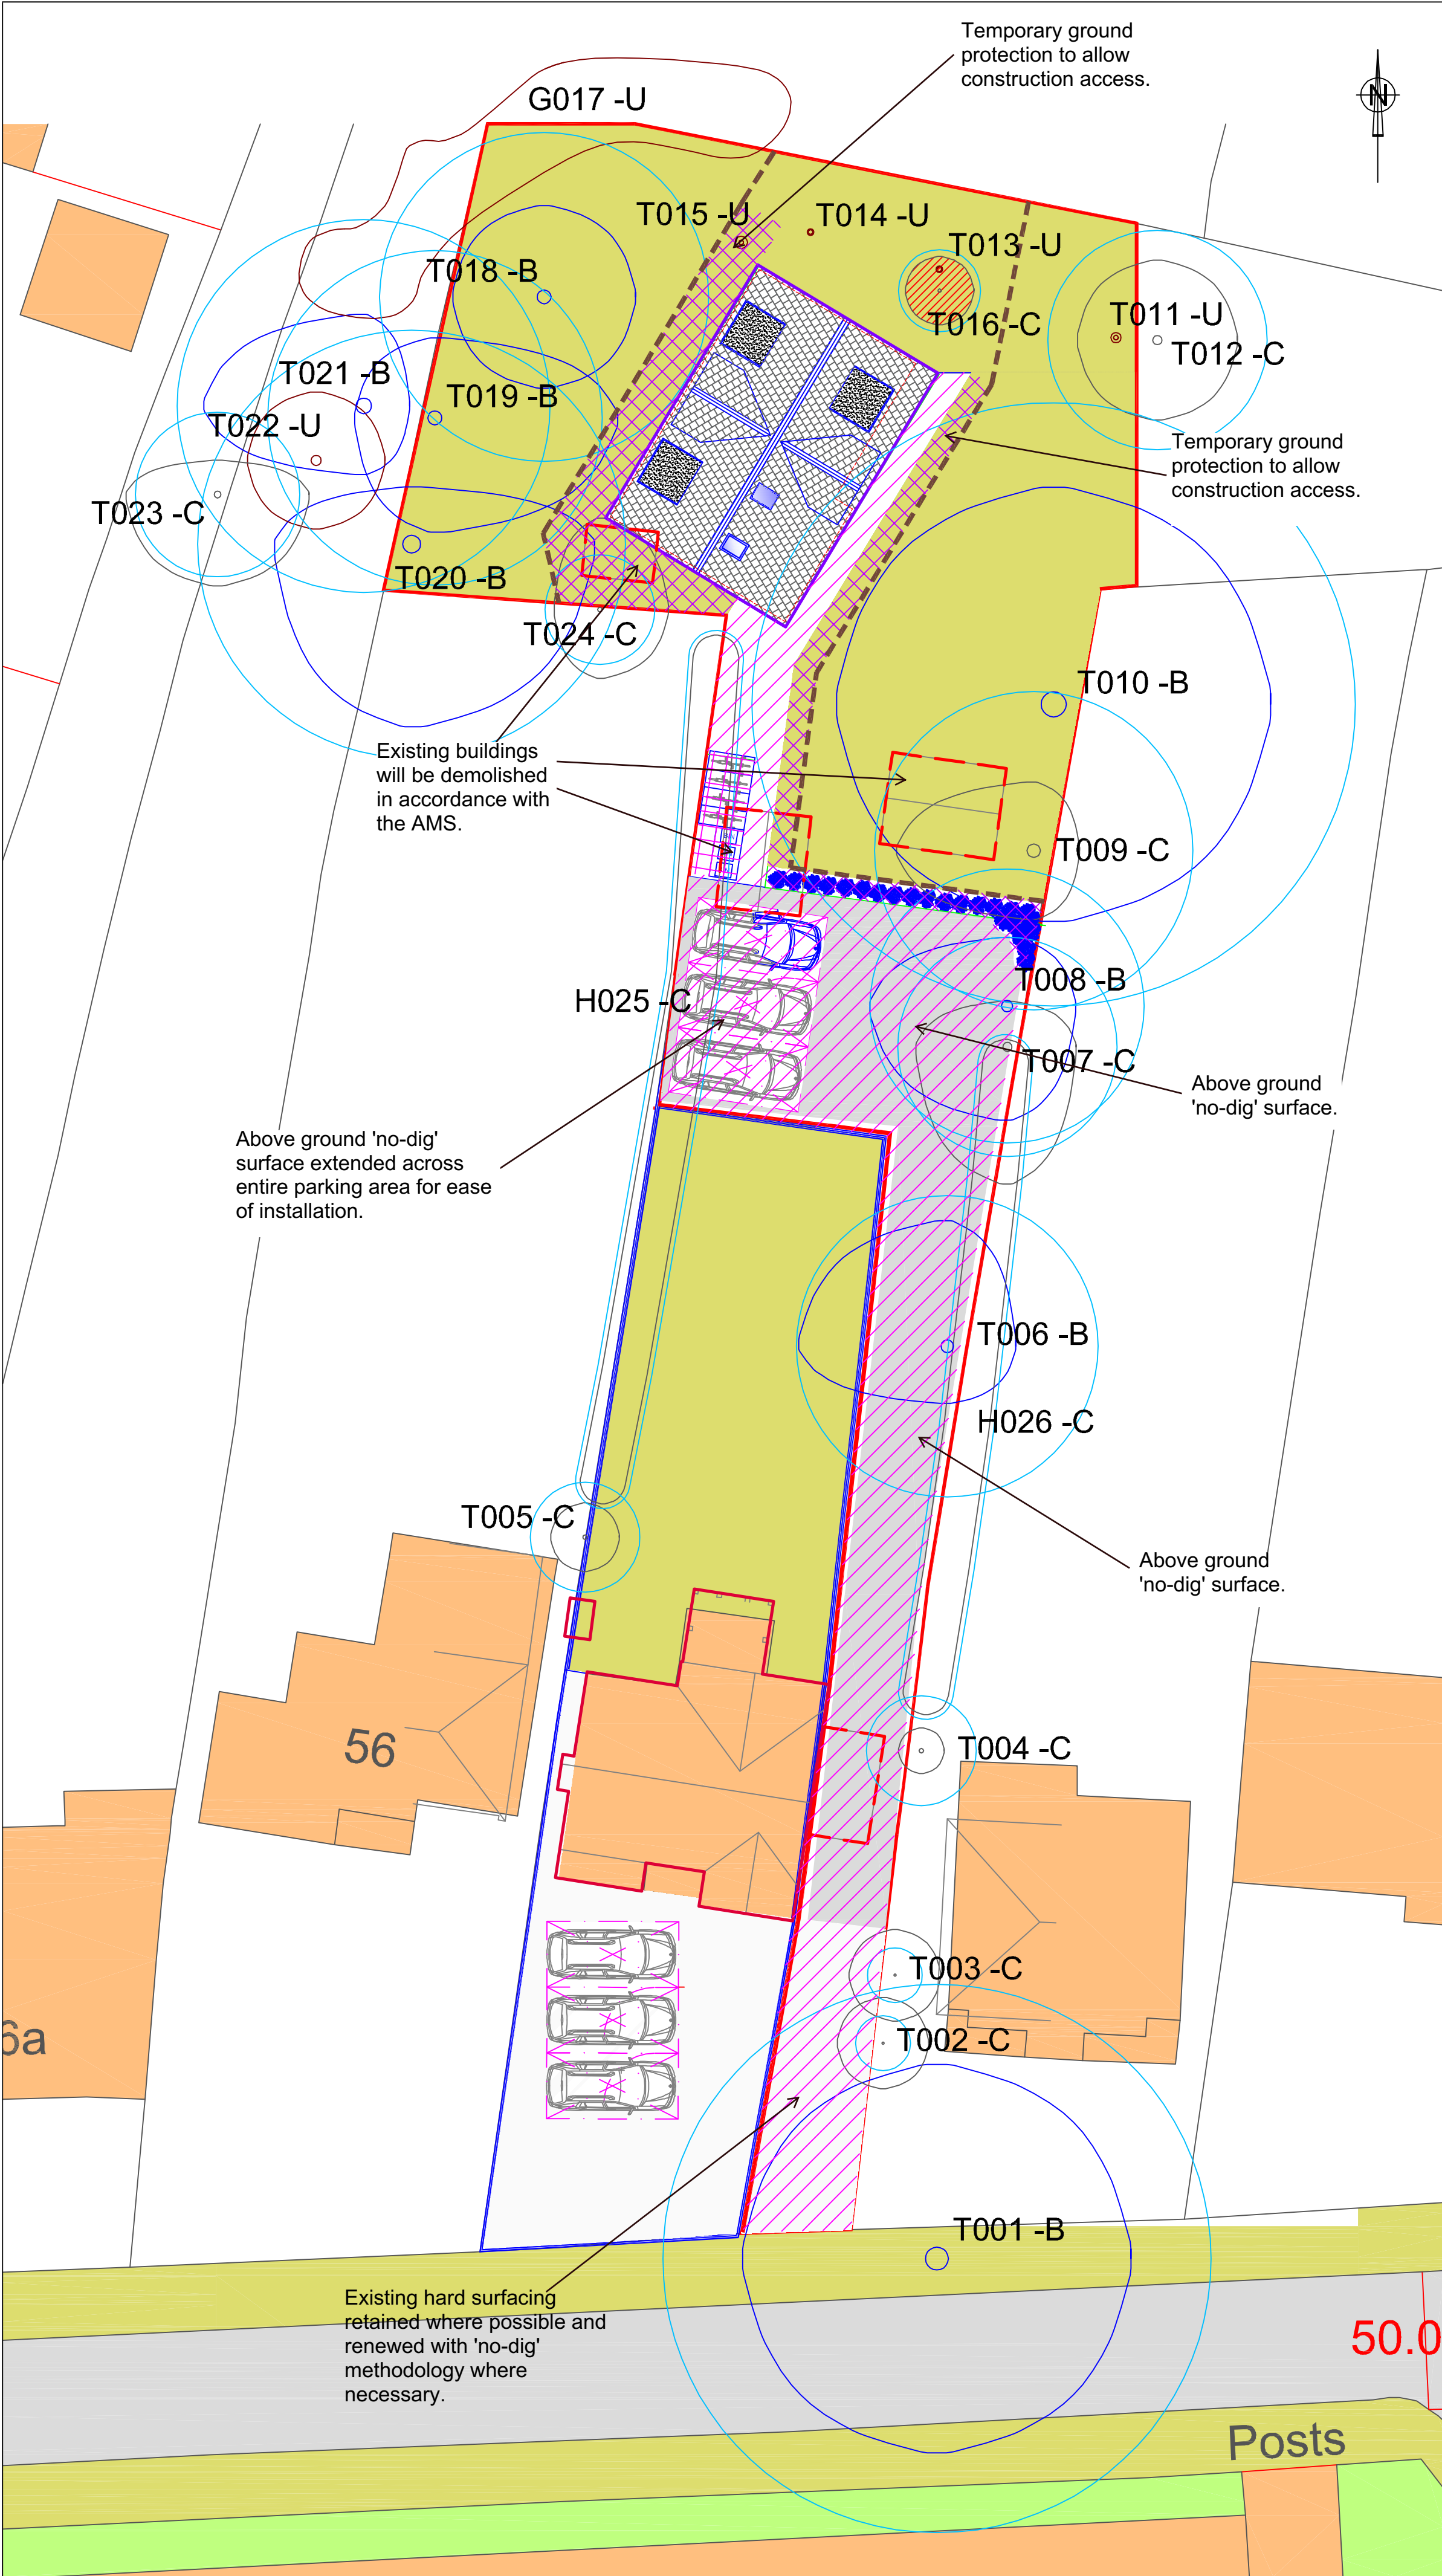

REV	DATE	DESCRIPTION

LEGEND

- Category U
- Category A
Trees of high quality
- Category B
Trees of moderate quality
- Category C
Trees of low quality
- RPA using formula in accordance with BS5837:2012
- Existing building
- Existing building to be demolished
- Proposed building / extension
- Trees to be removed
- Location of Protective Fencing
- Temporary ground protection
- Above-ground 'No-Dig' Surface installation
- Specialist Foundation installation

Trees categorised in accordance with BS5837:2012 "Trees in relation to design, demolition and construction – Recommendations"

The original of this drawing was produced in colour – a monochrome copy should not be relied upon

LOCATIONS ARE APPROXIMATE.

PROJECT

54 Hart Plain Avenue,
Waterlooville, PO8 8RX

TITLE

TPP01 revA - Tree Protection

CLIENT

-

DATE

05/08/24

SCALE

1:200 @ A2

 **Holt**
Arboriculture
TREE CONSULTANCY

info@holtarb.co.uk
07886 653388
www.holtarb.co.uk