


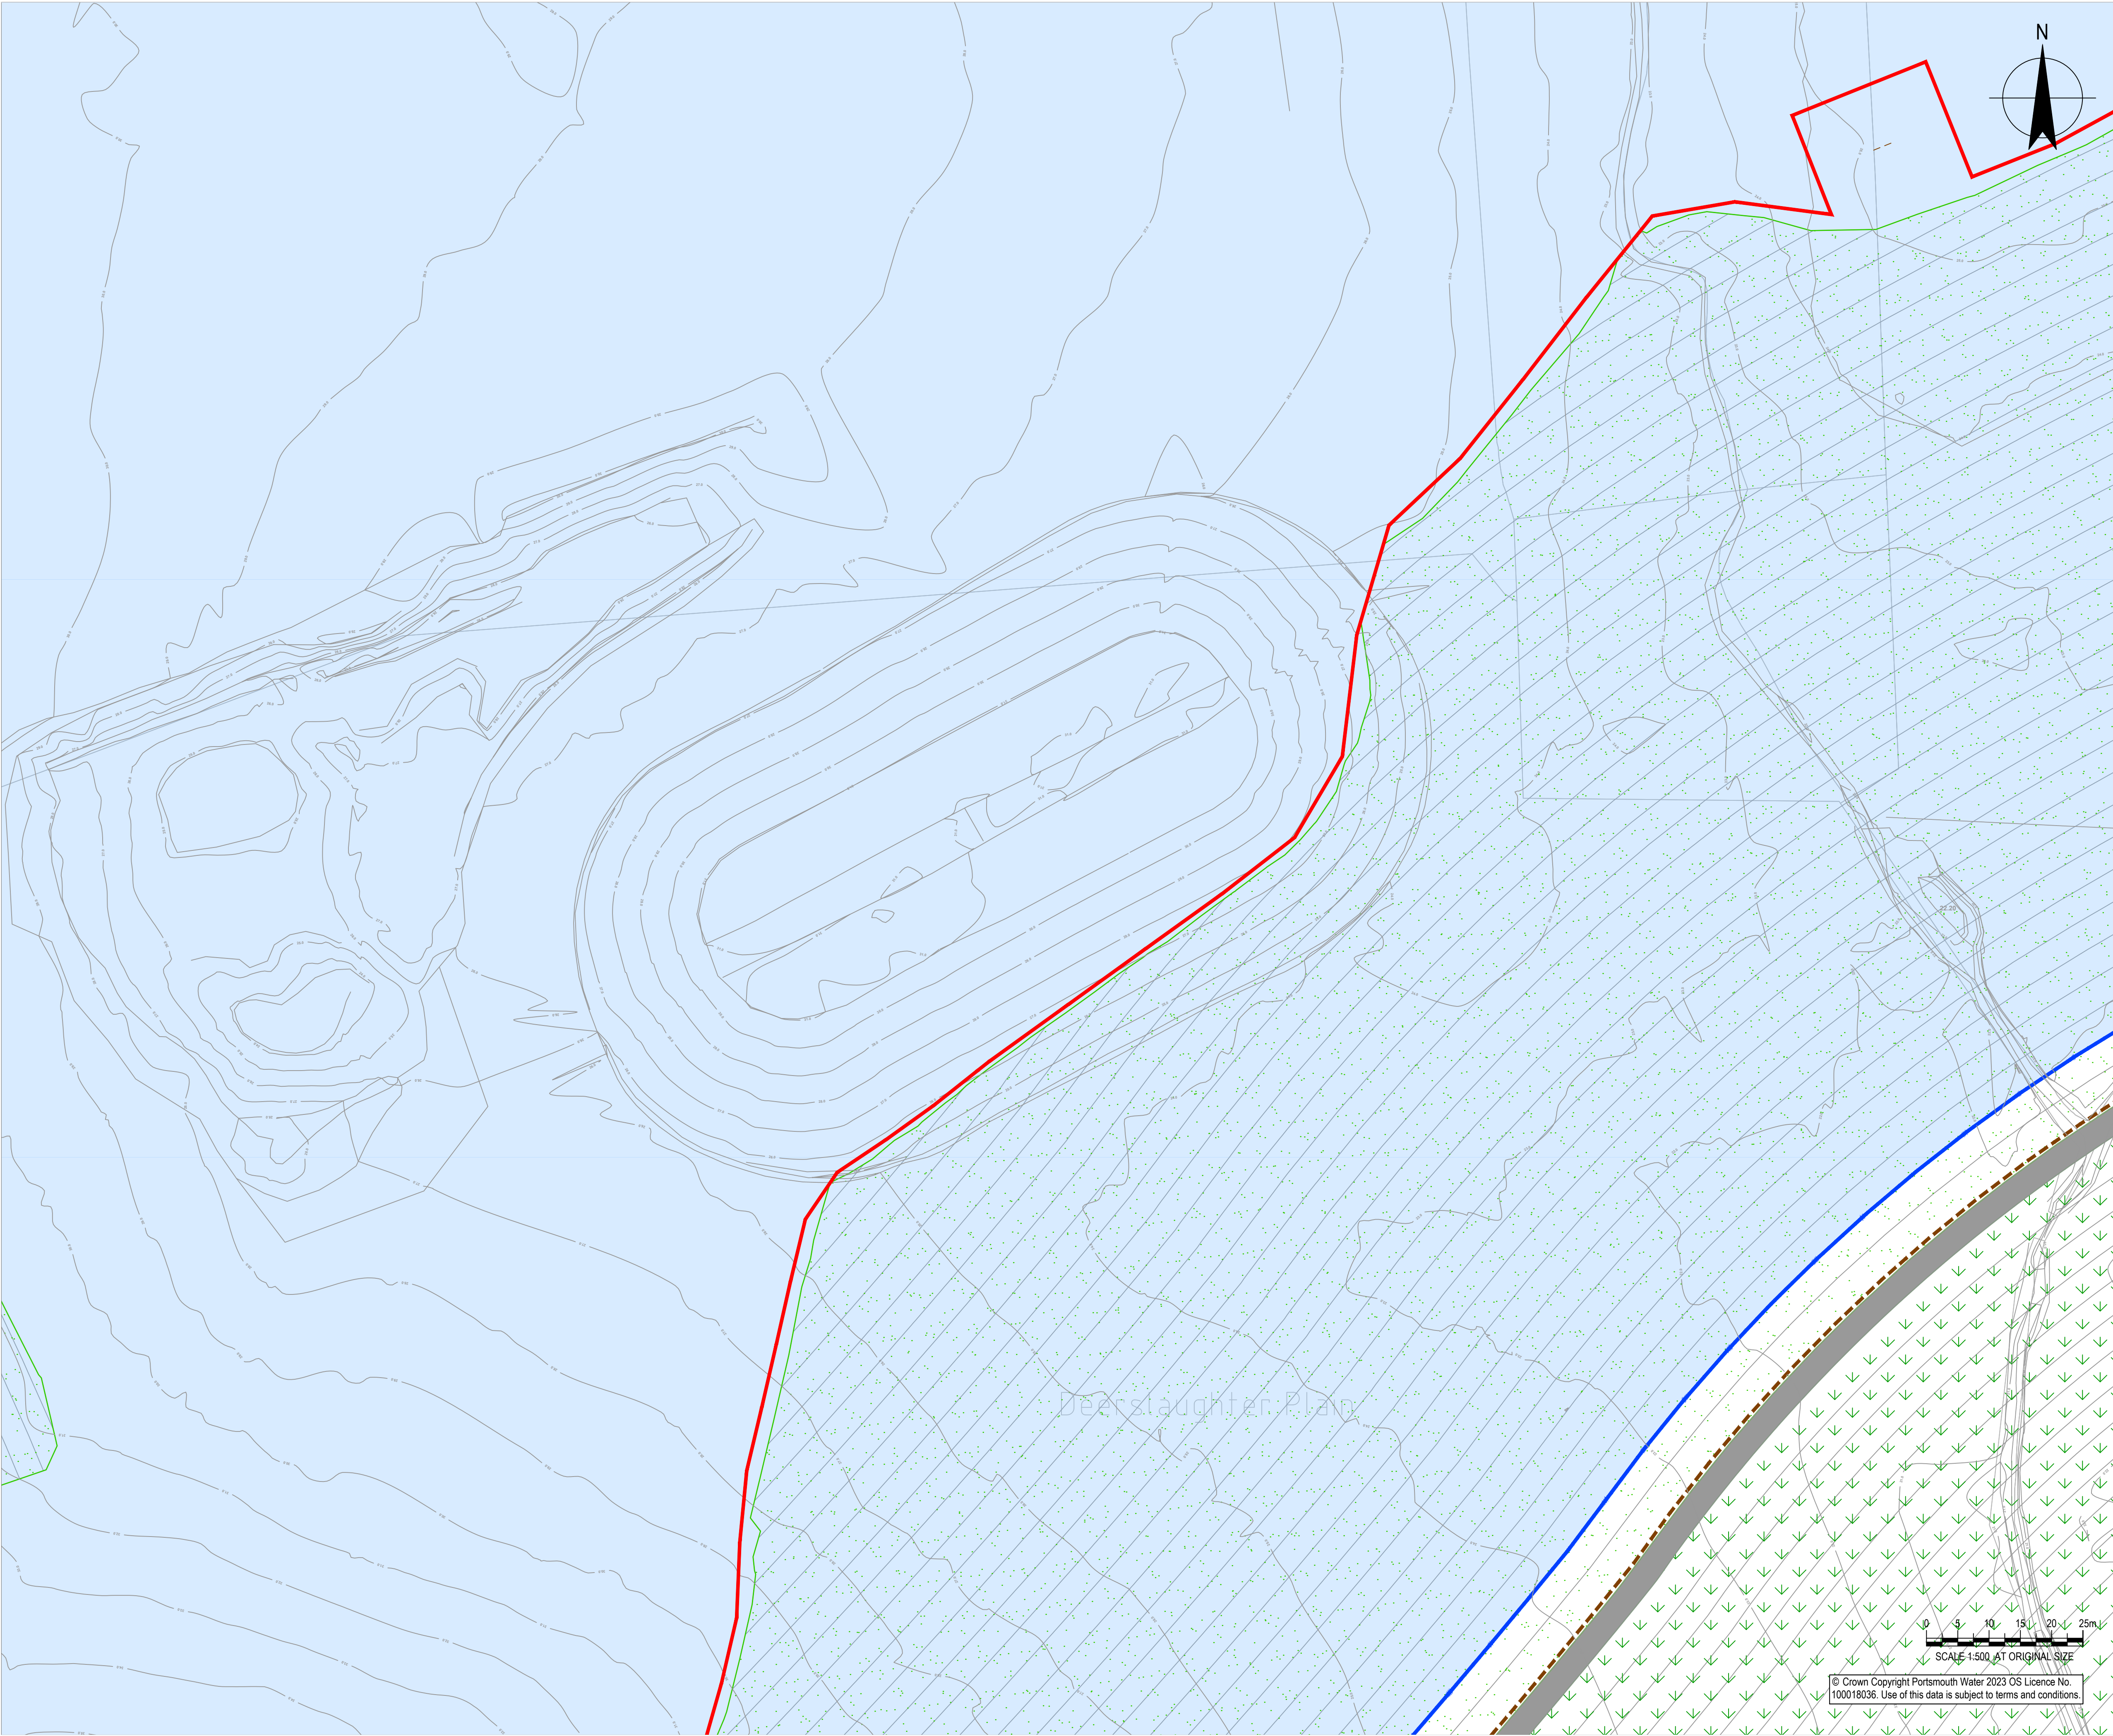


NOTES

1. ALL DIMENSIONS ARE IN MILLIMETRES UNLESS NOTED OTHERWISE (UNO).
2. ALL LEVELS ARE IN METRES TO ORDNANCE DATUM UNO.
3. TWL = TOP OF WATER LEVEL

Key

- RMA Application boundary
- 39.5 contour - top water level for main reservoir
- Existing Vegetation
- Proposed Specimen Trees
- Ornamental Planting Mix
- Formal Hedgerow
- Rush & Sedge Planting
- Wildflower Seeding Mix EM5
- Wet and Water Edge Mix
- Grass Amphitheatre with Timber Edge Seating
- Crest footpath
- Bins
- Benches
- Raised Timber Planter
- Balustrade
- Stockproof Fencing
- Timber Post and Rail Fencing

Atlas - Not to scale

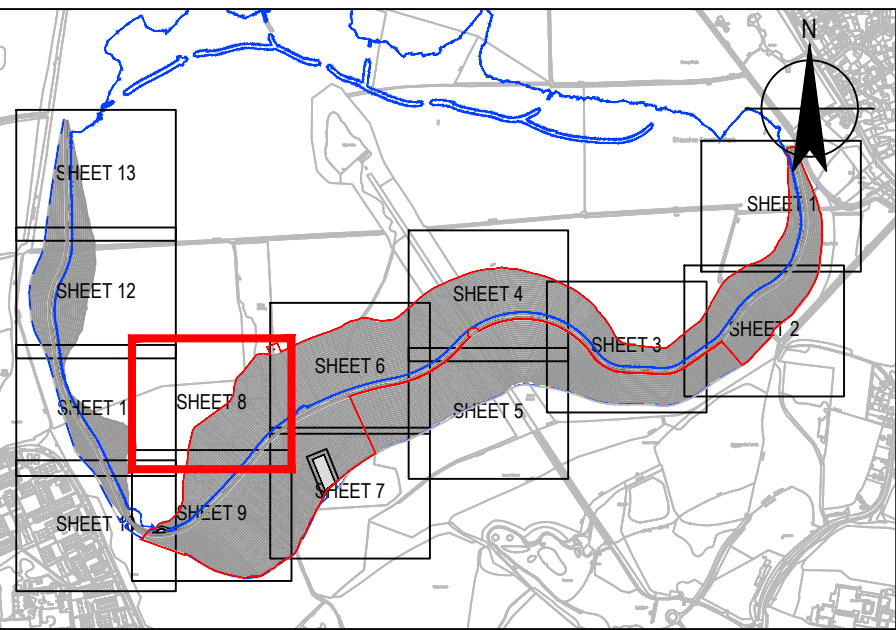

REFERENCE DOCUMENTS AND DRAWINGS

PLEASE REFER TO THE BELOW DRAWINGS:
HTR-GHD-WL-ZZ-DR-T-0023-0034 MAIN EMBANKMENT LANDSCAPE HARDWORKS AND
SOFTWARES
HTR-GHD-WL-ZZ-DR-T-0035 VIEWING PLATFORM GENERAL ARRANGEMENT PLAN
HTR-GHD-WL-ZZ-DR-T-0038-0039 CONSTRUCTION DETAILS

P02	FOR COMMENT	SWG	SWG	06/08/2024
P01	FOR COMMENT	SWG	SWG	30/07/2024
Rev	Description	Checked	Approved	Date
Author	ST	Drafting Check	SWG	
Designer	ST	Design Check	SWG	

Telephone: Havant (023) 9249 9888
Fax: Havant (023) 9245 3632
Website: www.portsmouthwater.co.uk
Registered Office: PO Box 8 West Street
Havant Hampshire PO9 1LG
REGISTERED IN ENGLAND No. 2536455



Client	PORTSMOUTH WATER	Status Code	S3
Project	HAVANT THICKET RESERVOIR		
Status	FOR COMMENT		
Drawing Title	MAIN EMBANKMENT LANDSCAPE HARDWORKS AND SOFTWARES SHEET 8 OF 13	Size	A1
Drawing No.	HTR-GHD-ZZ-ZZ-DR-T-0029	Rev	P02