


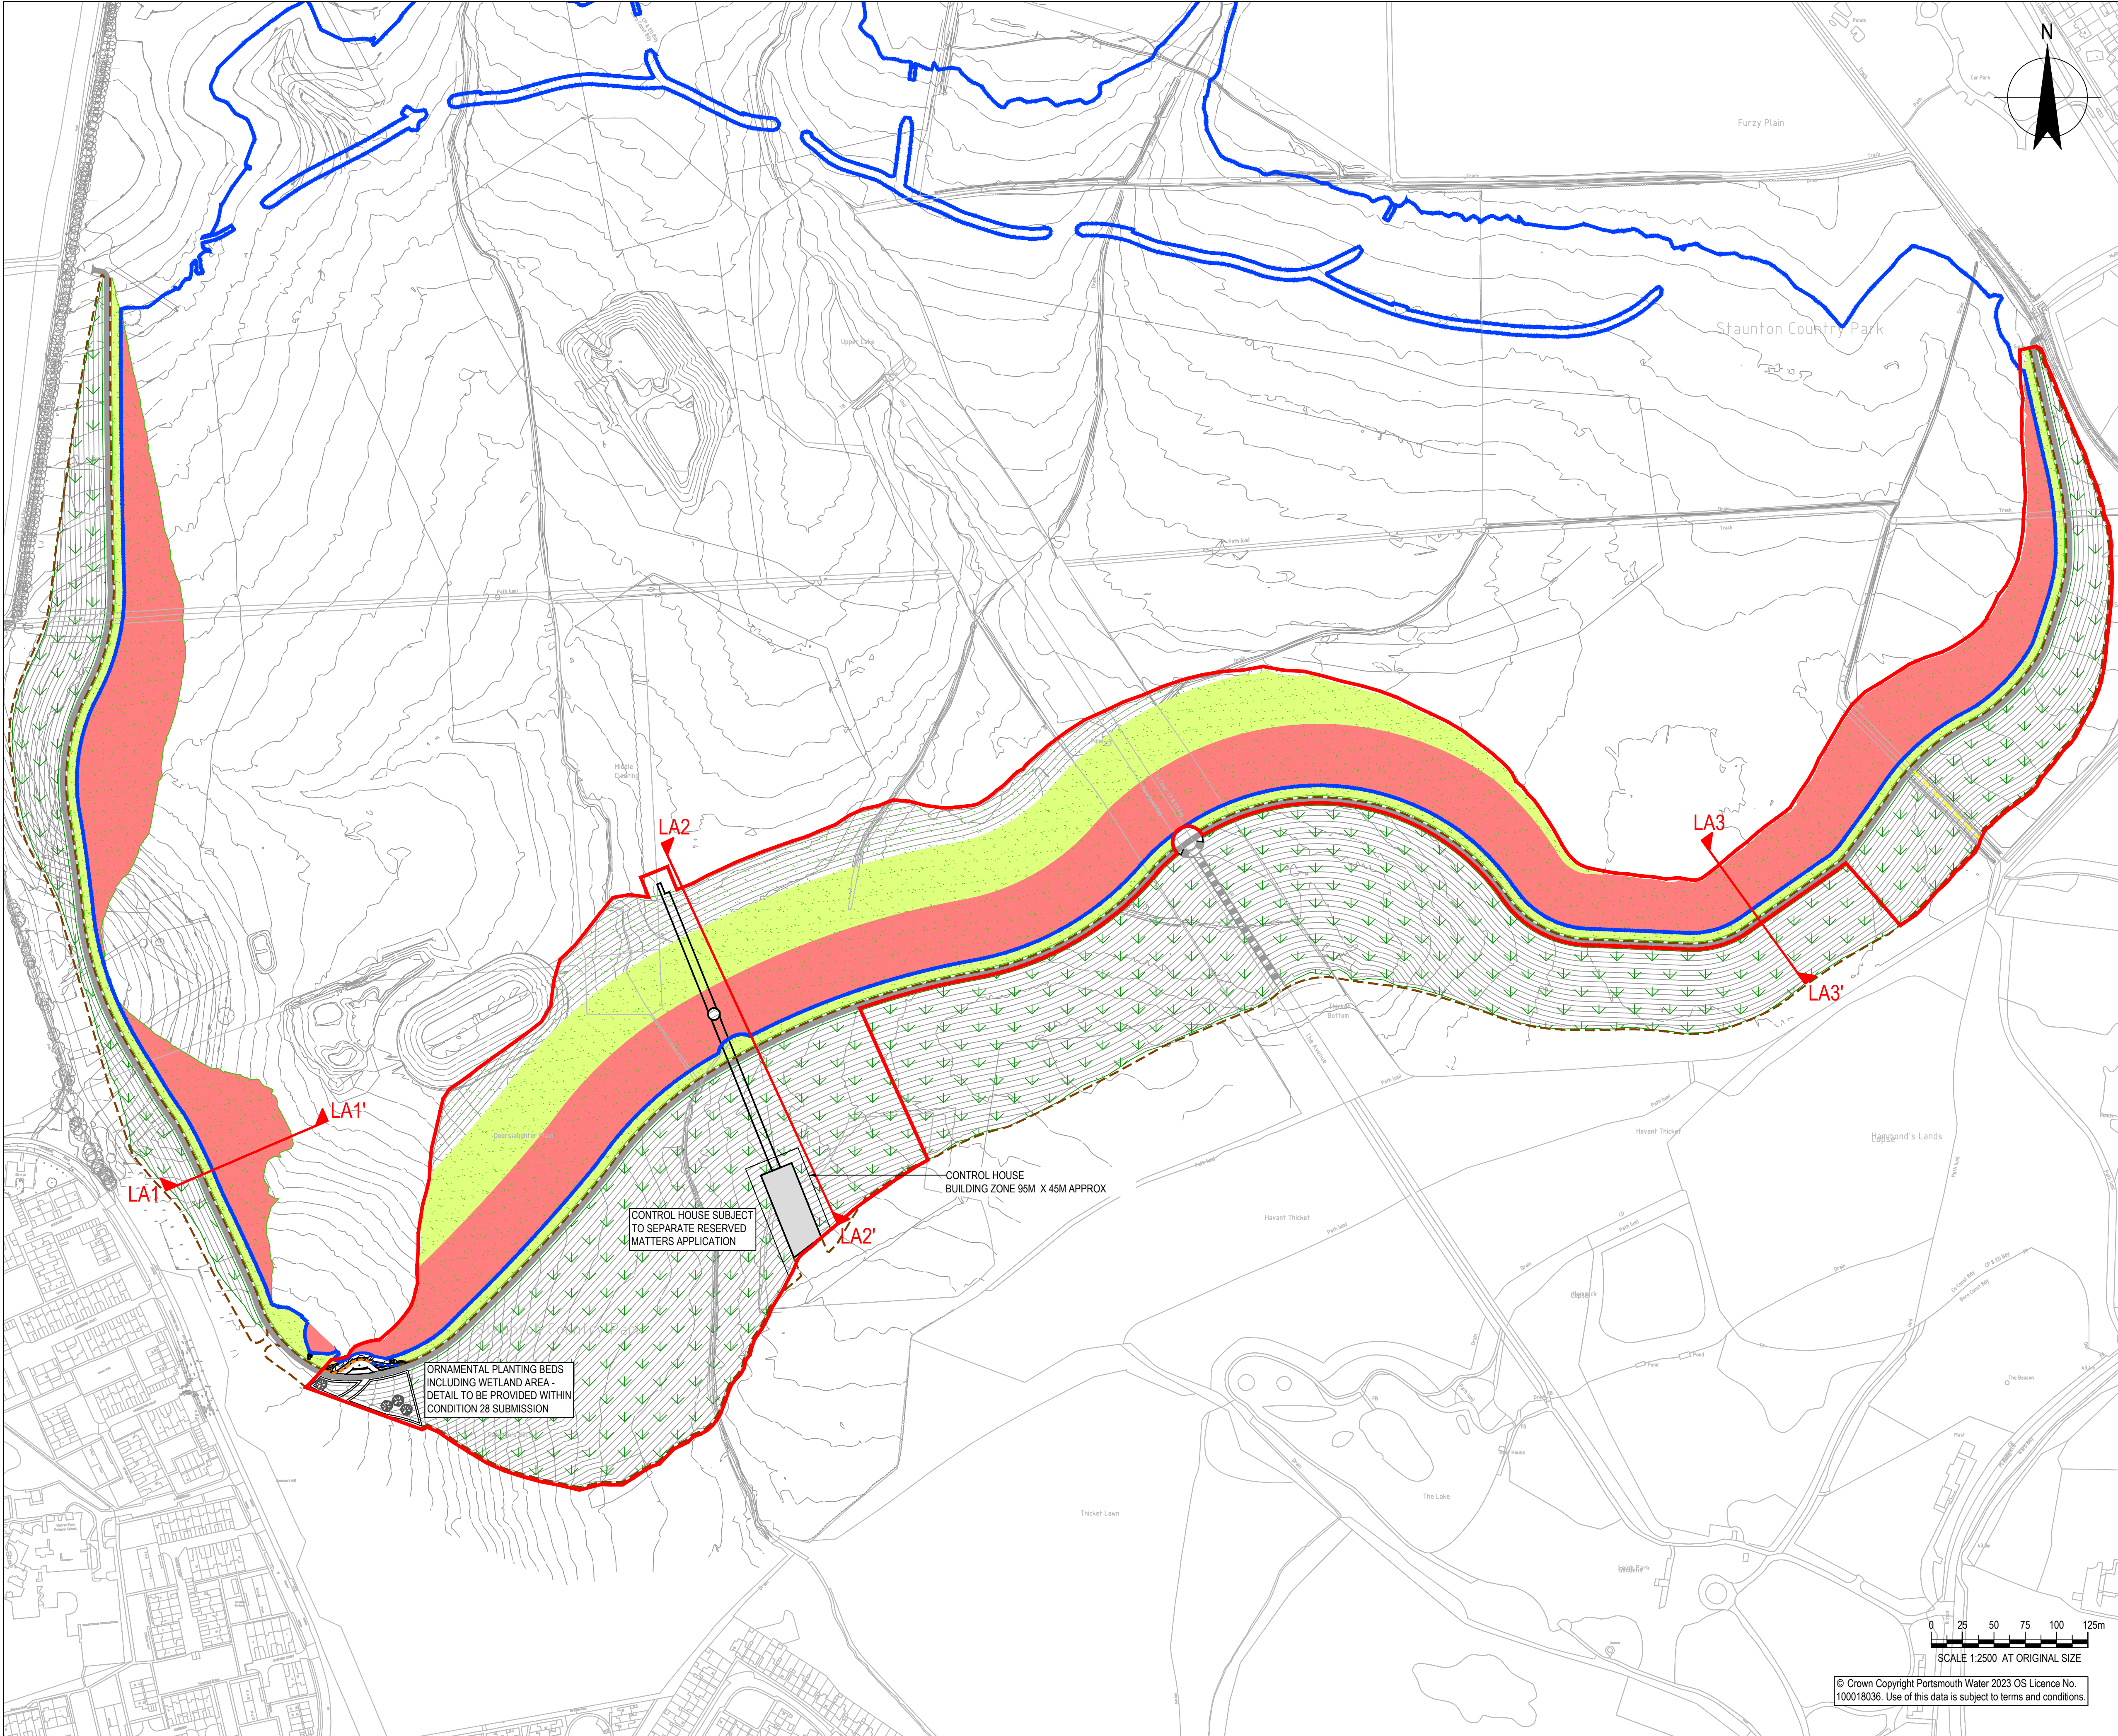

NOTES

1. ALL DIMENSIONS ARE IN MILLIMETRES UNLESS NOTED OTHERWISE (UNO).

2. ALL LEVELS ARE IN METRES TO ORDNANCE DATUM UNO.

3. TWL = TOP OF WATER LEVEL.

Key

RMA Application boundary

39.5 contour - top water level for main reservoir

Proposed

Wildflower seeding - EM5

Wet grassland seeding - Barenbrug

Crest access path

Permissive path

Stockproof fence

Post and rail fence - 1100mm high

Balustrade - 1100mm high

Enkamat (seeded)

Rip Rap

REFERENCE DOCUMENTS AND DRAWINGS

FOR CROSS-SECTIONS PLEASE REFER TO:
HTR-GHD-ZZ-ZZ-DR-T-0012 - MAIN EMBANKMENT LANDSCAPE CROSS SECTIONS

P04	FOR COMMENT	SWG	SWG	18/07/2024
P03	FOR COMMENT	SWG	SWG	09/07/2024
P02	FOR APPROVAL	SWG	SWG	15/04/2024
P01	FOR COMMENTS	SWG	SWG	09/04/2024

Rev	Description	Checked	Approved	Date
Author	ST			
Designer	ST			
Drafting Check	SWG			
Design Check	SWG			

Telephone: Havant (023) 9249 9888
Fax: Havant (023) 9245 3632
Website: www.portsmouthwater.co.uk
Registered Office: PO Box 8 West Street
Havant Hampshire PO9 1LG
REGISTERED IN ENGLAND No. 2536455

Future Water

MJJV Ltd

GHD

Project No.
12547181

Client PORTSMOUTH WATER

Project HAVANT THICKET RESERVOIR

Status FOR APPROVAL Status Code S4

Drawing Title MAIN EMBANKMENT LANDSCAPE PLAN Size A1

HTR-GHD-ZZ-ZZ-DR-T-0011 Drawing No. Rev P04

Plot Date: 25 July 2024 - 2:02 PM Plotted by: Lewis Stevenson File Name: C:\Users\l Stevenson\DC\ACCDocs\GHD Services Pty Ltd\12547181 - Havant Thicket Reservoir\Project Data & Docs\WIP (S0)\GHD Engineers\Multiple Systems (ZZ)\Drawings\HTR-GHD-ZZ-ZZ-DR-T-0011.dwg

© Crown Copyright Portsmouth Water 2023 OS Licence No. 100018036. Use of this data is subject to terms and conditions.