




ISO A1 594mm x 841mm
Project Management Initials: Designer: HR
Revision: C01
Checked: CP
Approved: JScott
Drawn: KG
Last saved by: KEVIN GABB(2024.03.12)
Filename: C:\pwworking\aecom_uk_2020\0454973\LANG-ACM-ZZ-F3-DR-ZZ-031303

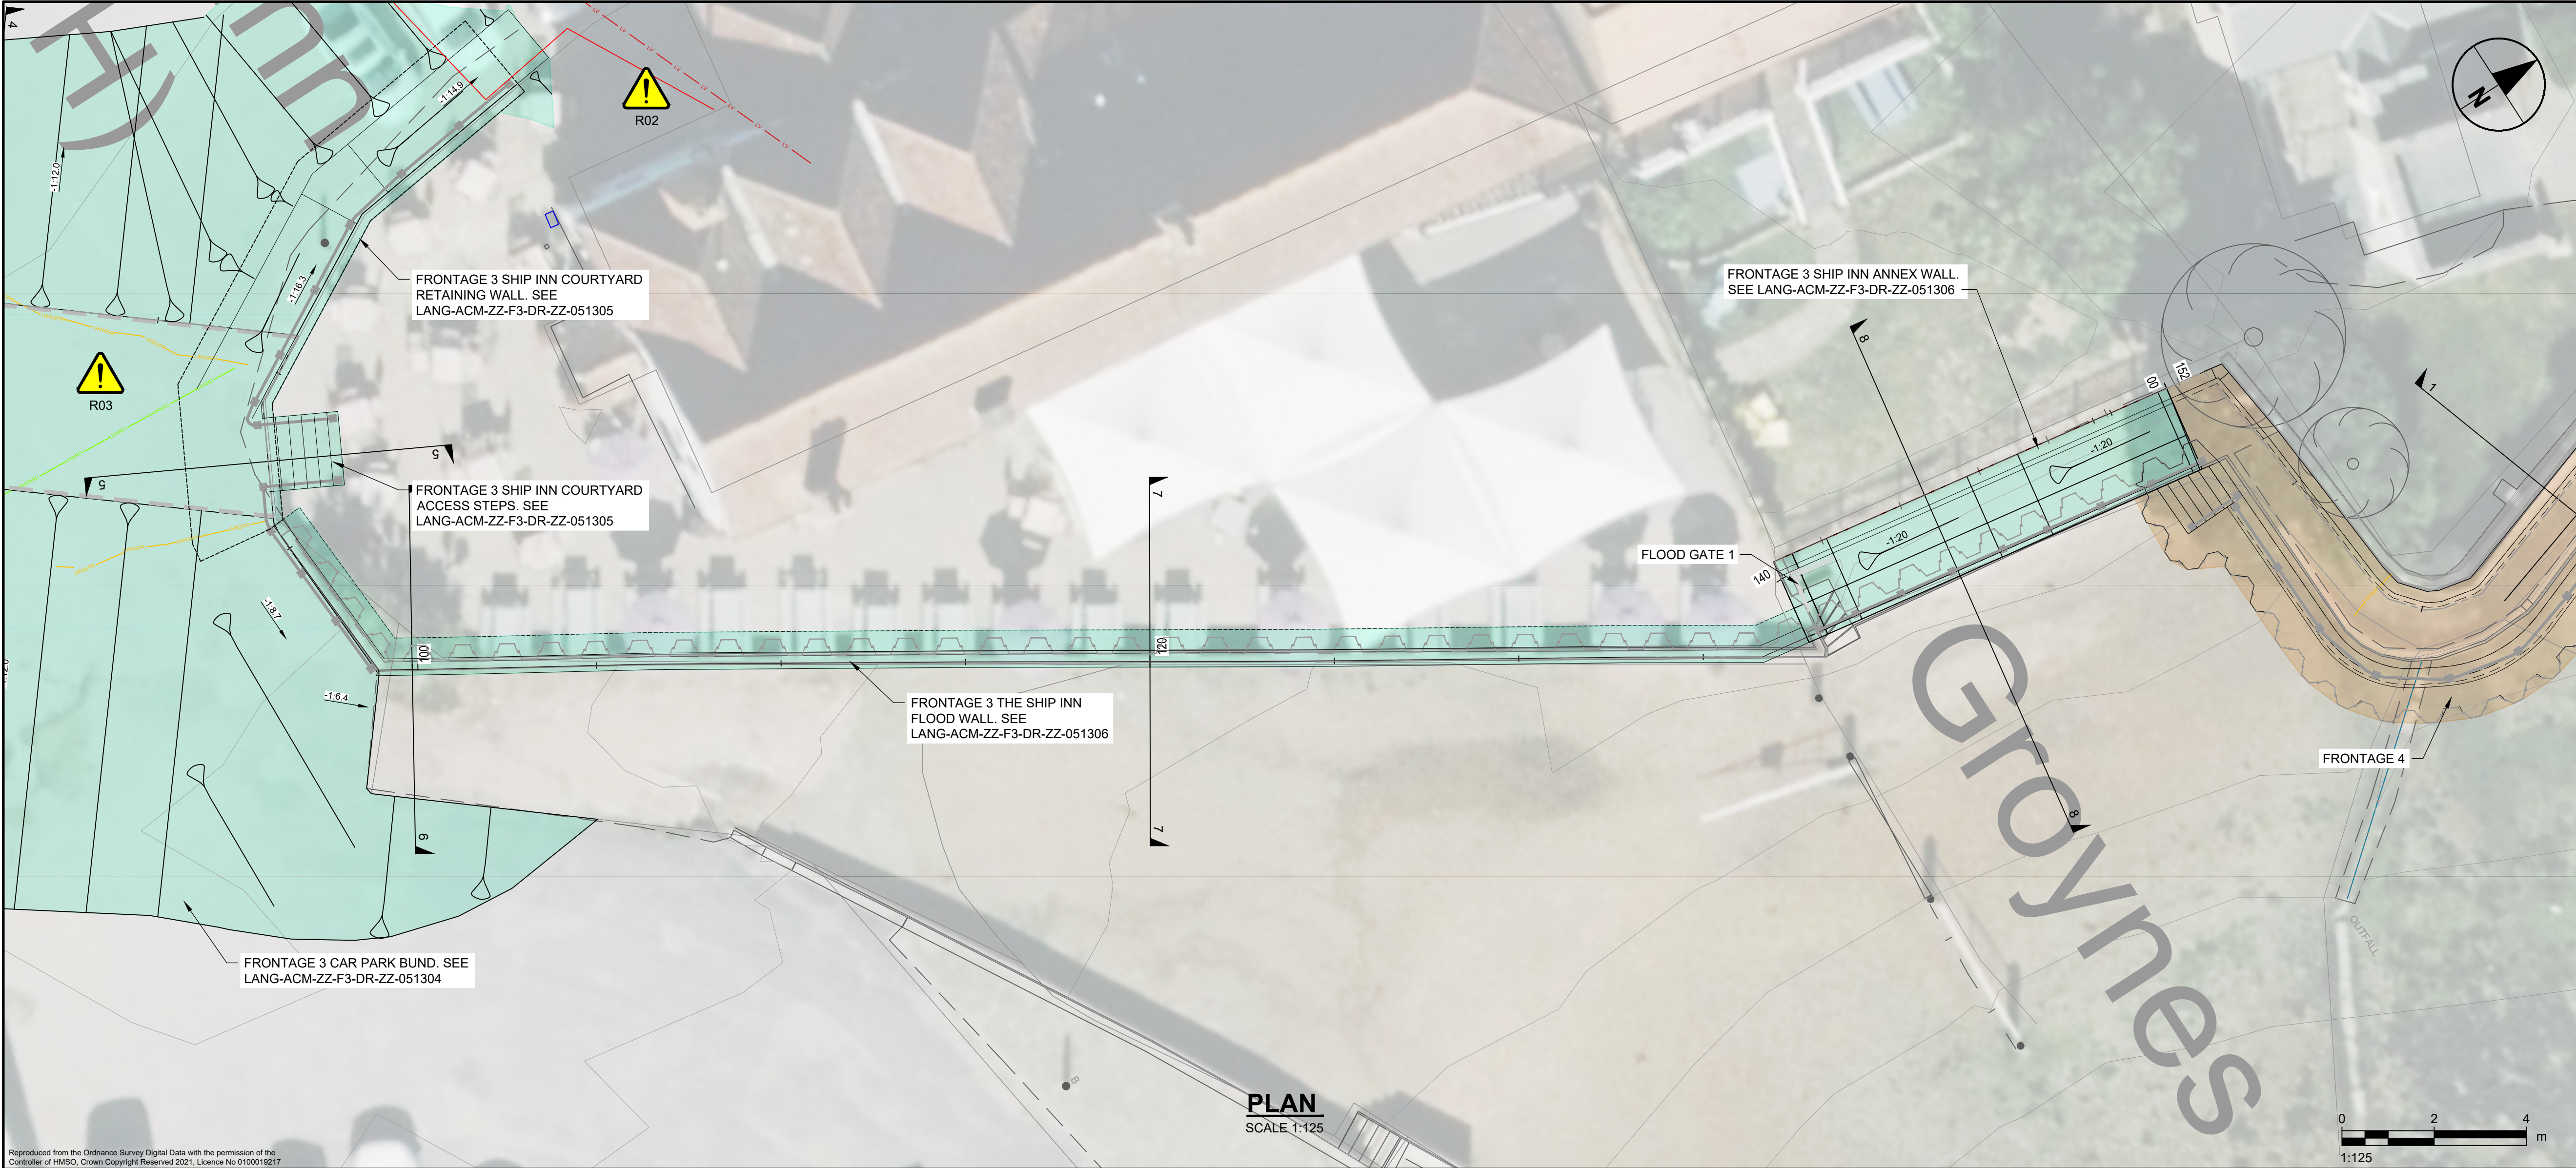


Reproduced from the Ordnance Survey Digital Data with the permission of the Controller of HMSO. Crown Copyright Reserved 2021. Licence No 0100019217

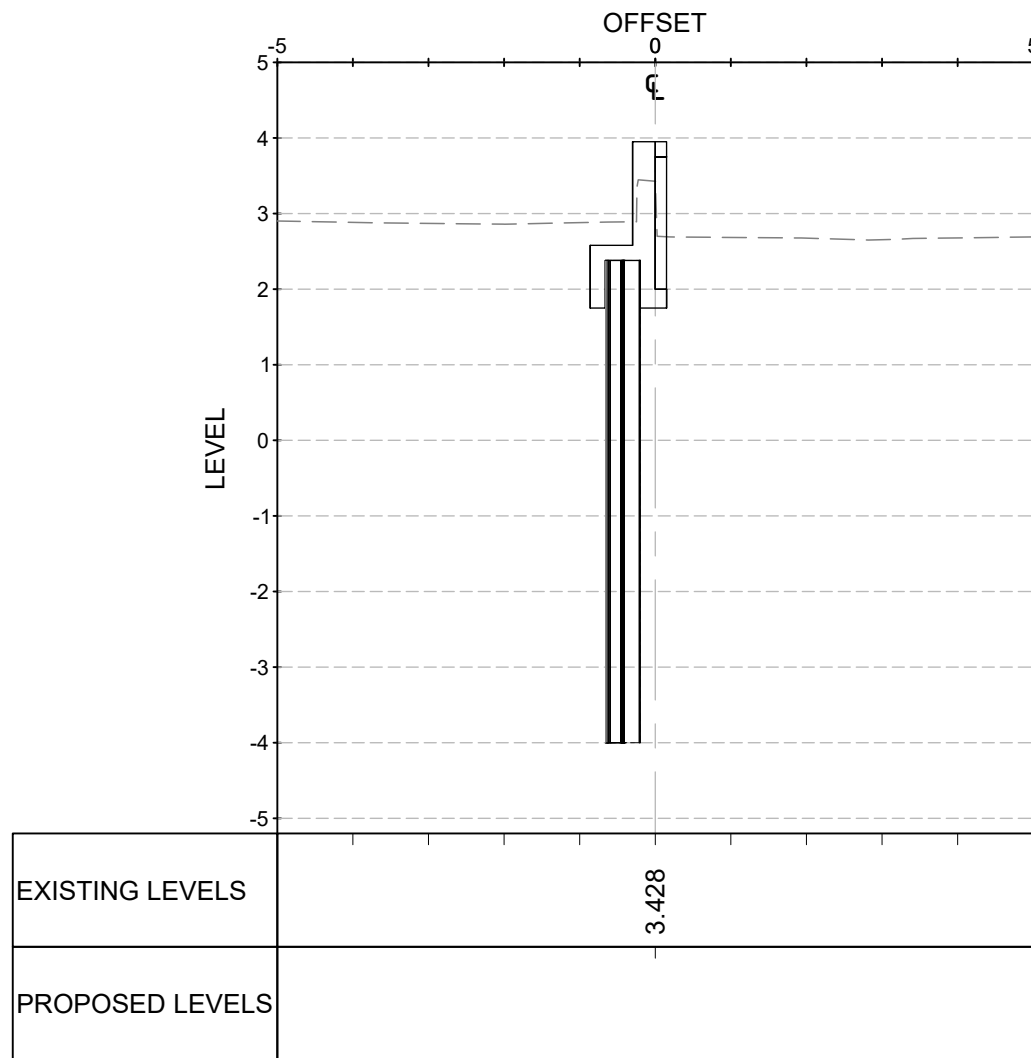

SECTION 6-6, CH: 100.000 - SHEET PILE WALL
SCALE: H 1:100, V 1:100

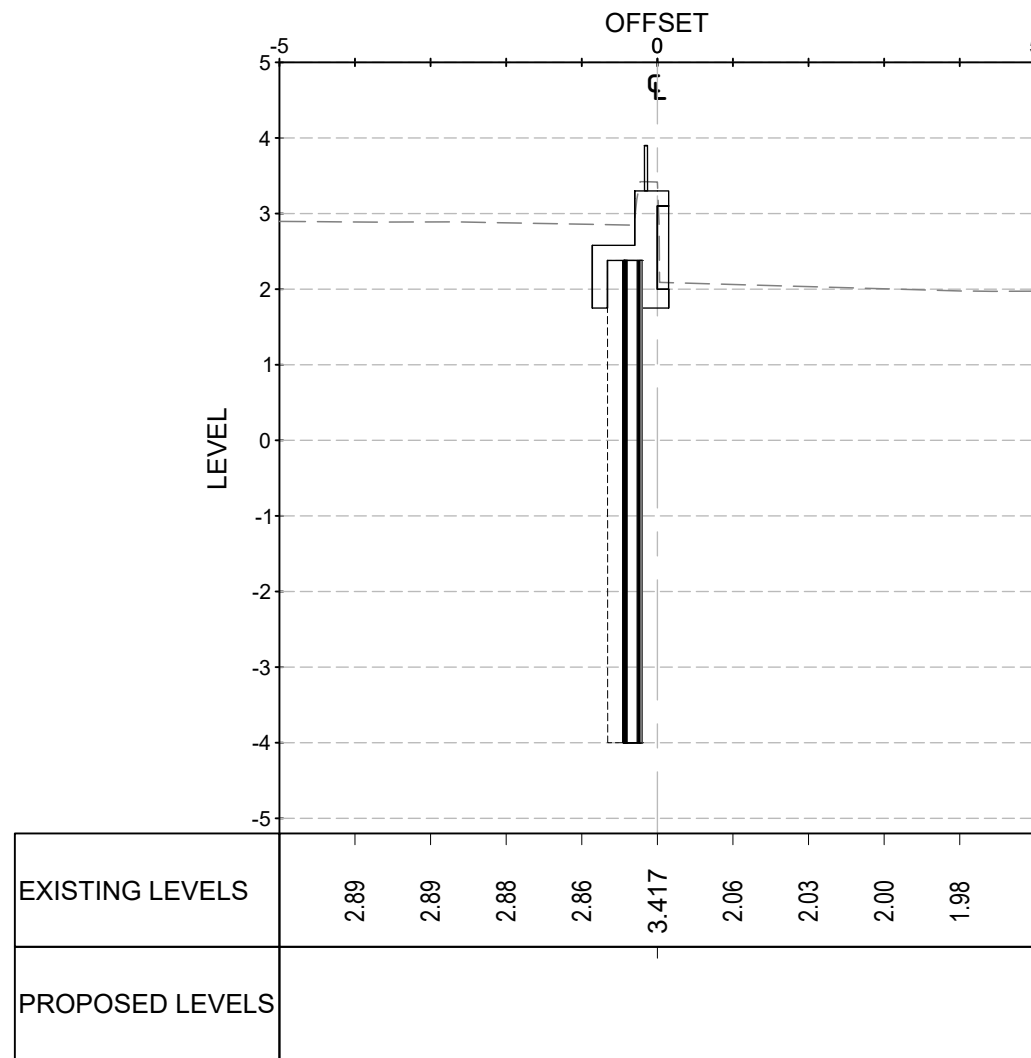

SECTION 7-7, CH: 120.000 - SHEET PILE WALL
SCALE: H 1:100, V 1:100

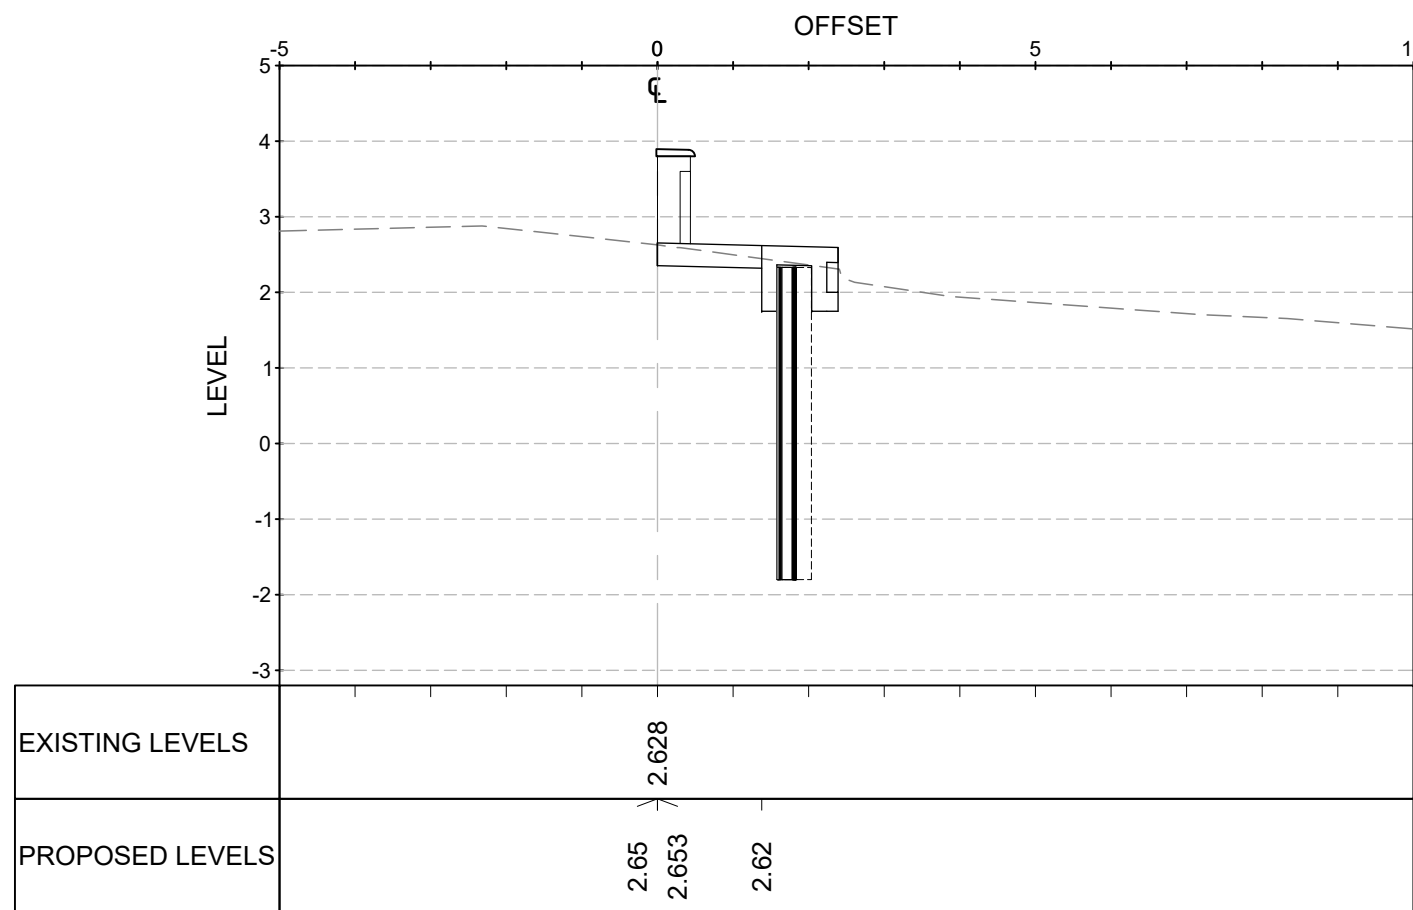

SECTION 8-8, CH: 145.000 - SHIP INN ANNEX
SCALE: H 1:100, V 1:100

LEGEND: EXISTING UTILITIES

- Unknown GPR
- Unknown RD
- GPR - British Telecommunications
- GPR - Water
- GPR - Foul Water
- GPR - Electricity Low Voltage
- Digital - Openreach (British Telecommunications)
- Digital - Portsmouth Water
- Digital - Scottish and Southern Electricity - HV
- Digital - Scottish and Southern Electricity - LV
- Digital - SGN (Southern Gas Networks)
- Digital - Southern Water (Foul Sewer)
- Digital - Virgin Media
- Digital - Hampshire County Council
- Tracing Survey - Southern Water (Storm Drain)
- Topographic - Manhole Covers and Frames
- Topographic - Telecommunications Equipment
- Topographic - Access and Inspection Chambers
- Topographic - Cast Iron Gullies
- Topographic - Water and Gas Valves
- Topographic - Underground Fire Hydrants

PROPOSED SCHEME FOOTPRINT:

- Frontage 2
- Frontage 3

SAFETY HEALTH AND ENVIRONMENT INFORMATION

PLEASE REFER TO LANG-ACM-ZZ-F3-DR-ZZ-011301 FOR SHE INFORMATION.

AECOM

PROJECT

Langstone Flood and Coastal Erosion Risk Management Scheme

CLIENT

HAVANT BOROUGH COUNCIL

CONSULTANT

Midpoint, Alençon Link,
Basingstoke, Hampshire,
RG21 7PP
T:
www.aecom.com

NOTES

GENERAL NOTES

- THIS DOCUMENT IS TO BE READ IN CONJUNCTION WITH ALL OTHER RELEVANT DOCUMENTATION.
 - DO NOT SCALE FROM THIS DRAWING, USE ONLY PRINTED DIMENSIONS.
 - ALL DIMENSIONS IN MILLIMETRES. ALL CHAINAGES, LEVELS AND COORDINATES ARE IN METRES, UNLESS DEFINED OTHERWISE.
 - DEFENCE LENGTH/EXTENT SHOWN ARE APPROXIMATE. THE EXACT EXTENT OF THE TYPICAL CROSS SECTION IS TO BE CONFIRMED ON SITE WITH THE SUPERVISOR.
 - EXISTING PATH LEVELS VARIES ALONG DEFENCE LENGTH, AND BEACH LEVEL VARY SPATIALLY AND WITH TIME.
 - THIS DRAWING IS TO BE READ IN CONJUNCTION WITH THE RISK REGISTER (LANG-ACM-ZZ-F3-DR-ZZ-000106) FOR ANY IDENTIFIED POTENTIAL RISKS.
 - ALSO REFER TO DRAWINGS:
GENERAL ARRANGEMENT - #011301
TYPICAL DETAILS - #051304 TO #051306
REBAR DETAILS - #081930 TO #
- ##### DRAWING SPECIFIC NOTES
- DEFENCE ALIGNMENT HAS BEEN DETERMINED FROM TOPOGRAPHICAL SURVEY AND LASER SCAN DATA PROVIDED BY COASTAL PARTNERS.
 - THE SERVICE INFORMATION SHOWN HAS BEEN INFORMED BY BY DIGITAL MAPPING, GPR SURVEY, TOPOGRAPHICAL SURVEY AND CONVERSATIONS WITH UTILITY PROVIDERS. EXACT POSITIONS OF EXISTING SERVICES IS TO BE CONFIRMED ON SITE PRIOR TO WORKS COMMENCING. SOME LINES ARE KNOWN TO BE ABANDONED SEE ASSET REGISTER TO DETAILS.
 - CONTRACTOR TO WORK WITHIN UTILITY COMPANY GUIDANCE FOR ALL UTILITY PROVISIONS AND DIVERSION WORKS.


ISSUE/REVISION

P01	21/11/23	100% Detailed Design
P02	08/02/24	100% Detailed Design
C01	08/02/24	Construction Issue
I/R	DATE	DESCRIPTION

ISSUE PURPOSE / SUITABILITY

Detail Design Authorised/Accepted

KEY PLAN

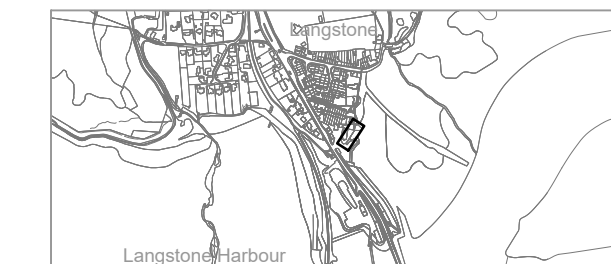

PROJECT NUMBER

60656877

SHEET TITLE

FRONTAGE 3
MODEL SECTIONS
AND EXISTING UTILITIES
SHEET 2

SHEET NUMBER

LANG-ACM-ZZ-F3-DR-ZZ-031303

This drawing has been prepared for the use of AECOM's client. It may not be used, modified, reproduced or relied upon by third parties, except as agreed by AECOM or as required by law. AECOM accepts no responsibility, and denies any liability, whatsoever, to any party that uses or relies on this drawing without AECOM's express written consent. Do not scale this document. All measurements must be obtained from the stated dimensions.

