



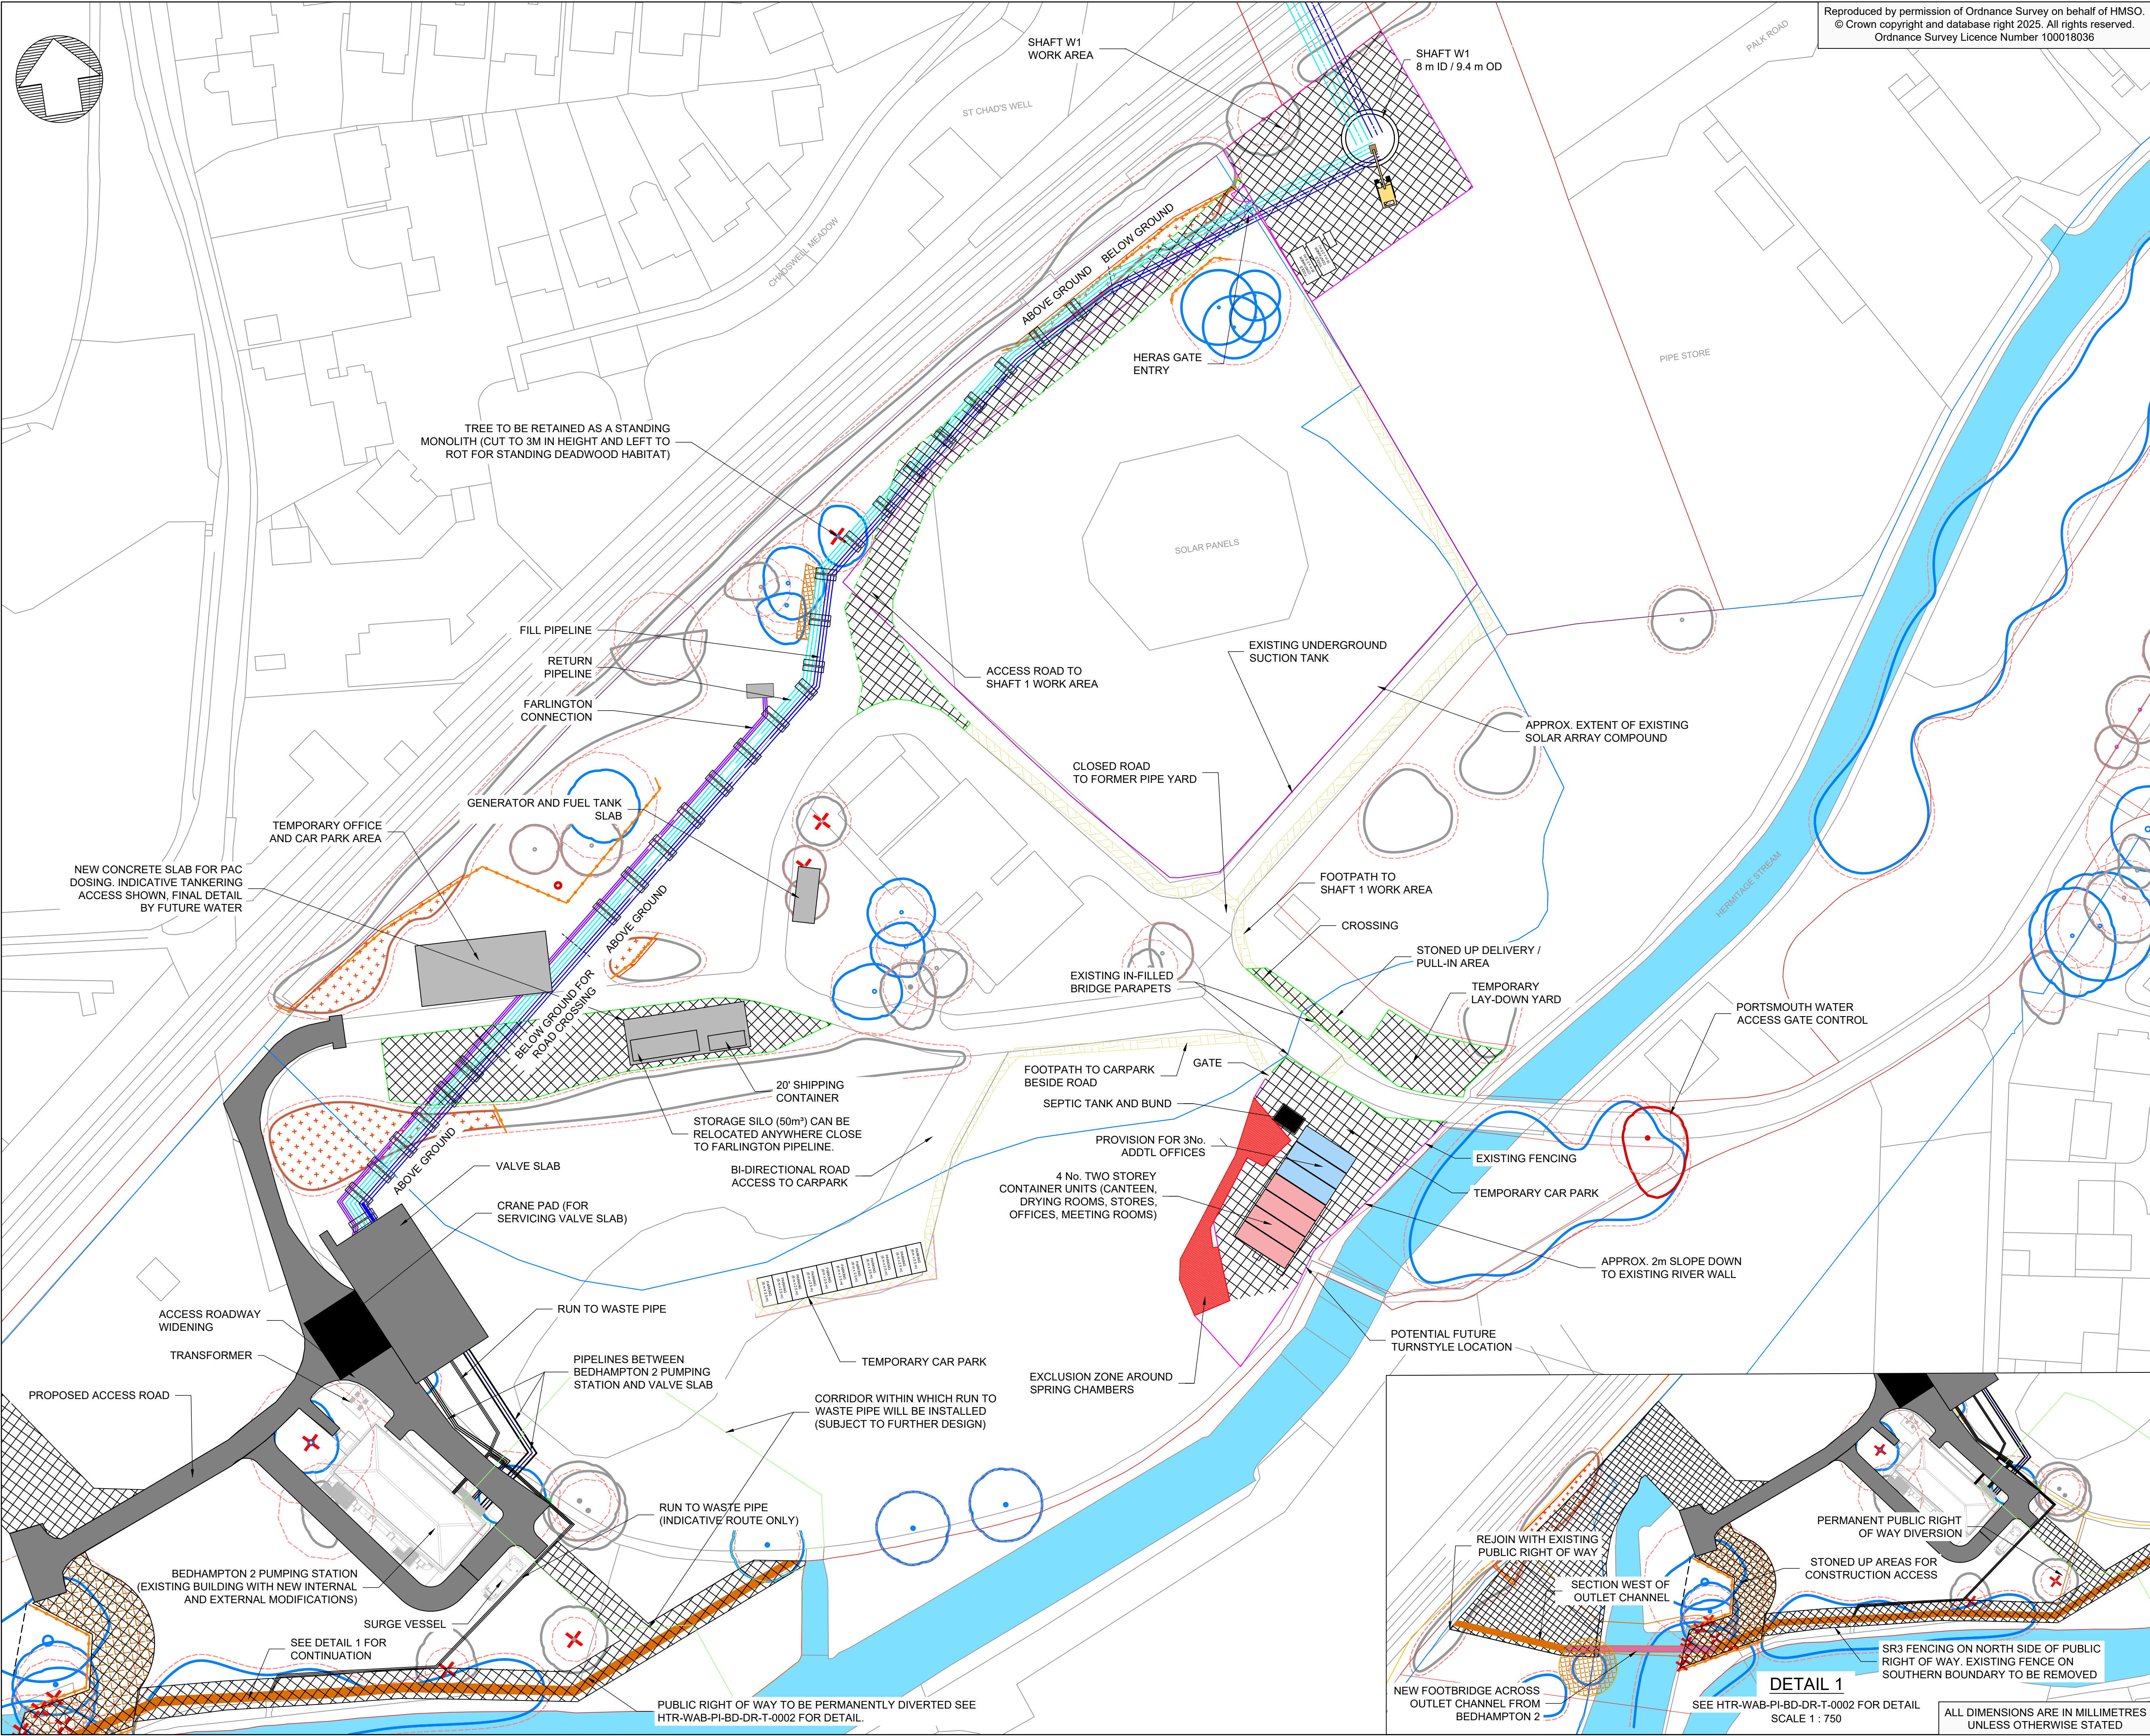

Reproduced by permission of Ordnance Survey on behalf of HMSO.
© Crown copyright and database right 2025. All rights reserved.
Ordnance Survey Licence Number 100018036

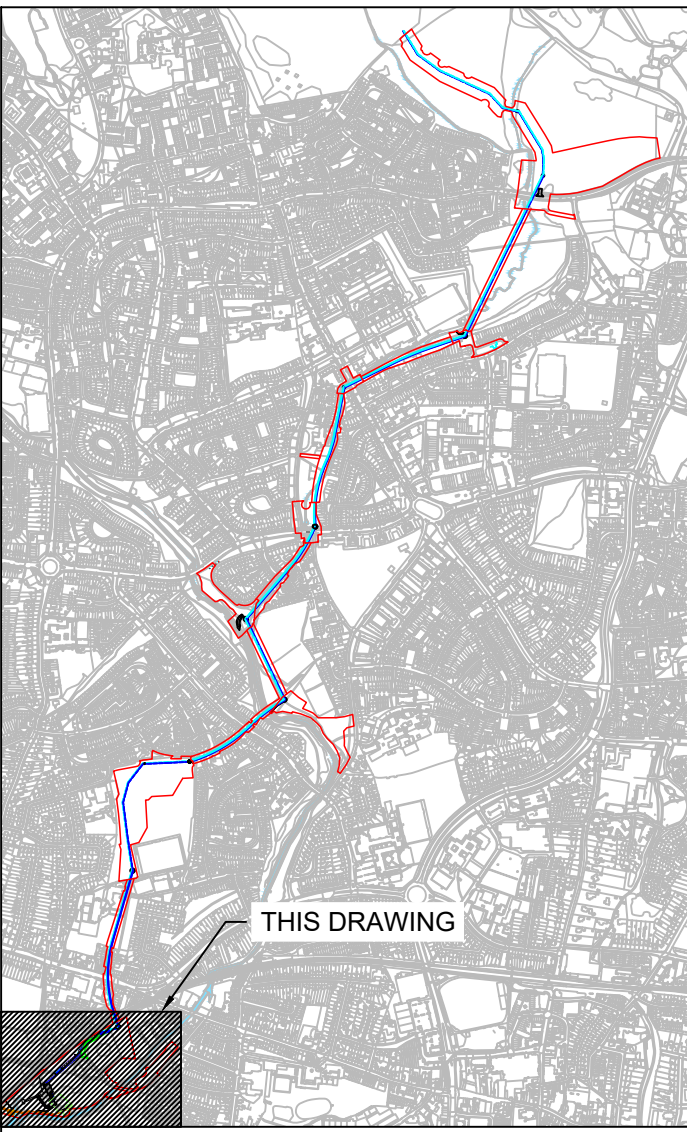

KEY PLAN

- Notes:
1. SEE HTR-WAB-PI-BD-DR-T-0002 FOR PROW DIVERSION DETAIL
 2. DURING CONSTRUCTION OF THE NEW FOOTPATH AND BRIDGE, PROW ACCESS CONTROLLED VIA TEMPORARY FENCING AND BARRIERS.
 3. FULL CLOSURE OF THE EXISTING PROW IS NOT ANTICIPATED BUT MAY BE REQUIRED FOR SAFETY WITHIN THE 12 WEEK PROW DIVERSION PROGRAMME. ANY CHANGES WOULD BE ACCOMPANIED BY APPROPRIATE SIGNAGE.
 4. ANY CHANGES WOULD BE ACCOMPANIED BY APPROPRIATE SIGNAGE.

- LEGEND
- FILL PIPELINE
 - RETURN PIPELINE
 - FARLINGTON CONNECTION PIPELINE
 - CONSTRUCTION SITE HOARDING
 - REDLINE BOUNDARY
 - SITE INTERNAL FENCING
 - PUBLIC RIGHT OF WAY
 - PUBLIC RIGHT OF WAY CLOSURE
 - PROPOSED PUBLIC RIGHT OF WAY DIVERSION
 - EXISTING SOLAR ARRAY
 - PEDESTRIAN FOOTPATH
 - STONED UP AREAS
- TREE CLASSIFICATIONS
- CATEGORY A
 - CATEGORY B
 - CATEGORY U
 - CATEGORY C
 - ROOT PROTECTION AREA (RPA)
 - PROTECTIVE FENCING
 - TREE REMOVAL TO FACILITATE WORKS
 - TREE GROUP/HEDGE REMOVAL TO FACILITATE WORKS
 - TREE PROTECTION MATTING



P012 A4	BP	BP	BC	RED LINE BOUNDARY ADDED	28/01/25
P011 A4	BP	BP	BC	INCORPORATING COMMENTS	03/10/24
P010 A4	JT	BP	BC	PROW ROUTE ADJUSTMENT	02/10/24
Rev	Dm By	Ckd By	App By	Description	Date

WARD & BURKE

Drawing Suitability:	APPROVED FOR DETAILED DESIGN	Status:	A4
Contractors Drawing Number:	HTR-WAB-PI-W1-DR-T-0001		
Telephone:	Havant (023) 9249 9888		
Fax:	Havant (023) 9245 3632		
Website:	www.portsmouthwater.co.uk		
Registered Office:	PO Box 8 West Street		
Havant Hampshire PO9 1LG			
REGISTERED IN ENGLAND No.	2536455		
Date:	28/01/25	Scale:	1:500
Project Title:	HAVANT THICKET RESERVOIR	Sheet:	01 of 01
Drawing Title:	BEDHAMPTON TO HTR PIPELINE	Sheet Size:	A1
	BEDHAMPTON AND SHAFT W1		
	SITE COMPOUND LAYOUT		
Portsmouth Water Drawing Number:		Rev:	P012

