
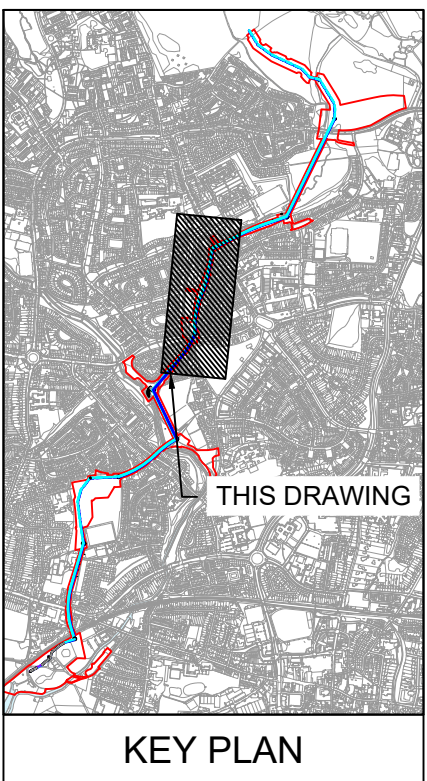


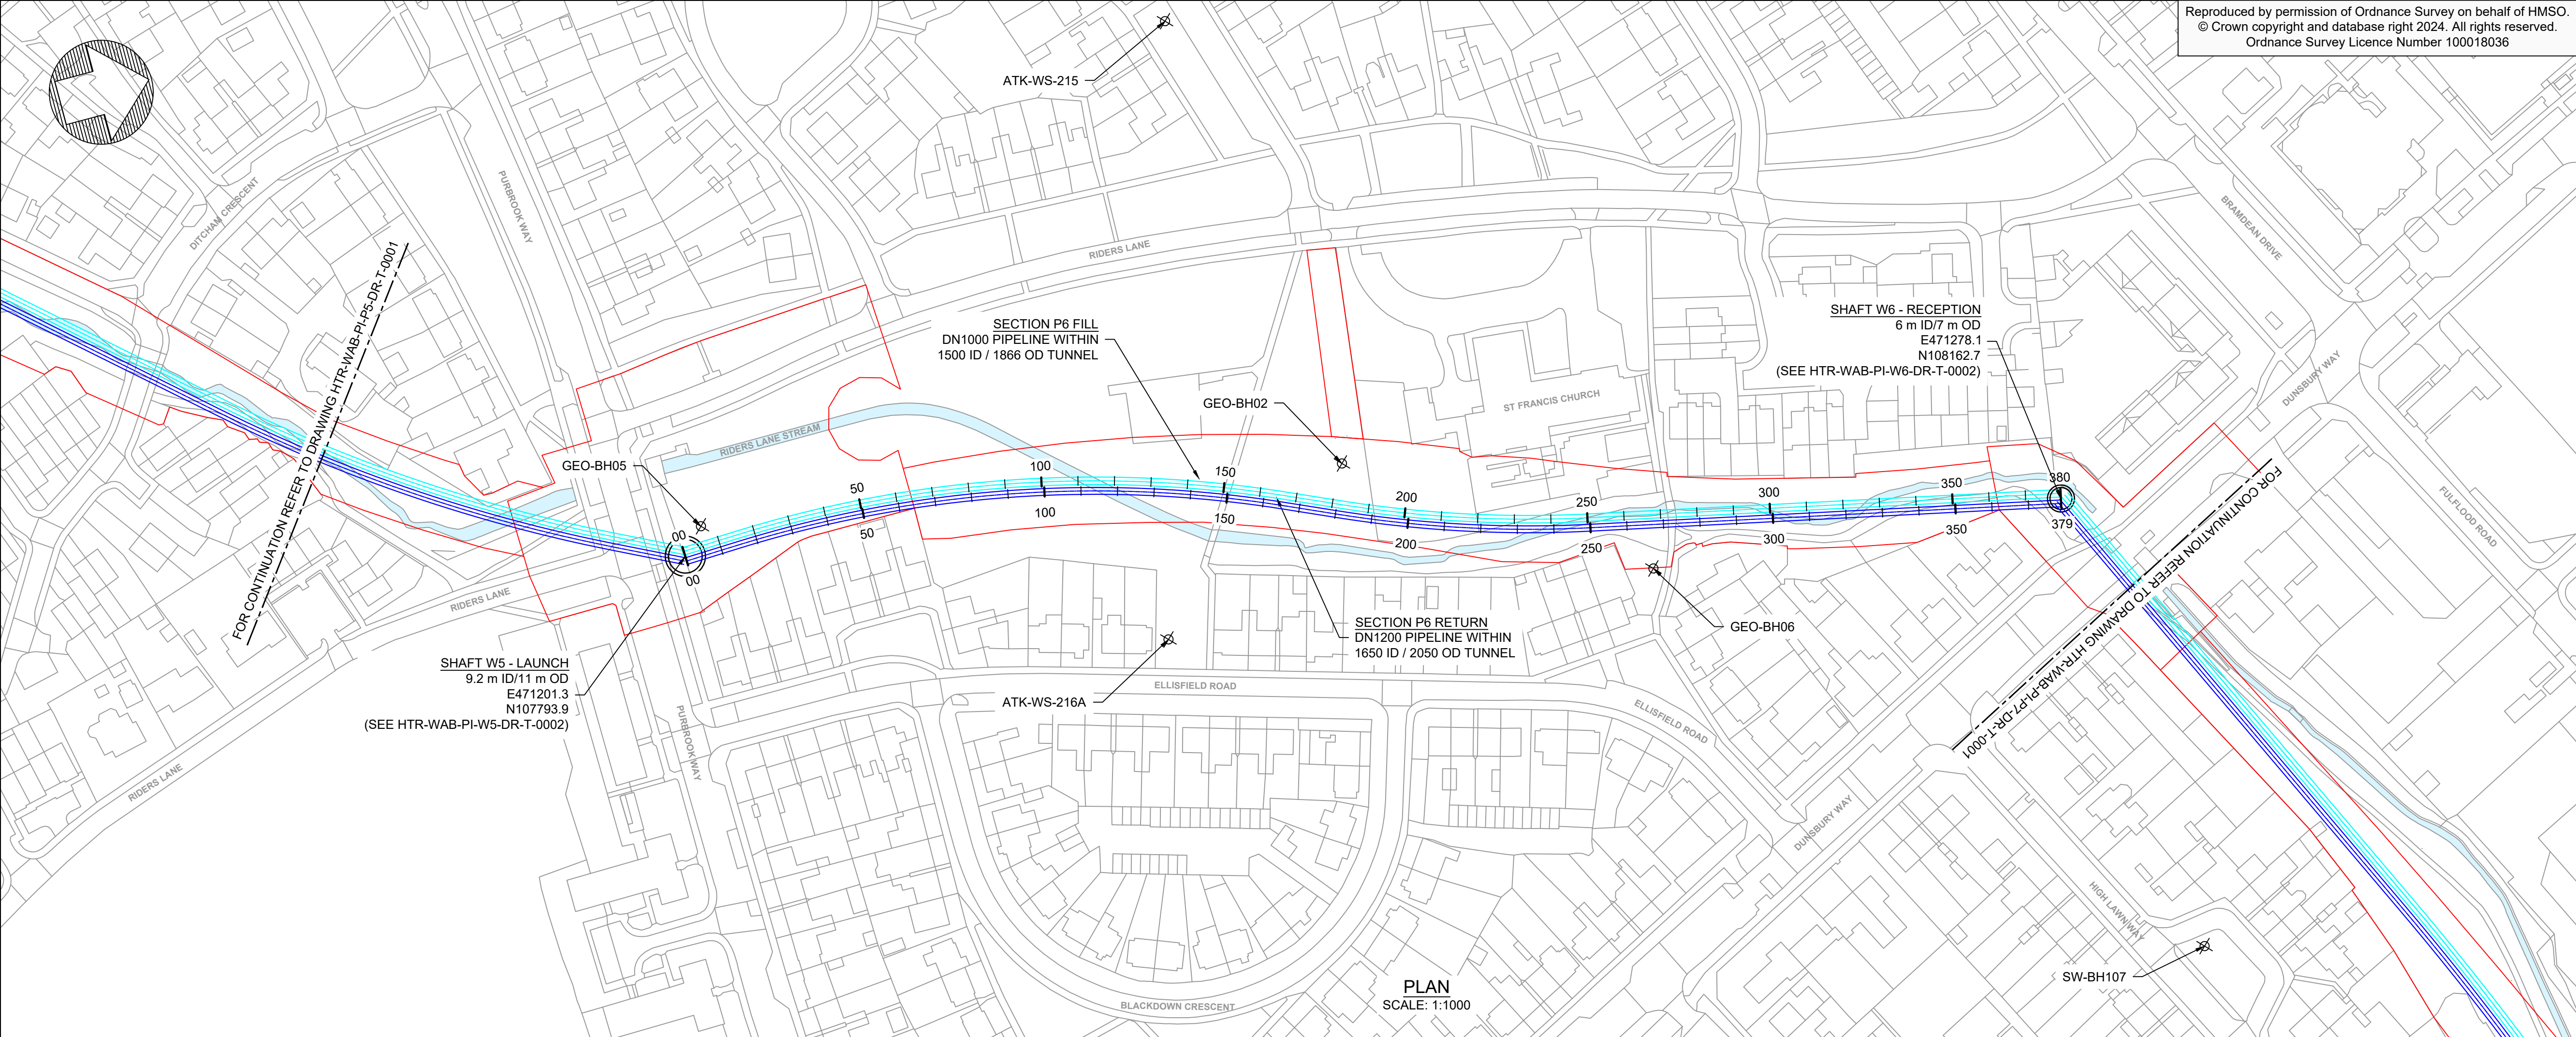

- Notes:
- TUNNEL CHAINAGES ARE DEFINED IN METRES BETWEEN SHAFT CENTRES.

- FILL PIPELINE TUNNEL
RETURN PIPELINE TUNNEL
REDLINE BOUNDARY
GROUND INVESTIGATION LOCATION

ID = INNER DIAMETER
OD = OUTER DIAMETER

GEOTECHNICAL SECTIONS KEY



COLOUR = PRIMARY MATERIAL

- UNKNOWN
MADE GROUND
CLAY
SILT
SAND
GRAVEL
LIMESTONE
ASSESSED ZONE OF CORE LOSS

PATTERN = SECONDARY MATERIAL

- Clayey
Silty
Sandy
Gravelly (or coarser)

IF MATERIAL COARSER THAN SAND IS PRESENT AS A TERTIARY OR LESSER COMPONENT, AN ADDITIONAL GRAVEL PATTERN IS ALSO SHOWN.

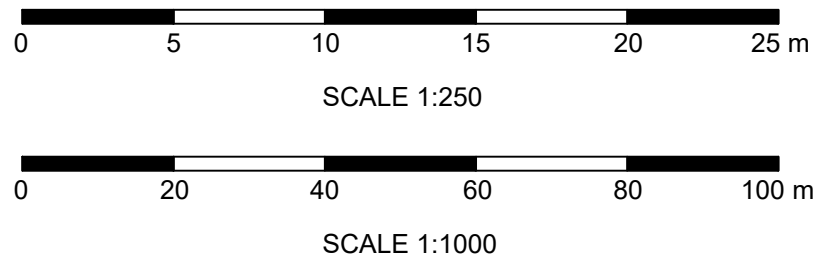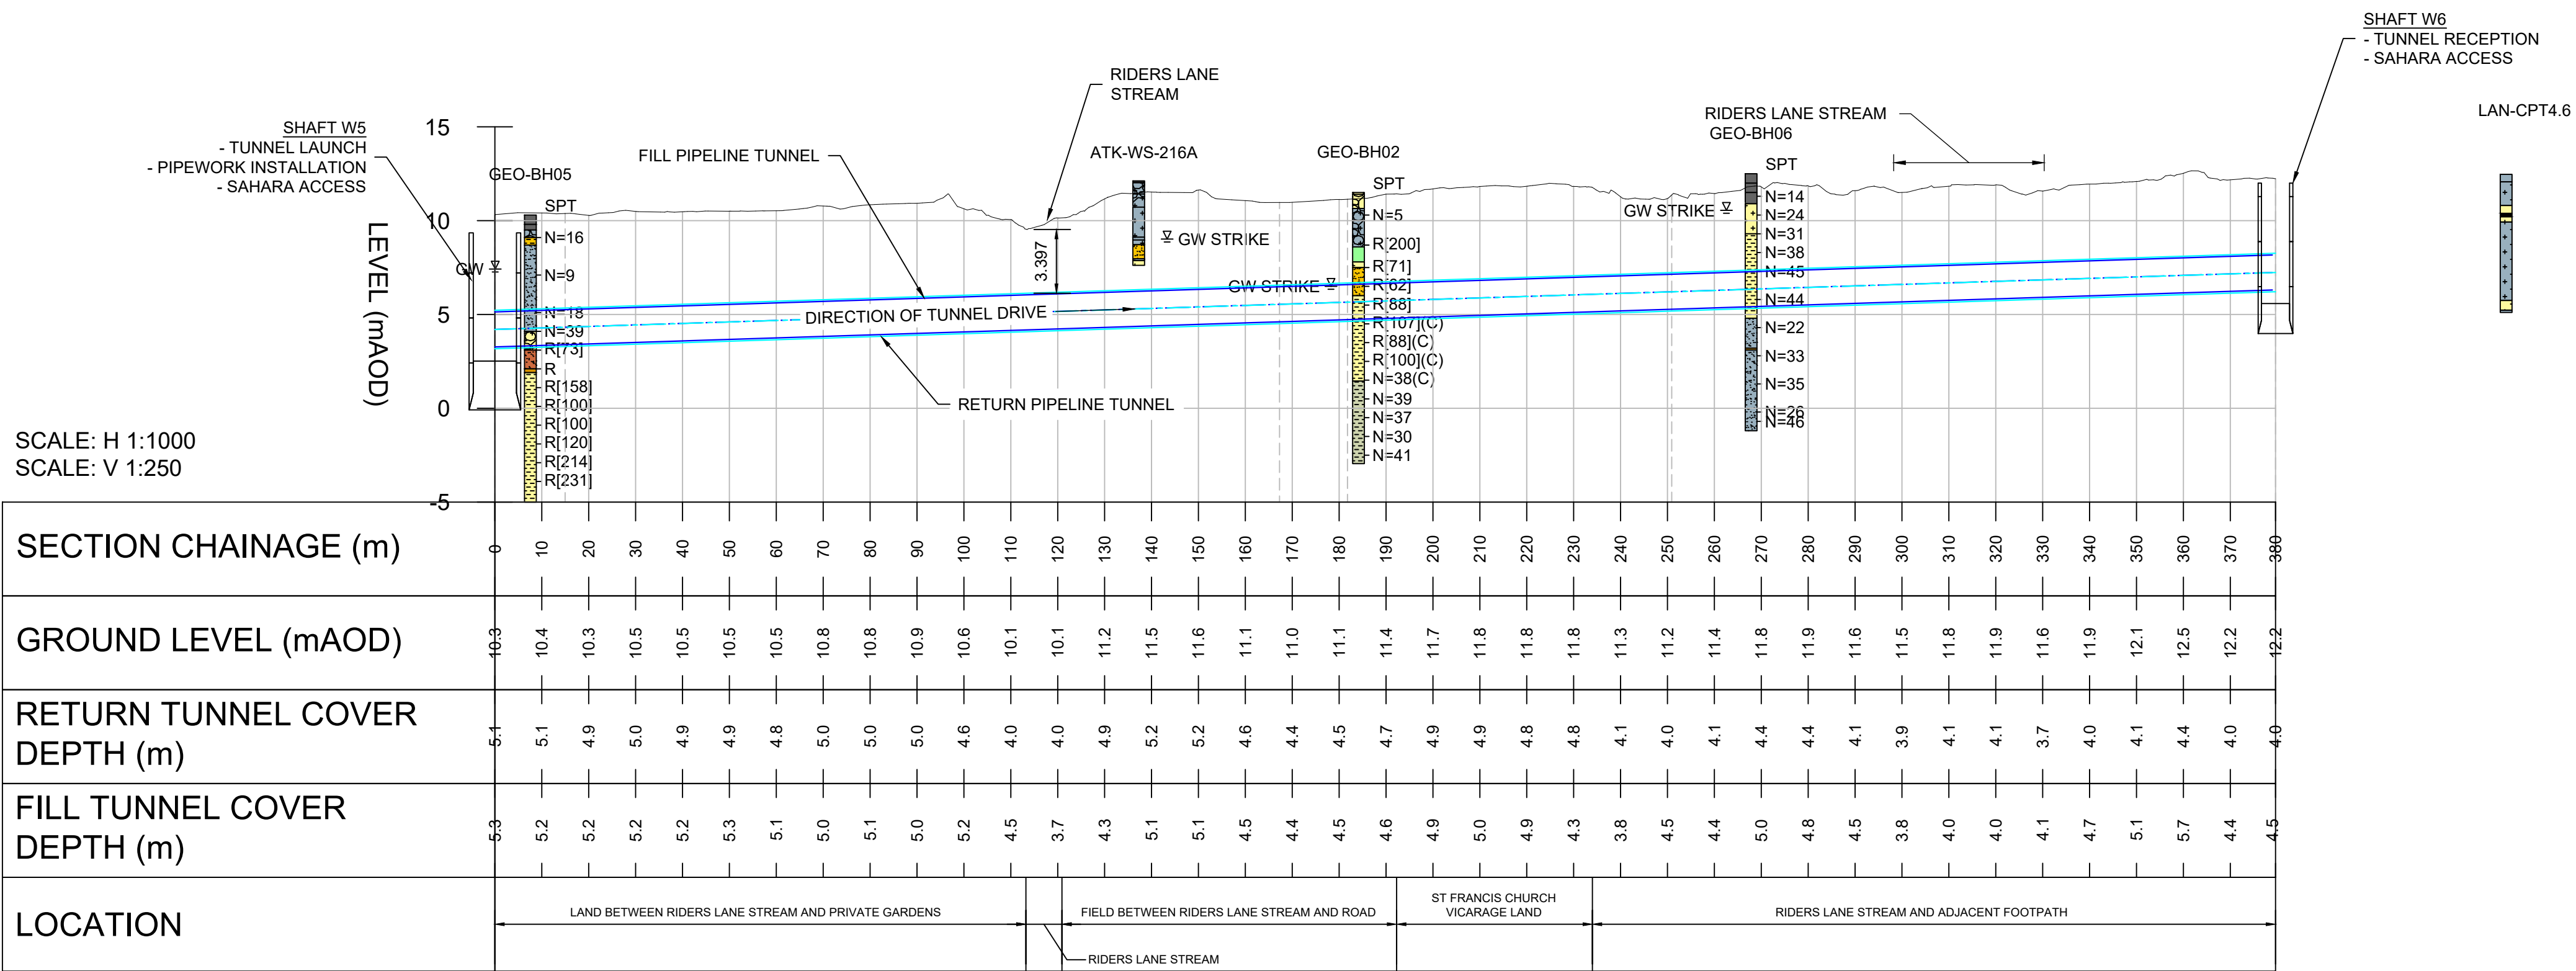

P03 A4	JT	BP	BC	CHANGE TO P3-P8 SECTIONS	23/09/24
P02 A4	JT	BP	BC	PLANNING VERSION	03/05/24
P01 S4	JT	BP	BC	FILL PIPELINE UPSIZING	15/02/24
Rev	Drn	By	Ckd	App	By
Description				Date	

WARD & BURKE

Drawing Suitability: APPROVED FOR DETAILED DESIGN Status: A4

Contractors Drawing Number: HTR-WAB-PI-P6-DR-T-0001

Telephone: Havant (023) 9249 9888
Fax: Havant (023) 9245 3632
Website: www.portsmouthwater.co.uk
Registered Office: PO Box 8 West Street
Havant Hampshire PO9 1LG
REGISTERED IN ENGLAND No. 2536455



Date: 23/09/2024 Scale: 1:1000 Sheet: 06 of 09 Sheet Size: A1

Project Title: HAVANT THICKET RESERVOIR

Drawing Title: BEDHAMPTON TO HTR PIPELINE
DUAL PIPELINE PLAN AND LONGSECTION
SECTION P6

ALL DIMENSIONS ARE IN MILLIMETRES
UNLESS OTHERWISE STATED

Portsmouth Water Drawing Number:

Rev:

P03