


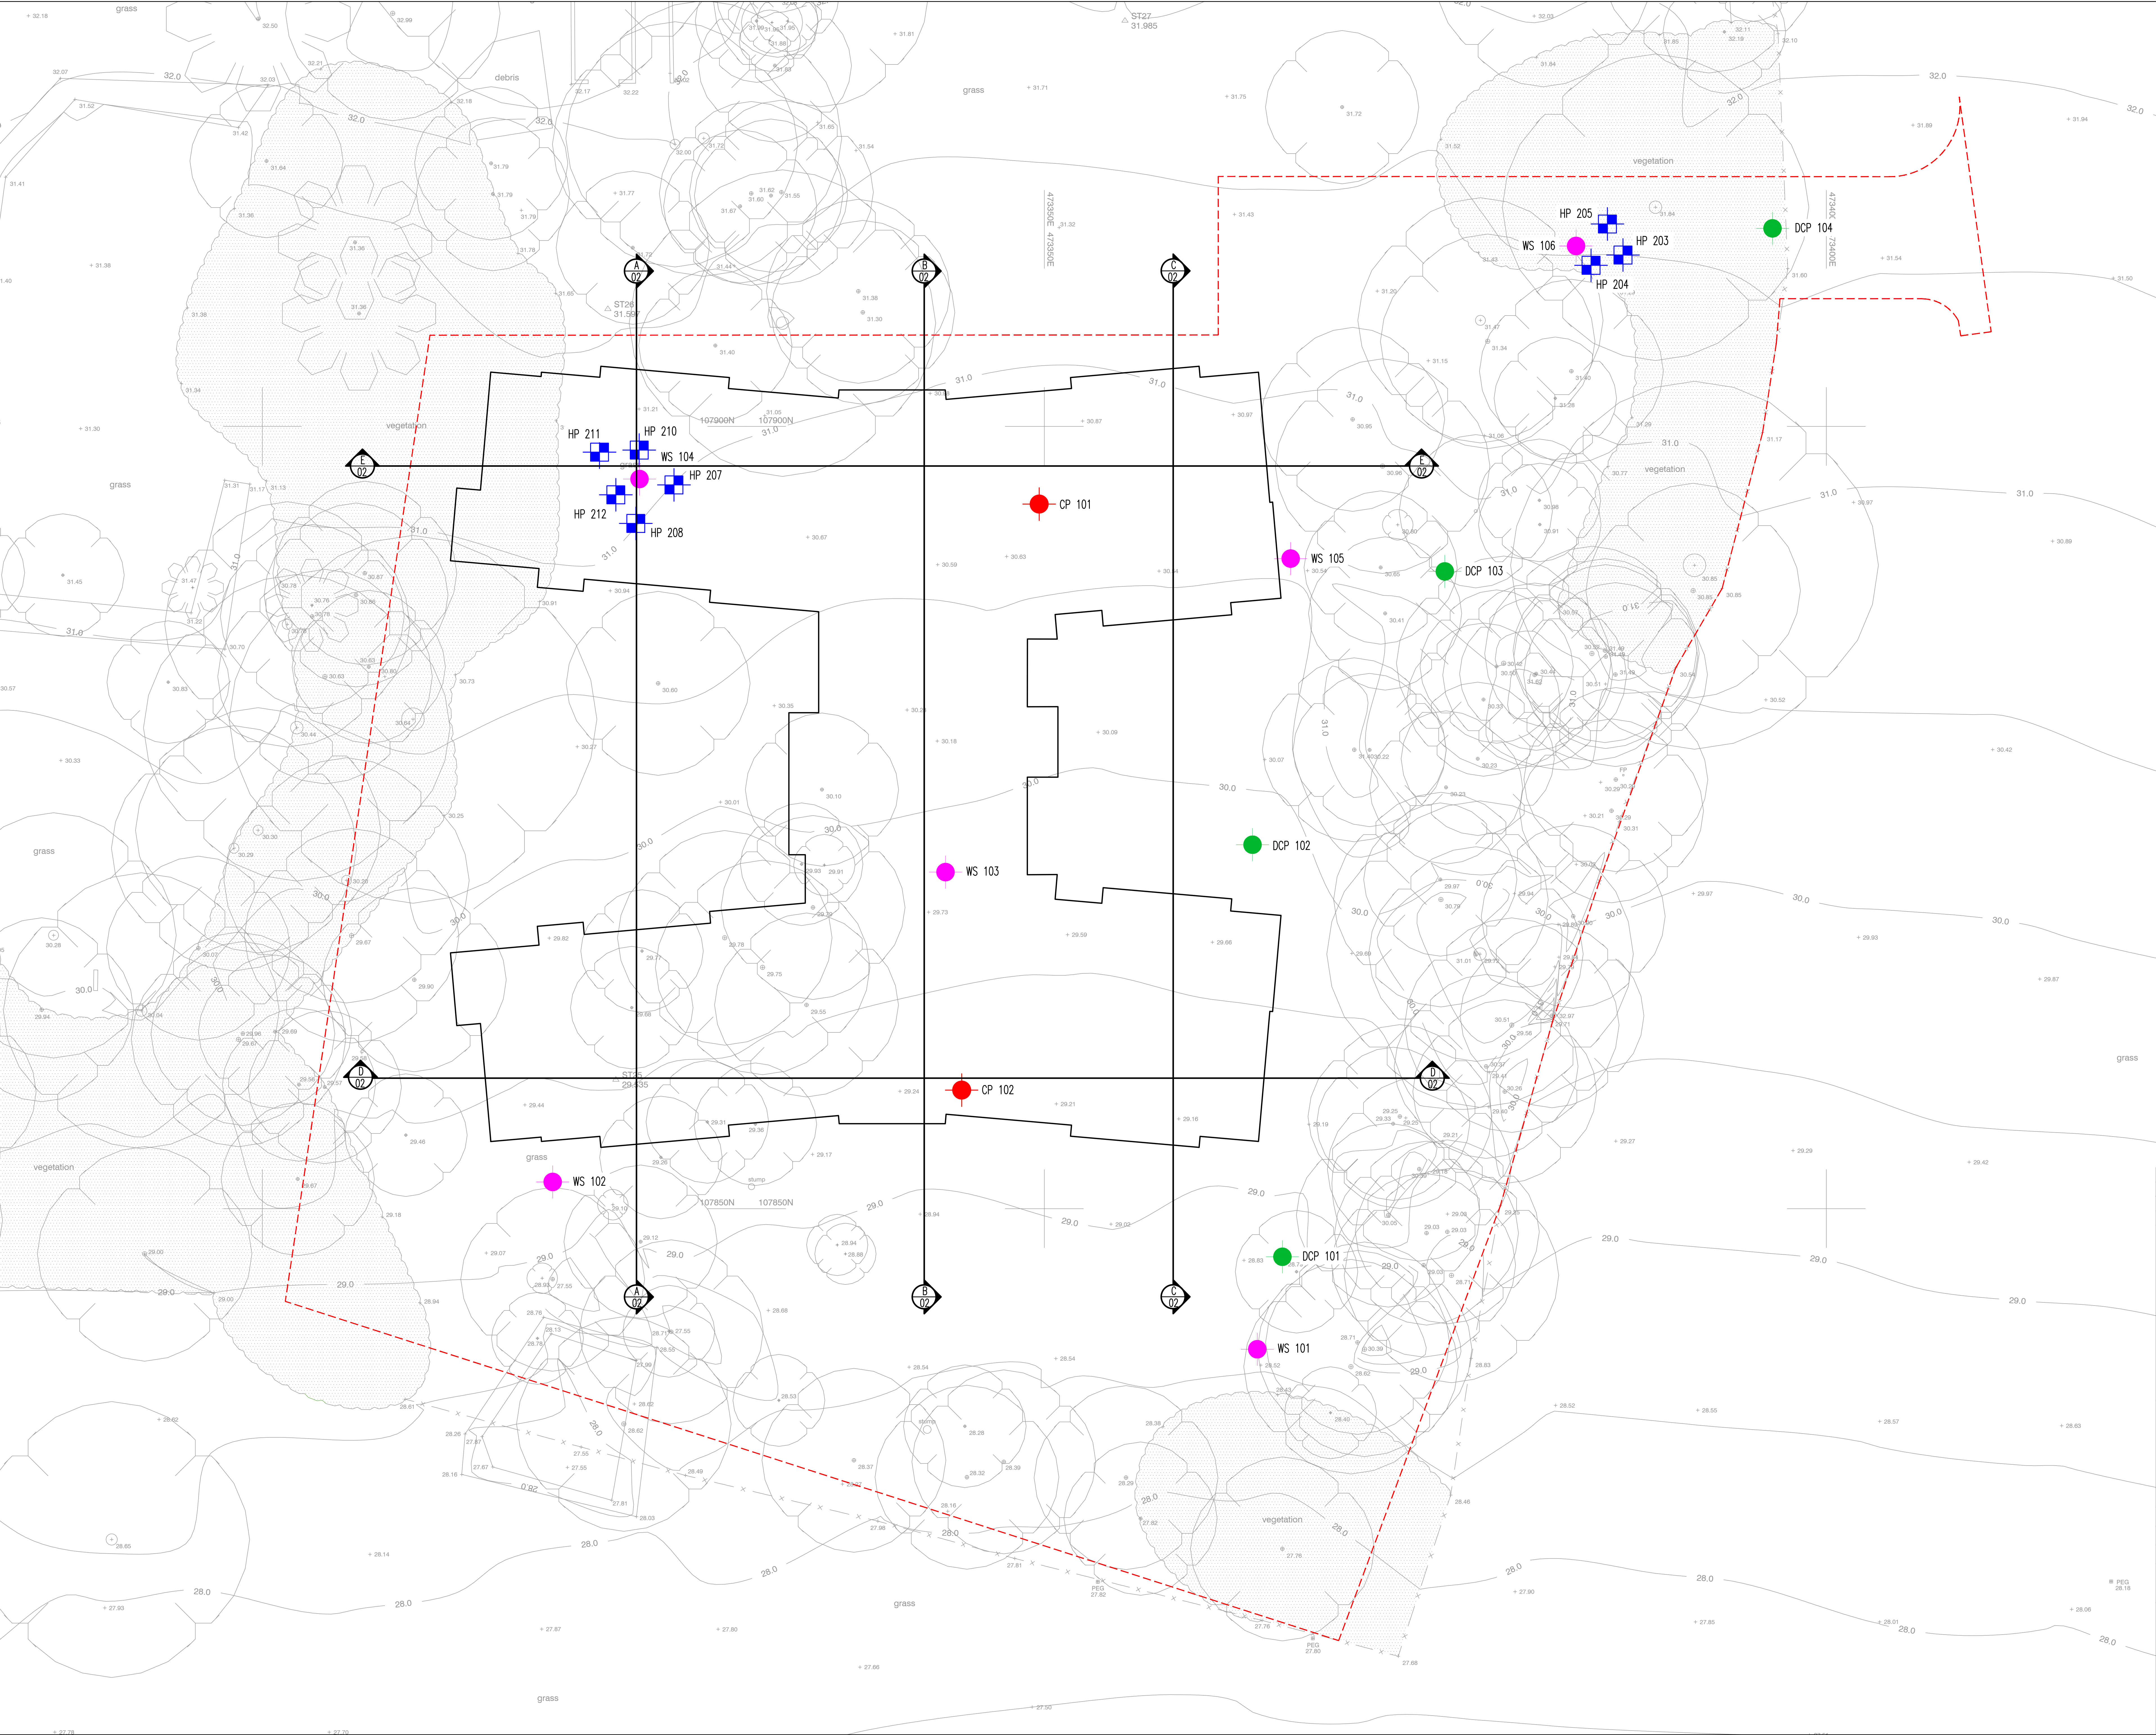

NOTES

1. DO NOT SCALE FROM THIS DRAWING. USE FIGURED DIMENSIONS ONLY, IF IN DOUBT ASK.

2. ALL DIMENSIONS IN MILLIMETRES UNLESS NOTED OTHERWISE.

3. THIS DRAWING IS TO BE READ IN CONJUNCTION WITH ALL RELEVANT ENGINEERS AND ARCHITECTS DRAWINGS AND SPECIFICATIONS.

KEY

DELINEATION HP LOCATIONS

CABLE LOCATIONS

DCP's

WINDOW LOCATIONS

SITE BOUNDARY

OUTLINE OF CARE HOME

FOR SECTIONS A-A TO E-E REFER TO DRAWING No. 11603-SI 01

T1	ISSUED FOR TENDER		JA
01.06.24			NR
REVISION			DRAWN
DATE			CHECKED

Client:

ANAVO DEVELOPMENTS LIMITED

Project Title:

HAVANT :
HAVANT CARE HOME
BARTONS ROAD, HAVANT

Drawing Title:

SITE INVESTIGATION

Drawn By: NJ

Scales: 1:200&M1

Date: APRIL 2024

Drawing Number: 11063-SI 01

Rev: T1

Checked By: ANR

Date: APRIL 2024

Drawing Status:

TENDER

NJP Consulting Engineers Limited
20 St Andrews Crescent
Cardiff CF10 3DD

Tel: 029 2072 9500
Email: info@njpk.com
Web: www.njpk.com