

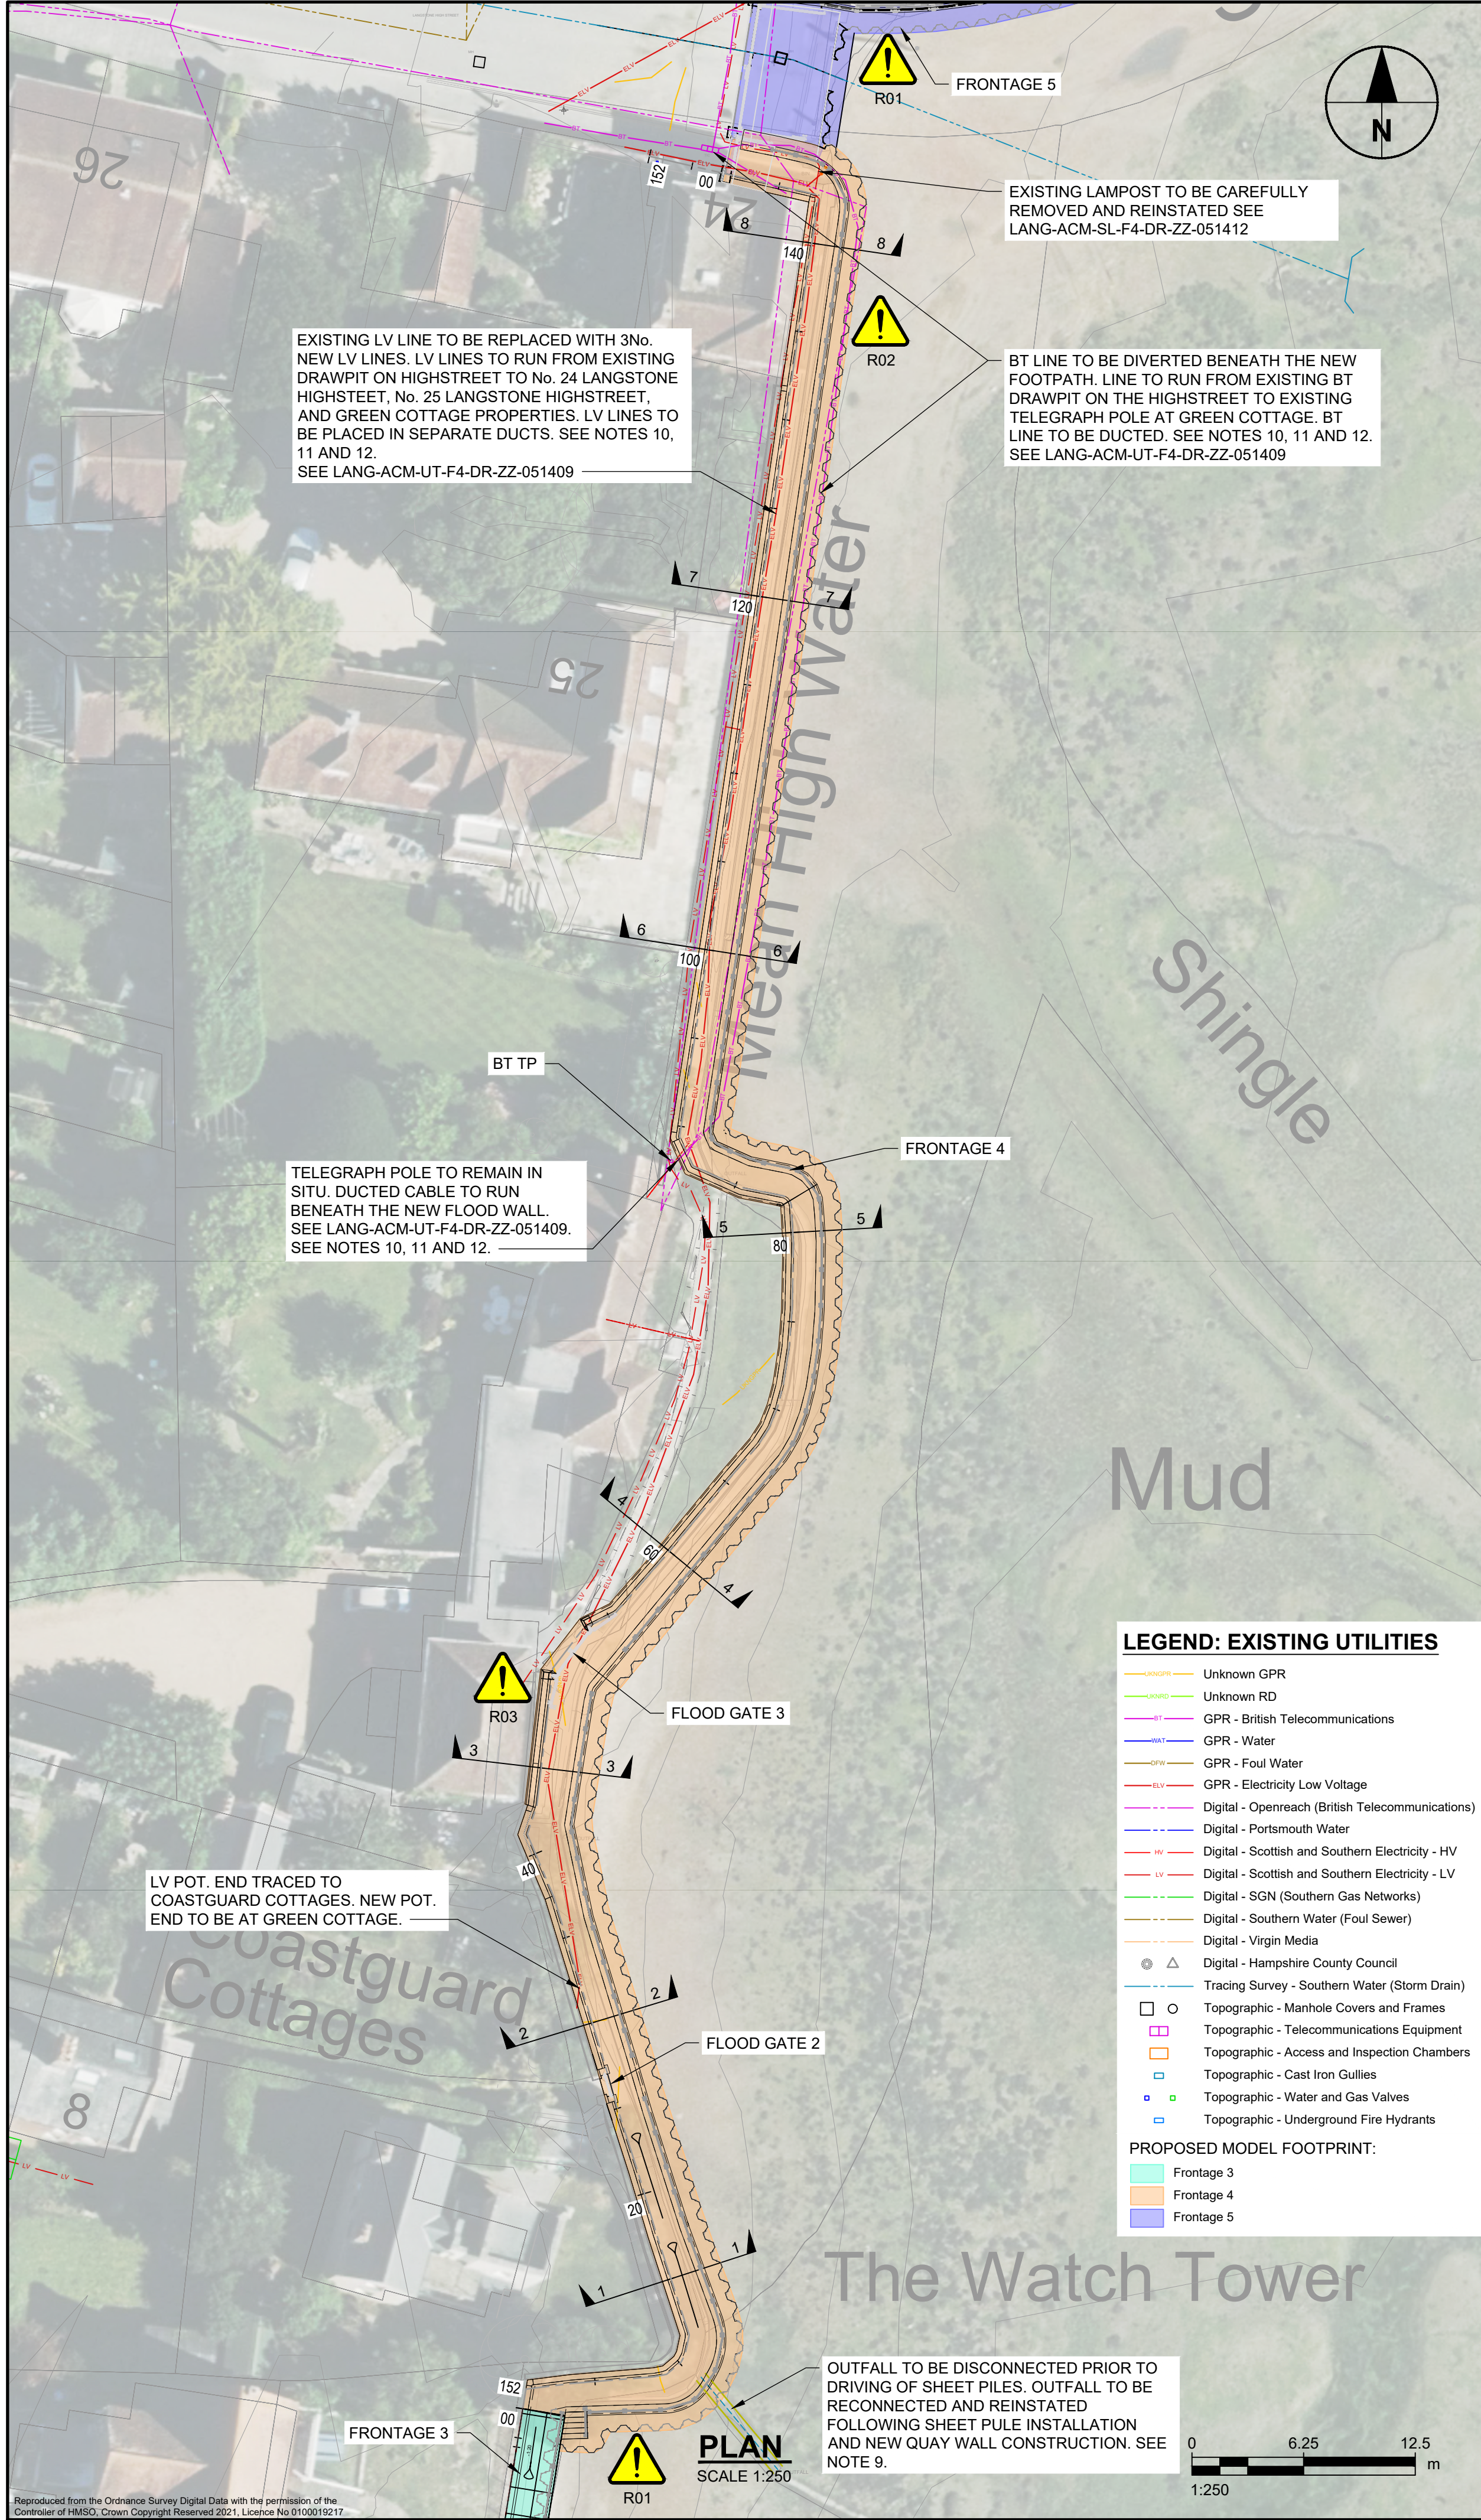
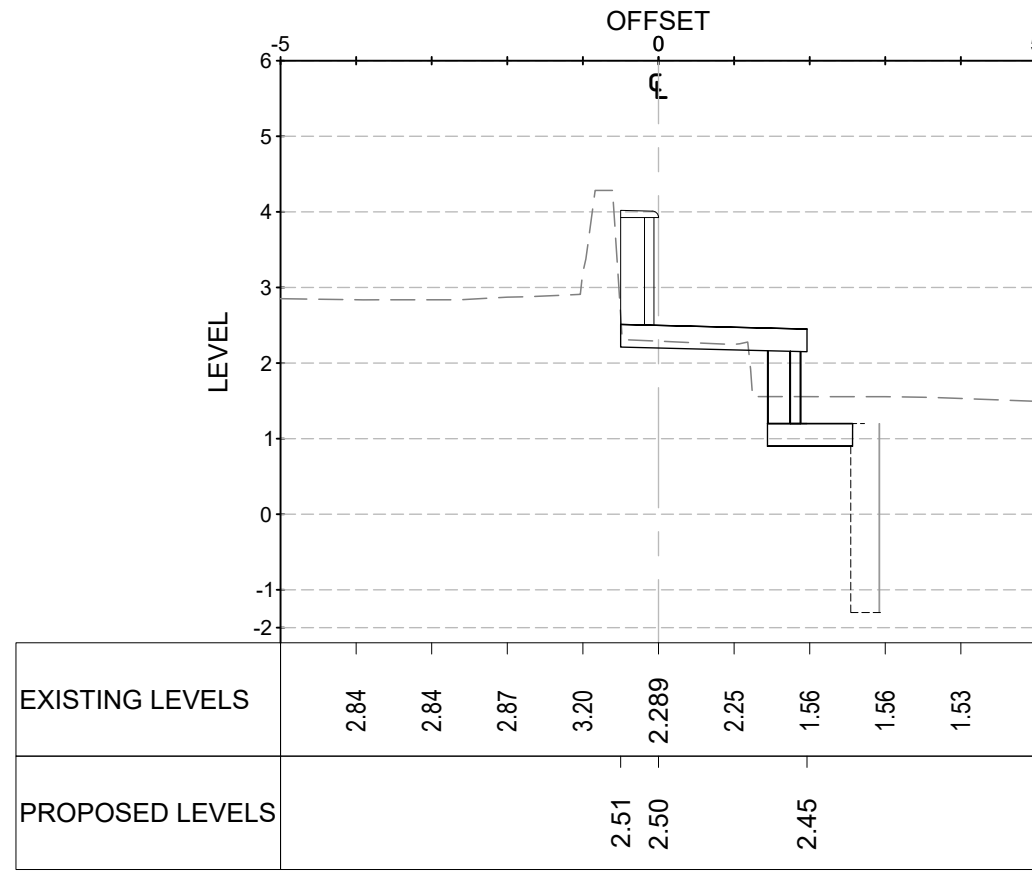
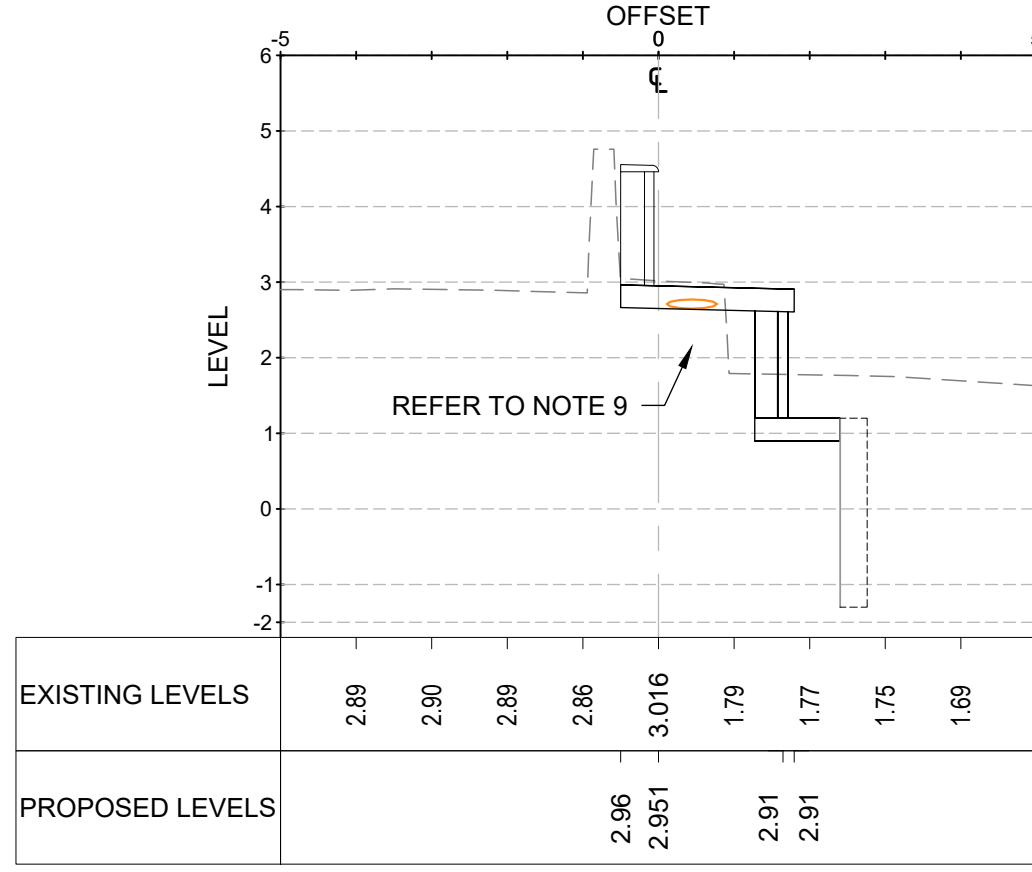
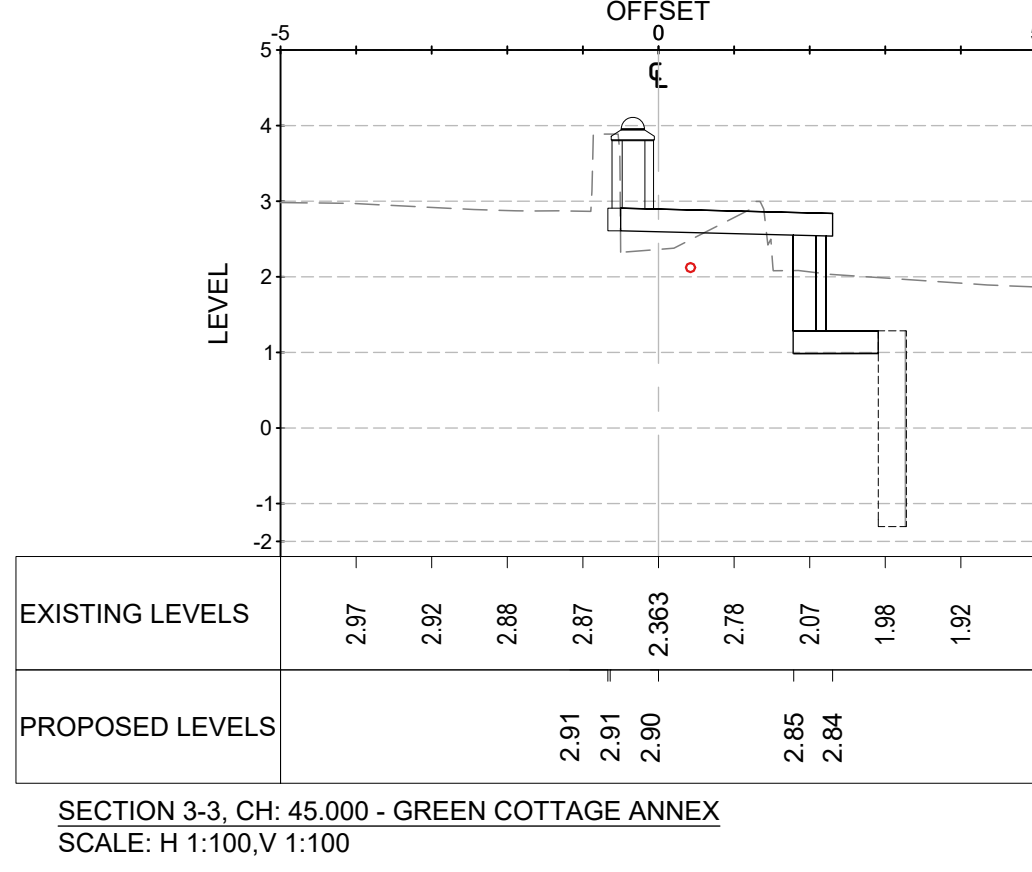
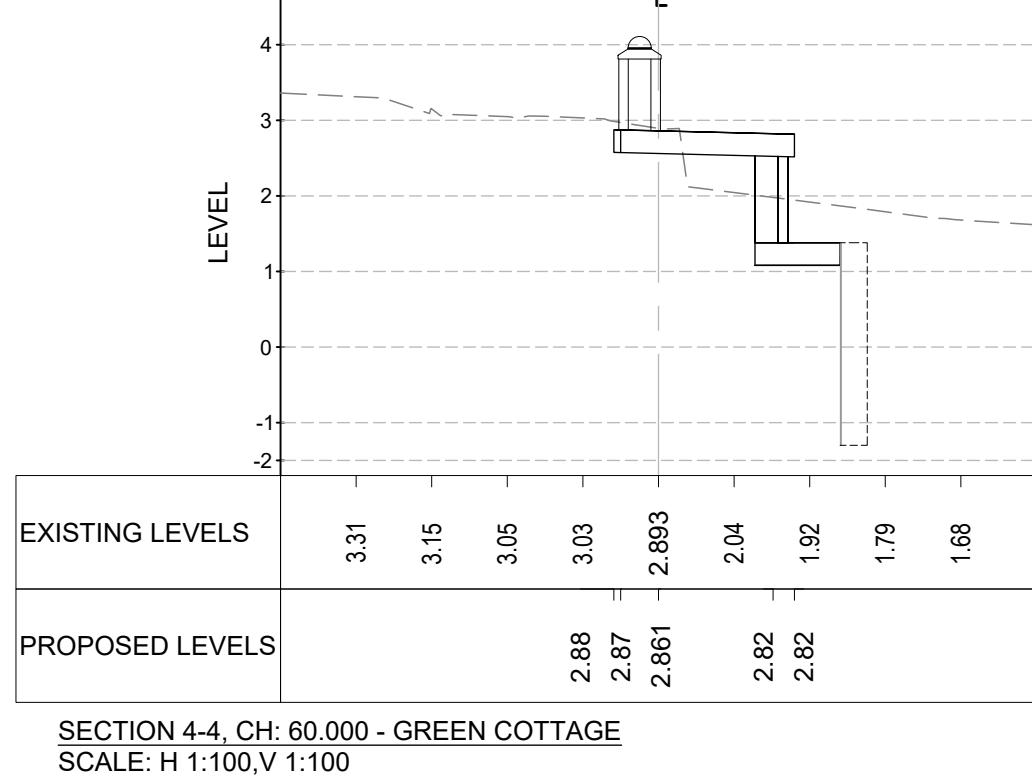
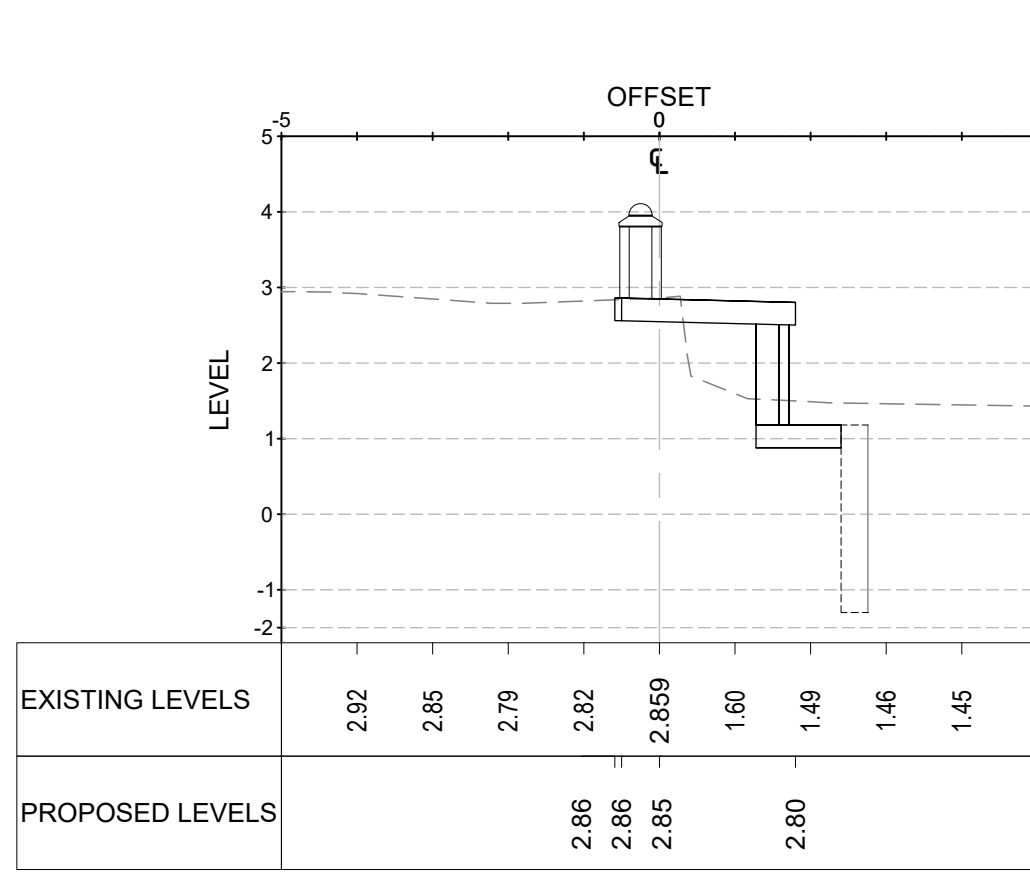
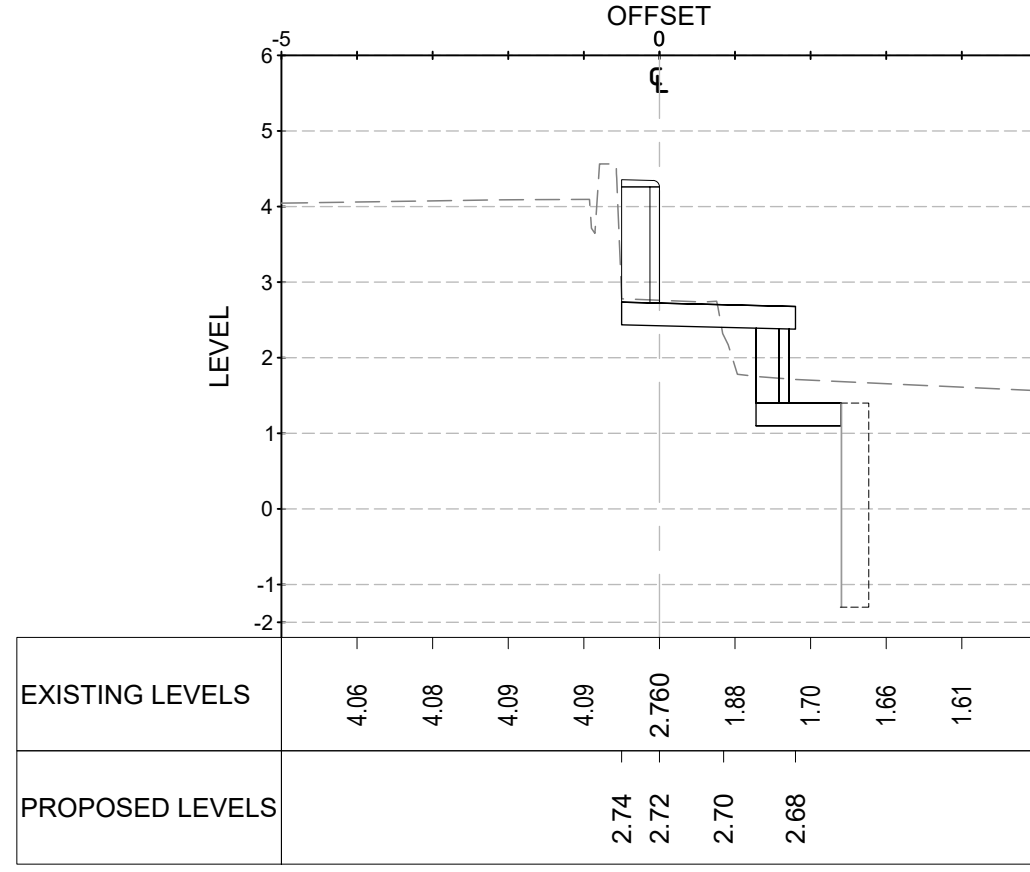


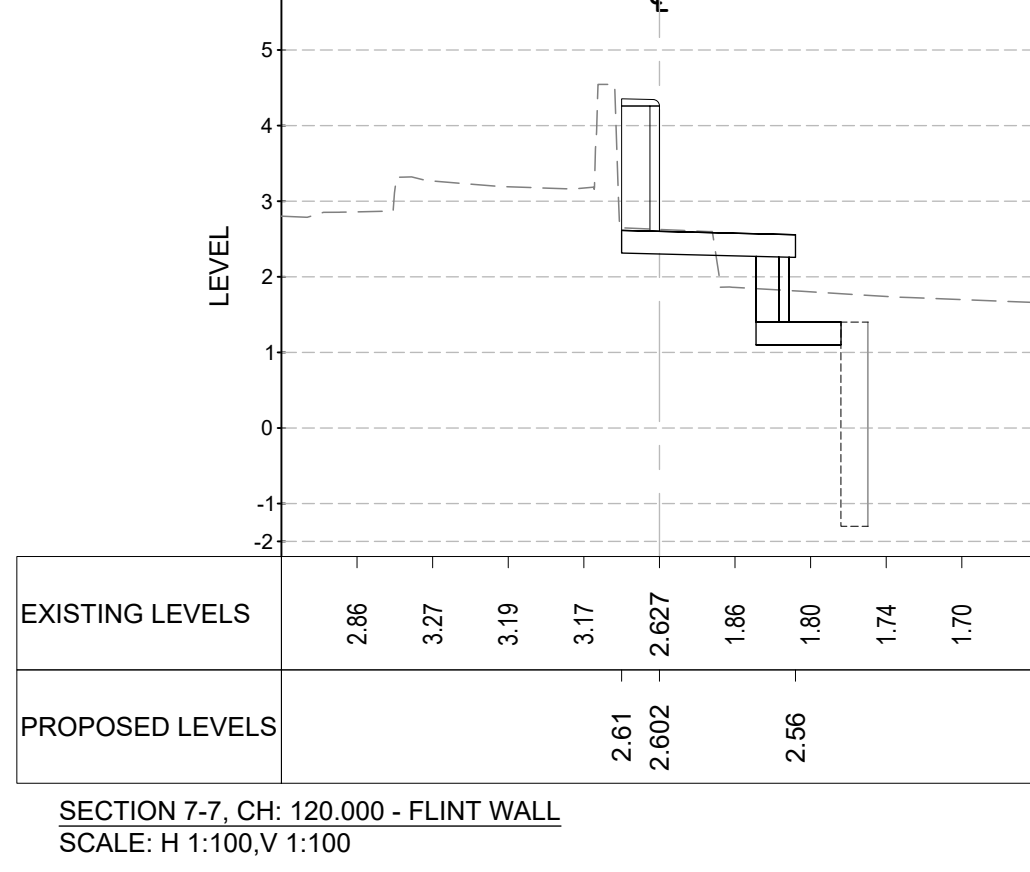

SAFETY HEALTH AND ENVIRONMENT INFORMATION

PLEASE REFER TO LANG-ACM-ZZ-F4-DR-ZZ-011401 FOR SHE INFORMATION.

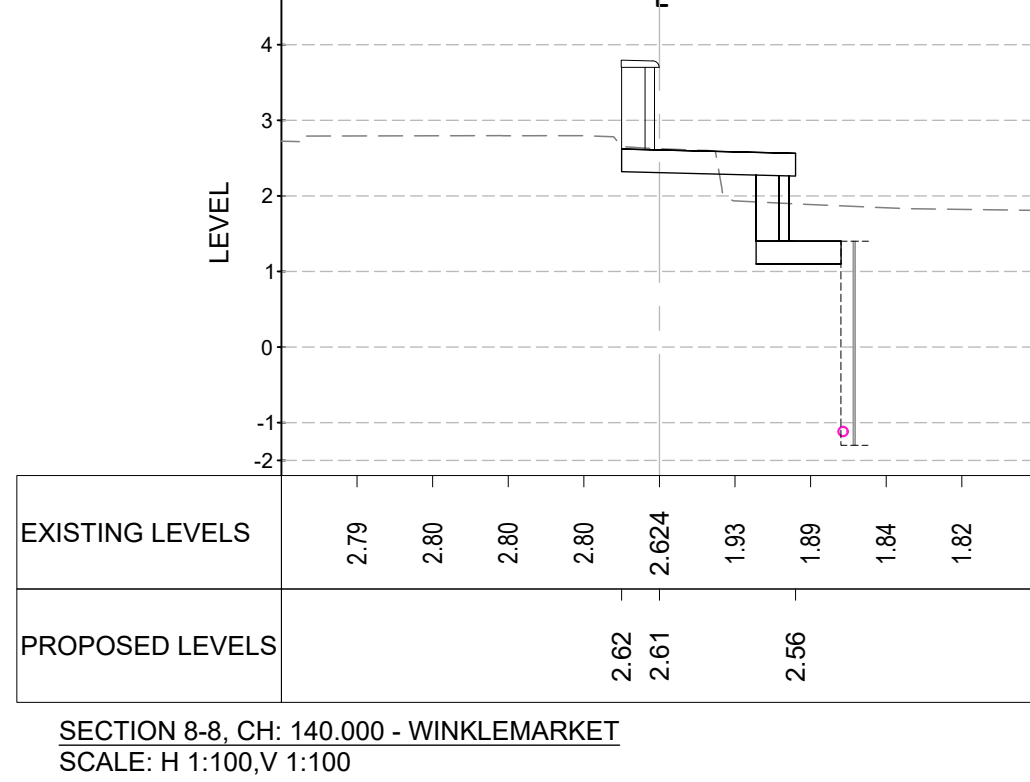

AECOM

PROJECT
Langstone Flood and Coastal Erosion Risk Management Scheme

CLIENT
HAVANT BOROUGH COUNCIL

CONSULTANT
Midpoint, Alençon Link,
Basingstoke, Hampshire,
RG21 7PP
T:
www.aecom.com

NOTES
GENERAL NOTES
1. THIS DOCUMENT IS TO BE READ IN CONJUNCTION WITH ALL OTHER RELEVANT DOCUMENTATION.
2. DO NOT SCALE FROM THIS DRAWING. USE ONLY PRINTED DIMENSIONS.
3. ALL DIMENSIONS IN MILLIMETRES. ALL CHANGES, LEVELS AND COORDINATES ARE IN METRES, UNLESS DEFINED OTHERWISE.
4. DEFENCE LENGTH/EXTENT SHOWN ARE APPROXIMATE. THE EXACT EXTENT OF THE TYPICAL CROSS SECTION IS TO BE CONFIRMED ON SITE WITH THE SUPERVISOR.
5. EXISTING PATH LEVELS VARIES ALONG DEFENCE LENGTH, AND BEACH LEVEL VARY SPATIALLY AND WITH TIME.
6. THIS DRAWING IS TO BE READ IN CONJUNCTION WITH DRM (LANG-ACM-ZZ-02-001/08) FOR ANY IDENTIFIED POTENTIAL RISKS.
7. ALSO REFER TO DRAWINGS:
GENERAL ARRANGEMENT - #011401
TYPICAL CROSS SECTIONS - #051403 TO #051410
SERVICES DIVERSION - #051411
DRAINAGE - #011047 AND #021408
DRAWING SPECIFIC NOTES
8. DEFENCE ALIGNMENT HAS BEEN DETERMINED FROM TOPOGRAPHICAL SURVEY AND LASER SCAN DATA PROVIDED BY COASTAL PARTNERS.
9. ALL EXISTING LAND DRAINAGE OUTFALLS SHALL BE IDENTIFIED PRIOR TO WORKS COMMENCING. OUTFALLS SHALL BE MAINTAINED OR PROVIDED WITH A FLAP VALVE TO ENSURE THAT CONTINUITY OF THE FLOOD DEFENCE IS MAINTAINED.
10. THE SERVICE INFORMATION SHOWN HAS BEEN INFORMED BY DIGITAL MAPPING, GPR SURVEY, TOPOGRAPHICAL SURVEY AND CONVERSATIONS WITH UTILITY PROVIDERS. EXACT POSITION OF EXISTING SERVICES IS TO BE CONFIRMED ON SITE PRIOR TO WORKS COMMENCING. SOME LINES ARE KNOWN TO BE ABANDONED SEE ASSET REGISTER FOR DETAILS.
11. CONTRACTOR TO WORK WITHIN UTILITY COMPANY GUIDANCE FOR ALL UTILITY PROVISIONS AND DIVERSION WORKS.
12. ANY ALTERATIONS TO PROPERTY CONNECTIONS ARE TO BE AGREED WITH UTILITY PROVIDERS AHEAD OF WORKS COMMENCING.

ISSUE/REVISION

P	DATE	DESCRIPTION
P01	21/11/23	100% Detailed Design
P02	08/02/24	100% Detailed Design
C01	08/02/24	Construction Issue
P03	21/01/25	Design Update
C02	21/01/25	Green Cottage Update
I/R	DATE	DESCRIPTION

ISSUE PURPOSE / SUITABILITY
Detail Design Authorised/Accepted

KEY PLAN

PROJECT NUMBER
60656877

SHEET TITLE
FRONTAGE 4
MODEL SECTIONS
AND EXISTING UTILITIES

SHEET NUMBER
LANG-ACM-ZZ-F4-DR-ZZ-031402

This drawing has been prepared for the use of AECOM's client. It may not be used, modified, reproduced or relied upon by third parties, except as agreed by AECOM or as required by law. AECOM accepts no responsibility, and denies any liability, whatsoever, to any party that uses or relies on this drawing without AECOM's express written consent. All measurements must be obtained from the stated dimensions.