


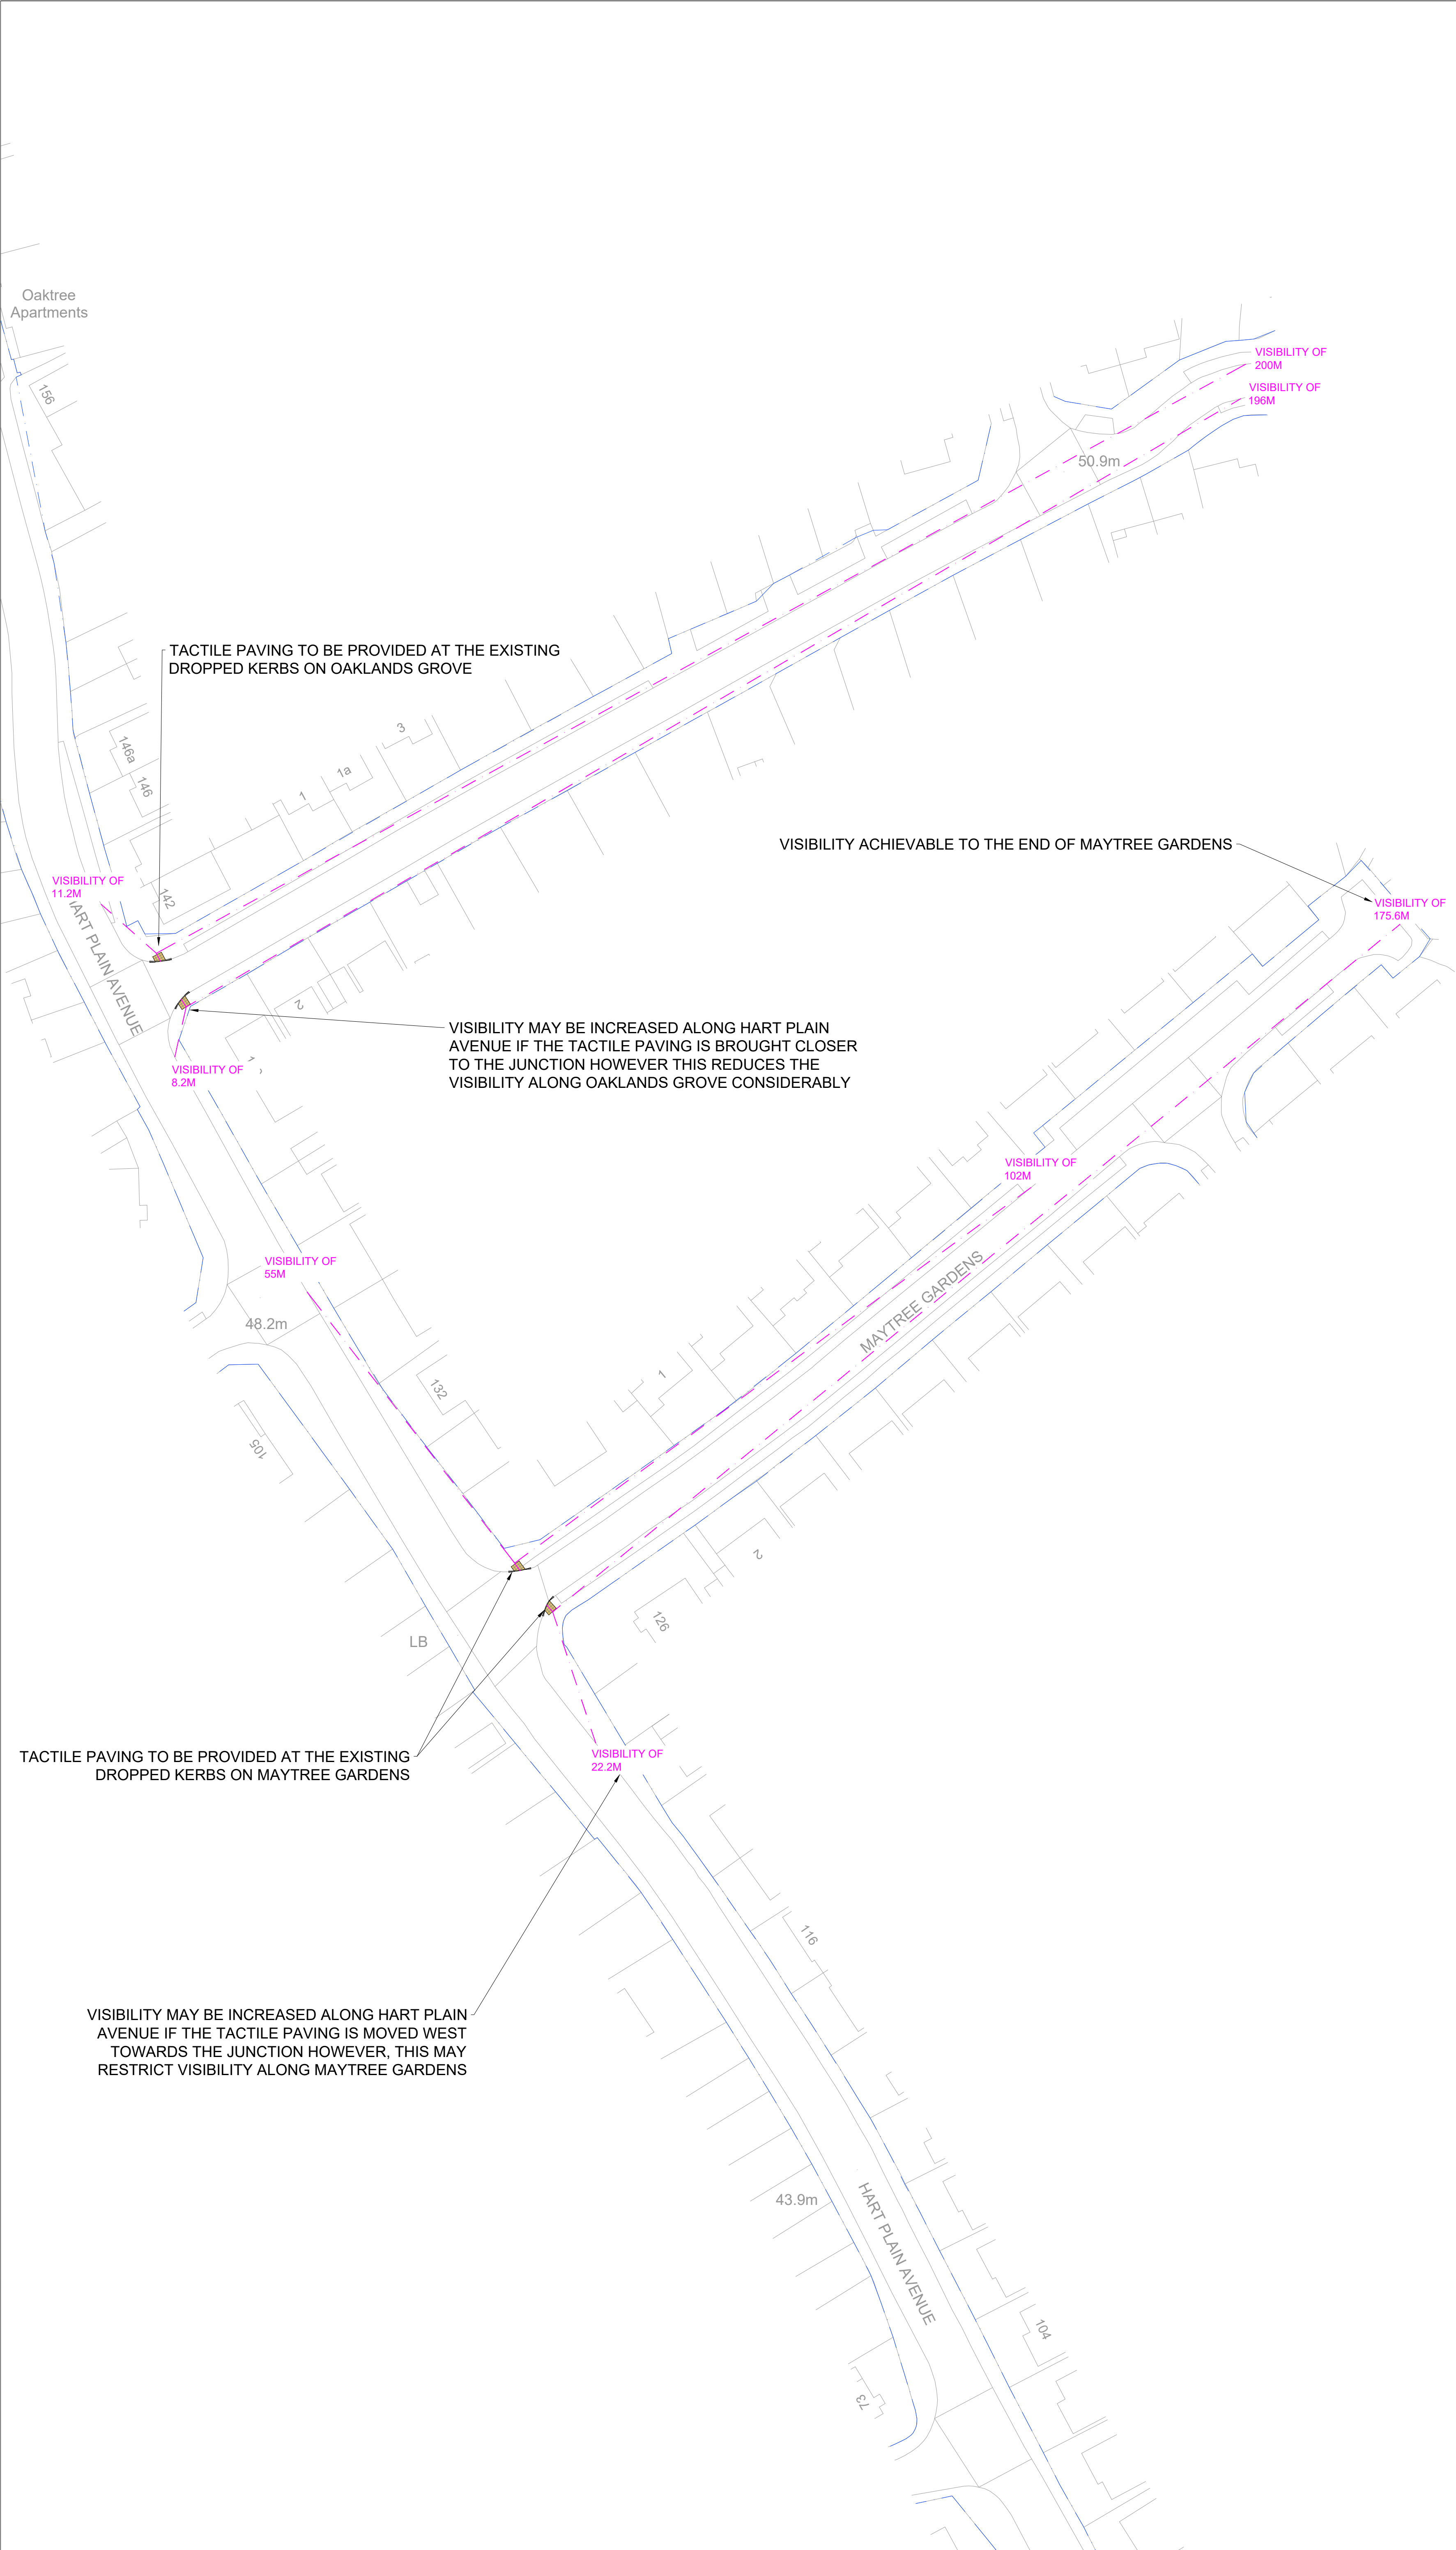

The drawings, information and data recorded in this document ("the information") is the property of Paul Basham Associates. This document and the information are solely for the use of the authorised recipient and this document may not be used, copied or reproduced in whole or part for any purposes other than which it was supplied by Paul Basham Associates. Paul Basham Associates makes no representation, undertakes no duty and accepts no responsibilities to any third party who may use or rely upon this document or the information.

GENERAL NOTES

- THIS DRAWING IS INTENDED TO BE READ IN CONJUNCTION WITH ALL RELEVANT ARCHITECTS, ENGINEERS, SERVICES AND SPECIALIST DRAWINGS, DETAILS AND SPECIFICATIONS.
- ANY VARIATIONS OR DISCREPANCIES BETWEEN THESE DRAWINGS IN TERMS OF DIMENSIONS OR DETAILS SHOULD BE DRAWN TO THE ATTENTION OF THE ARCHITECT AND/OR THE ENGINEER FOR CLARIFICATION.
- ALL FIGURED DIMENSIONS TO BE TAKEN IN PREFERENCE TO SCALED DIMENSIONS. DO NOT SCALE THIS DRAWING.
- PAUL BASHAM ASSOCIATES ACCEPTS NO RESPONSIBILITY FOR THE ACCURACY OF BACKGROUND INFORMATION PRODUCED BY THIRD PARTIES – THIS MUST BE TREATED AS INDICATIVE ONLY.
- THIS DRAWING SHOULD ONLY BE USED FOR CONSTRUCTION IF THE PROJECT PHASE IN THE TITLE FRAME BELOW IS SHOWN AS "CONSTRUCTION". PAUL BASHAM ASSOCIATES TAKE NO RESPONSIBILITY FOR CONSTRUCTION WORKS UNDERTAKEN TO DRAWINGS WHICH ARE NOT MARKED UNDER THIS PHASE.
- VISIBILITY HAS BEEN MEASURED TO THE MAXIMUM ACHIEVABLE WITHIN HIGHWAY BOUNDARY LAND AS REQUESTED BY HCC.
- PEDESTRIAN VISIBILITY SPLAYS HAVE BEEN MEASURED AT AN X-DISTANCE OF 1.5M IN LINE WITH HCC TG3 GUIDANCE.
- HART PLAIN AVENUE, OAKLANDS GROVE AND MAYTREE GARDENS ARE SUBJECT TO A 30MPH SPEED LIMIT WHICH WOULD REQUIRE A VISIBILITY SPLAY OF 1.5M X 43M IN LINE WITH MANUAL FOR STREETS GUIDANCE.
- PRIOR TO A S278 AGREEMENT ATC SURVEYS WOULD BE UNDERTAKEN TO OBTAIN THE 85TH PERCENTILE VEHICLE SPEEDS TO UNDERSTAND THE REQUIRED VISIBILITY SPLAYS FROM THE CROSSING POINT.

KEY

— — — INDICATIVE HIGHWAY BOUNDARY

NORTH

PRELIMINARY

DRAWING/DESIGN IS STILL 'IN DEVELOPMENT'
YOU ARE ADVISED TO MAKE DUE ALLOWANCE

P01	FIRST ISSUE	06.01.25	CID	KCH
Rev	Description	Date	By	App'd

paulbasham associates

Paul Basham Associates Ltd
The Boffy, Corns Hall Estate, Fareham, PO16 8UT
01329 711 000
info@paulbashamassociates.com www.paulbashamassociates.com

Client

Project Name

LAND NORTH OF WOODCROFT FARM, HORNDEAN

Title

OAKLANDS GROVE AND MAYTREE GARDENS CROSSING IMPROVEMENTS

Project Phase

PRELIMINARY

Date Created	Drawn By	Approved By	Suitability Code
03.01.25	CID	KCH	-
PBA Project Number	Scale	(AT A1)	
167.0006	1:500		
PBA Drawing No.	Revision		
167.0006-0015	P01		