



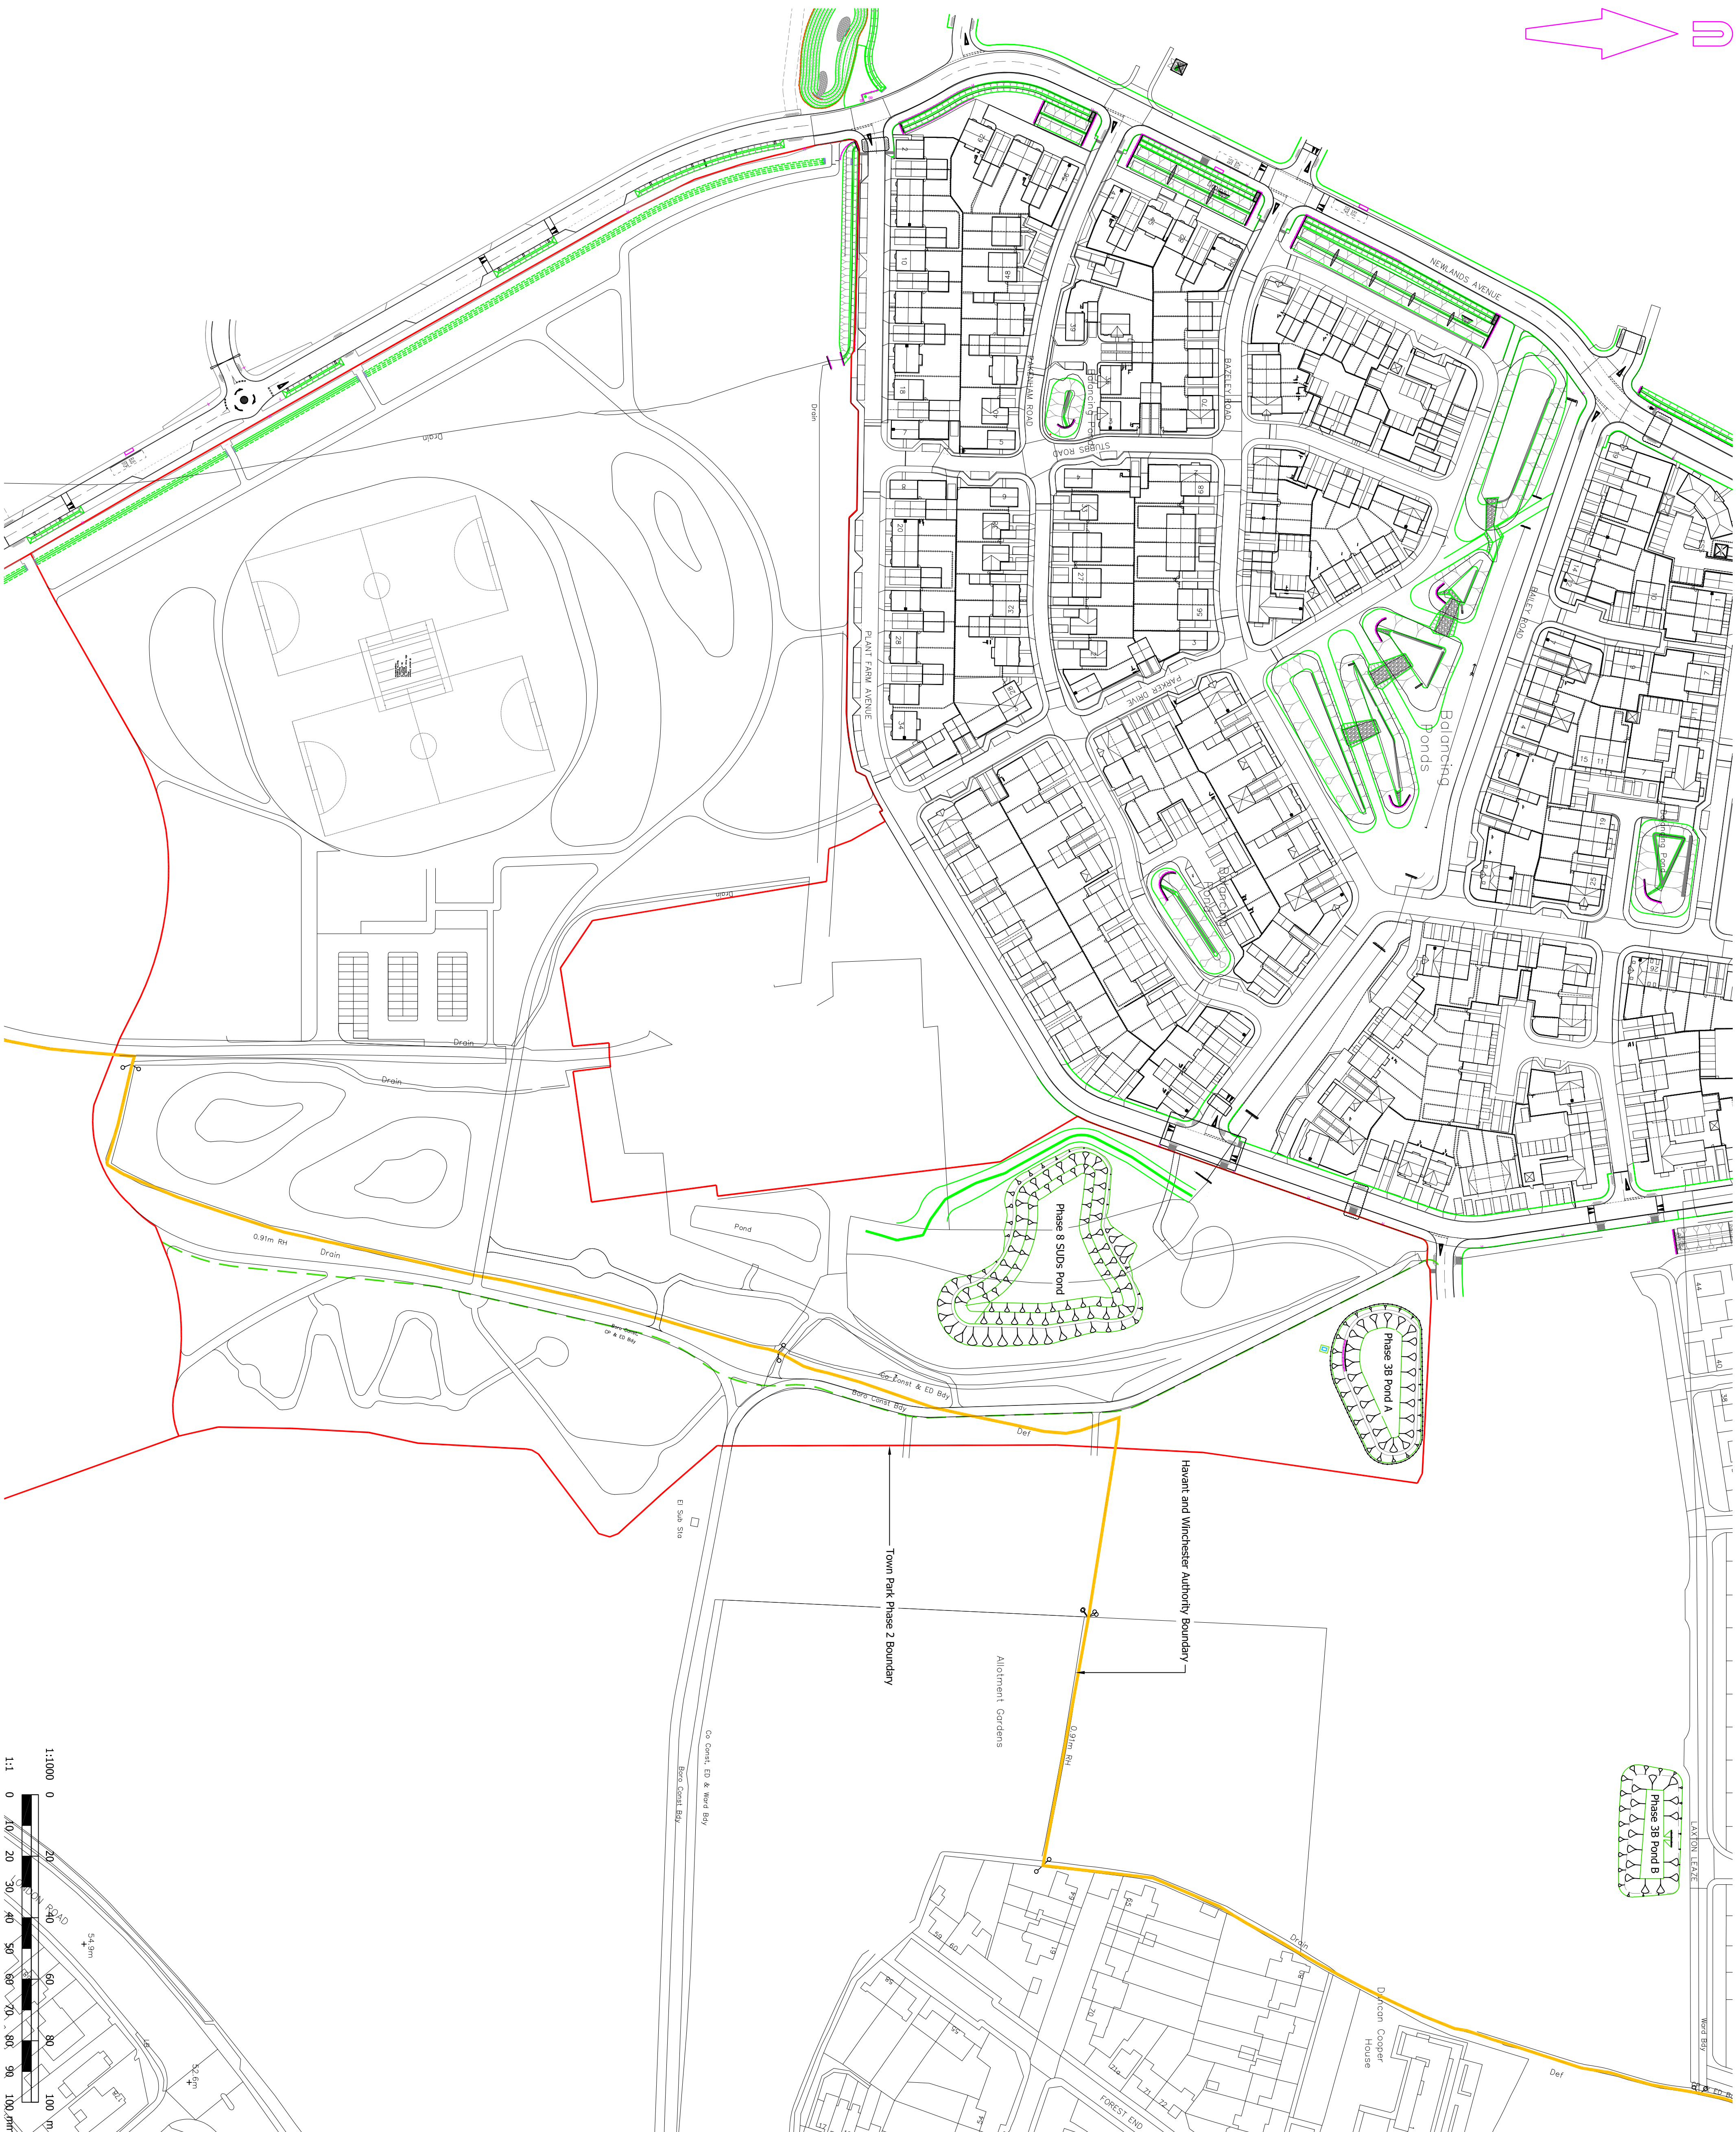

© Mayer Brown Limited Copyright. The drawings, information and data recorded in this document ("the information") is the property of Mayer Brown. This document and the information are solely for the use of the authorised recipient and this document may not be used, copied or reproduced in whole or part for any purpose other than which it was supplied by Mayer Brown. Mayer Brown makes no representation, undertakes no duty and accepts no responsibilities to any third party who may use or rely upon this document or the information.

A1 ORIGINAL

© Crown Copyright and database rights 2020 Ordnance Survey 0100031673

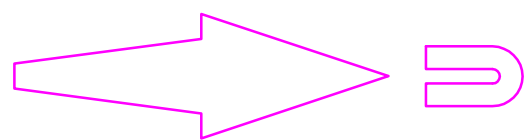


Berewood

HAMPSHIRE

FOR APPROVAL
NOT FOR CONSTRUCTION

rev.	amendment	checked	date

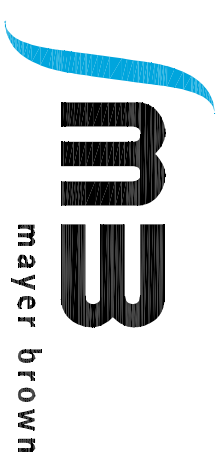

Mayer Brown Limited Lion House
Oriental Road Woking Surrey GU22 8AR
Telephone 01483 750 508 Fax 01483 750 437
wokingoffice@mayerbrown.co.uk www.mayerbrown.co.uk

Investing in homes since 1912

grainrger plc

project

BEREWOOD, WATERLOOVILLE
TOWN PARK PHASE 2

scale
1:1000

LS	checked by	RHA
----	------------	-----

date APRIL 2020

cad file SK_08.dwg

title

WINCHESTER BOUNDARY

drawing number

GTWVILLE_TP2/SK/08

rev.