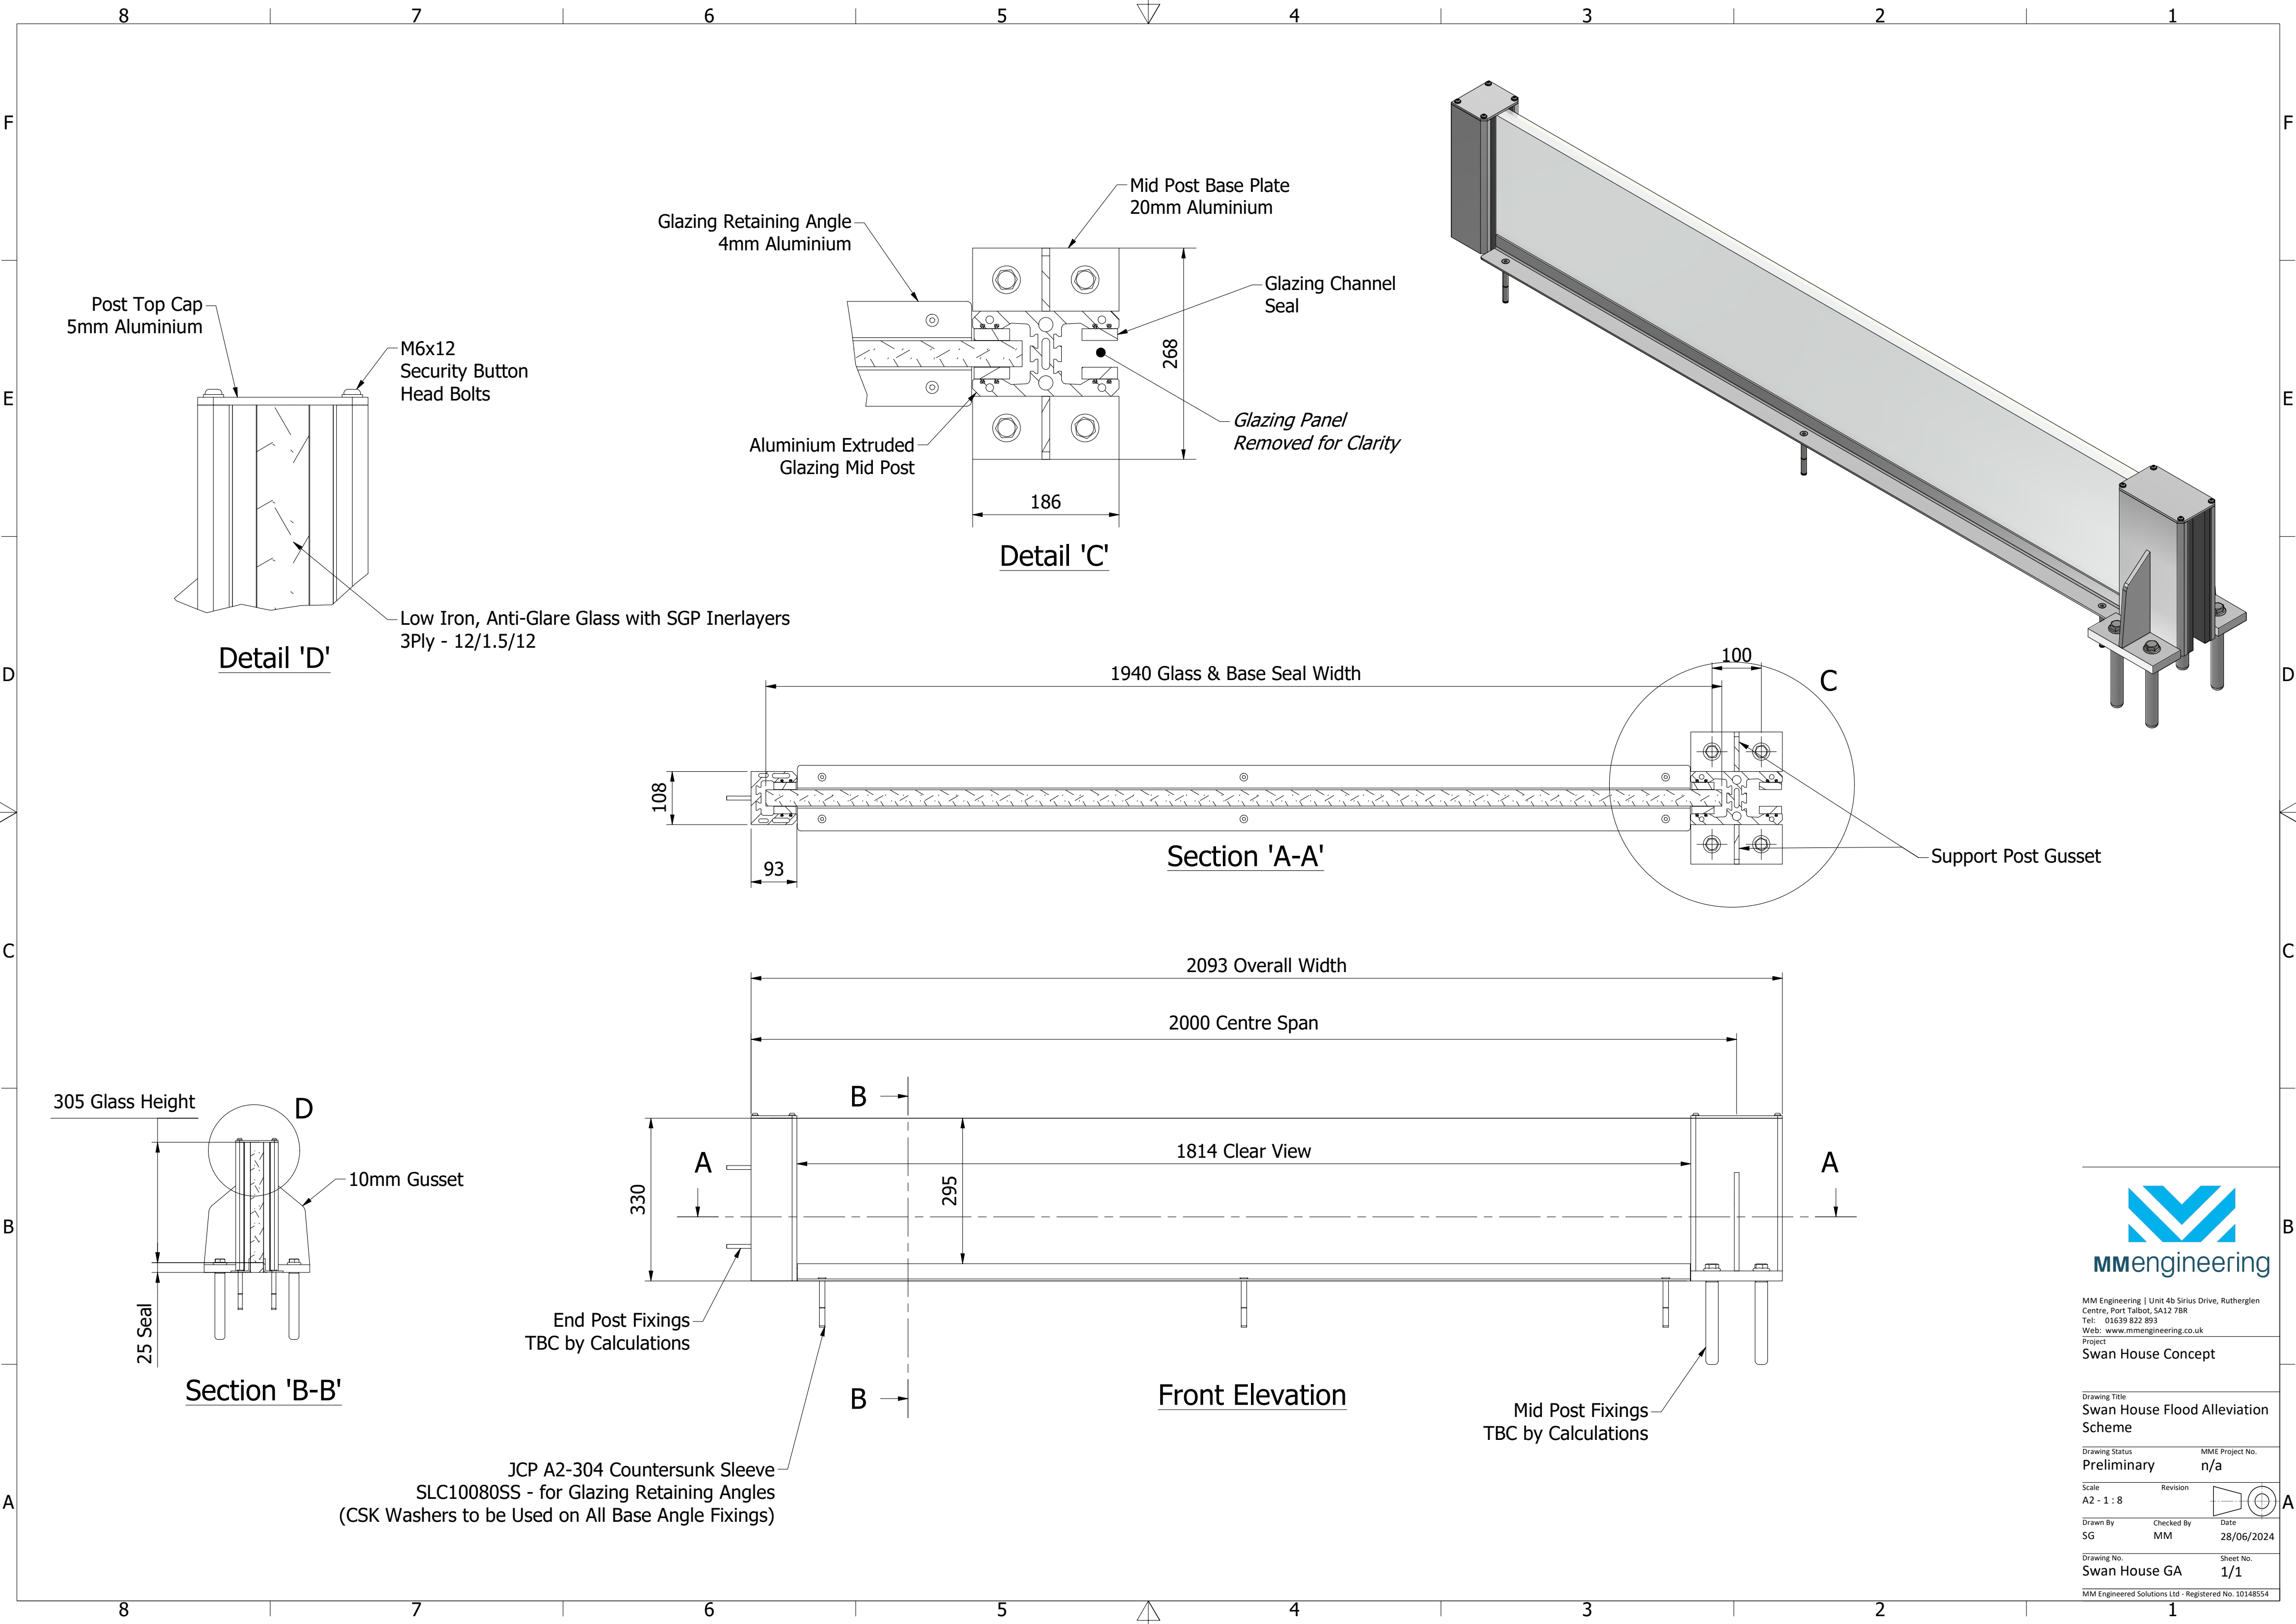


MM Engineering | Unit 4b Sirius Drive, Rutherglen  
Centre, Port Talbot, SA12 7BR  
Tel: 01639 822 893  
Web: [www.mmengineering.co.uk](http://www.mmengineering.co.uk)  
Project  
Swan House Concept

Drawing Title  
Swan House Flood Alleviation  
Scheme

Drawing Status  
Preliminary

Scale  
A2 - 1 : 8

Drawn By  
SG

Checked By  
MM

Date  
28/06/2024

Drawing No.  
Swan House GA

Sheet No.  
1/1

MM Engineered Solutions Ltd - Registered No. 10148554