



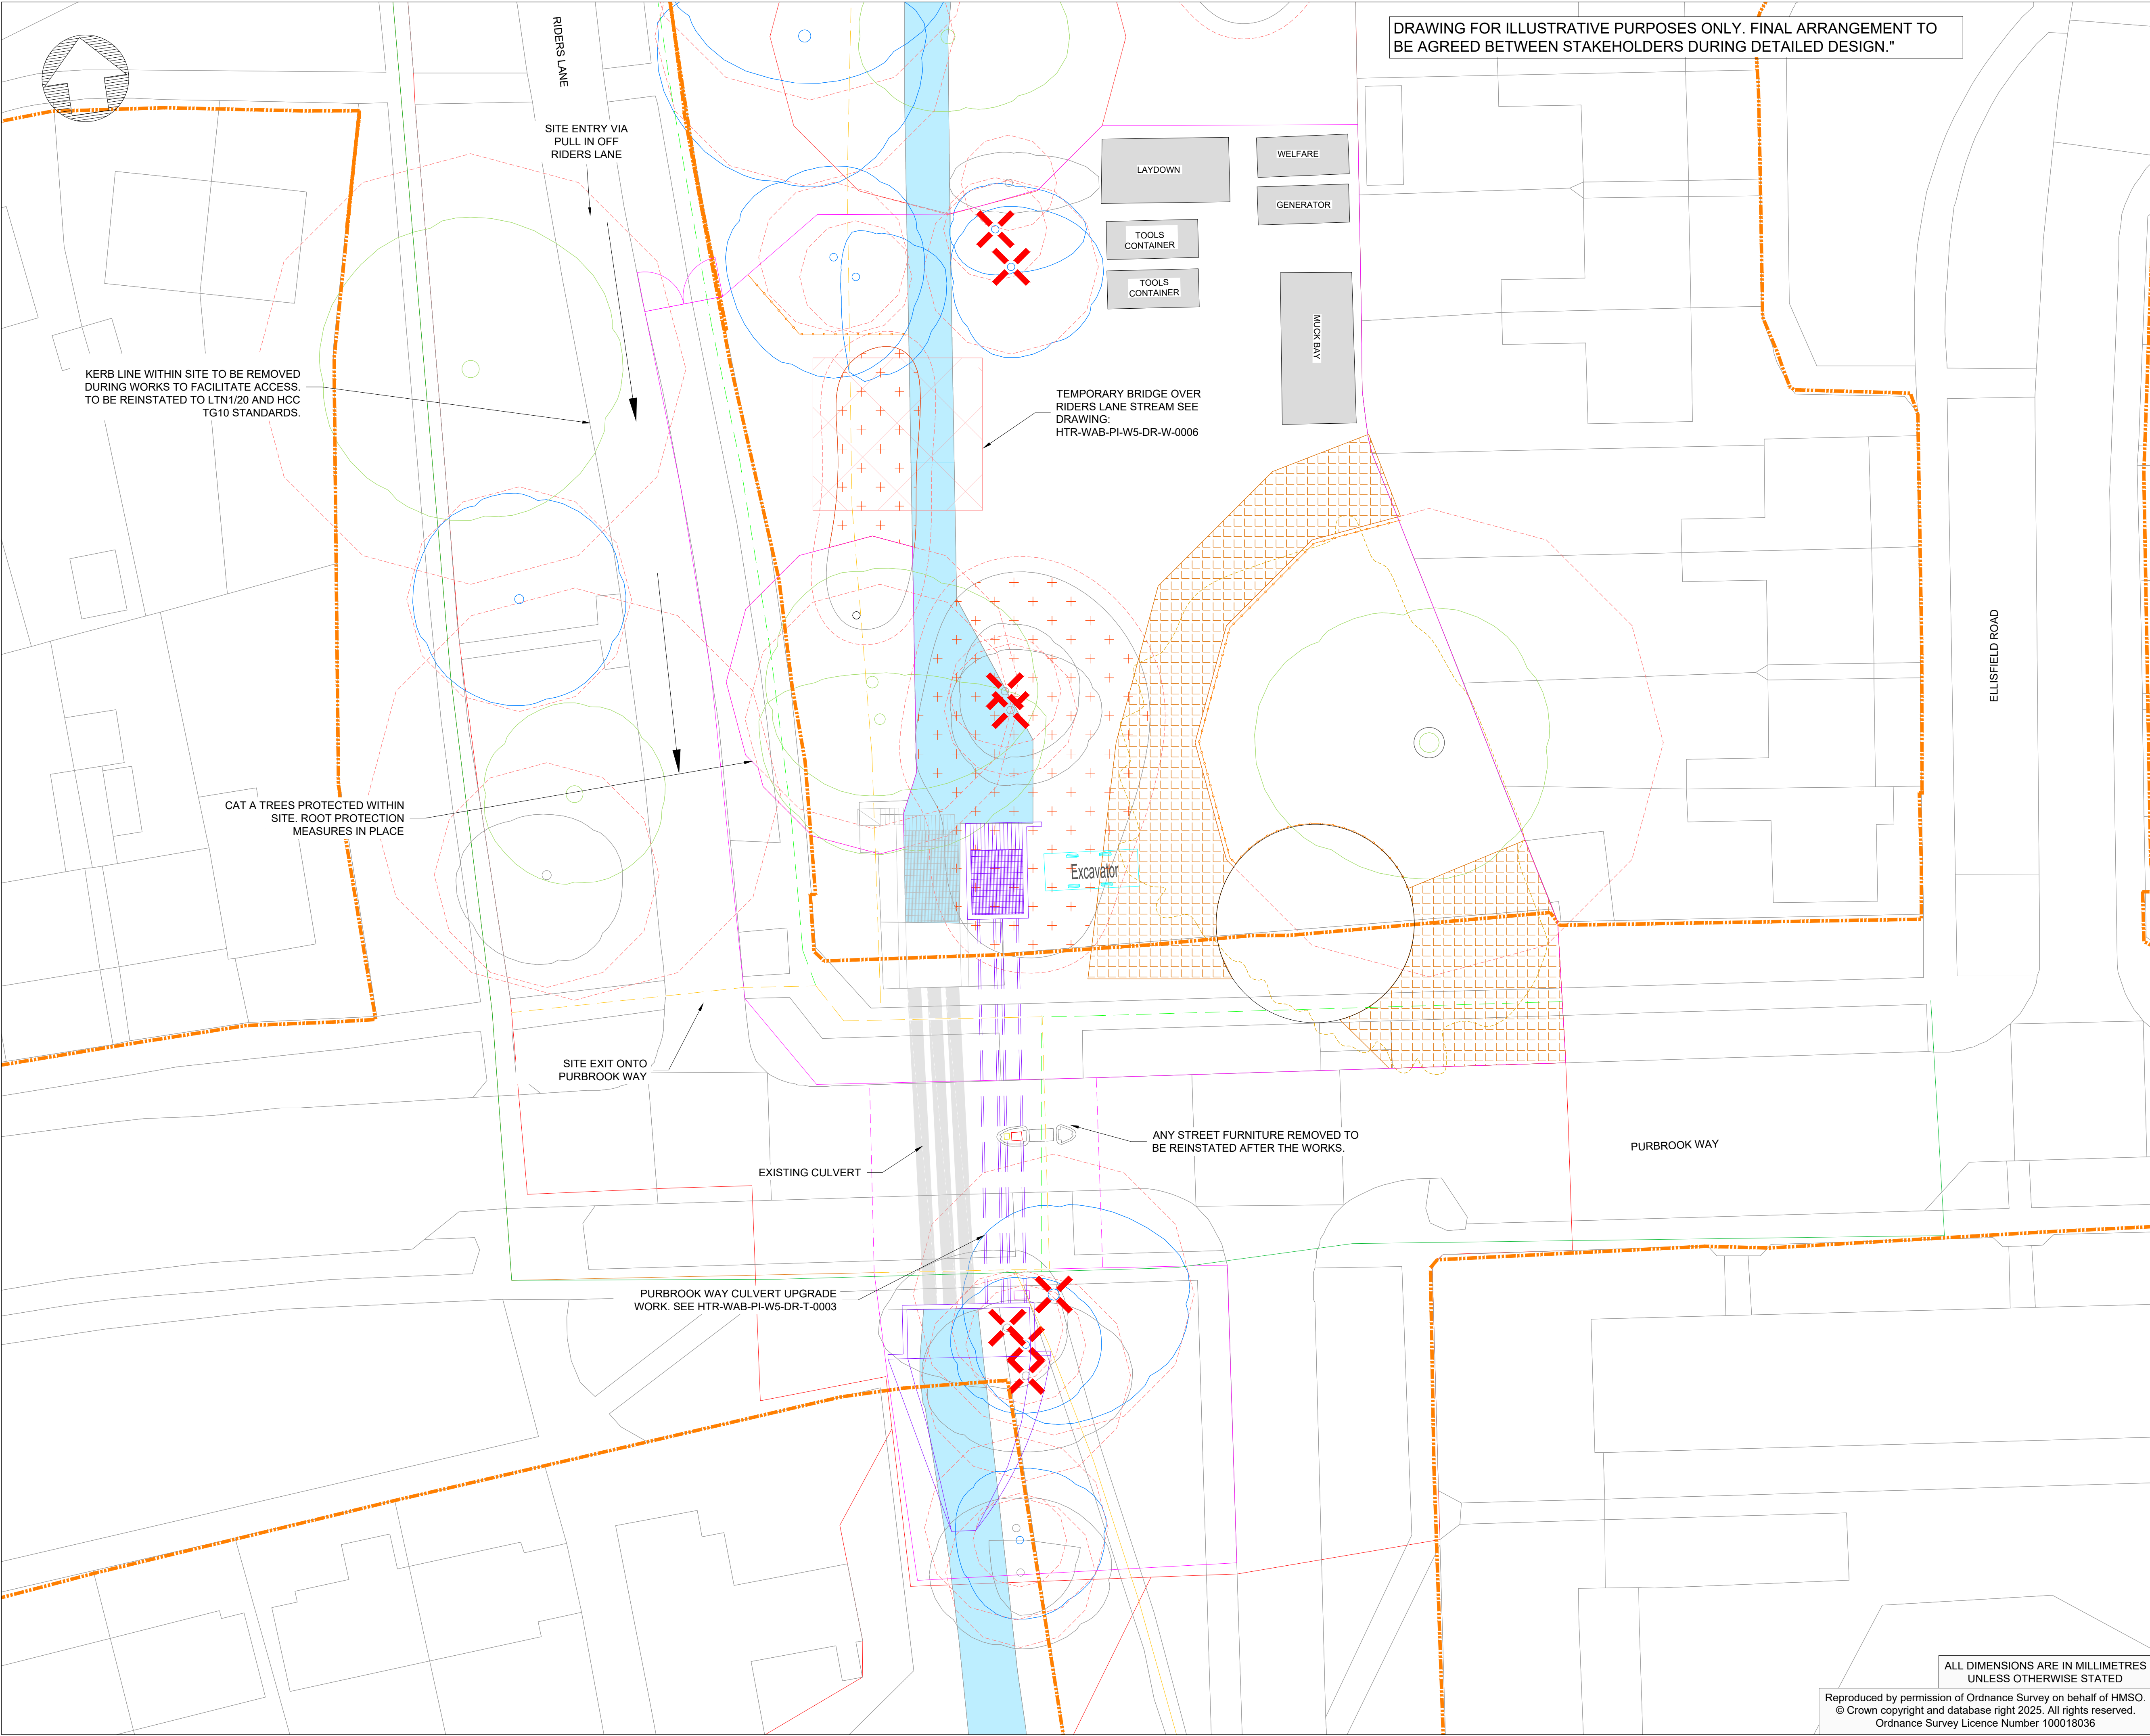

DRAWING FOR ILLUSTRATIVE PURPOSES ONLY. FINAL ARRANGEMENT TO BE AGREED BETWEEN STAKEHOLDERS DURING DETAILED DESIGN."

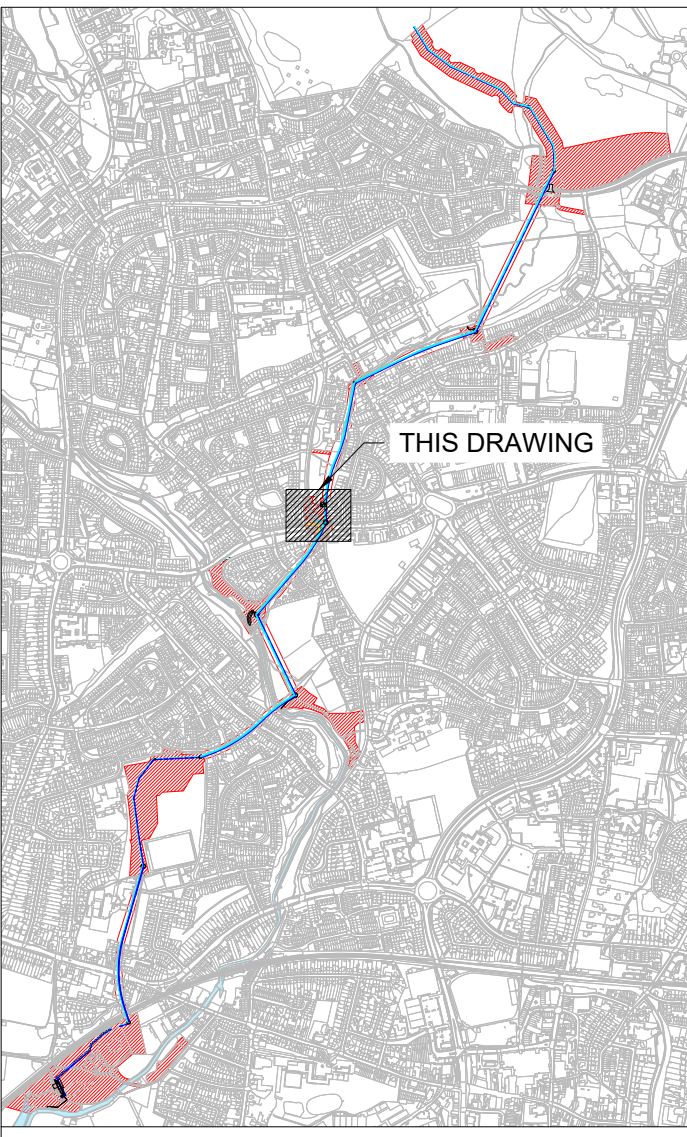

KEY PLAN

- Notes:
1. REINSTATEMENT TO COMPLY WITH LTN1/20 AND HCC TG10 STANDARDS. FOR REINSTATEMENT DETAILS SEE DRAWING: HTR-ATK-PL-XX-DR-L-0006
  2. FOR TUNNELLING WORKS SITE LAYOUT SEE DRAWING: HTR-WAB-PI-W5-DR-T-0001
  3. CULVERT DESIGN TO COMPLY WITH CIRIA C768 AND CD 529
  4. CULVERT ARRANGEMENT ILLUSTRATIVE ONLY. FINAL ARRANGEMENT TO BE AGREED BETWEEN STAKEHOLDERS DURING DETAILED DESIGN.

- CONSTRUCTION SITE HOARDING
- REDLINE BOUNDARY
- PUBLIC RIGHT OF WAY
- PUBLIC RIGHT OF WAY CLOSURE
- PROPOSED PUBLIC RIGHT OF WAY DIVERSION
- FOOTPATH CLOSURE
- PROPOSED FOOTPATH DIVERSION
- CULVERT UPGRADE WORKS
- HIGHWAYS MANAGED LAND BOUNDARY
- ROOT PROTECTION MATTING
- PROTECTIVE FENCING
- CATEGORY A TREE
- CATEGORY B TREE
- CATEGORY U TREE
- CATEGORY C TREE
- ROOT PROTECTION AREA
- TREE REMOVAL TO FACILITATE WORKS
- TREE GROUP/HEDGE REMOVAL TO FACILITATE WORKS



|           |          |           |           |                                           |          |
|-----------|----------|-----------|-----------|-------------------------------------------|----------|
| P04<br>A3 | BP       | BP        | BC        | UPDATED ILLUSTRATIVE VERSION FOR PLANNING | 21/02/25 |
| P03<br>A3 | BP       | BP        | BC        | REVISED PLANNING VERSION                  | 30/10/24 |
| P02<br>A4 | BP       | BP        | BC        | PLANNING VERSION                          | 03/05/24 |
| Rev       | Dn<br>By | Ckd<br>By | App<br>By | Description                               | Date     |

**WARD & BURKE**

Drawing Suitability: APPROVED FOR OUTLINE DESIGN Status: A3  
Contractors Drawing Number: HTR-WAB-PI-W5-DR-T-0004

Telephone: Havant (023) 9249 9888  
Fax: Havant (023) 9245 3632  
Website: www.portsmouthwater.co.uk  
Registered Office: PO Box 8 West Street  
Havant Hampshire PO9 1LG  
REGISTERED IN ENGLAND No. 2536455



Date: 21/02/25 Scale: 1:200 Sheet: 01 of 01 Sheet Size: A1

Project Title: HAVANT THICKET RESERVOIR

Drawing Title: PURBROOK WAY CULVERT UPGRADE OUTLINE SITE COMPOUND LAYOUT

Portsmouth Water Drawing Number: Rev: P04

ALL DIMENSIONS ARE IN MILLIMETRES UNLESS OTHERWISE STATED  
Reproduced by permission of Ordnance Survey on behalf of HMSO.  
© Crown copyright and database right 2025. All rights reserved.  
Ordnance Survey Licence Number 100018036