

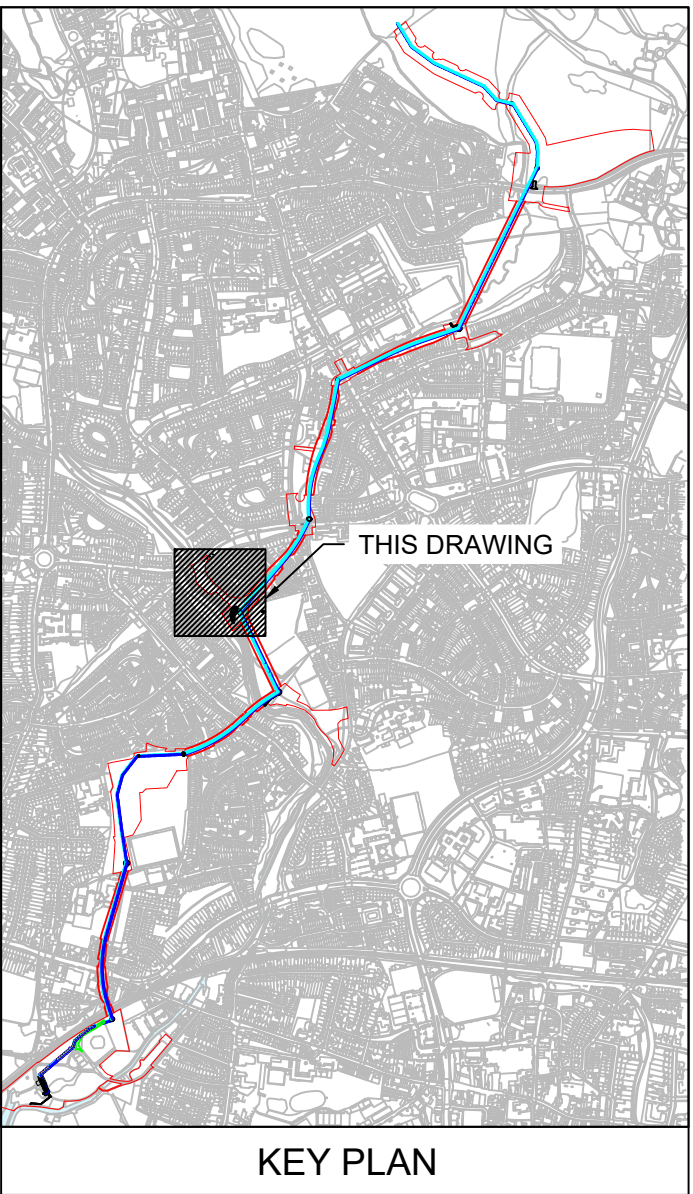


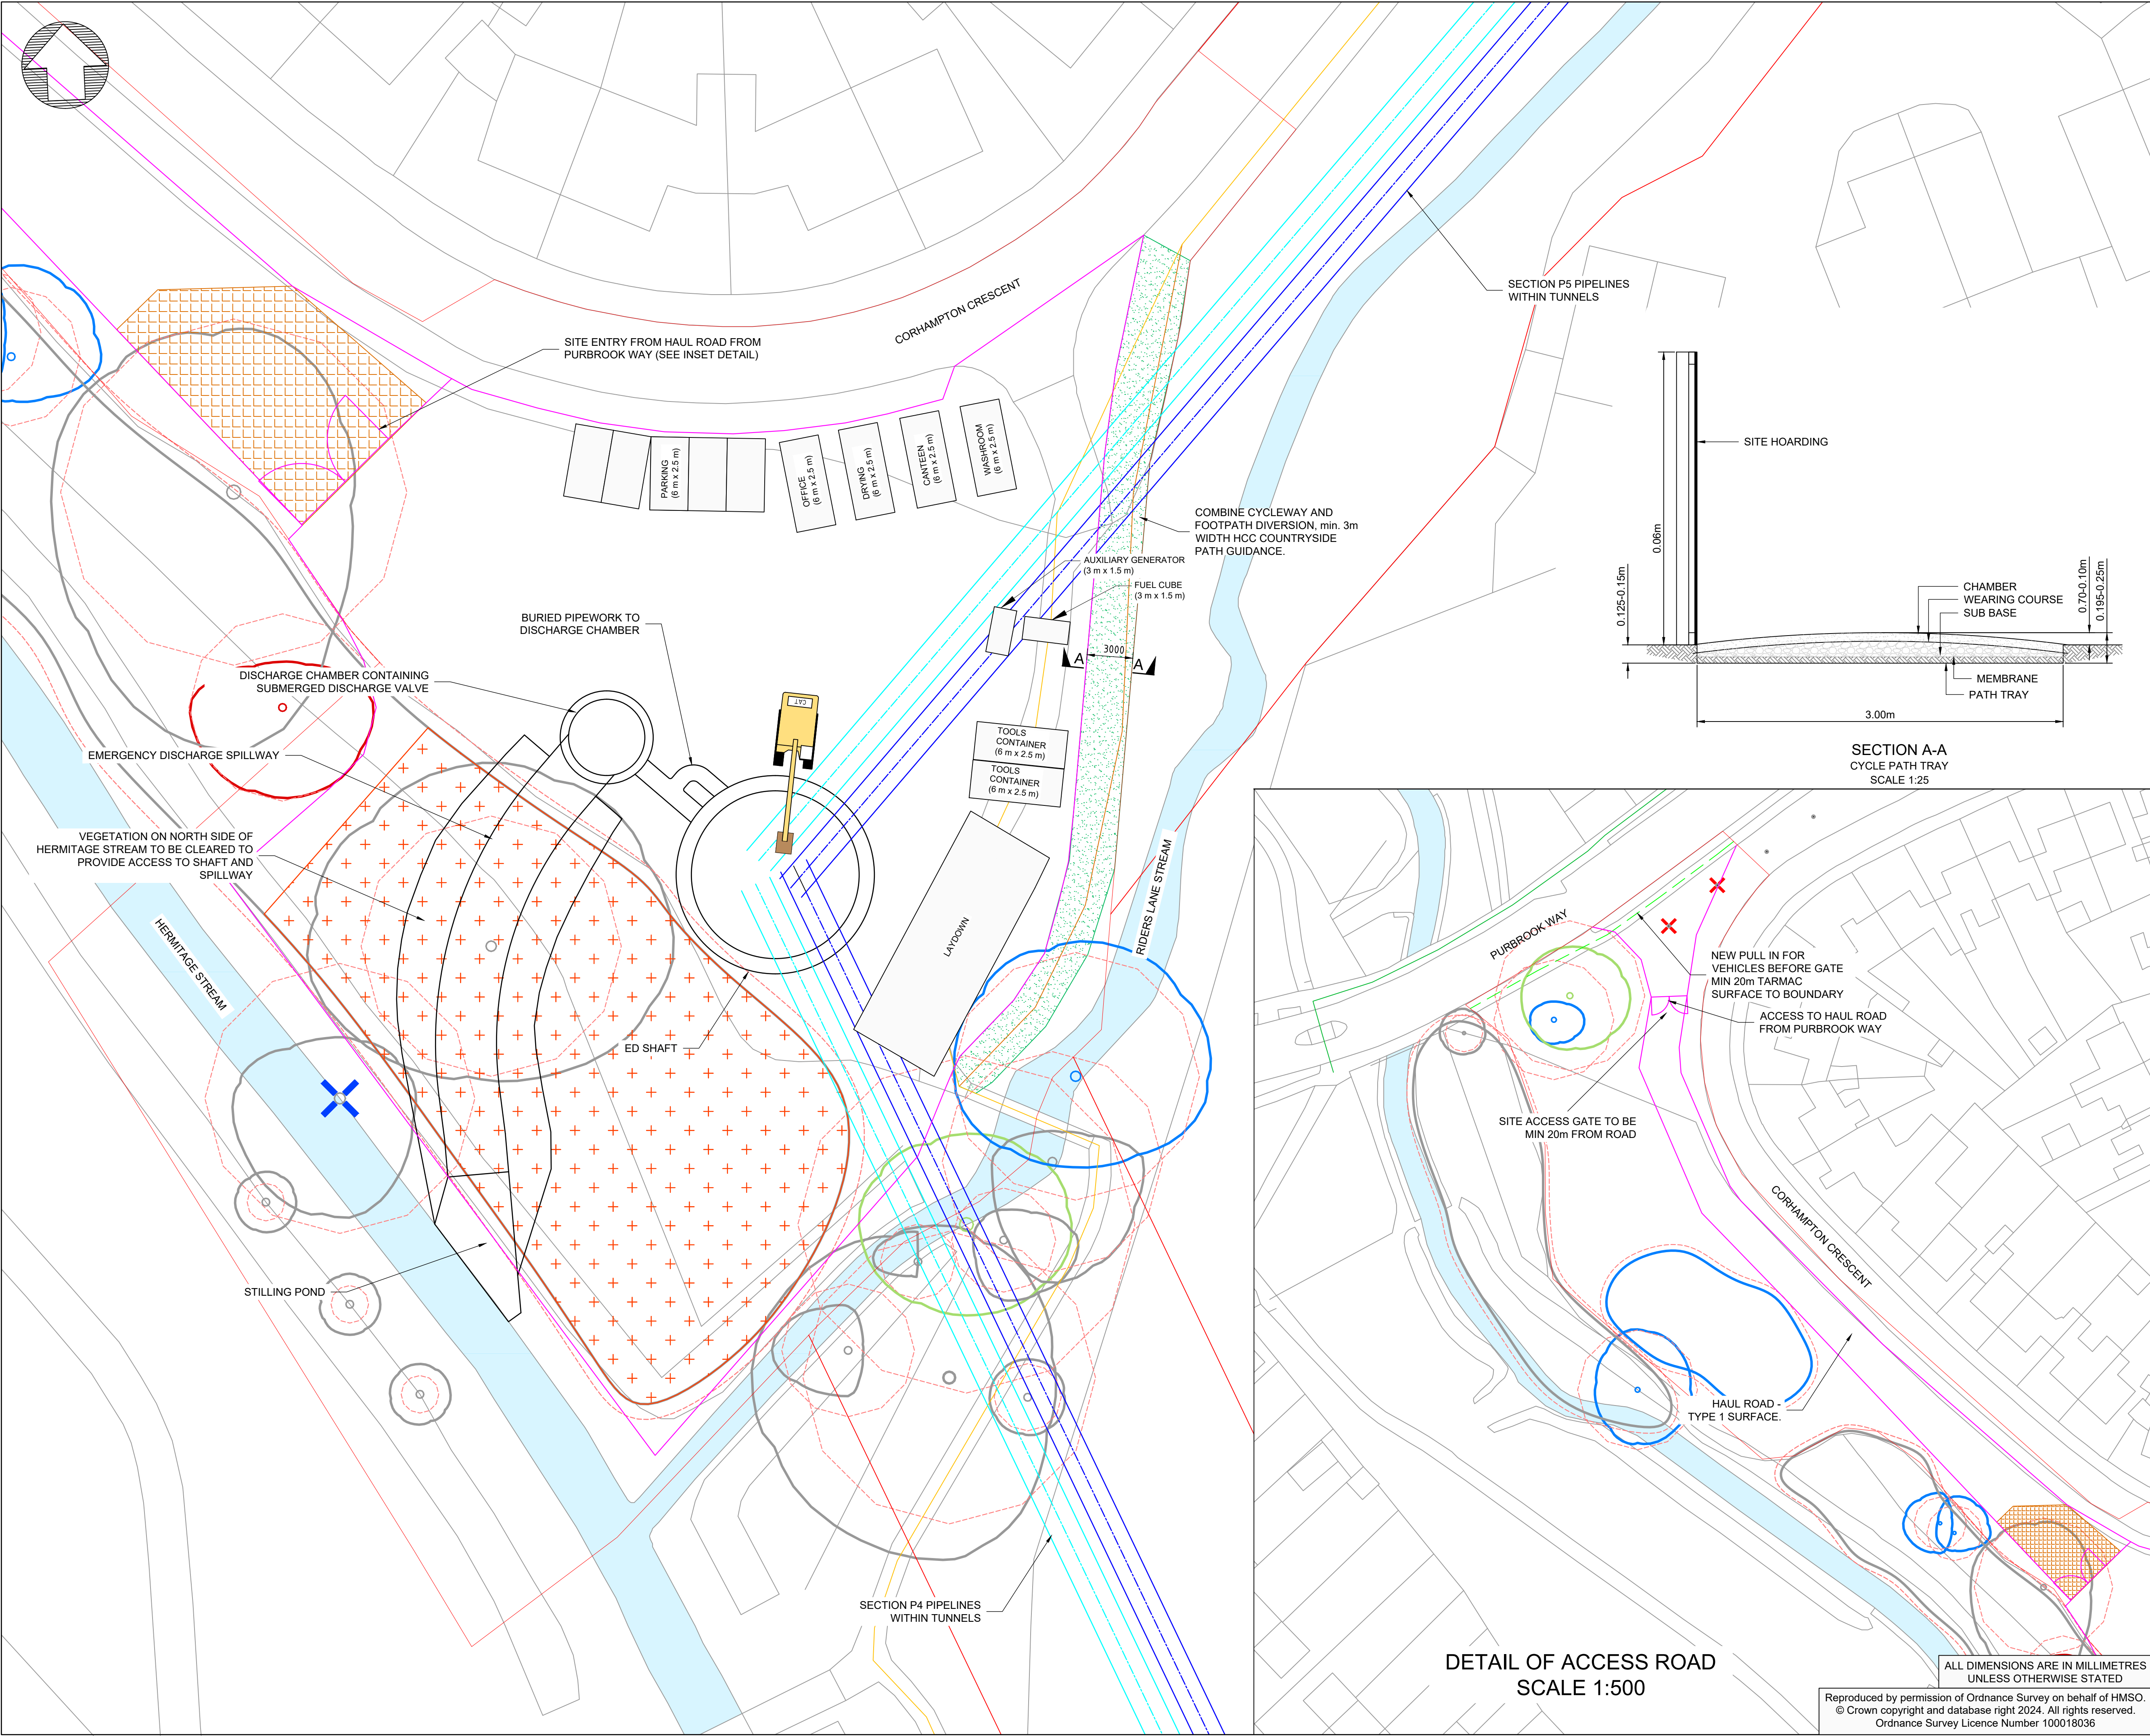

- Notes:
1. ROAD AND PATH REINSTATEMENT TO COMPLY WITH LTN1/20 AND HCC TG10 STANDARDS. FOR REINSTATEMENT DETAILS SEE DRAWINGS: HTR-ATK-PL-XX-DR-L-0005.
- FILL PIPELINE
 - RETURN PIPELINE
 - CONSTRUCTION SITE HOARDING
 - REDLINE BOUNDARY
 - PUBLIC RIGHT OF WAY
 - PUBLIC RIGHT OF WAY CLOSURE
 - PROPOSED PUBLIC RIGHT OF WAY DIVERSION
 - FOOTPATH CLOSURE
 - PROPOSED FOOTPATH DIVERSION

- ROOT PROTECTION MATTING
- CATEGORY A TREE
- CATEGORY B TREE
- CATEGORY U TREE
- CATEGORY C TREE
- ROOT PROTECTION AREA
- TREE GROUP/HEDGE REMOVAL TO FACILITATE WORKS
- NEW COMBINED WALKING AND CYCLING ROUTE
- TREE COPPED
- TREE REMOVAL TO FACILITATE WORKS

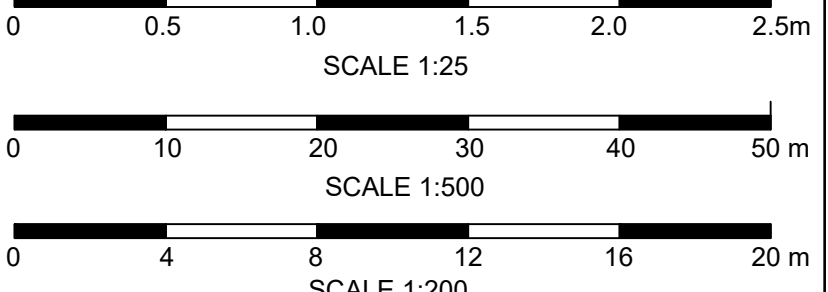

P06 A4	BP	BP	BC	INCORPORATING COMMENTS	13/01/25
P05 A4	CK	BP	BC	REVISED PLANNING VERSION	22/10/24
P04 A4	JT	BP	BC	PLANNING VERSION	03/05/24
Rev	Dm	Ckd	Apv	Description	Date

WARD & BURKE

Drawing Suitability: APPROVED FOR DETAILED DESIGN Status: A4
Contractors Drawing Number: HTR-WAB-PI-ED-DR-T-0001

Telephone: Havant (023) 9249 9888
Fax: Havant (023) 9245 3632
Website: www.portsmouthwater.co.uk
Registered Office: PO Box 8 West Street
Havant Hampshire PO9 1LG
REGISTERED IN ENGLAND No. 2536455





Date: 13/01/25 Scale: 1:200 Sheet: 01 of 01 Sheet Size: A1

Project Title: HAVANT THICKET RESERVOIR

Drawing Title: BEDHAMPTON TO HTR PIPELINE
ED SHAFT AND CHAMBER
SITE COMPOUND LAYOUT

Portsmouth Water Drawing Number: Rev: P06

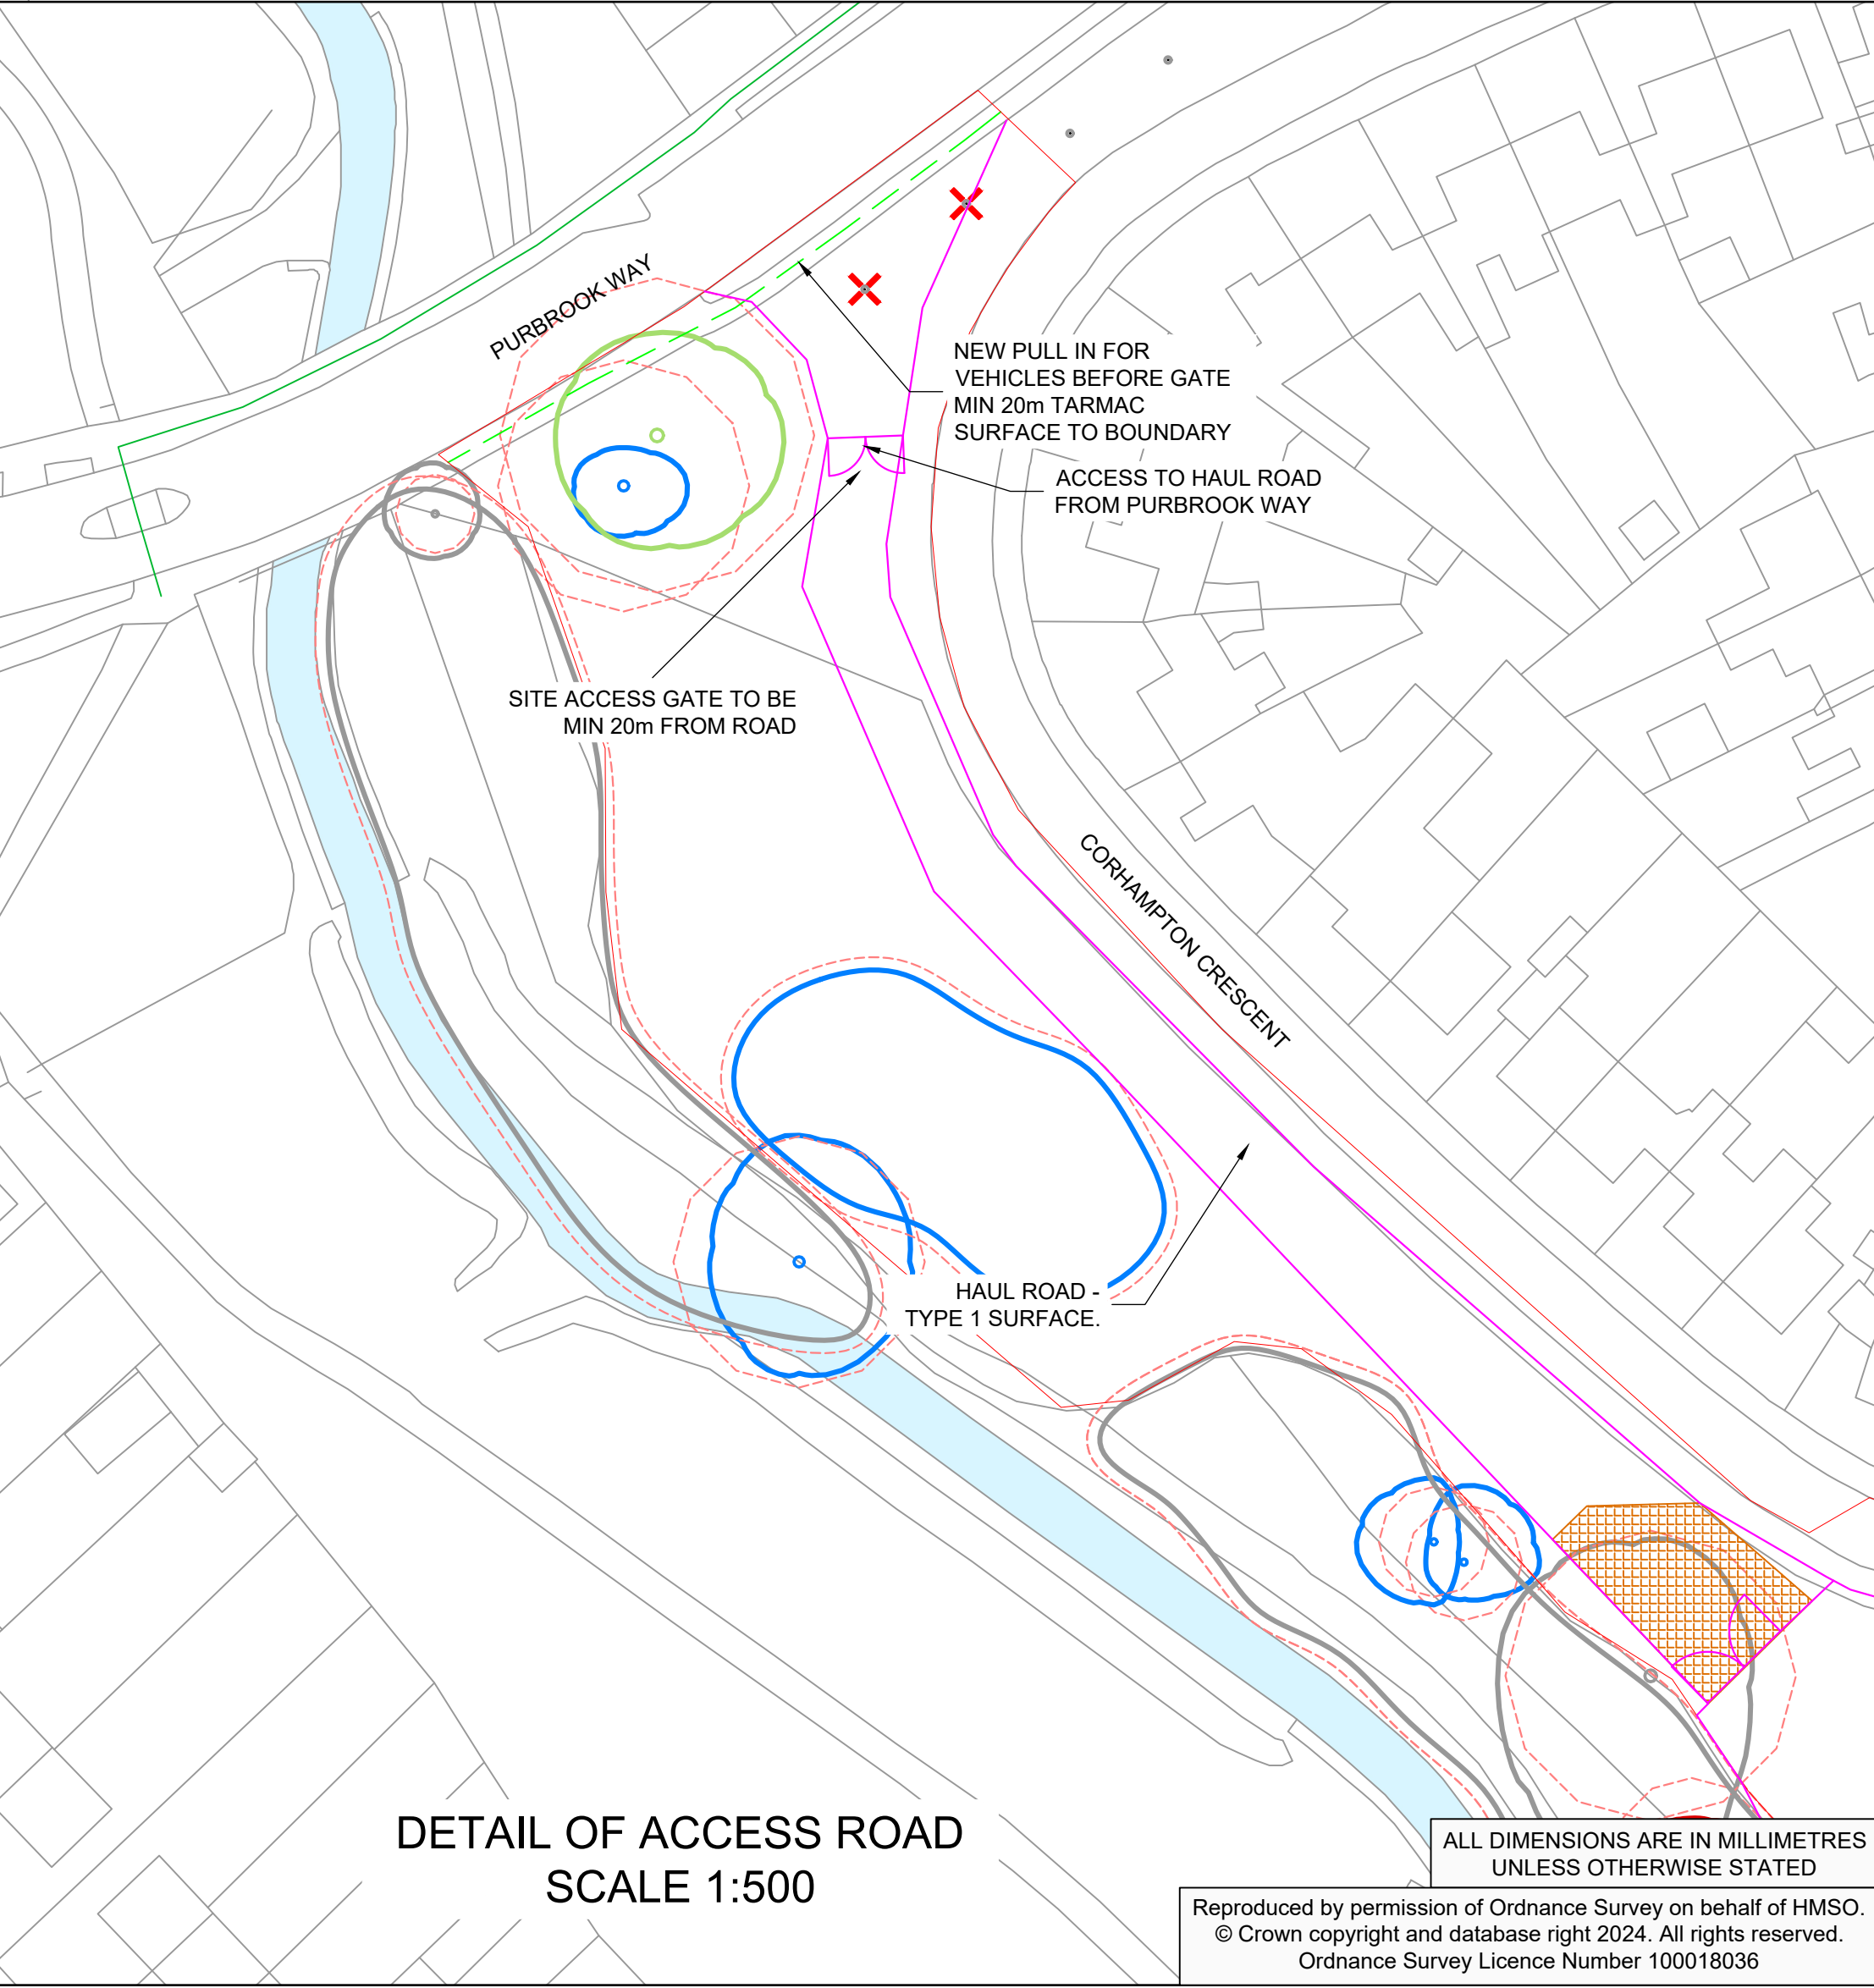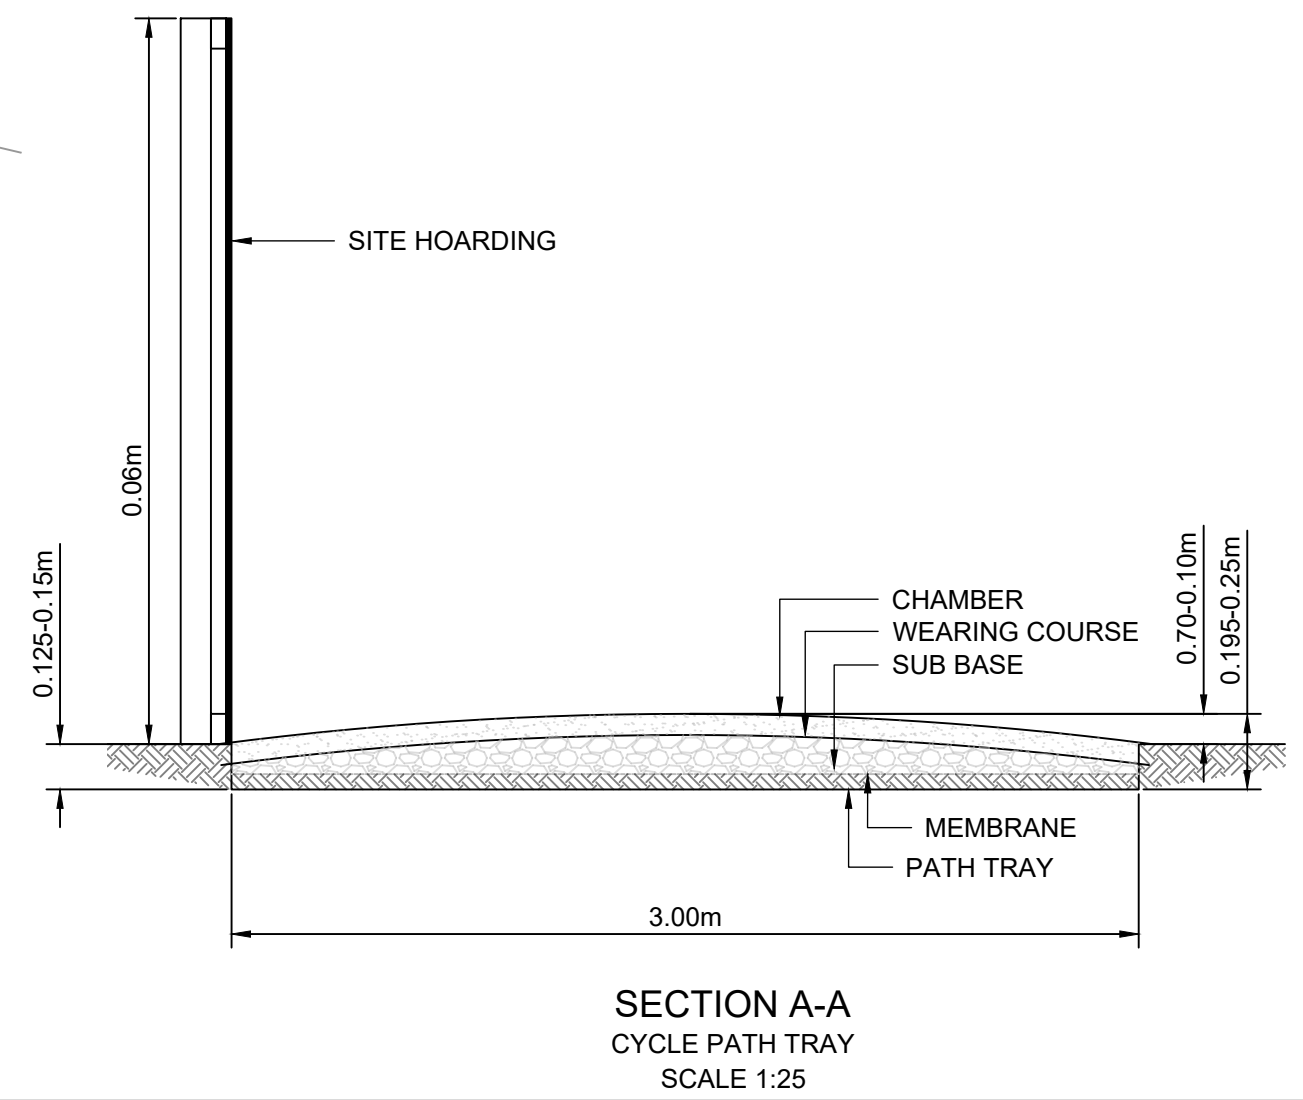

ALL DIMENSIONS ARE IN MILLIMETRES
UNLESS OTHERWISE STATED

Reproduced by permission of Ordnance Survey on behalf of HMSO.
© Crown copyright and database right 2024. All rights reserved.
Ordnance Survey Licence Number 100018036