


SURFACING KEY

- Macadam Highway Construction:
- Macadam Footway & Parking Construction
- Permeable block paved carriageway construction:
- Golpla permeable crate parking areas:
- Tegula Impermeable paving parking areas
- "Silver" Granite sett rumble strip
- Gravel surfacing to Gate House
- Hoggin footpath with timber edging
- Impermeable concrete block paving driveway
- Impermeable concrete block access road
- Silver/Grey paving slabs
- Existing Tarmac

DRAINAGE KEY

- Proposed highway gully and connection
- Proposed surface water manhole
- Proposed foul water manhole
- Proposed storm drain
- Proposed foul drain
- Proposed private storm drain
- Proposed private foul drain
- Proposed foul rising main
- Hand dug trench through root protection zone
- Permeavid collectors within sub base
- Storm drains from refurbishment
- Foul drains from refurbishment
- Lined cellular attenuation tank
- Hydrobrake control structure
- Brick headwall

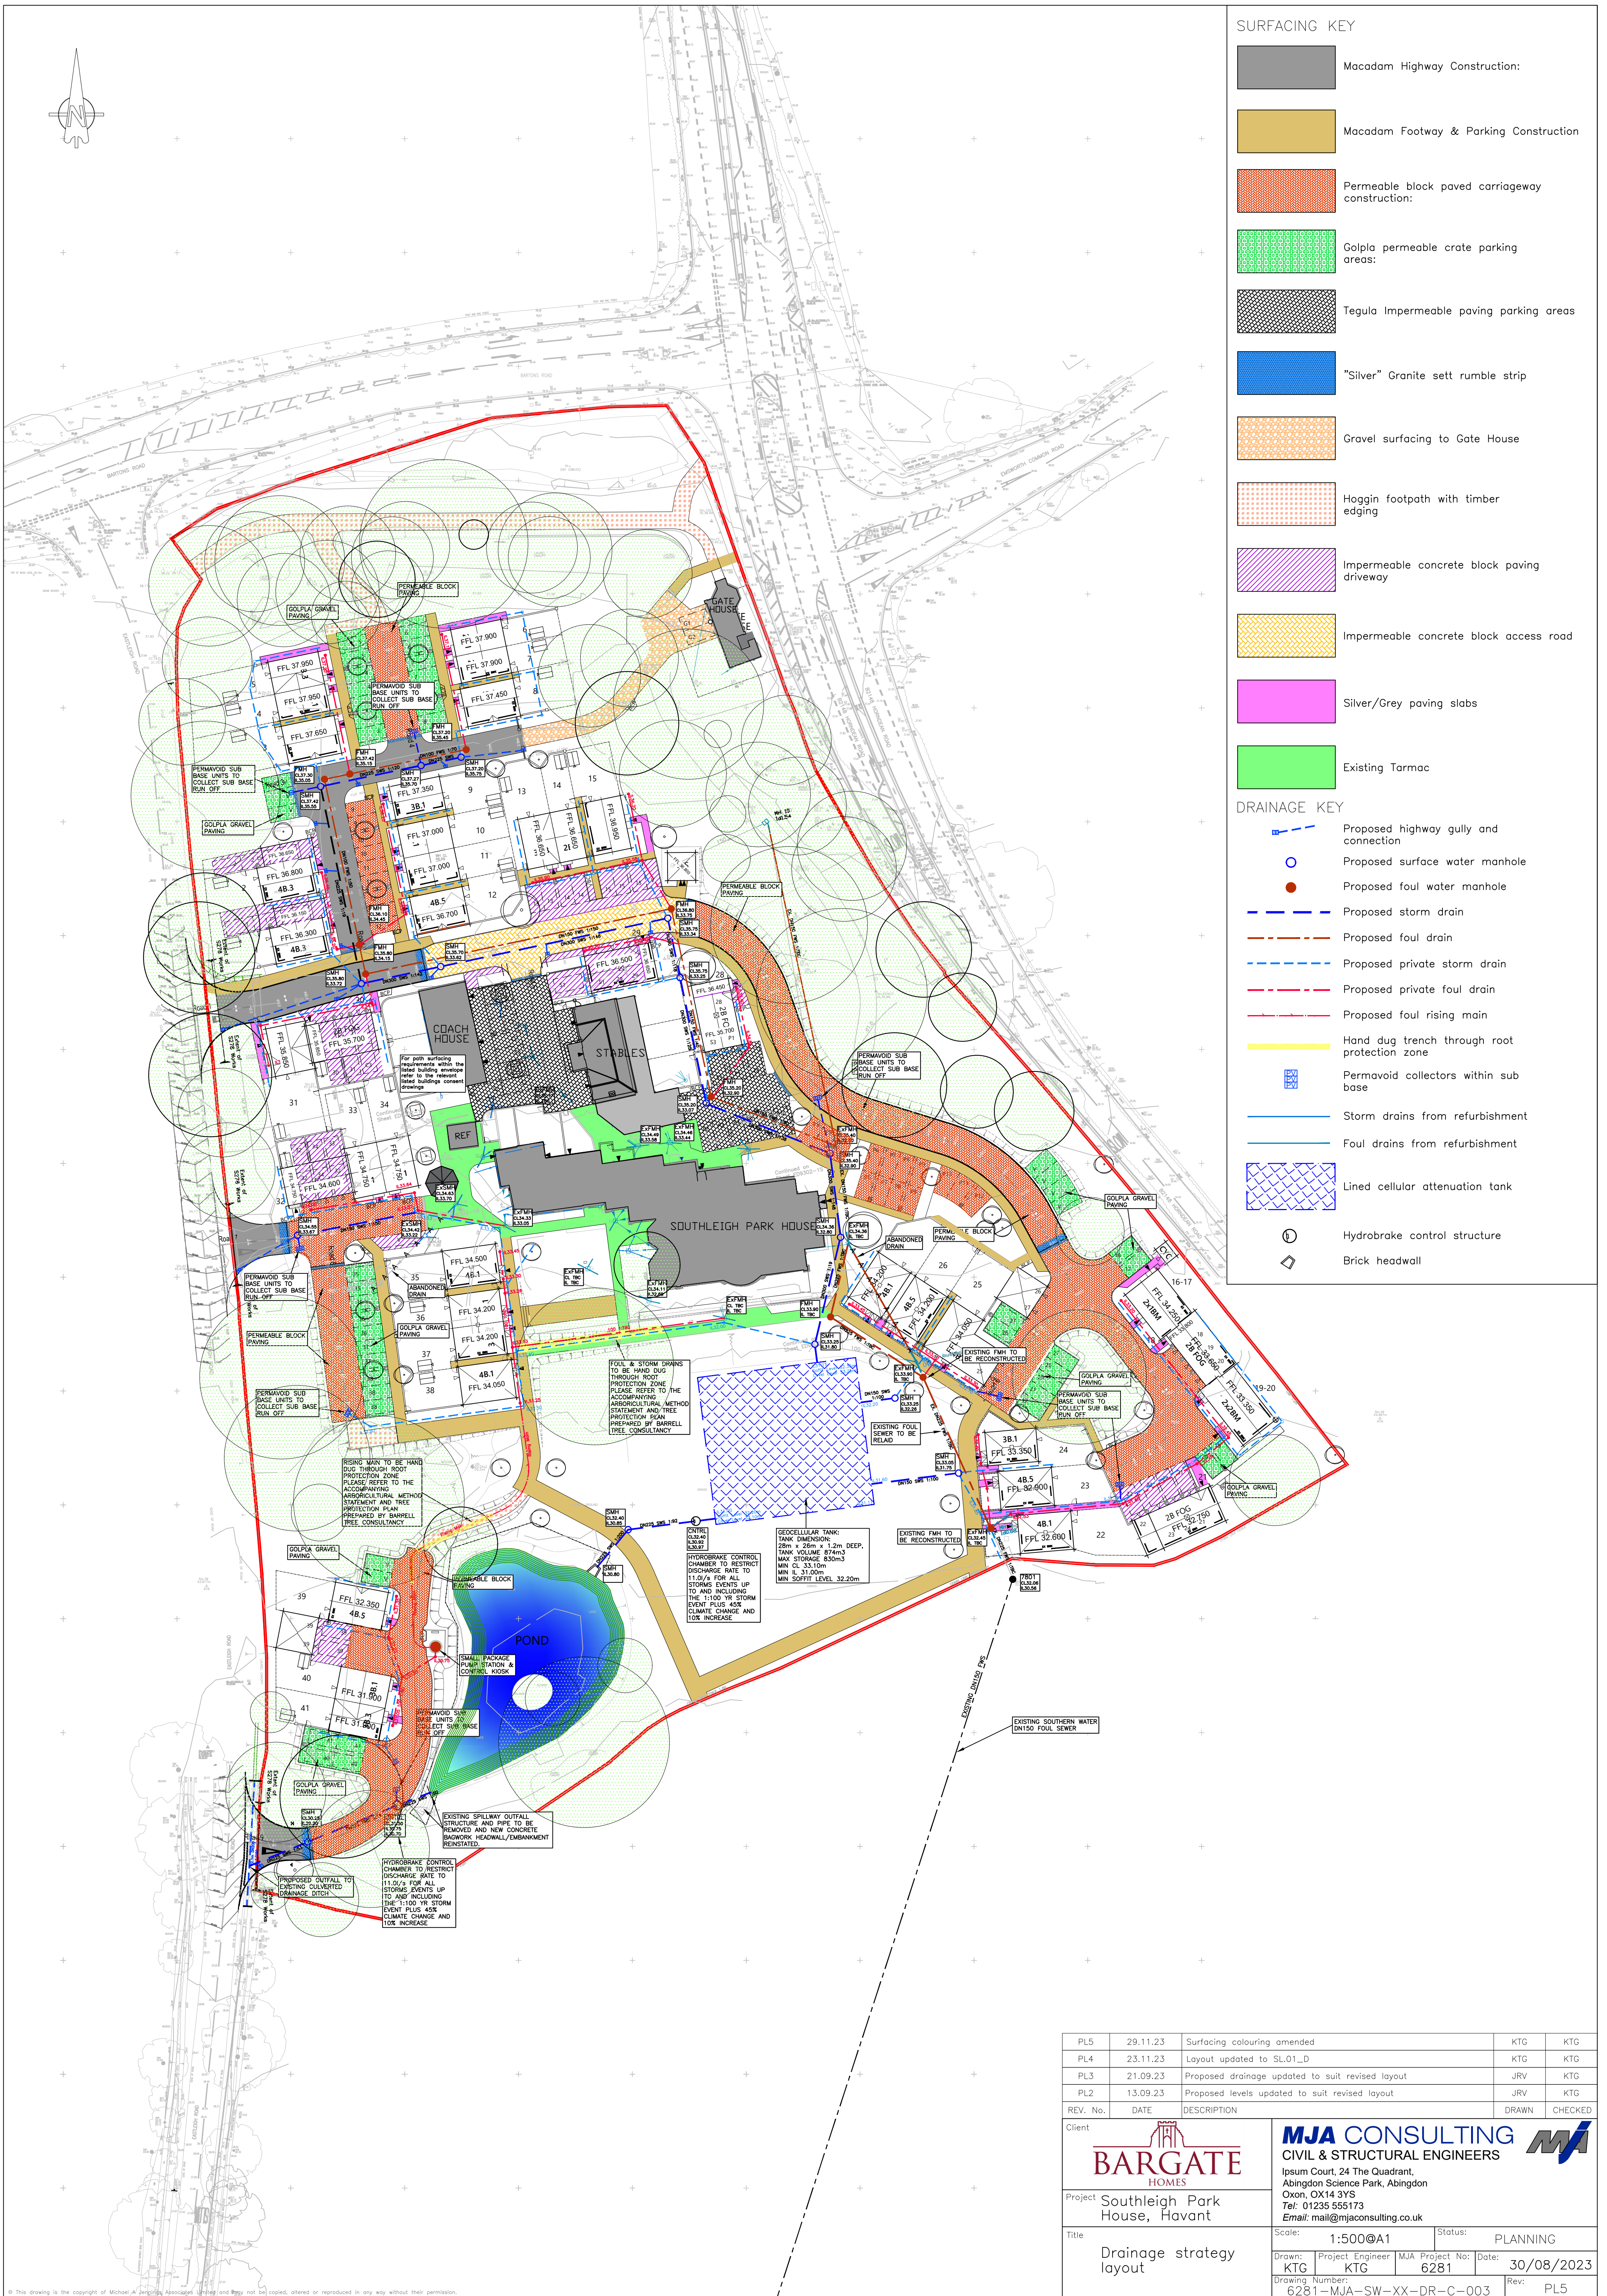

PL5	29.11.23	Surfacing colouring amended	KTG	KTG
PL4	23.11.23	Layout updated to SL01_D	KTG	KTG
PL3	21.09.23	Proposed drainage updated to suit revised layout	JRV	KTG
PL2	13.09.23	Proposed levels updated to suit revised layout	JRV	KTG
REV. No.	DATE	DESCRIPTION	DRAWN	CHECKED
Client				
Project			Status: PLANNING	
Title			Scale: 1:500@A1	
Drawn: KTG			Project Engineer: KTG	
Drawing Number: 6281-MJA-SW-XX-DR-C-003			MJA Project No: 6281	
			Date: 30/08/2023	
			Rev: PL5	