
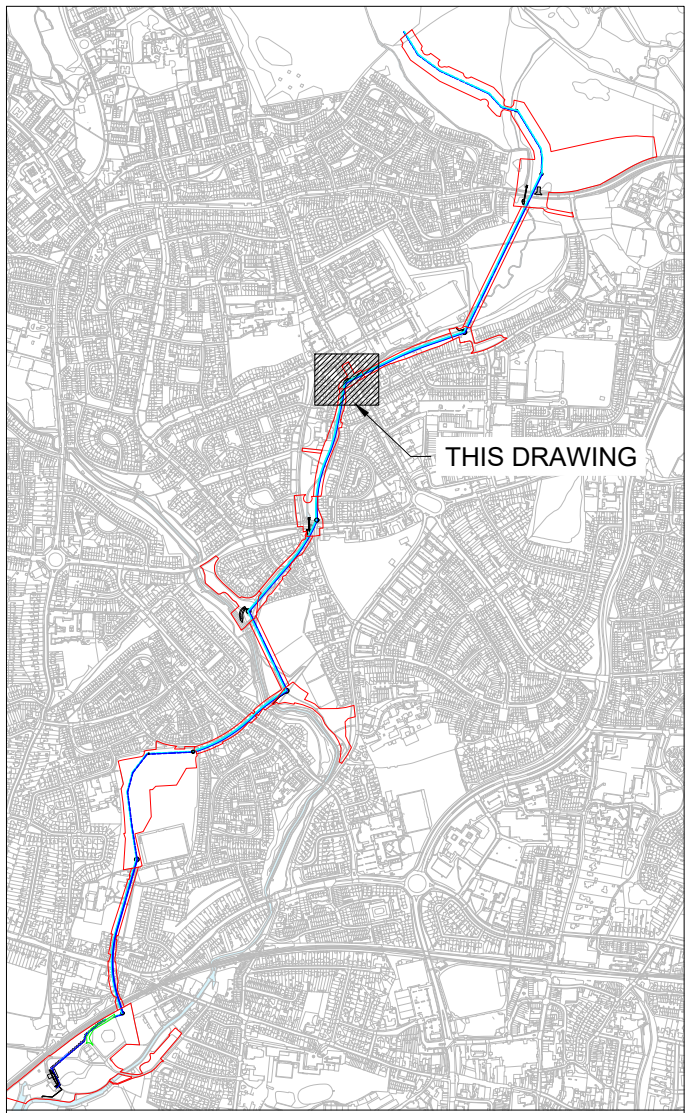


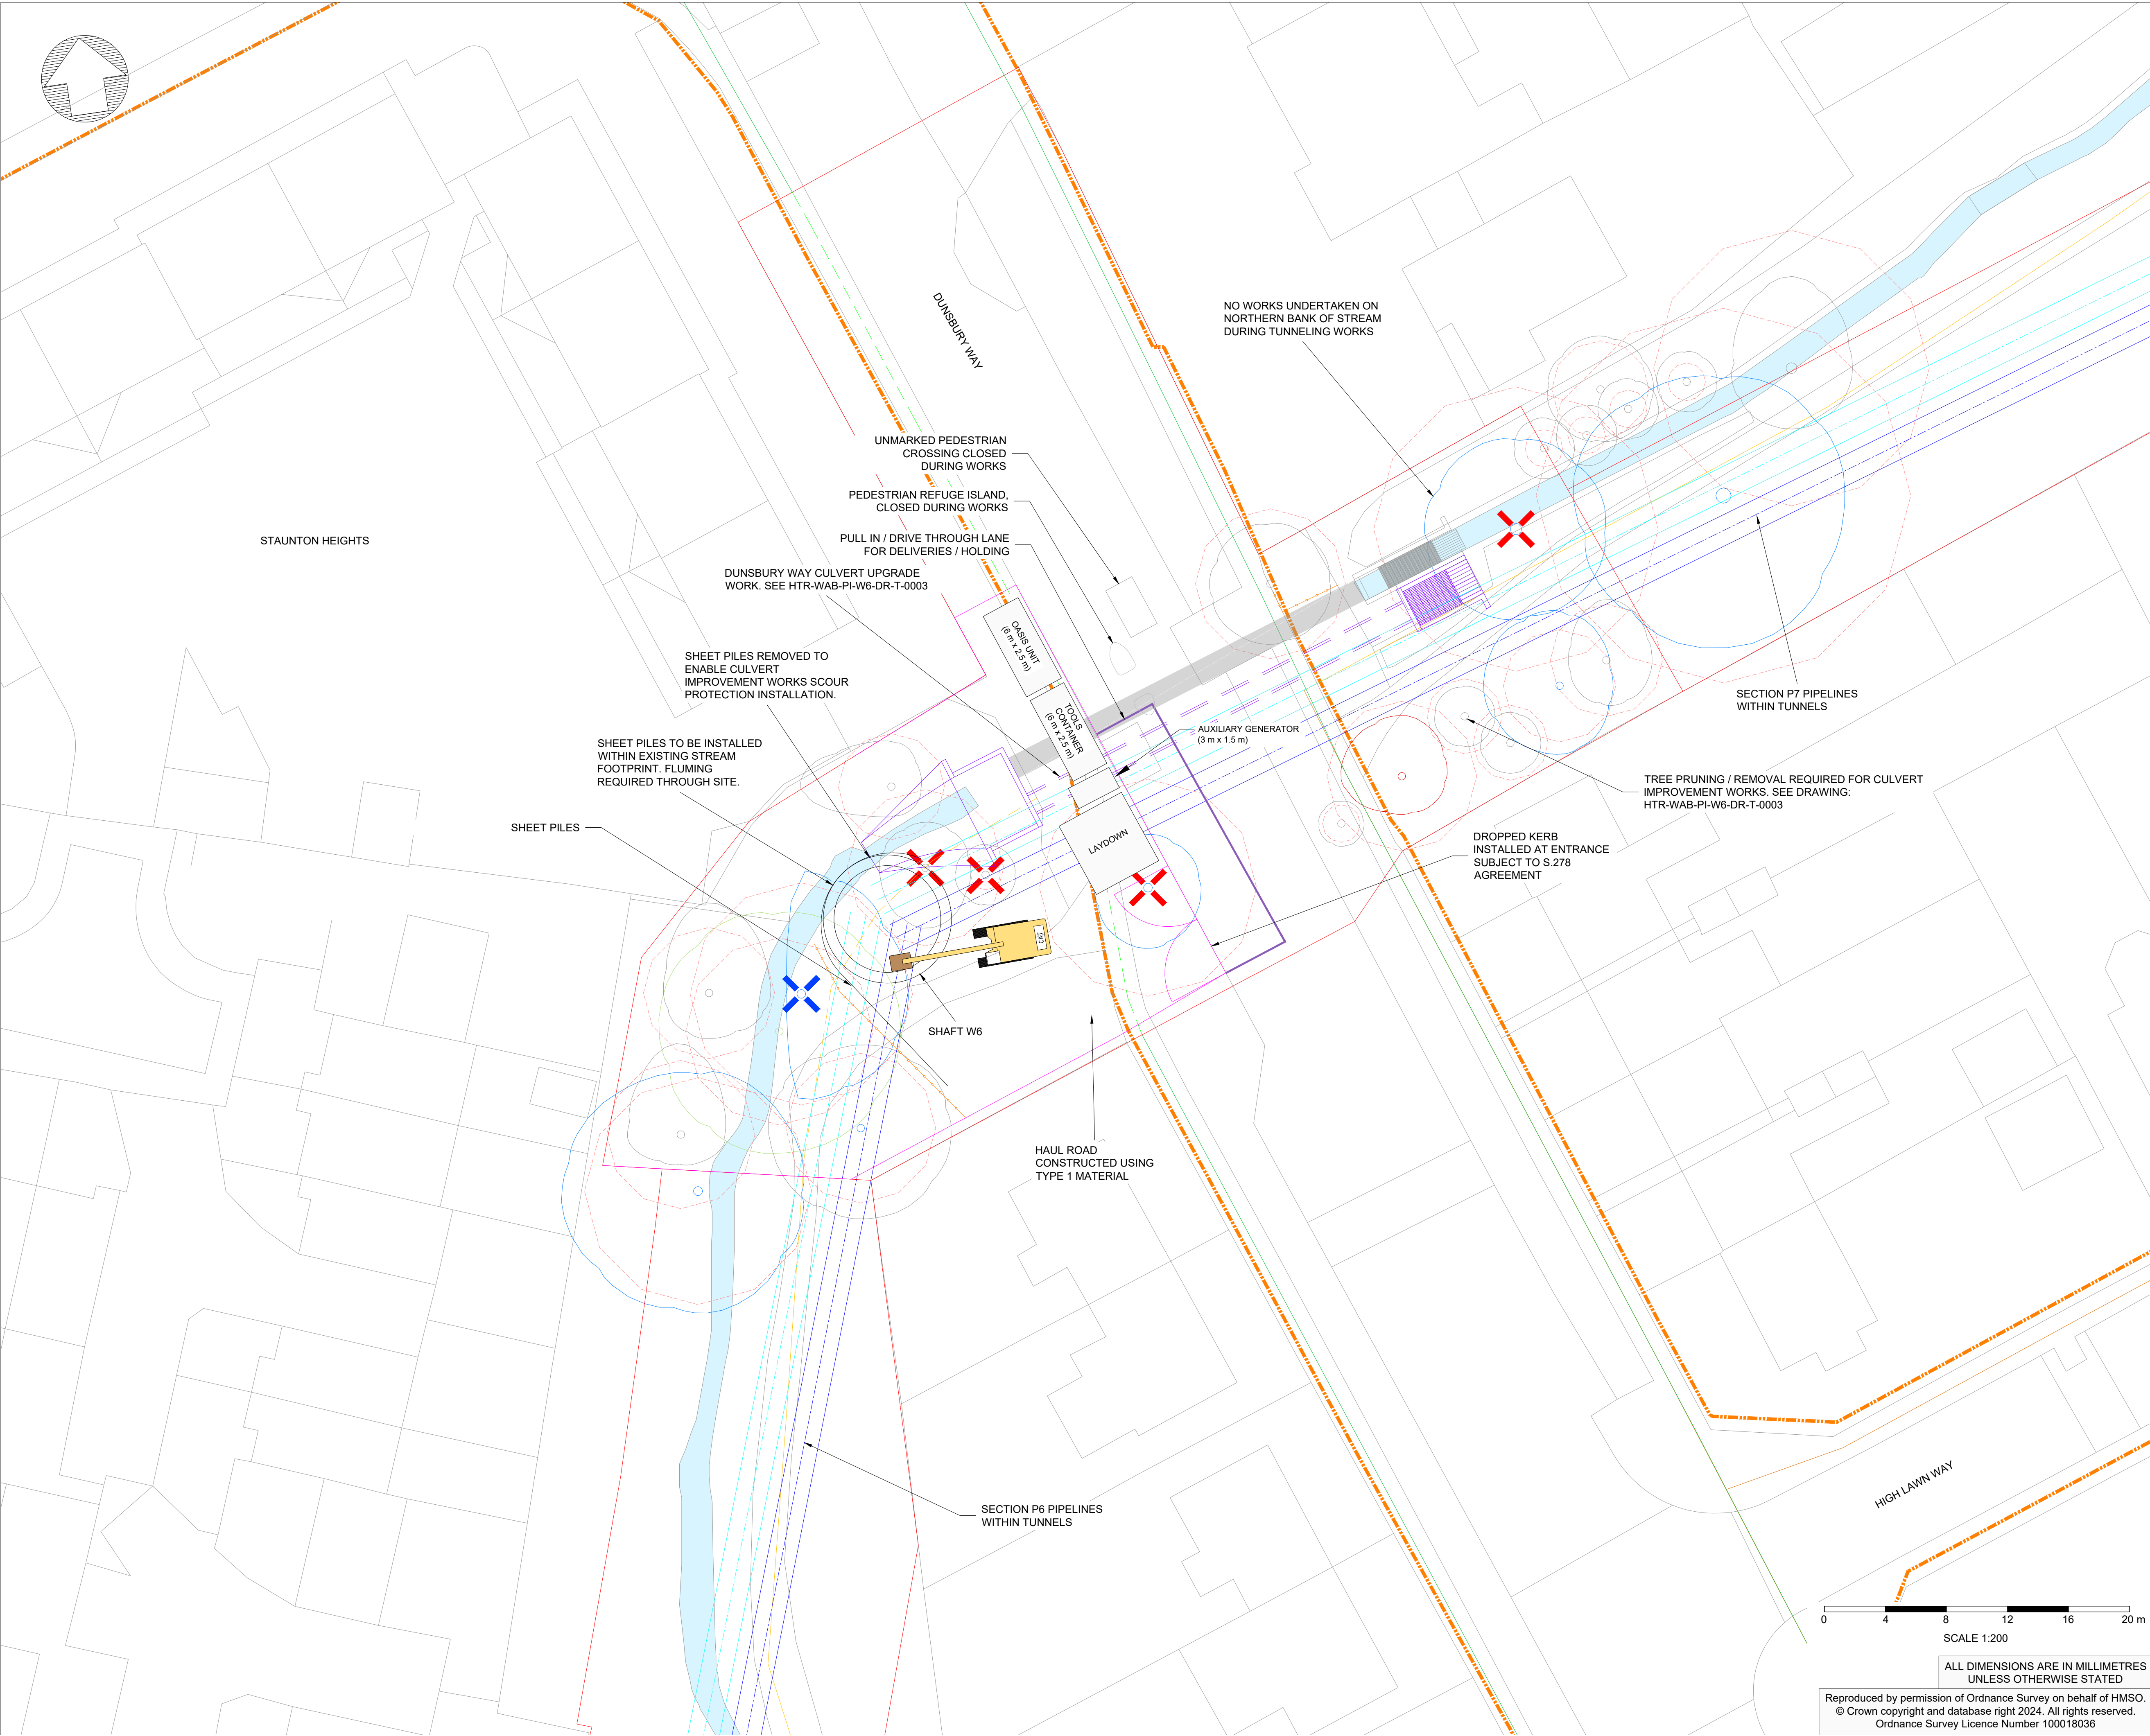

- Notes:
1. THE PUBLIC RIGHT OF WAY AND FOOTPATH CLOSURES AND DIVERSIONS ARE FOR THE SHAFT, TUNNEL AND PIPE INSTALLATION WORKS. ADDITIONAL AND/OR MODIFIED CLOSURES FOR THE CULVERT UPGRADE WORKS ARE NOT SHOWN.
 2. FOR LAYOUT DURING CULVERT WORKS SEE DRAWING: HTR-WAB-PI-W6-DR-T-0004
 3. ACCESS TO SITE COMPOUNDS VIA NEW DROPPED KERB. FOR TYPICAL DETAIL SEE DRAWING: HTR-WAB-ZZ-ZZ-T-0004
 4. FOR REINSTATEMENT DETAILS SEE DRAWING: HTR-ATK-PL-XX-DR-L-0007.

- FILL PIPELINE
- RETURN PIPELINE
- CONSTRUCTION SITE HOARDING
- REDLINE BOUNDARY
- VEHICLE PULL IN BAY
- PUBLIC RIGHT OF WAY
- PUBLIC RIGHT OF WAY CLOSURE
- PROPOSED PUBLIC RIGHT OF WAY DIVERSION
- FOOTPATH CLOSURE
- PROPOSED FOOTPATH DIVERSION
- CULVERT UPGRADE WORKS
- PROTECTIVE FENCING
- HIGHWAYS MANAGED LAND BOUNDARY
- CATEGORY A TREE
- CATEGORY B TREE
- CATEGORY U TREE
- CATEGORY C TREE
- ROOT PROTECTION AREA
- TREE REMOVAL TO FACILITATE WORKS
- TREE COPPICED TO FACILITATE WORKS

P06	RD	BP	BC	REVISED PLANNING VERSION	13/01/25
A4	BP	BP	BC	REVISED PLANNING VERSION	01/11/24
P04	JT	BP	BC	PLANNING VERSION	03/05/24
A4	Rev	Dm	Ckd	Apv	Date

WARD & BURKE

Drawing Suitability: APPROVED FOR DETAILED DESIGN Status: A4

Contractors Drawing Number: HTR-WAB-PI-W6-DR-T-0001

Telephone: Havant (023) 9249 9888
Fax: Havant (023) 9245 3632
Website: www.portsmouthwater.co.uk
Registered Office: PO Box 8 West Street
Havant Hampshire PO9 1LS
REGISTERED IN ENGLAND No. 2536455



Date: 13/01/25 Scale: 1:200 Sheet: 01 of 01 Sheet Size: A1

Project Title: HAVANT THICKET RESERVOIR

Drawing Title: BEDHAMPTON TO HTR PIPELINE
SHAFT W6
SITE COMPOUND LAYOUT

Portsmouth Water Drawing Number: Rev: P06

Reproduced by permission of Ordnance Survey on behalf of HMSO.
© Crown copyright and database right 2024. All rights reserved.
Ordnance Survey Licence Number 100018036